




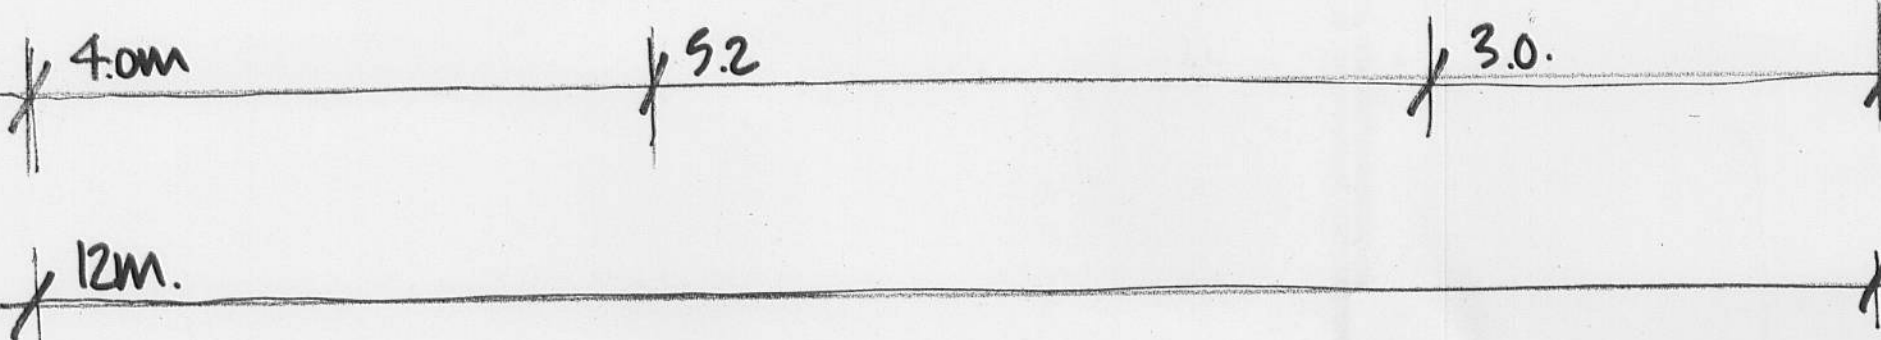


PROPOSED FRONT ELEVATION.

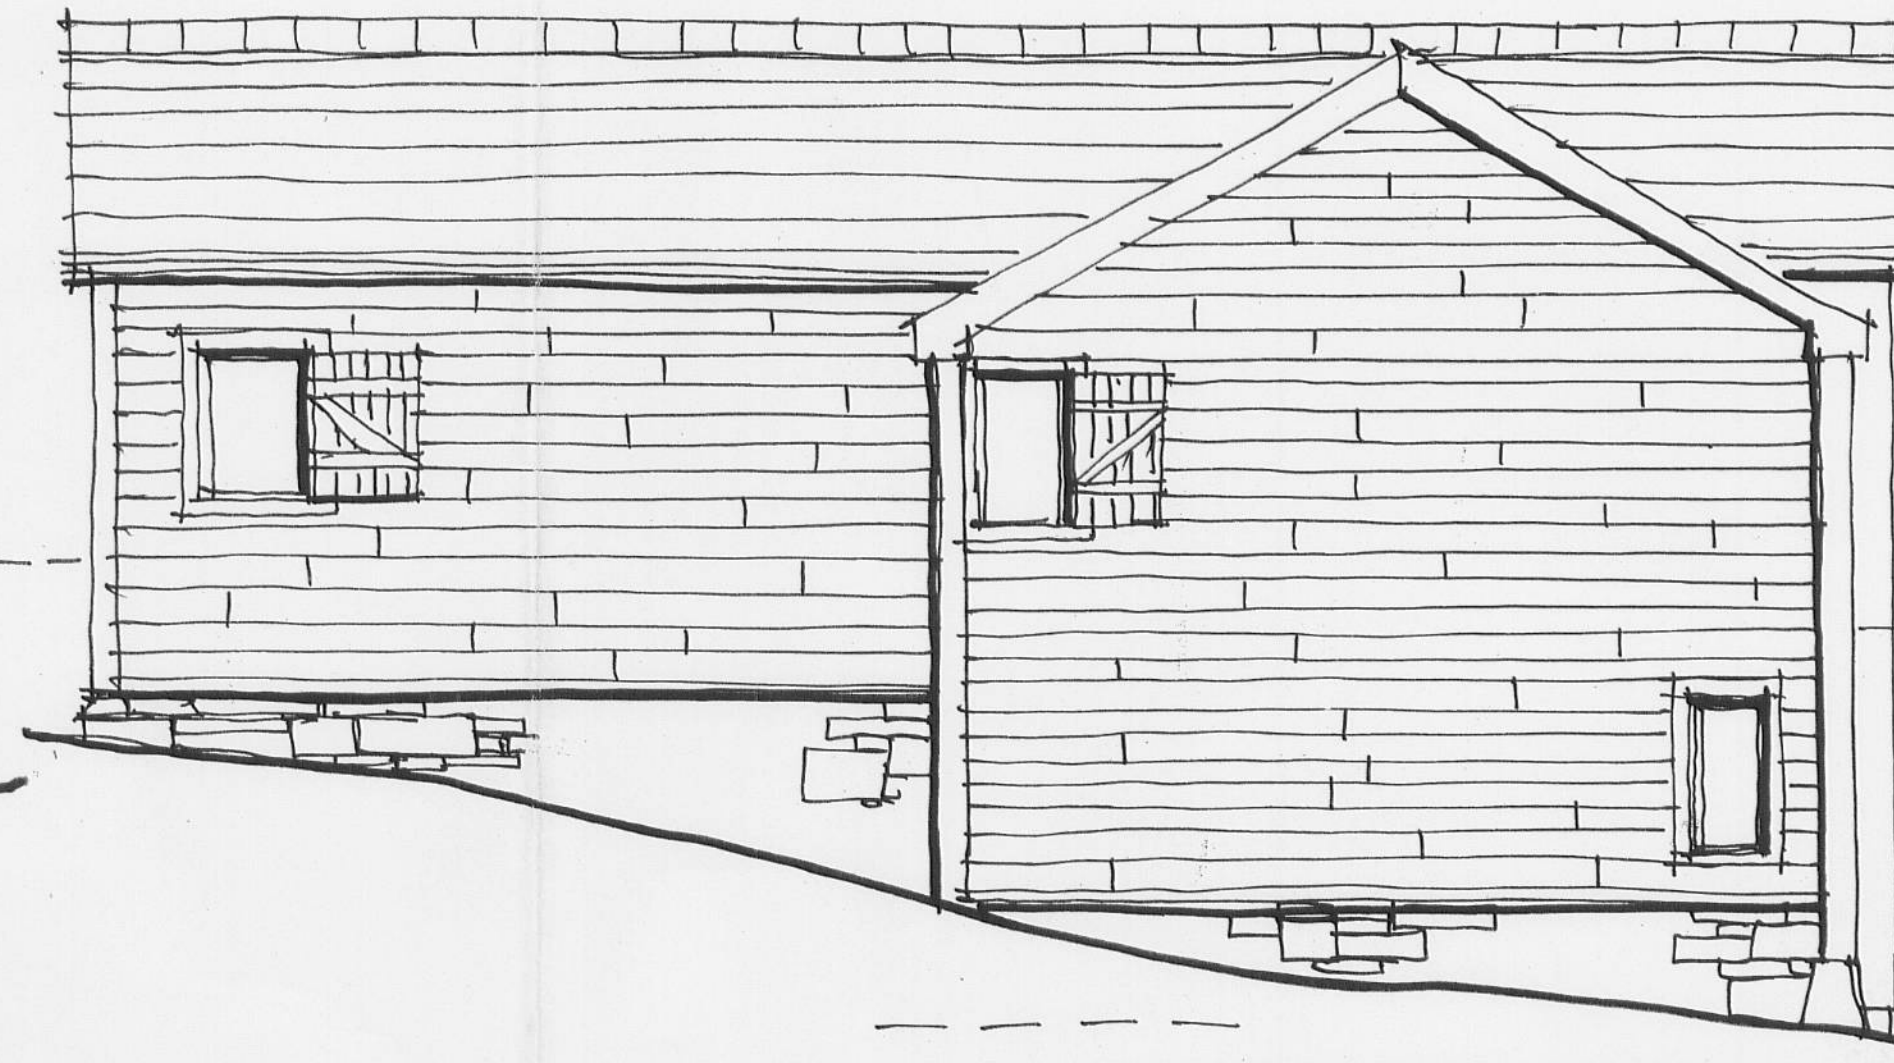

PROPOSED SIDE ELEVATION.

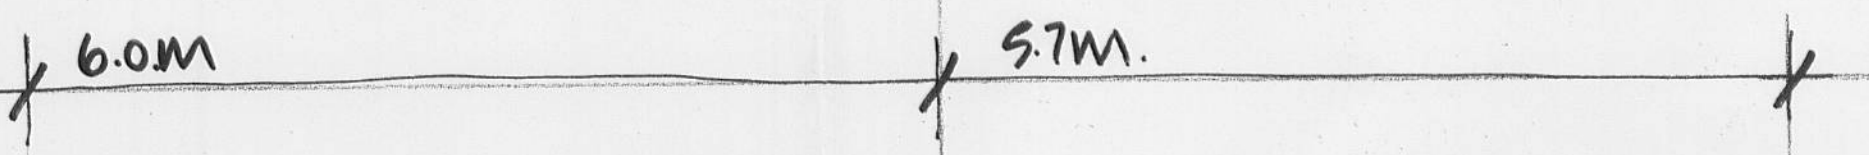

PROPOSED SIDE ELEVATION.

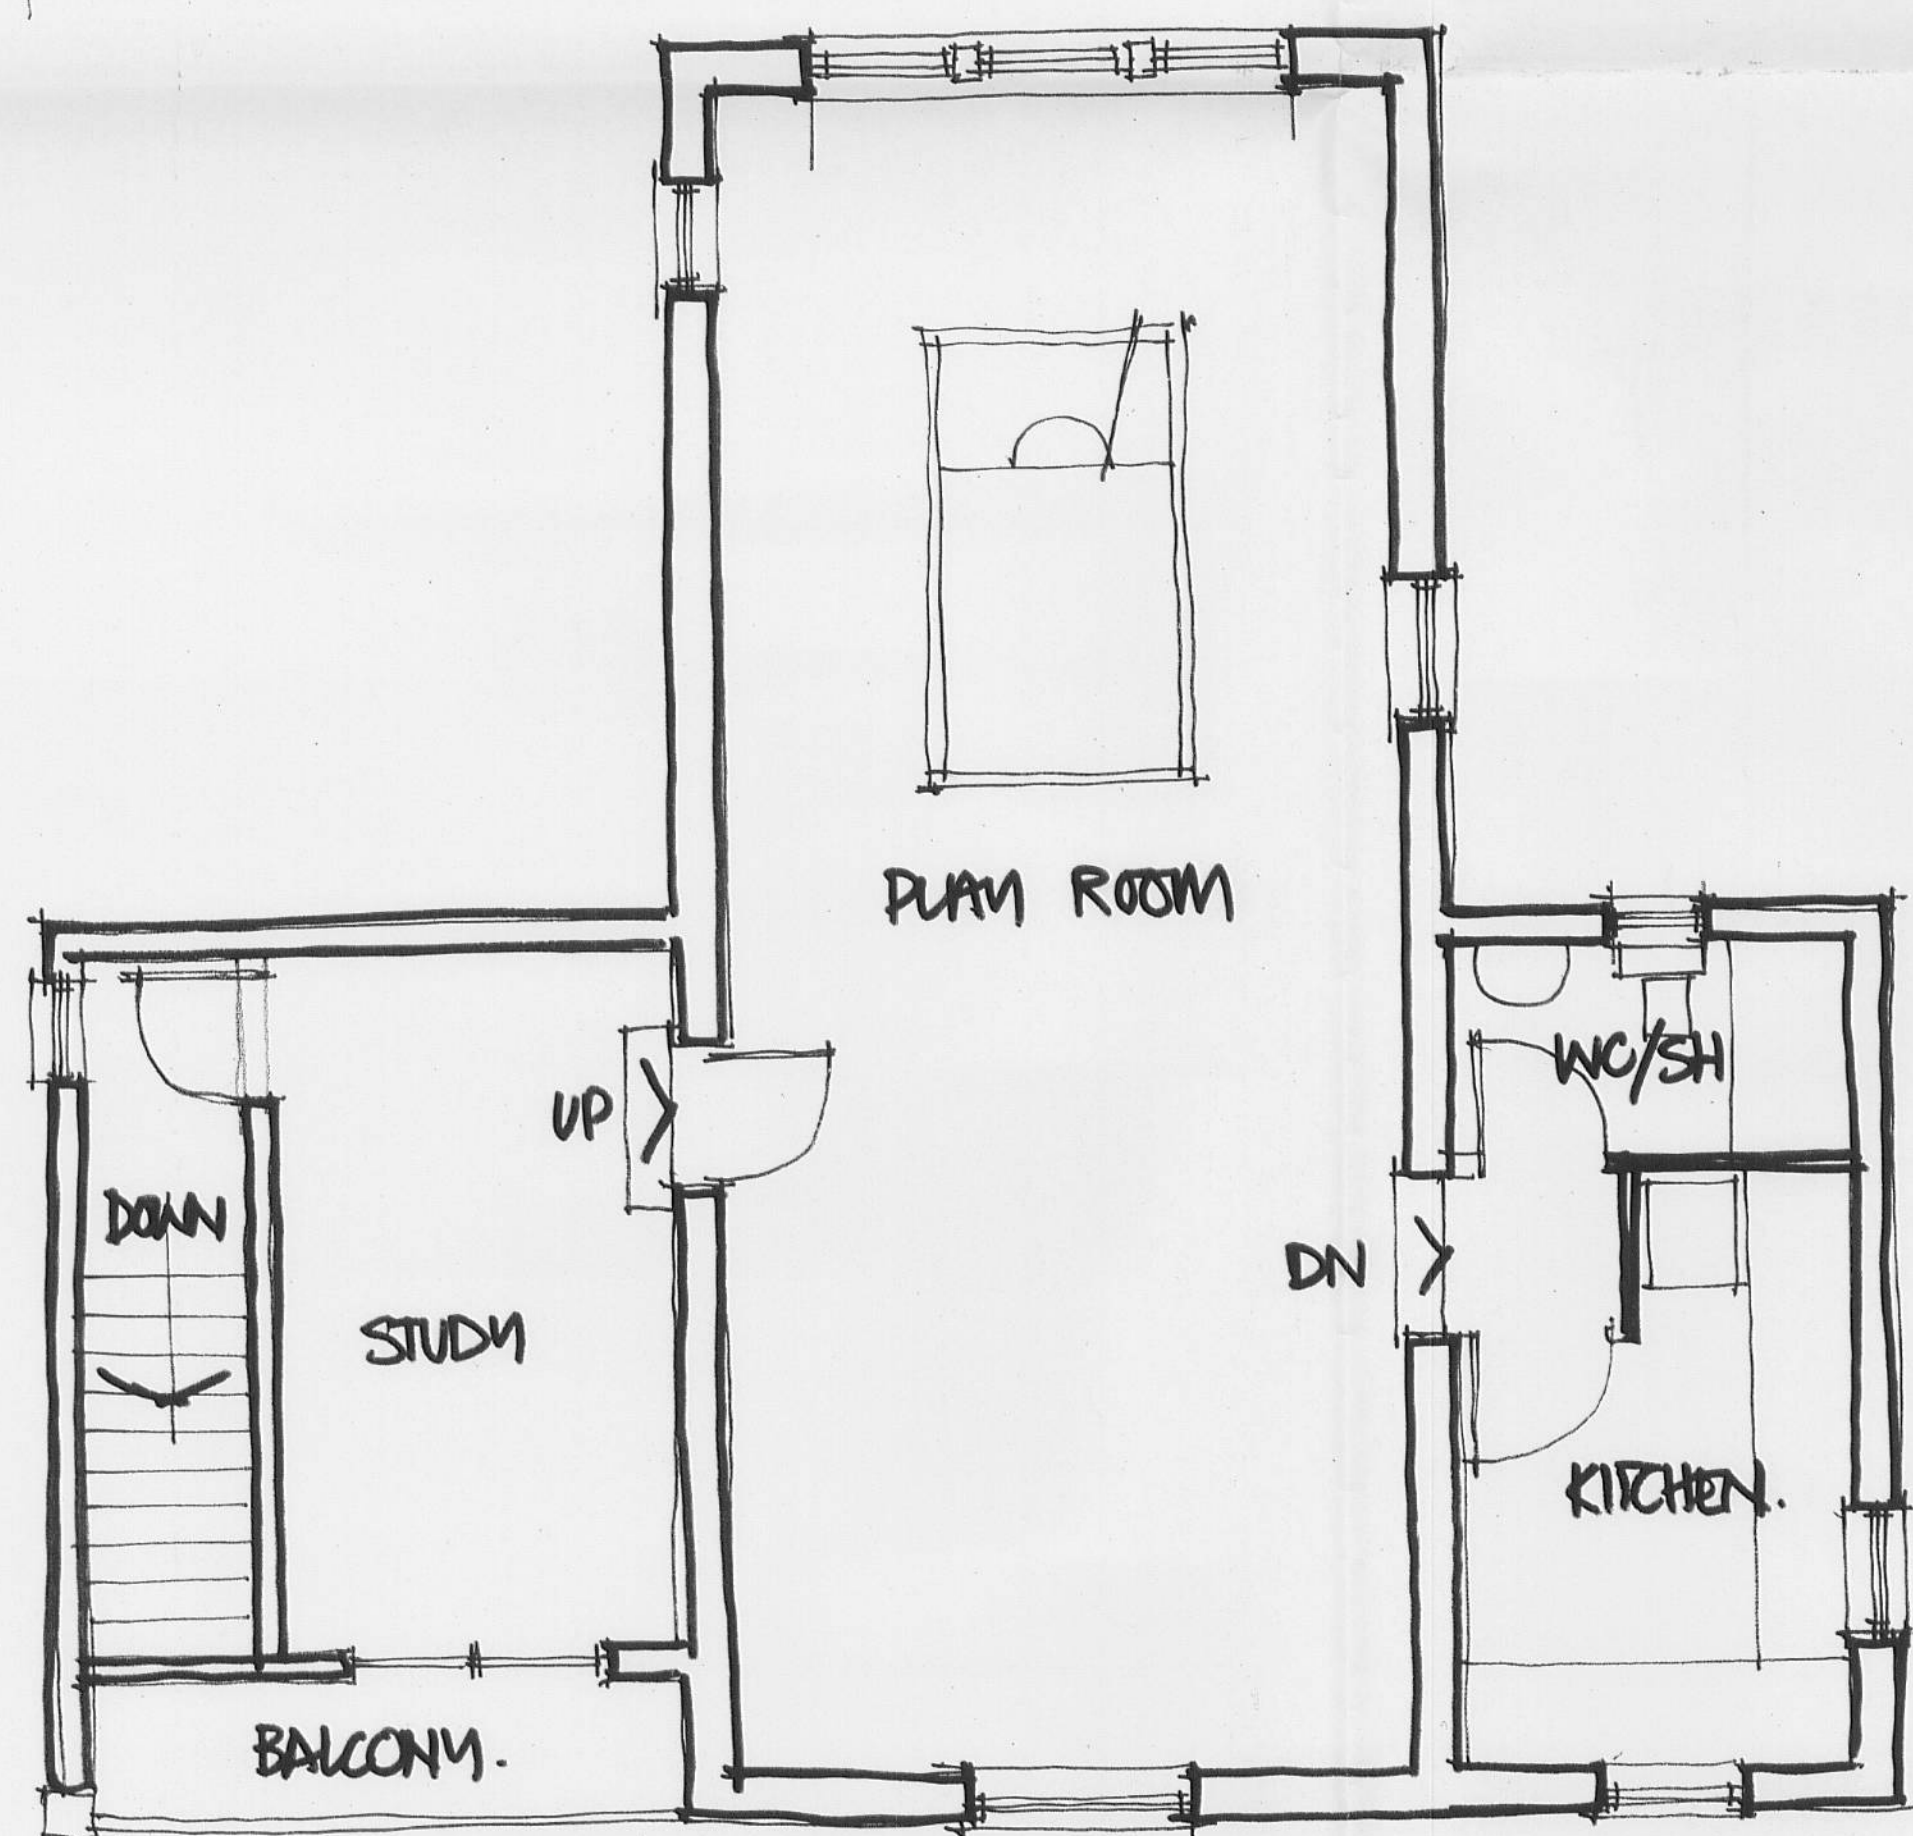

PROPOSED FIRST FLOOR PLAN.

320070684P

Client
MR/MRS. A. MCGEE.

Job Title
PROPOSED OUTBUILDING
CONVERSION TO GARAGE
+ PLAN AREA.

Drawing Title
PROPOSED PLANS +
ELEVATIONS

Scale 1:50. Date APR 07 Drawn DNI

Sunderland Peacock & Associates Ltd.
Chartered Architects
Stanley House, Lowergate,
Clitheroe, Lancashire BB7 1AD.
Tel: 01200 423178 Fax: 01200 427328
E-mail: enquiries@spanda.co.uk

3574 12