

Bridge House Draughting Services


Full plan preparation & submission service for
Planning Permission & Building Regulations approval

David Walker


36, Cross Lee Road, Todmorden, Lancashire OL14 8EH

Tel. 01706 814870

e-mail: bridgehouse@supaworld.com

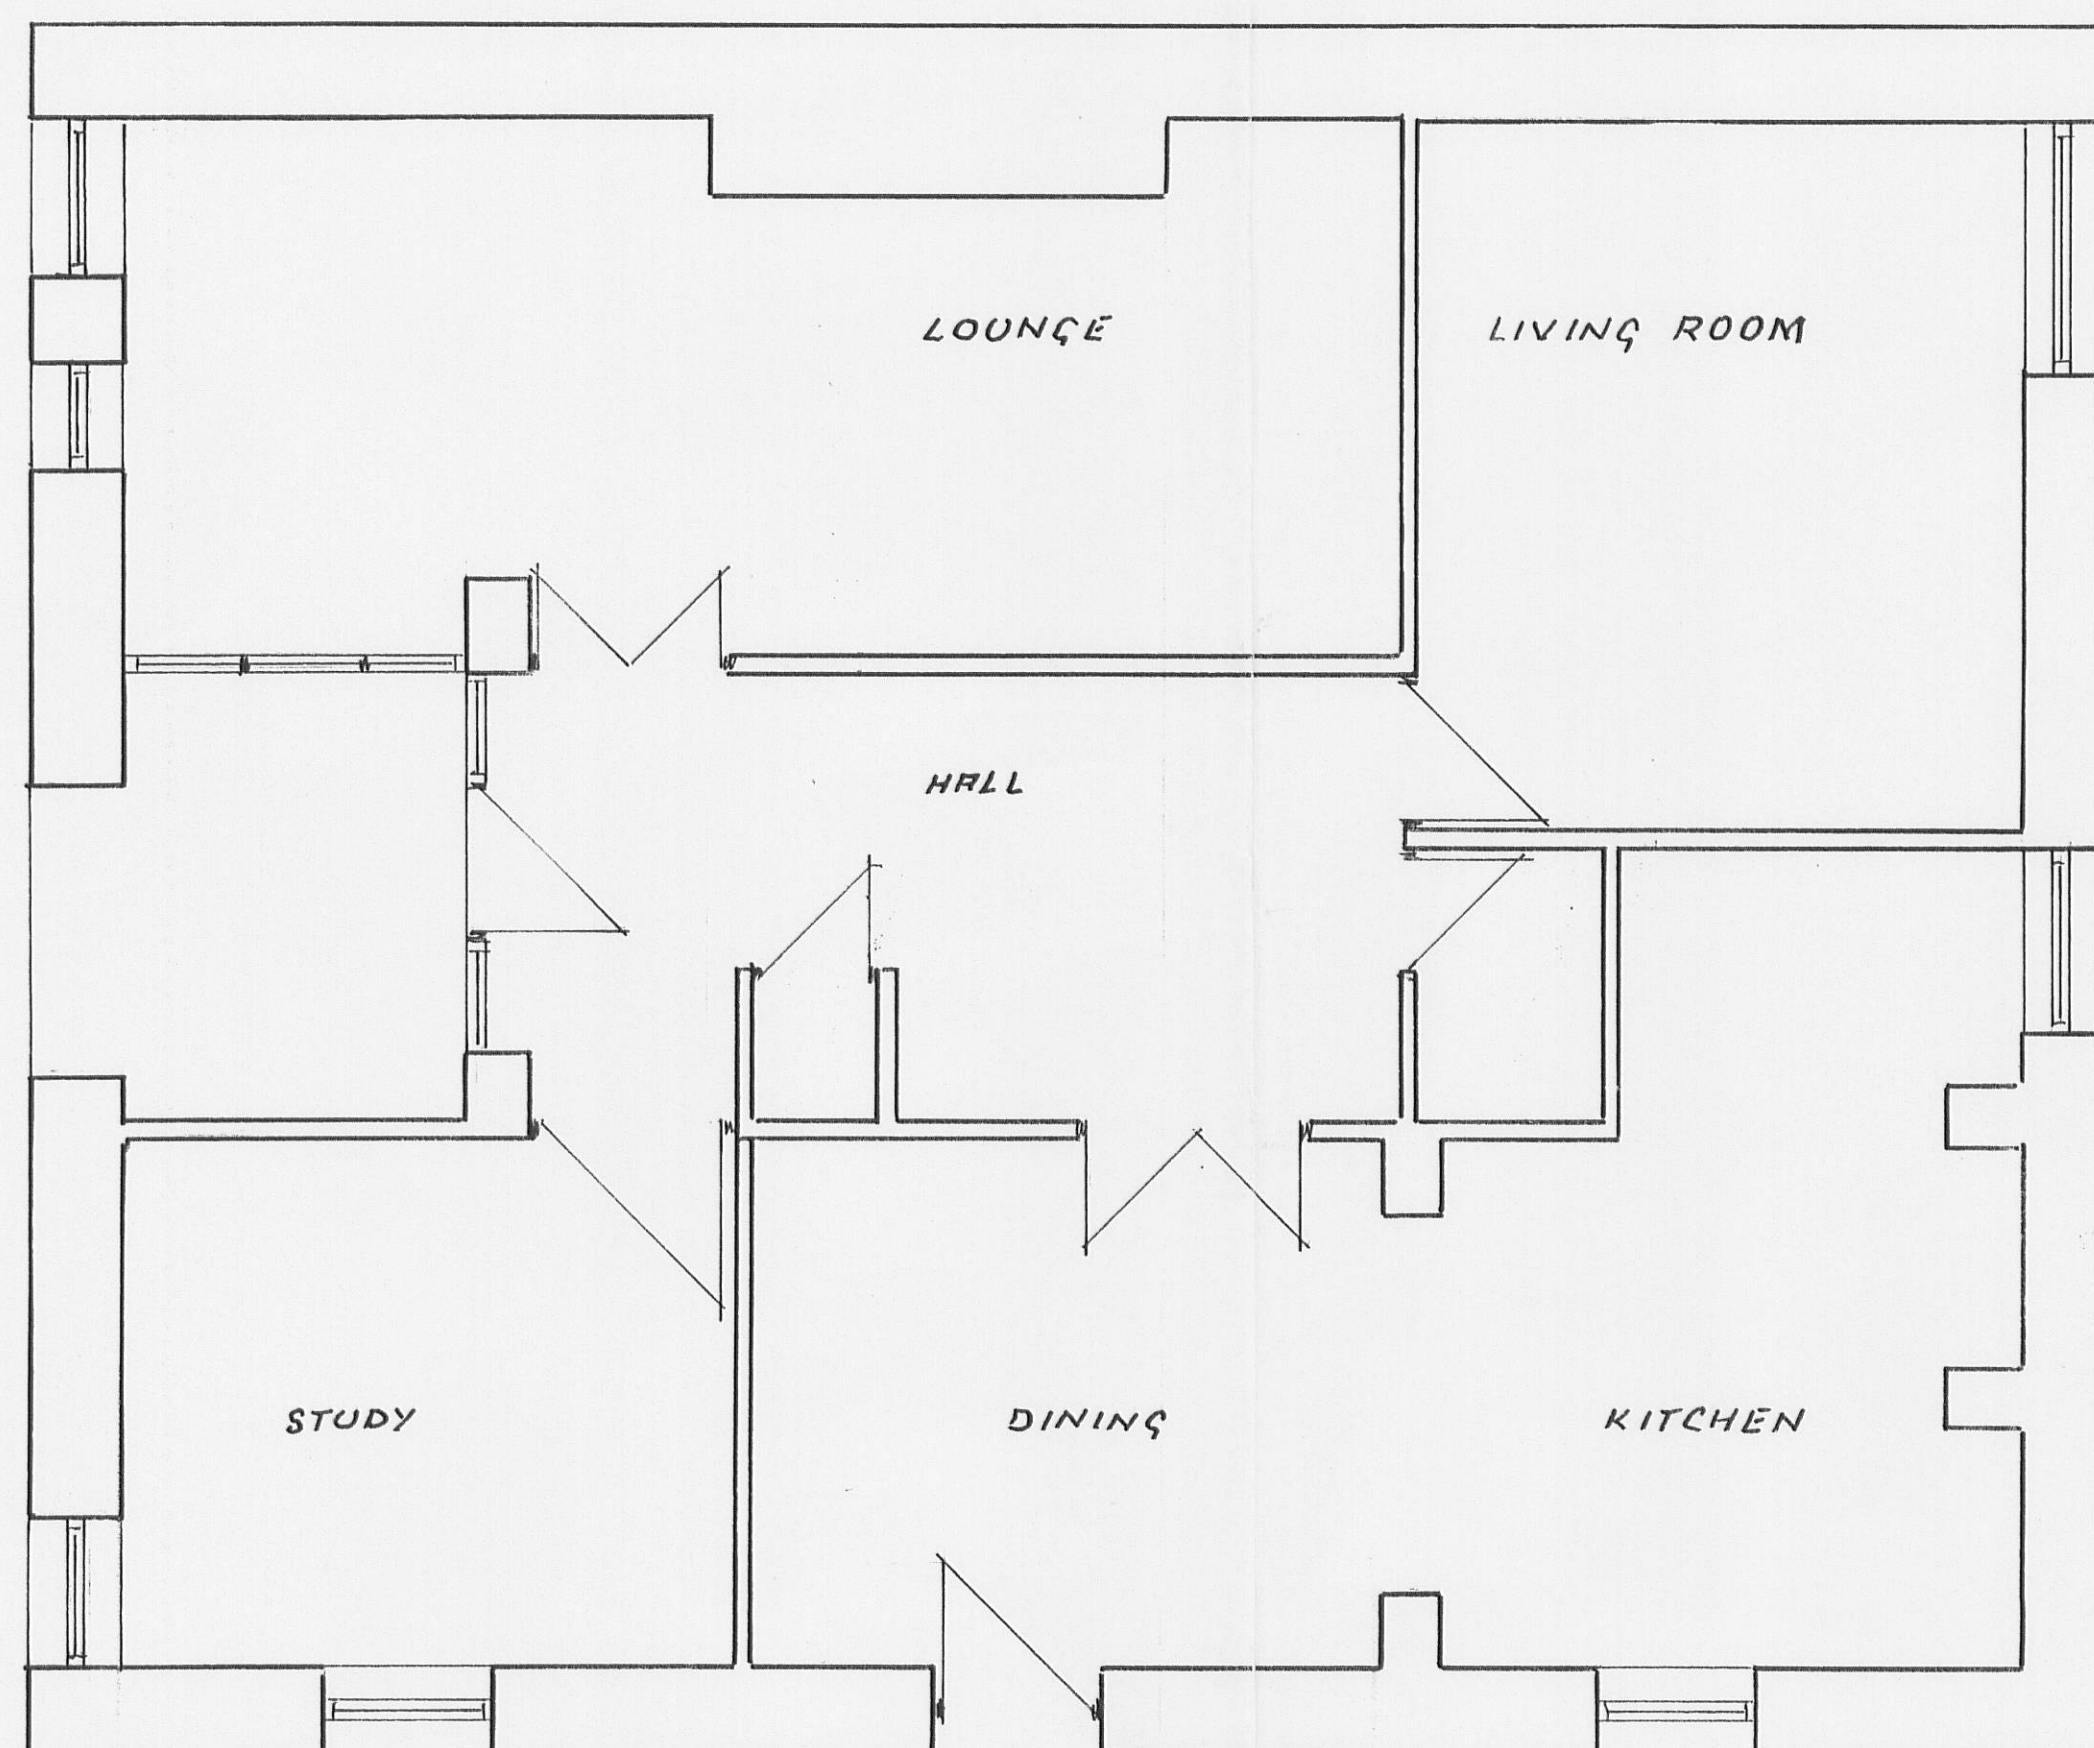

EXISTING PLAN.

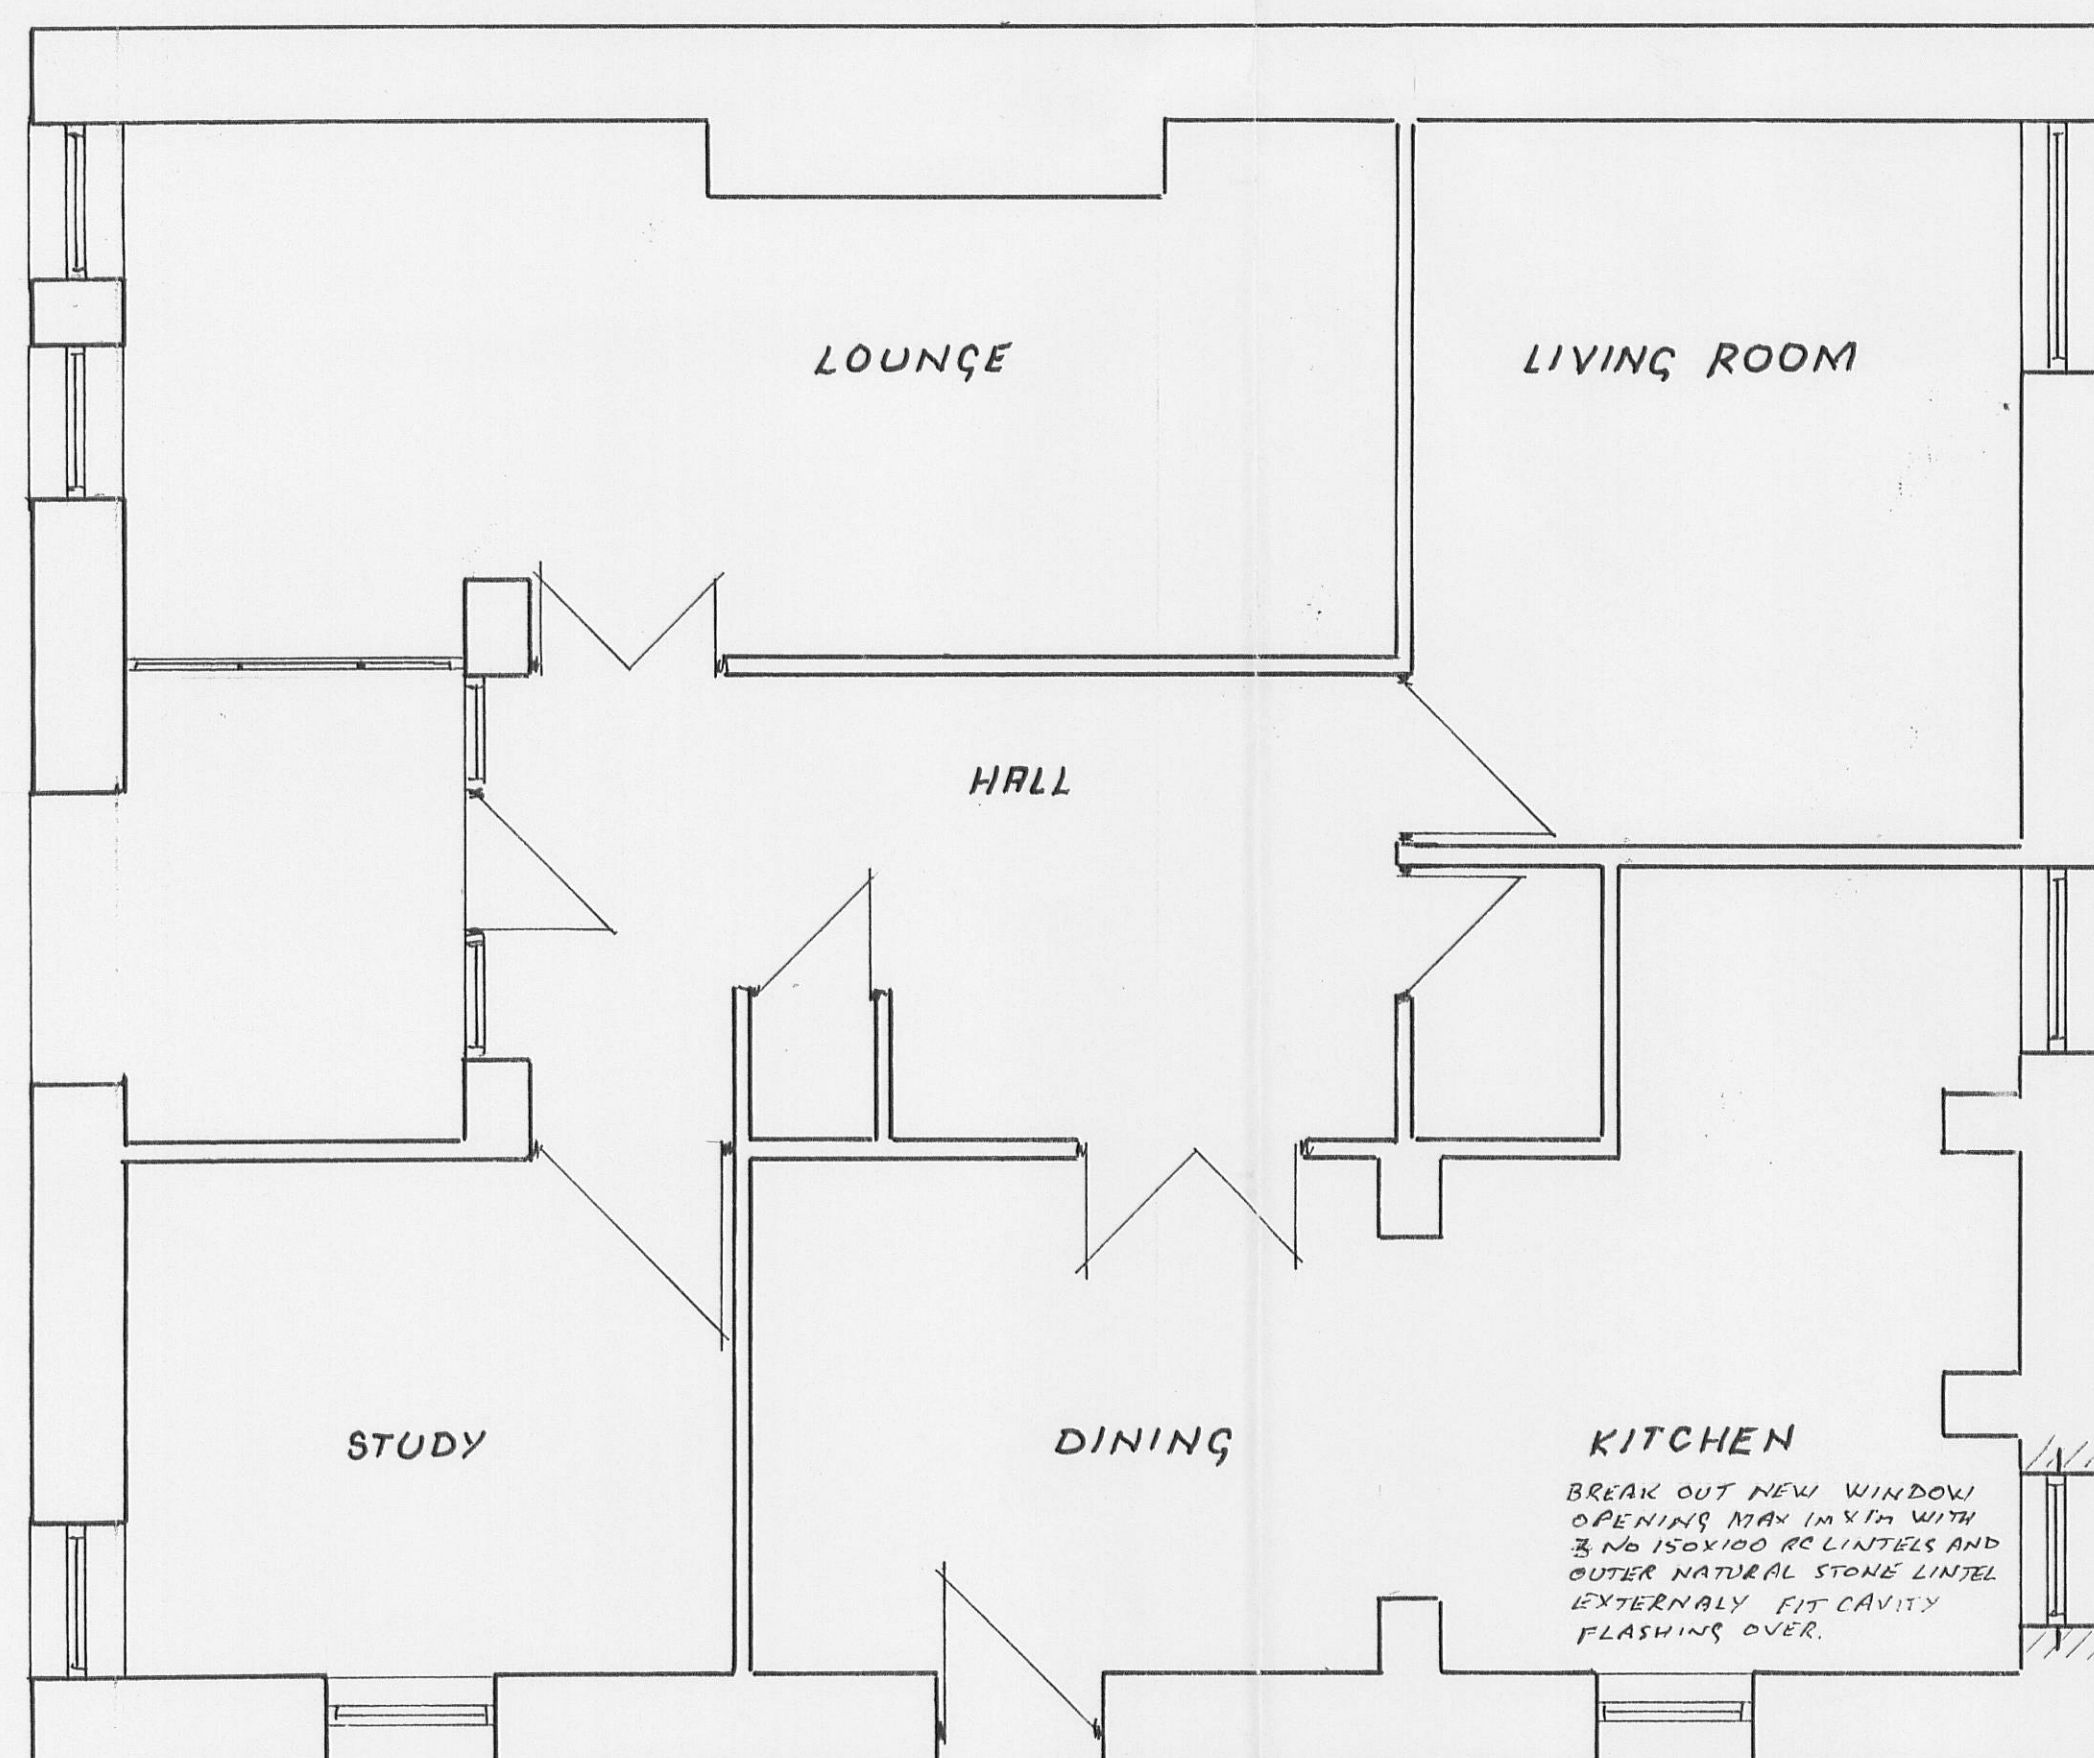


PROPOSED PLAN.




EXISTING FRONT ELEVATION




PROPOSED FRONT ELEVATION

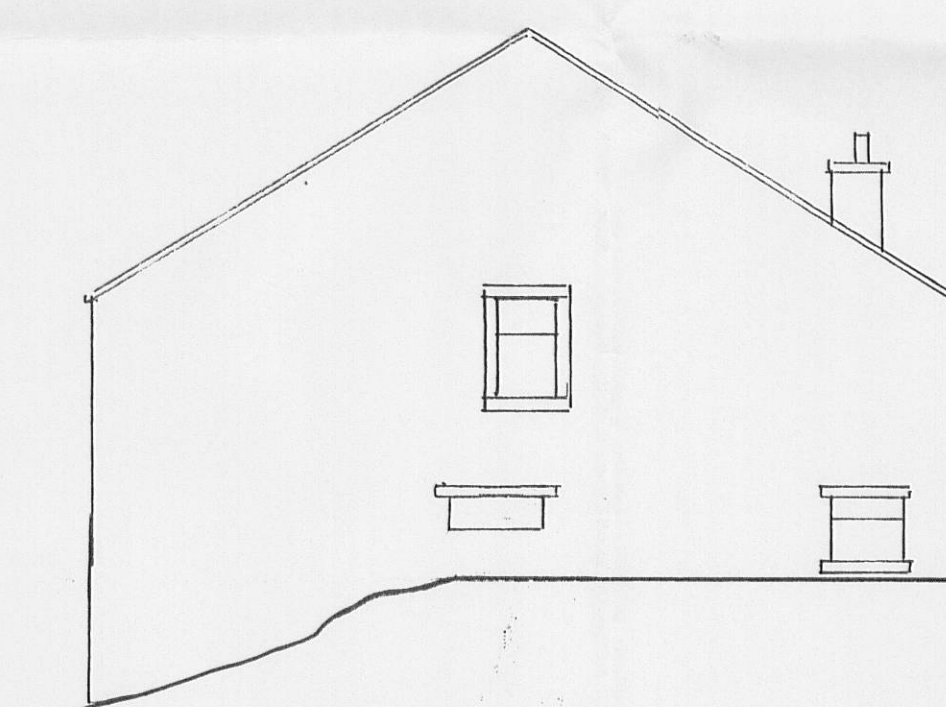


EXISTING REAR ELEVATION

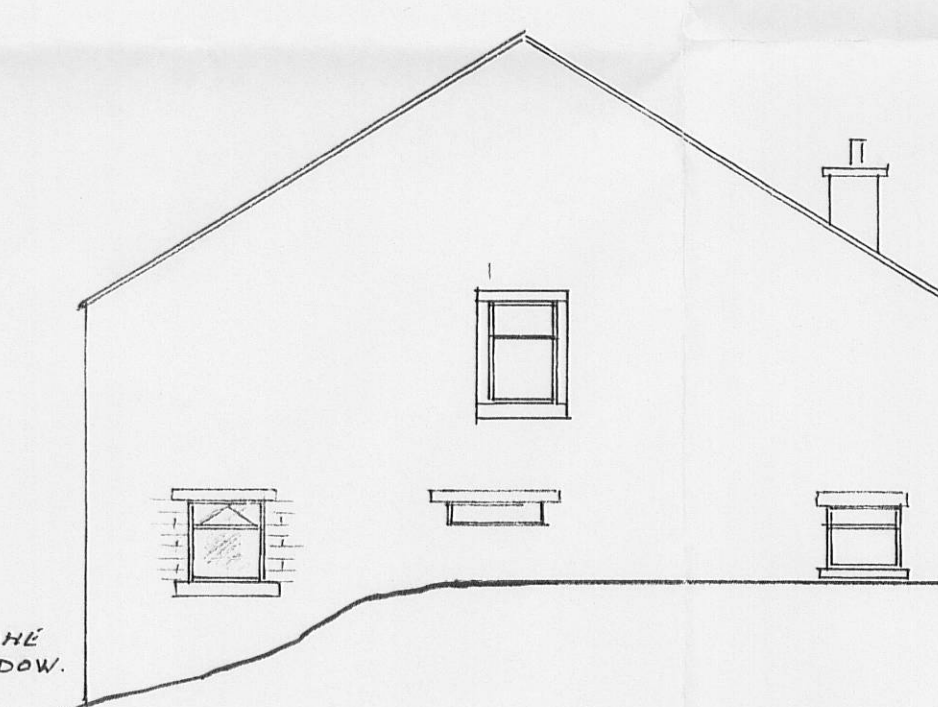

PROPOSED REAR ELEVATION.

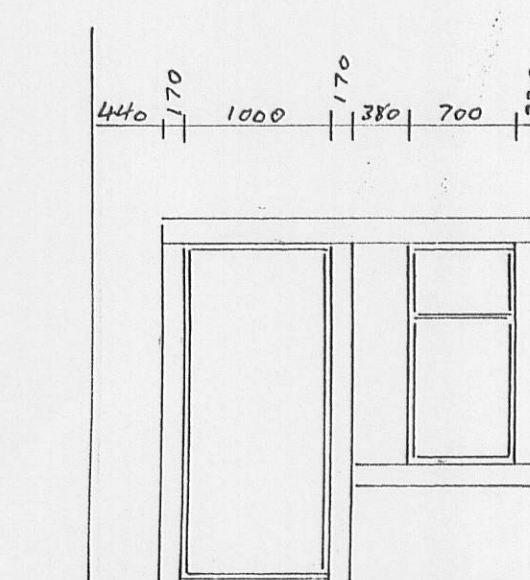

DETAIL AS EXISTING

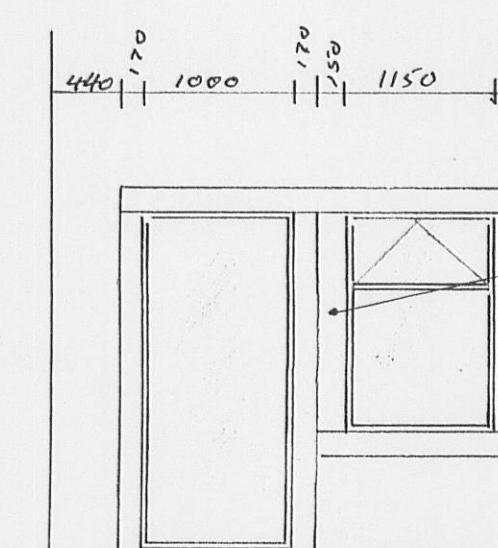

DETAIL AS PROPOSED.

PROVIDE 2 No NATURAL STONE
JAMBS TO MATCH EXISTING WITH
VERTICAL DPC BEHIND

EXISTING WINDOW OPENING TO
BE EXTENDED TO EXTENT OF
EXISTING STONE LINTELS.

BUILD IN PROPRIETARY
INSULATED VERTICAL DPC

WINDOW FRAME TO BE TIMBER
PAINTED TO MATCH EXISTING
WITH 24-16-10 ARSON FILLED
GLAZING.

THE CLIENT AND
CONTRACTORS ATTENTION
IS DRAWN TO THE
PROVISIONS OF "THE PARTY
WALL ETC. ACT, 1996, WHICH
APPLIES TO THIS PROJECT

NOTE:
IT IS THE RESPONSIBILITY OF
THE CONTRACTOR TO
CHECK ALL MEASUREMENTS
ON SITE PRIOR TO ORDERING
OR CUTTING OF MATERIALS

3 2 0 0 7 0 6 9 5 P

PROPOSED ALTERATIONS
TO EXISTING WINDOW AND
NEW WINDOW OPENING
AT
OAKS FARM BARN
LONGSIGHT RD.
CLAYTON LE DALE

SCALES : 1:50 & 1:100

DWG No BH:07:23:1