




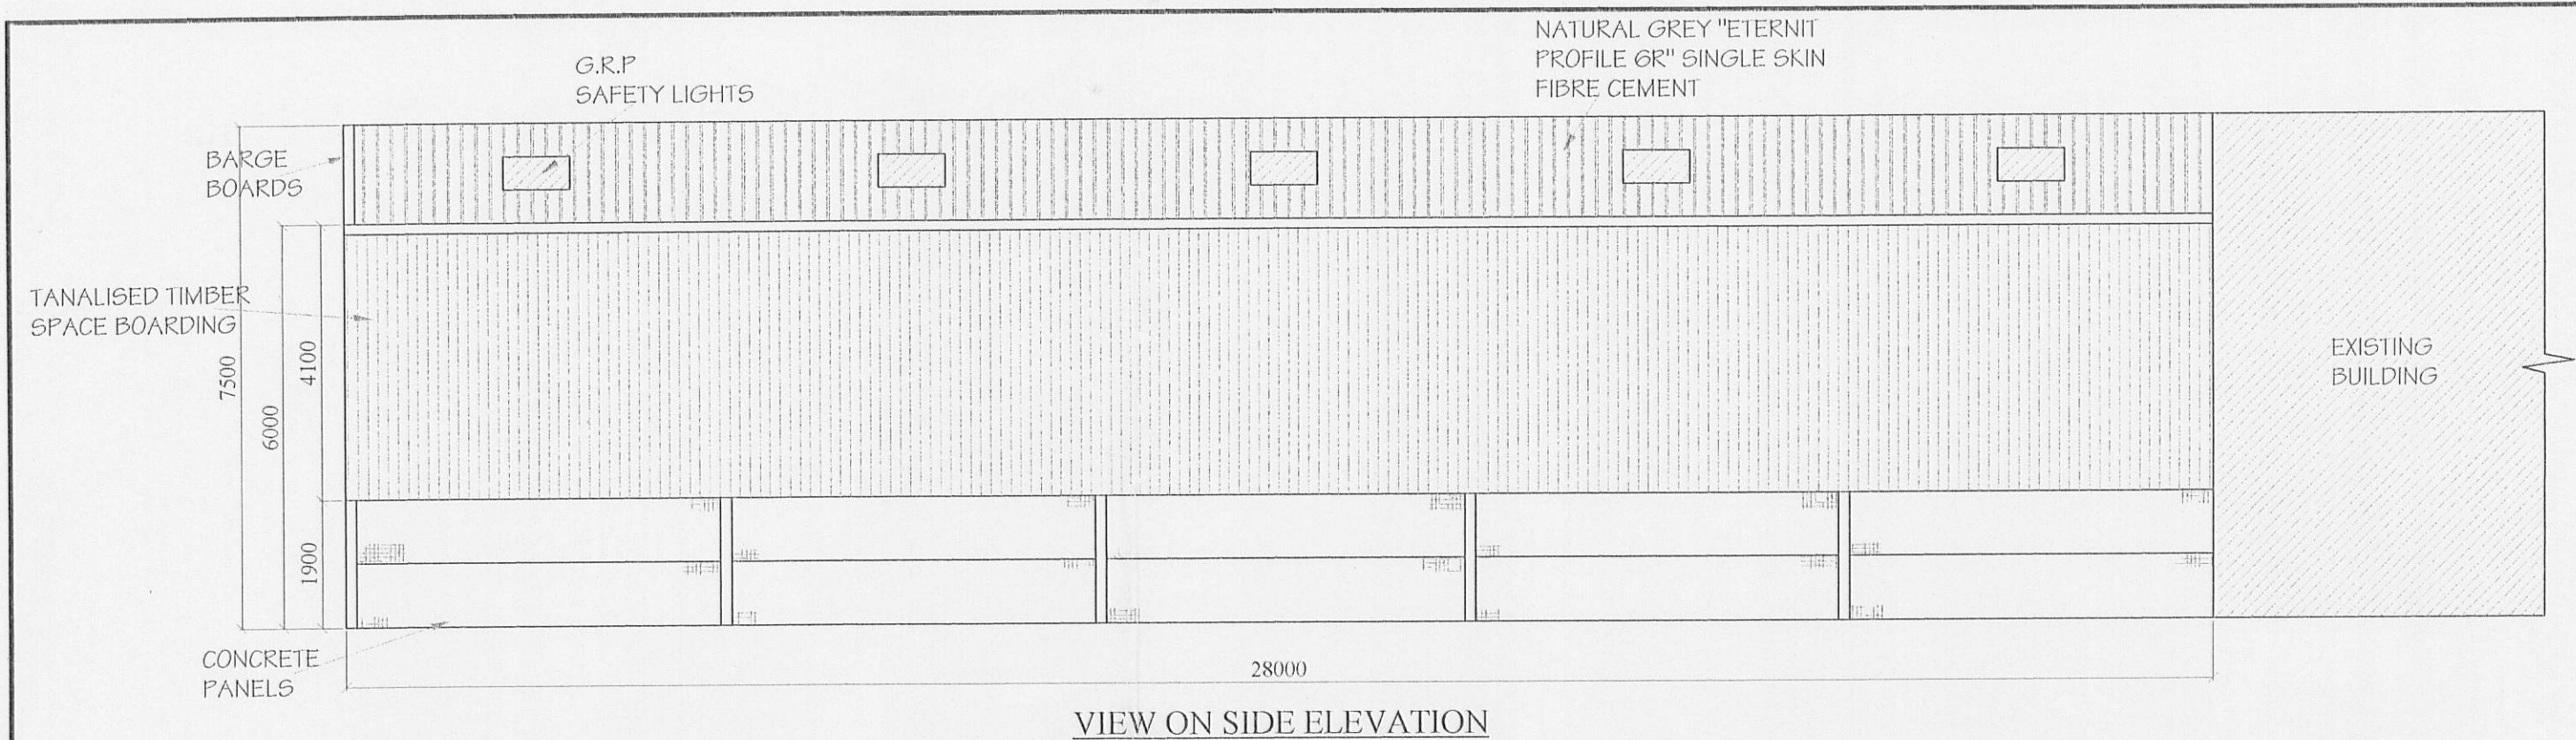

VIEW ON SIDE ELEVATION

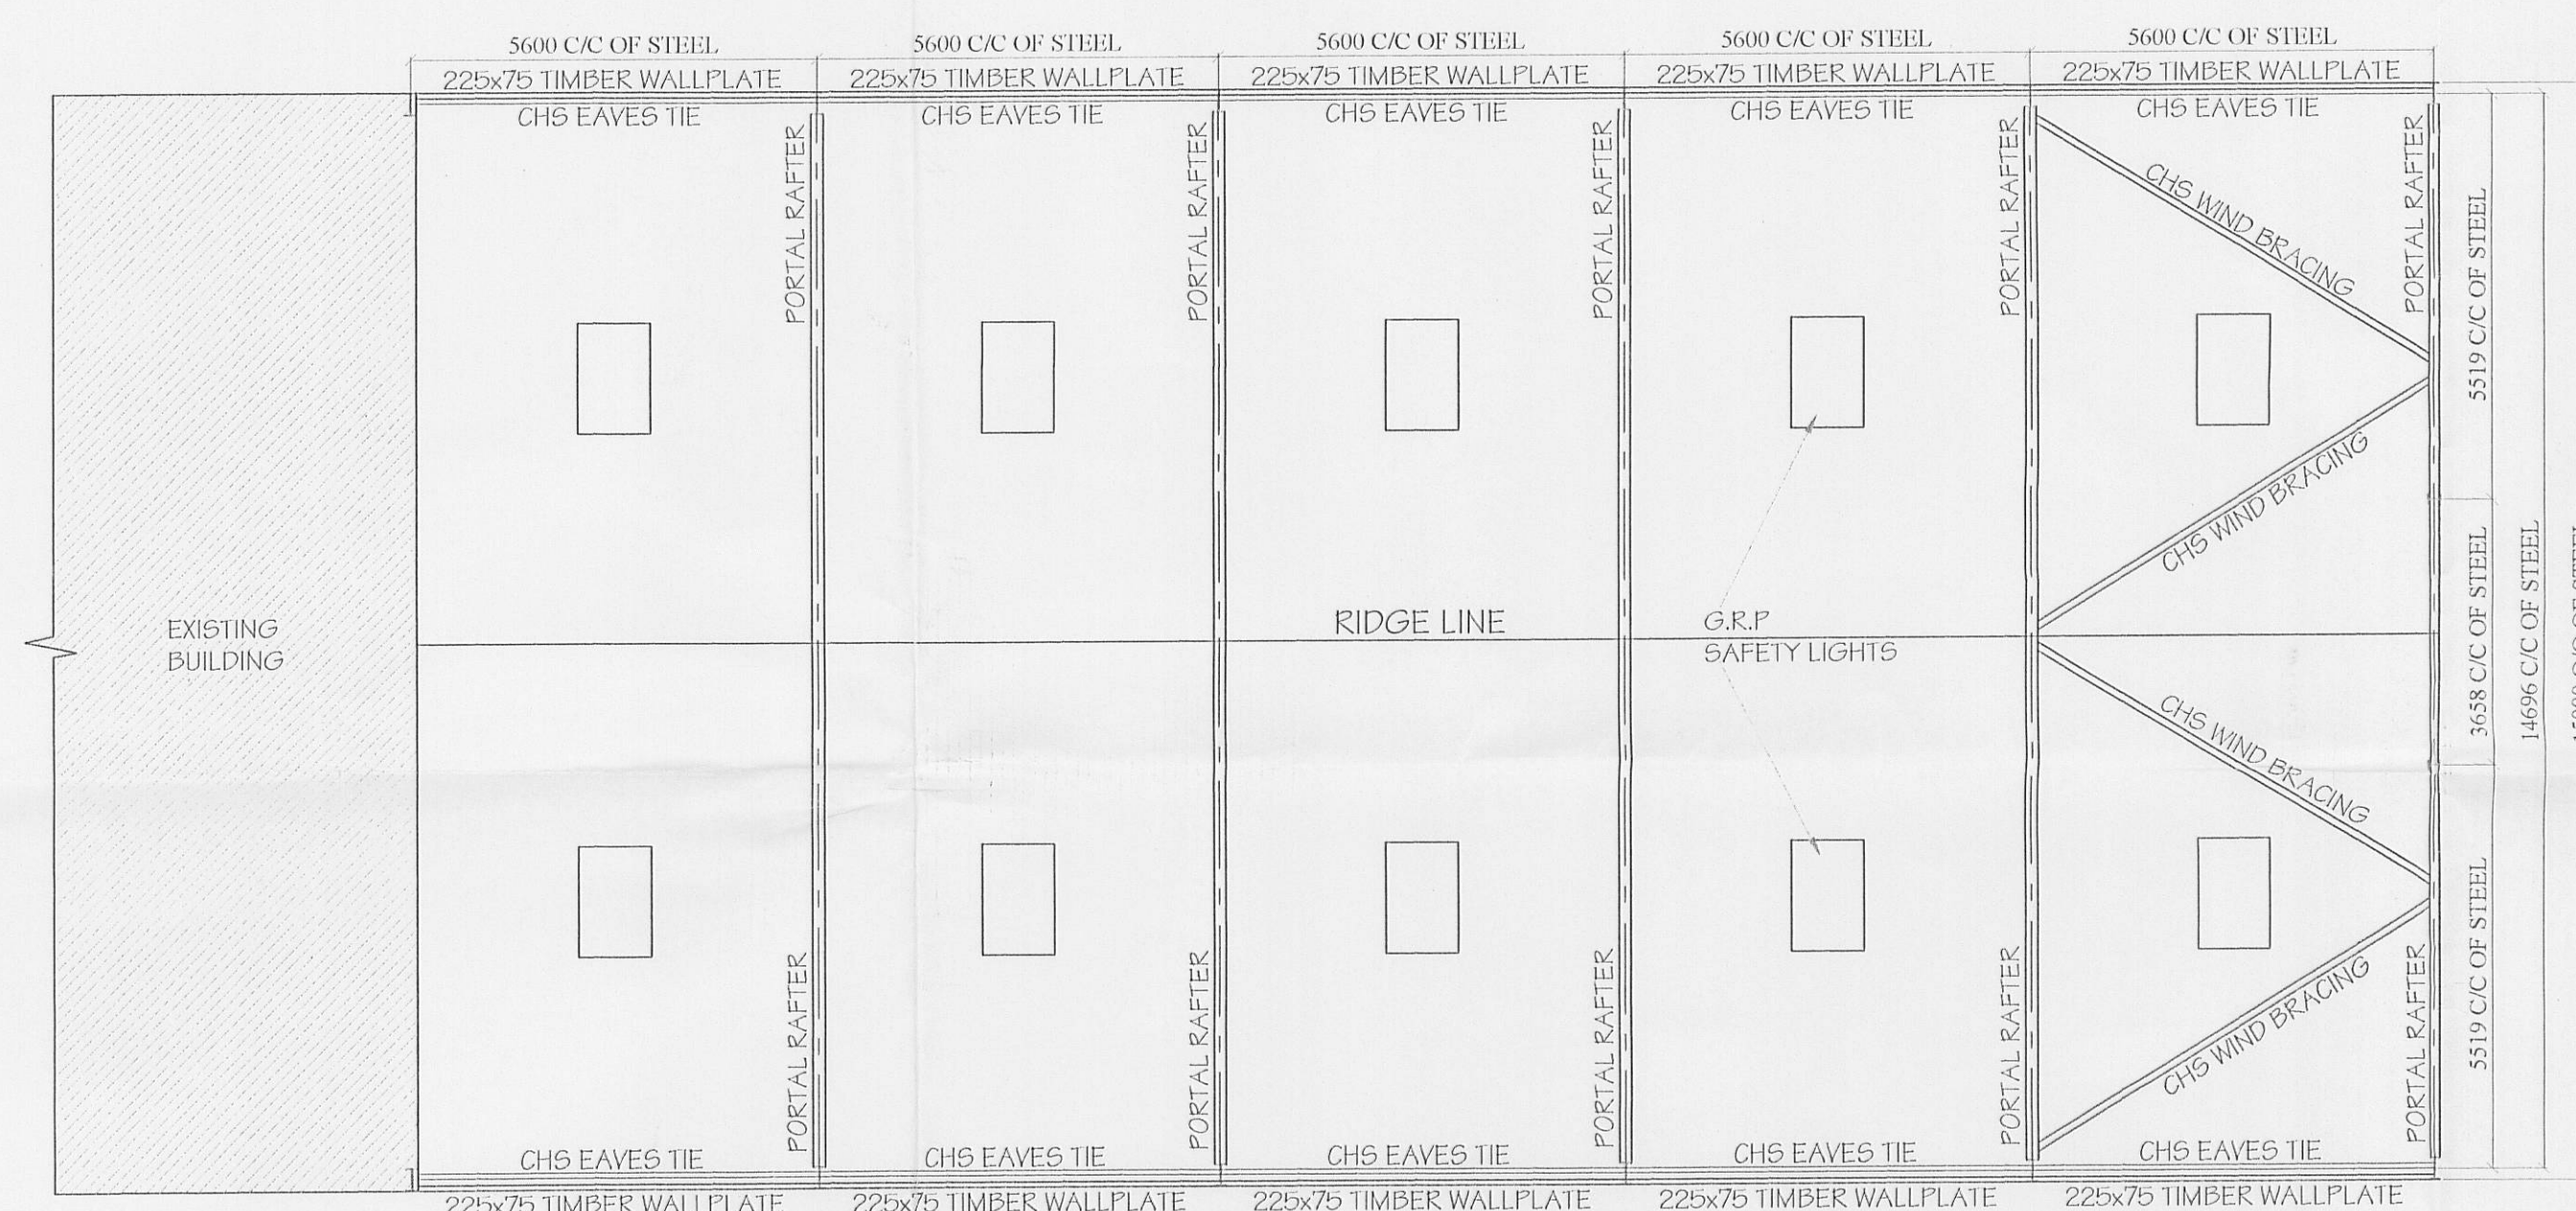


ROOF PLAN

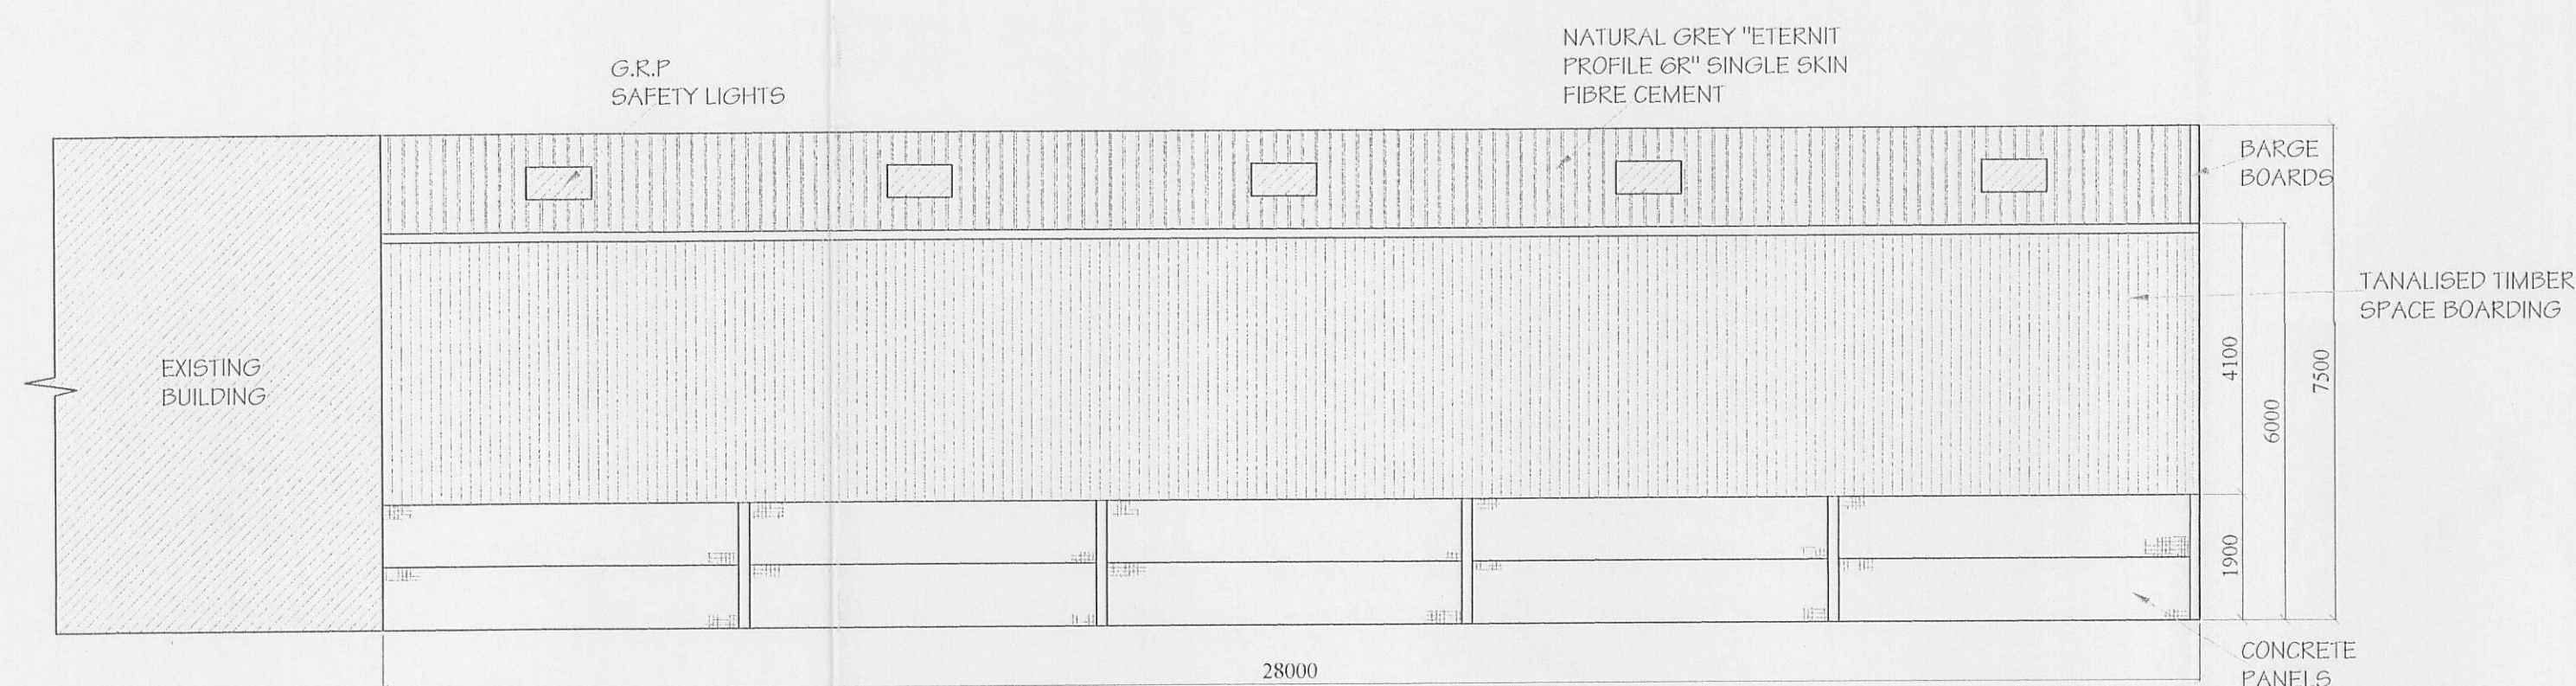


VIEW ON SIDE ELEVATION

THIS DRAWING IS A PLANNING SUBMISSION DRAWING BUT THE PLANNING DECISION NOTICE ISSUED BY THE LOCAL AUTHORITY SHOULD BE CONSIDERED AS BEING THE DEFINITIVE DOCUMENT WITH REGARD TO THE PERMISSION GRANTED.

THIS DRAWING SHOULD NOT BE USED AS A WORKING DRAWING OR FOR ERECTION PURPOSES. IT IS ONLY AN ELEVATION DRAWING FOR SUBMISSION TO THE LOCAL AUTHORITY TO TRY TO GAIN PLANNING PERMISSION.

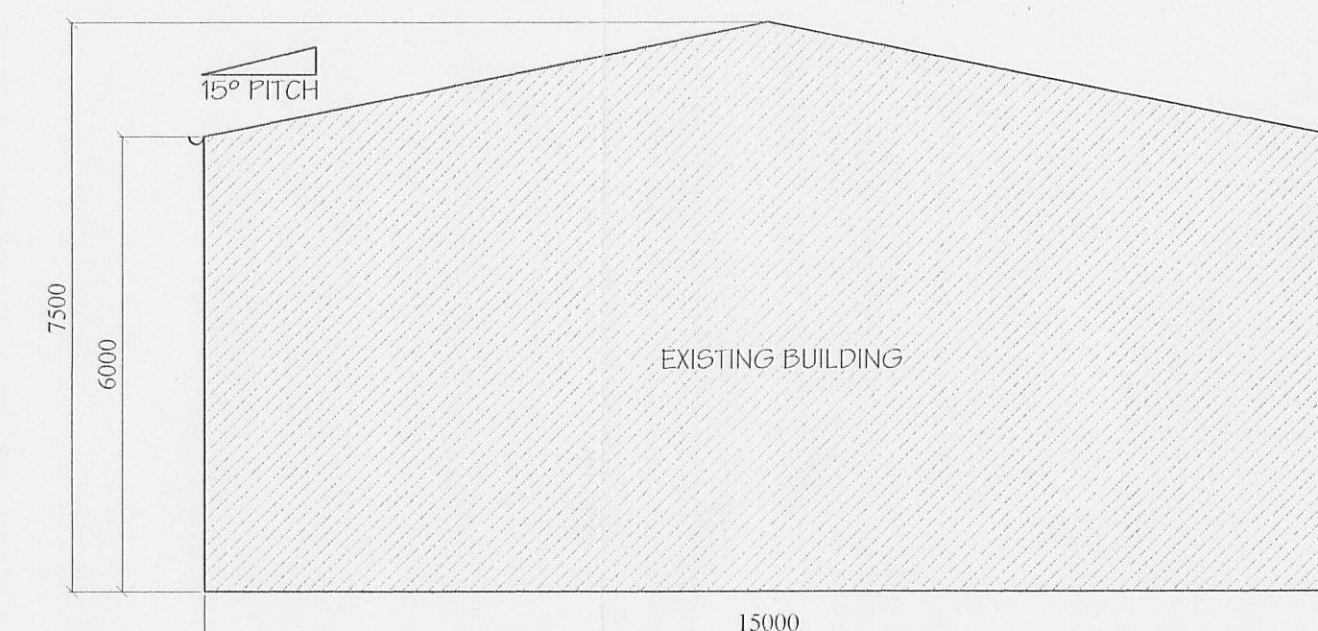

VIEW ON GABLE END

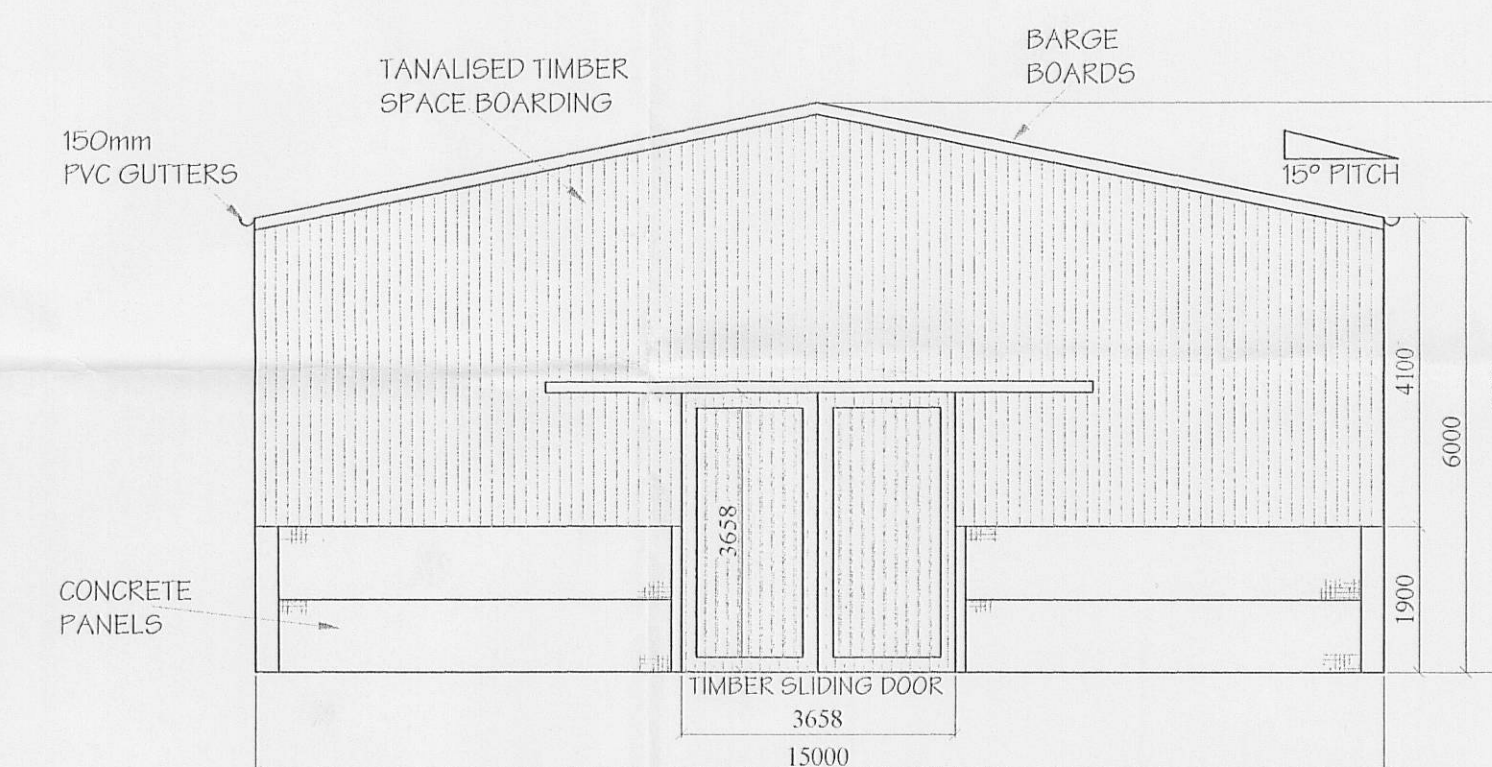

VIEW ON GABLE END

3 2 0 0 7 0 6 9 6 P

Framework:

305 x 165 x 40Kg UB stanchions.
254 x 146 x 31Kg UB portal rafters.
203 x 133 x 25Kg UB Gable Pillars.
CHS eaves ties
CHS rafter braces in one end bay of the roof and vertical bracing in one end bay of each side.
Pressed steel galvanised "Zeta 17515" purlins.
225 x 75mm Timber wallplates.
125 x 75mm Timber rails.

Cladding:

Roof:

Natural grey "Profile 6R" single skin fibre cement sheets. The roof to incorporate ten grp safelights, crown ridge & barge boards. 150mm P.V.C. gutters and fall pipes.

Verticals:

Tanalised timber space Boarding to the levels detailed on the elevations.

all cladding materials to be agreed with the local authority, but generally to match the existing adjacent buildings.

Client
ALAN ASHWORTH
LOWER EDGE FARM
TINKLERS FARM
SLAIDBURN
BB7 4TP

Job Title
PROPOSED NEW
AGRICULTURAL BUILDING

Drawing Title
PLAN AND ELEVATIONS

WAREING BUILDINGS
Established in 1909

email: sales@wareingbuildings.co.uk
web: www.wareingbuildings.co.uk

J Wareing & Son (Wrea Green) Ltd
Whinbrick Works
Blackpool Road
Westby
Preston
PR4 2RJ

Tel: 01772 682159 or
01772 682924
Fax: 01772 671071

Scale
1:100

Date
JULY 2007

Drawn
MTH

Drawing Number
3706-01

Rev.