




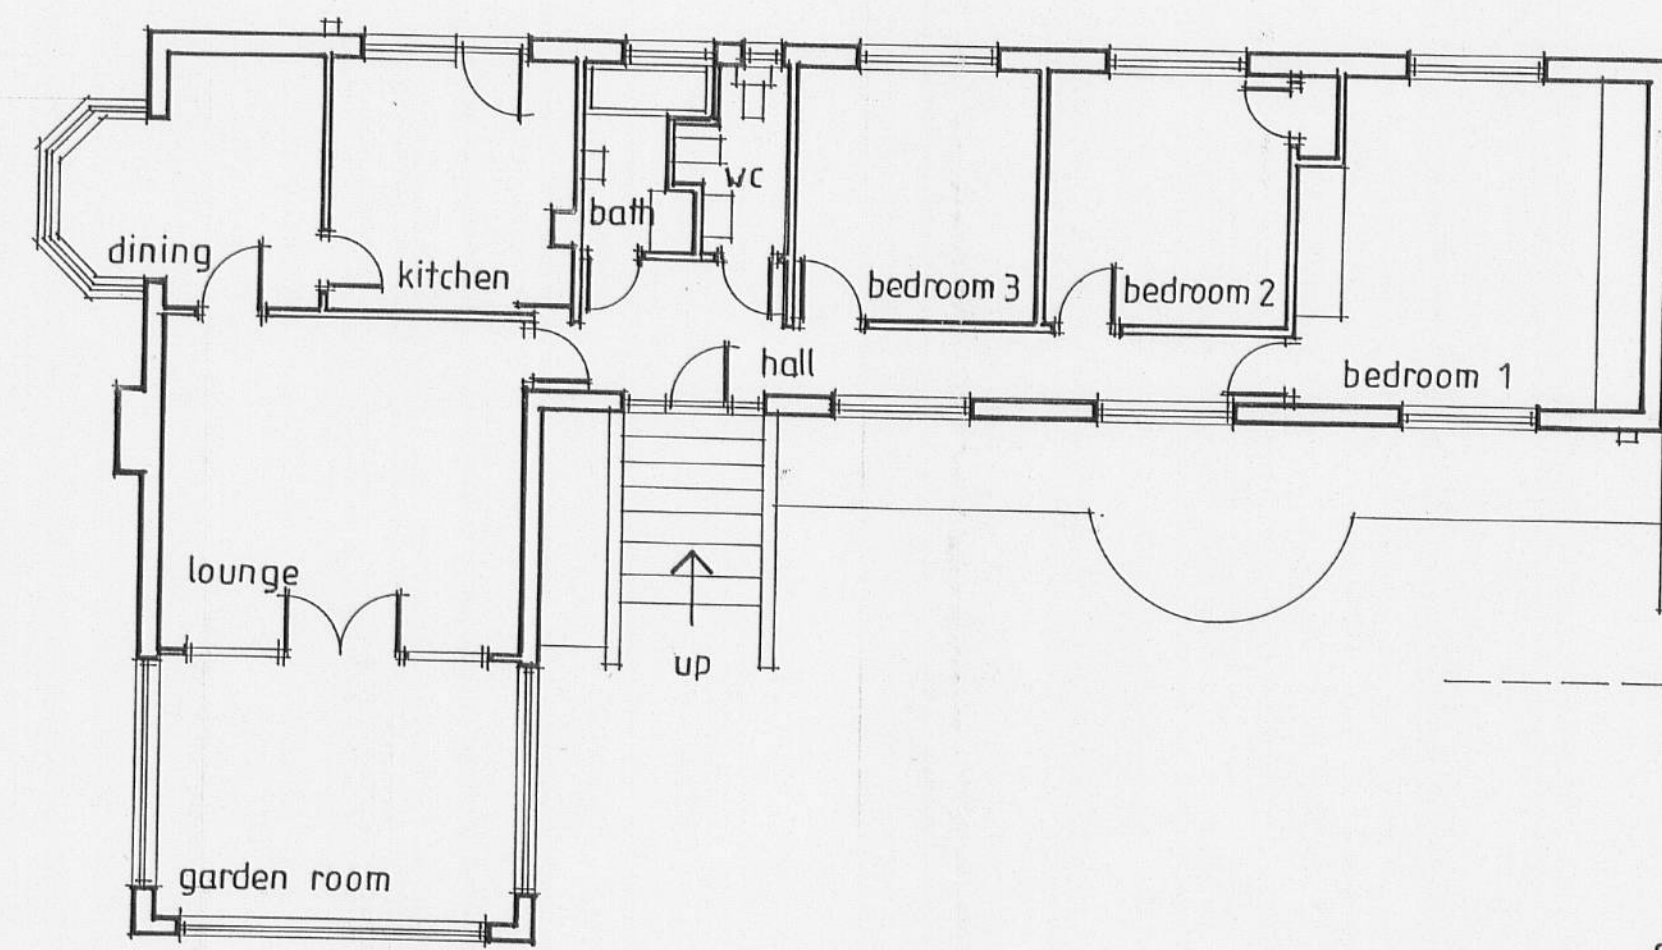


EXISTING GROUND FLOOR PLAN OF BUNGALOW

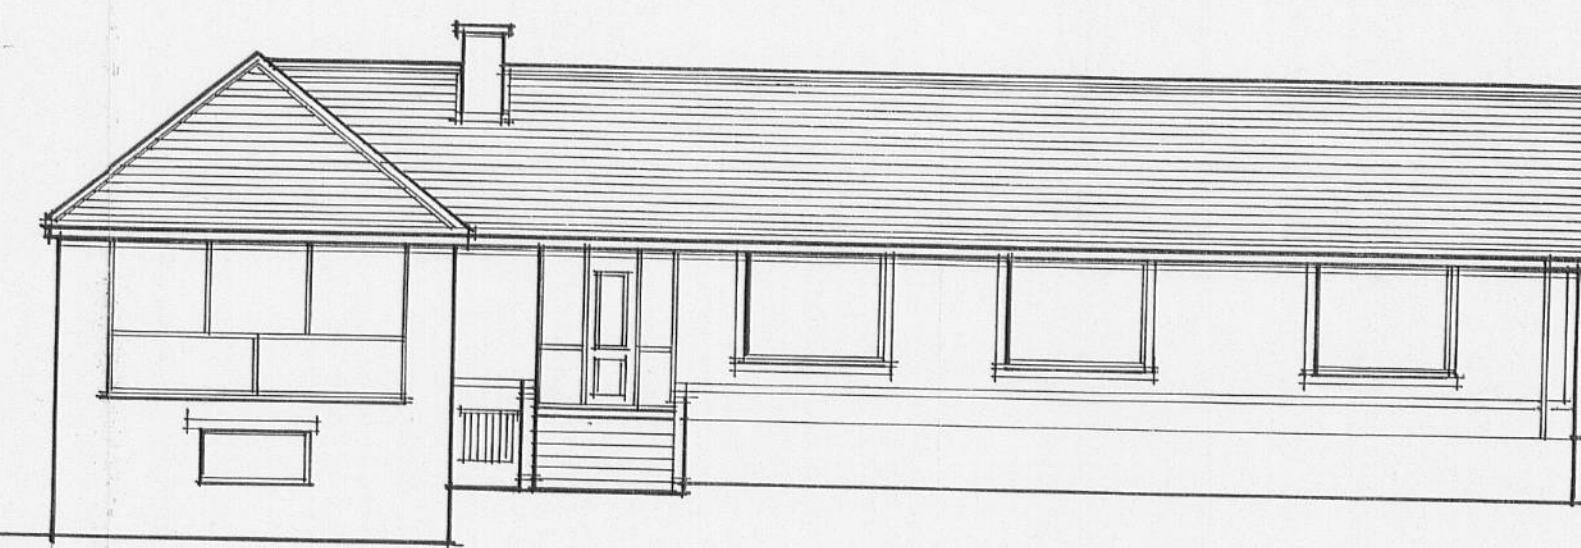


EXISTING FRONT ELEVATION

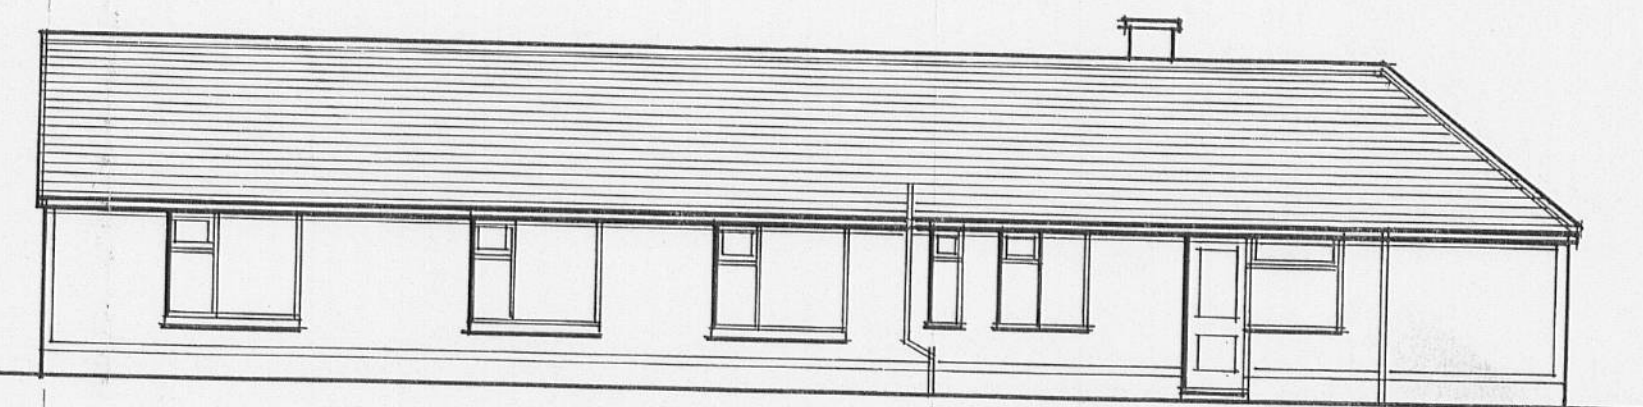



EXISTING REAR ELEVATION

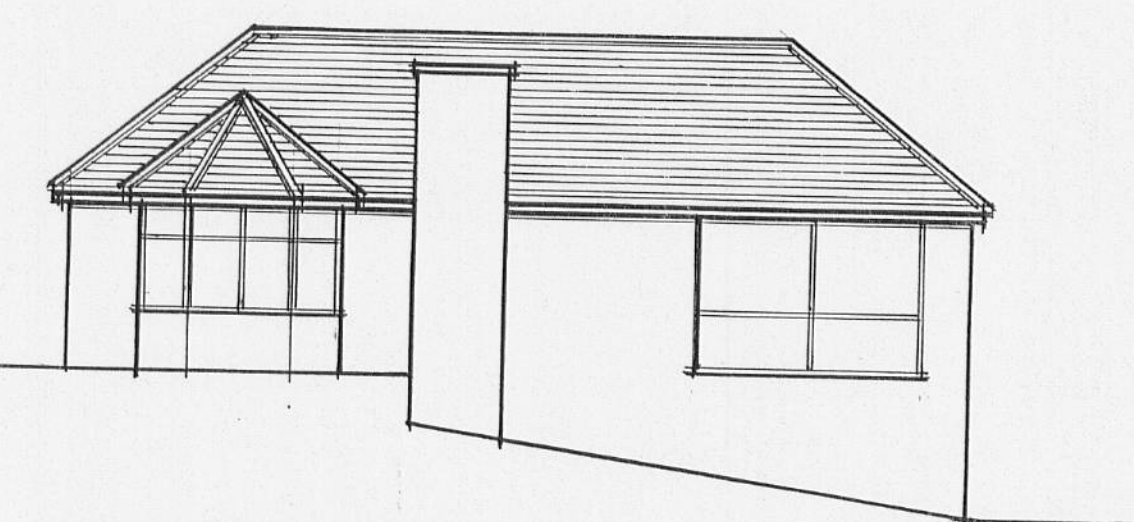

EXISTING SIDE ELEVATION

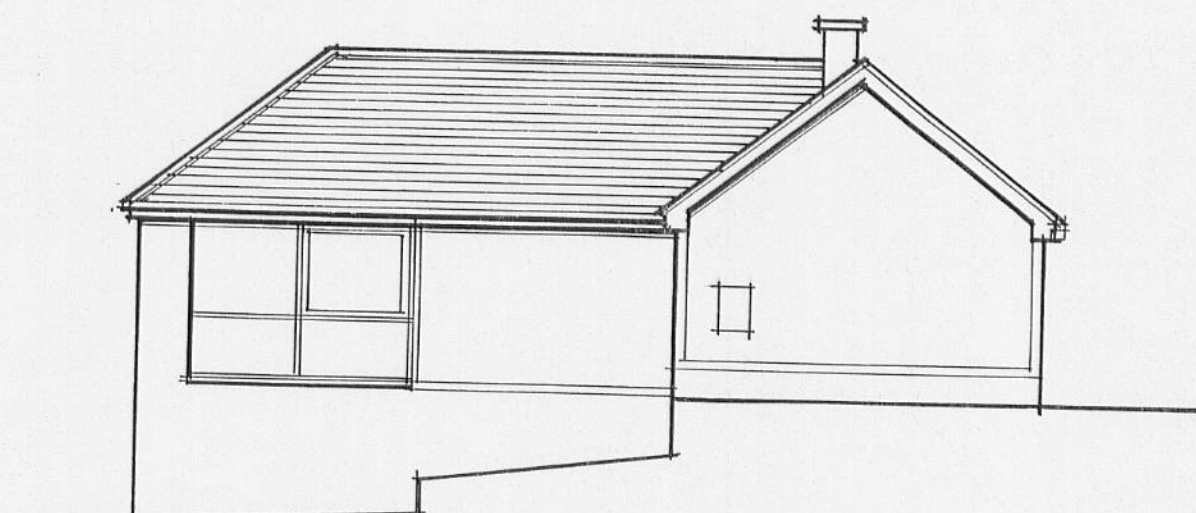

EXISTING SIDE ELEVATION

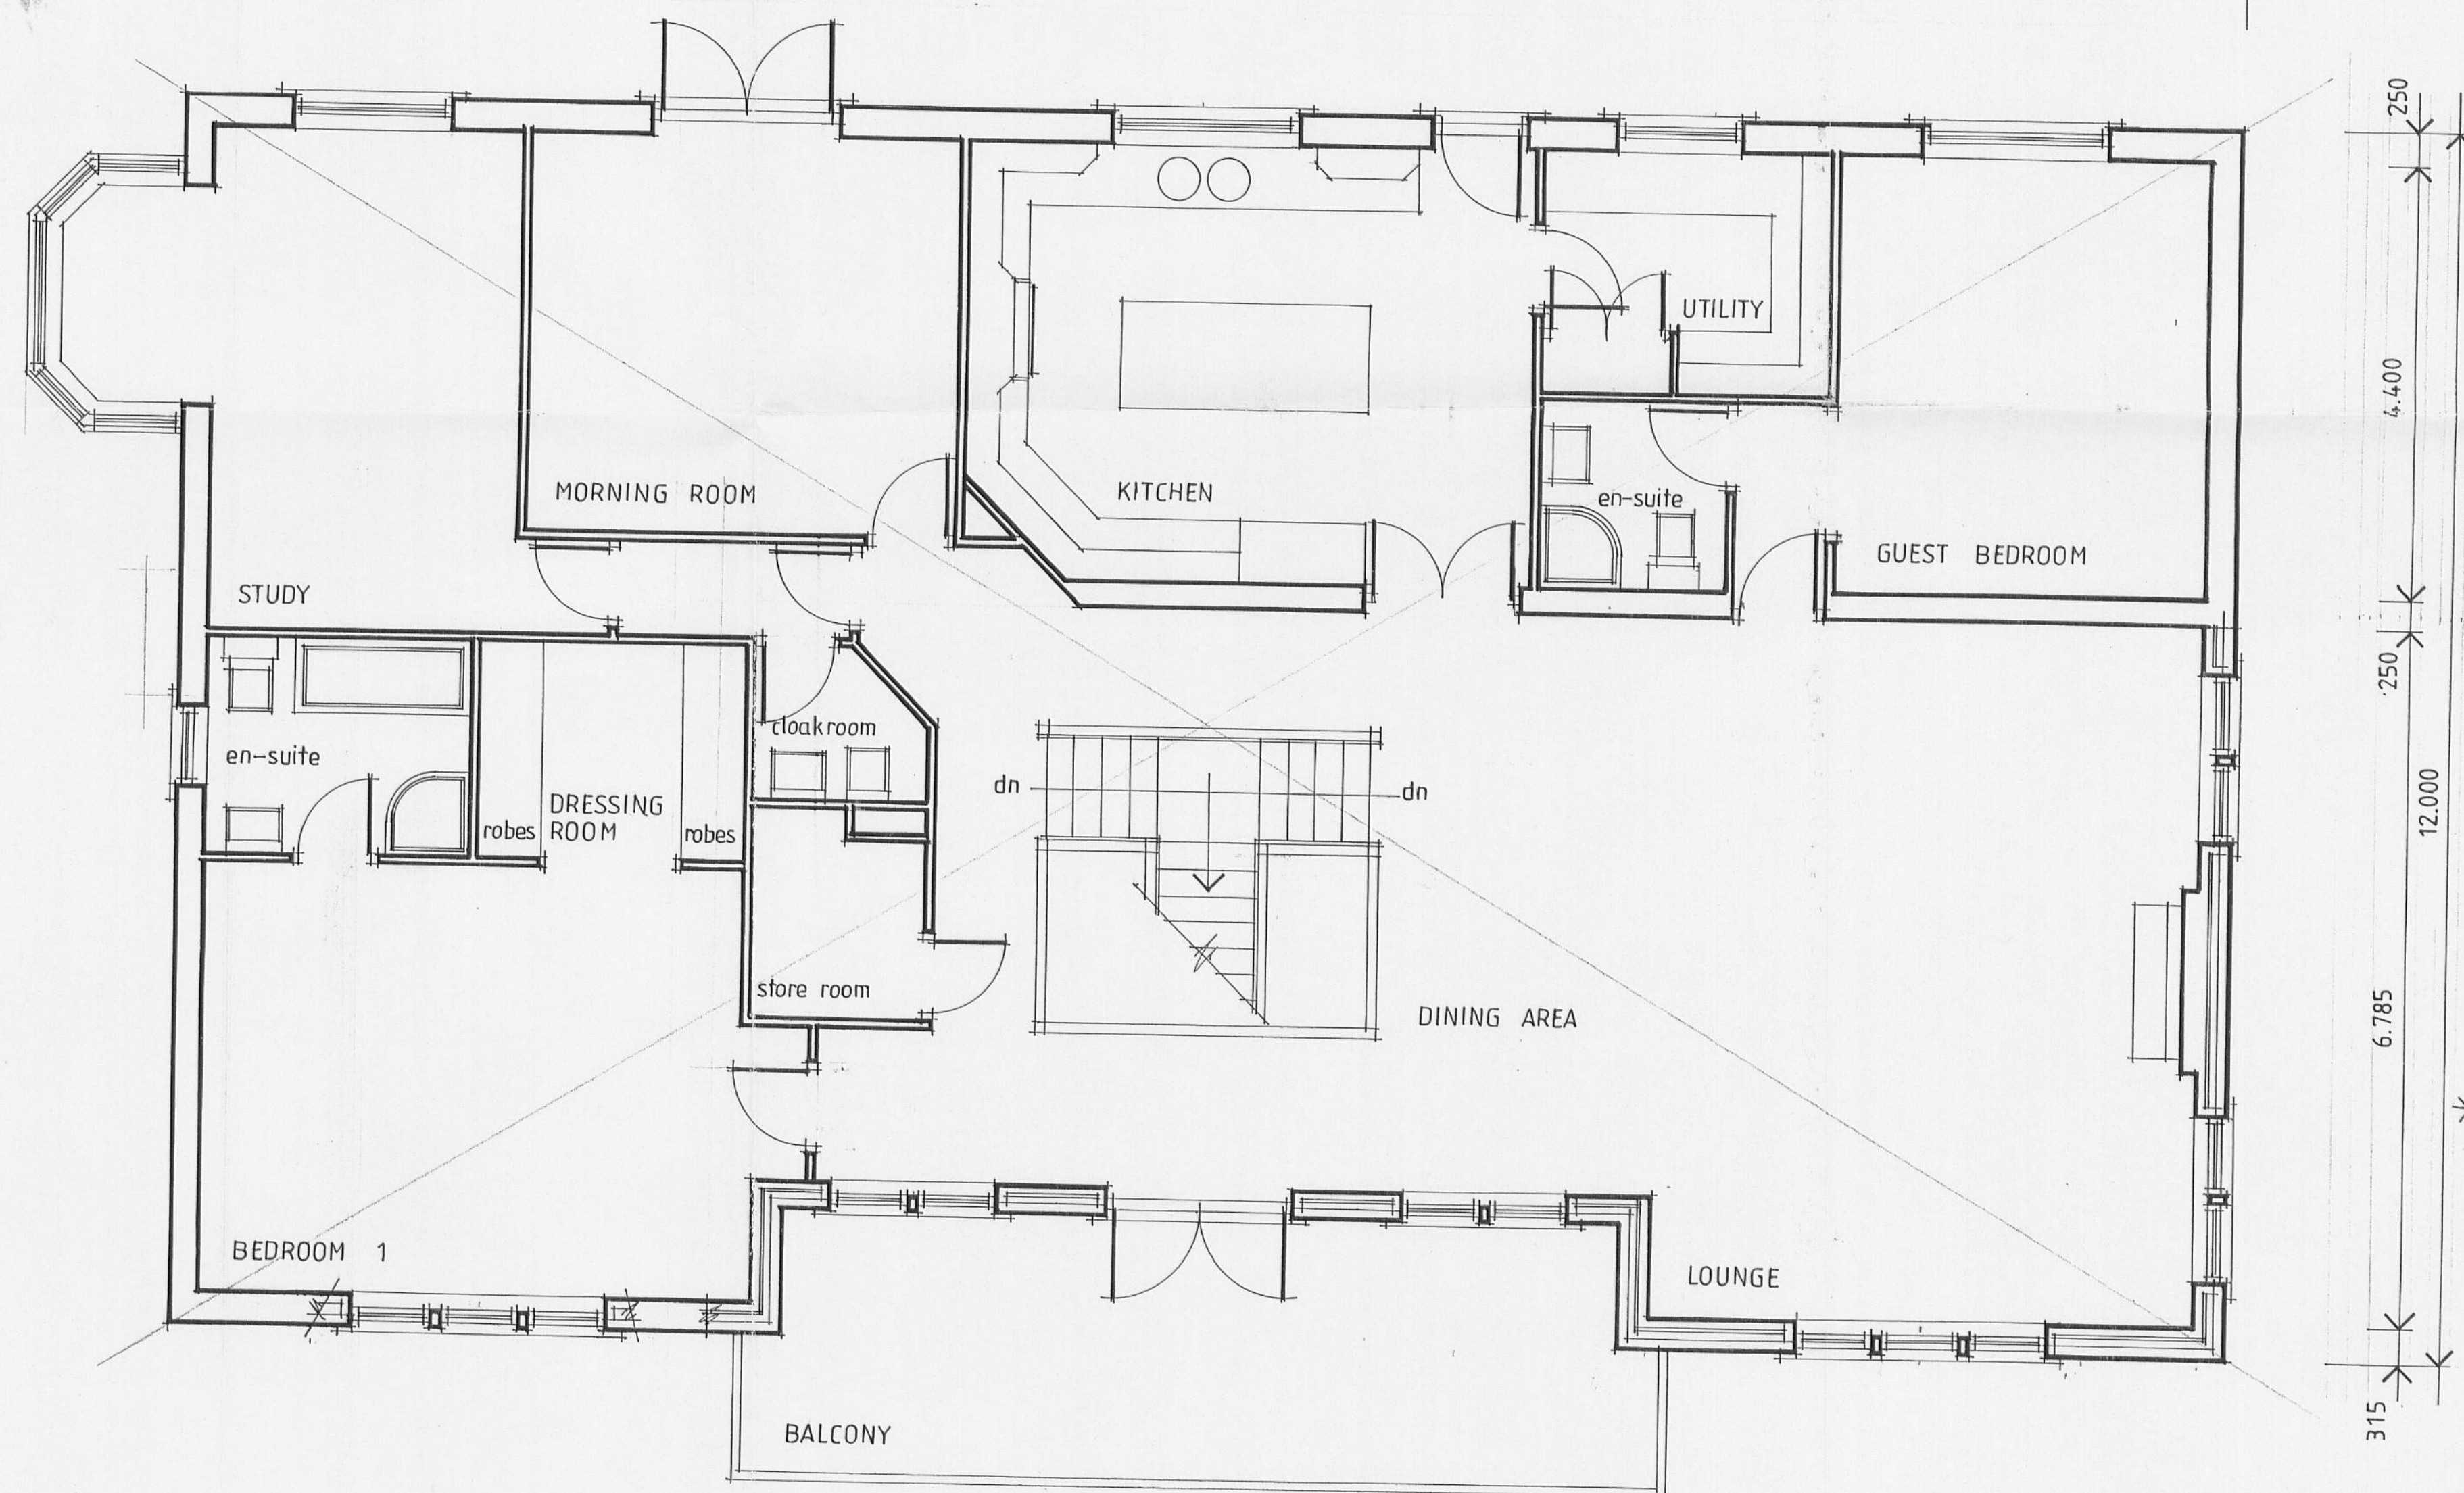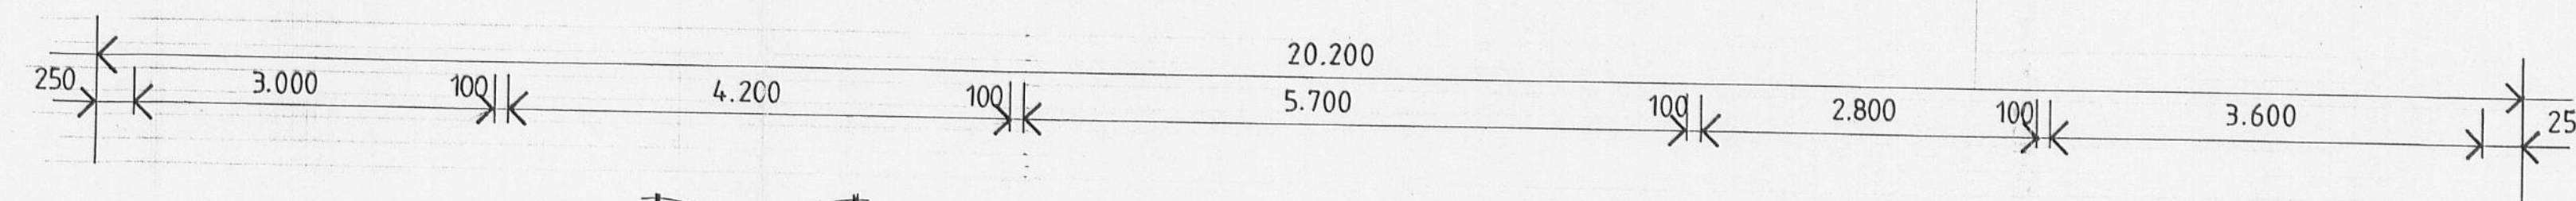

PROPOSED FIRST FLOOR PLAN

CLASSIC ARCHITECTURE
TOWN PLANNING • INTERIOR DESIGN

45 ALMA AVENUE
FOULRIDGE
COLNE
LANCASHIRE
BB8 7NS

TELEPHONE 01282-866448
FACSIMILE 01282-866755

client
MR S. SHAW
LYNBROOK PAINTERWOOD
WHALLEY OLD ROAD,
BILLINGTON
WHALLEY LANCASHIRE BB7 9JE

project
PROPOSED TWO STOREY EXTENSION
AND RE-DESIGN OF EXISTING DWELLING
LYNBROOK PAINTERWOOD
WHALLEY OLD ROAD, BILLINGTON
WHALLEY LANCASHIRE BB7 9JE

drawing title
EXISTING GROUND FLOOR PLAN OF
BUNGALOW AND PROPOSED FIRST FLOOR
PLAN.

rev date details drn
A 04:03:07 existing elevations added MSA
B 03:08:07 existing floor/roof levels added MSA

3 2 0 0 7 0 7 0 7 P

scale 1:50 1:100	designer MEL S. ASTON
date 10:02:2007	area net floor area 176m ²
drawing number CAL2006 089 002	revision A/B

This drawing and the building works depicted are the
copyright of Classic Architecture Limited and may
not be reproduced except by written permission. ©

DO NOT SCALE USE FIGURED DIMENSIONS