
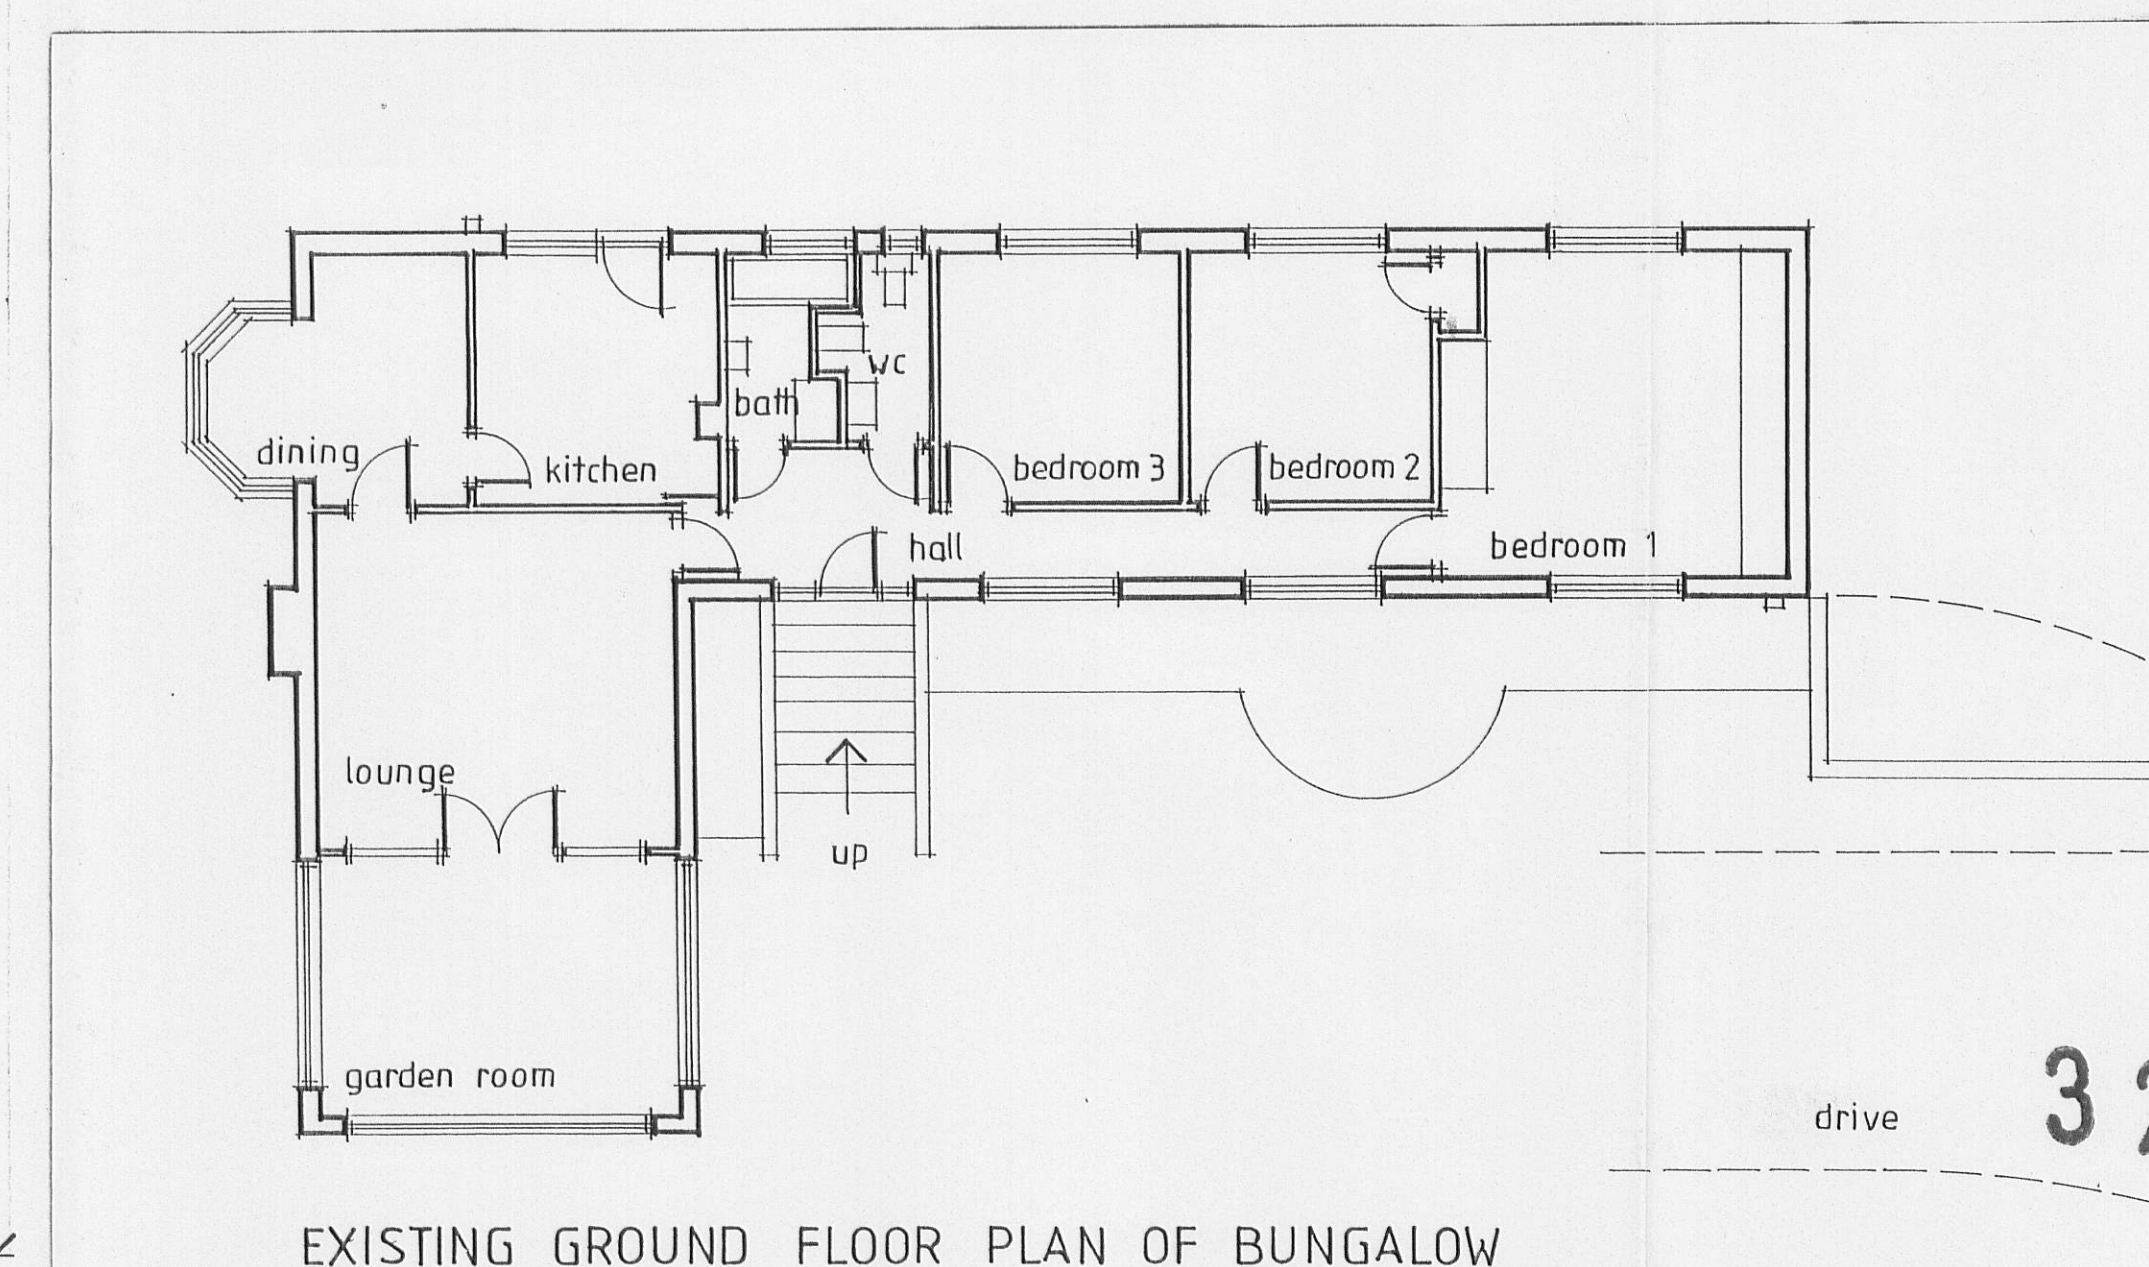
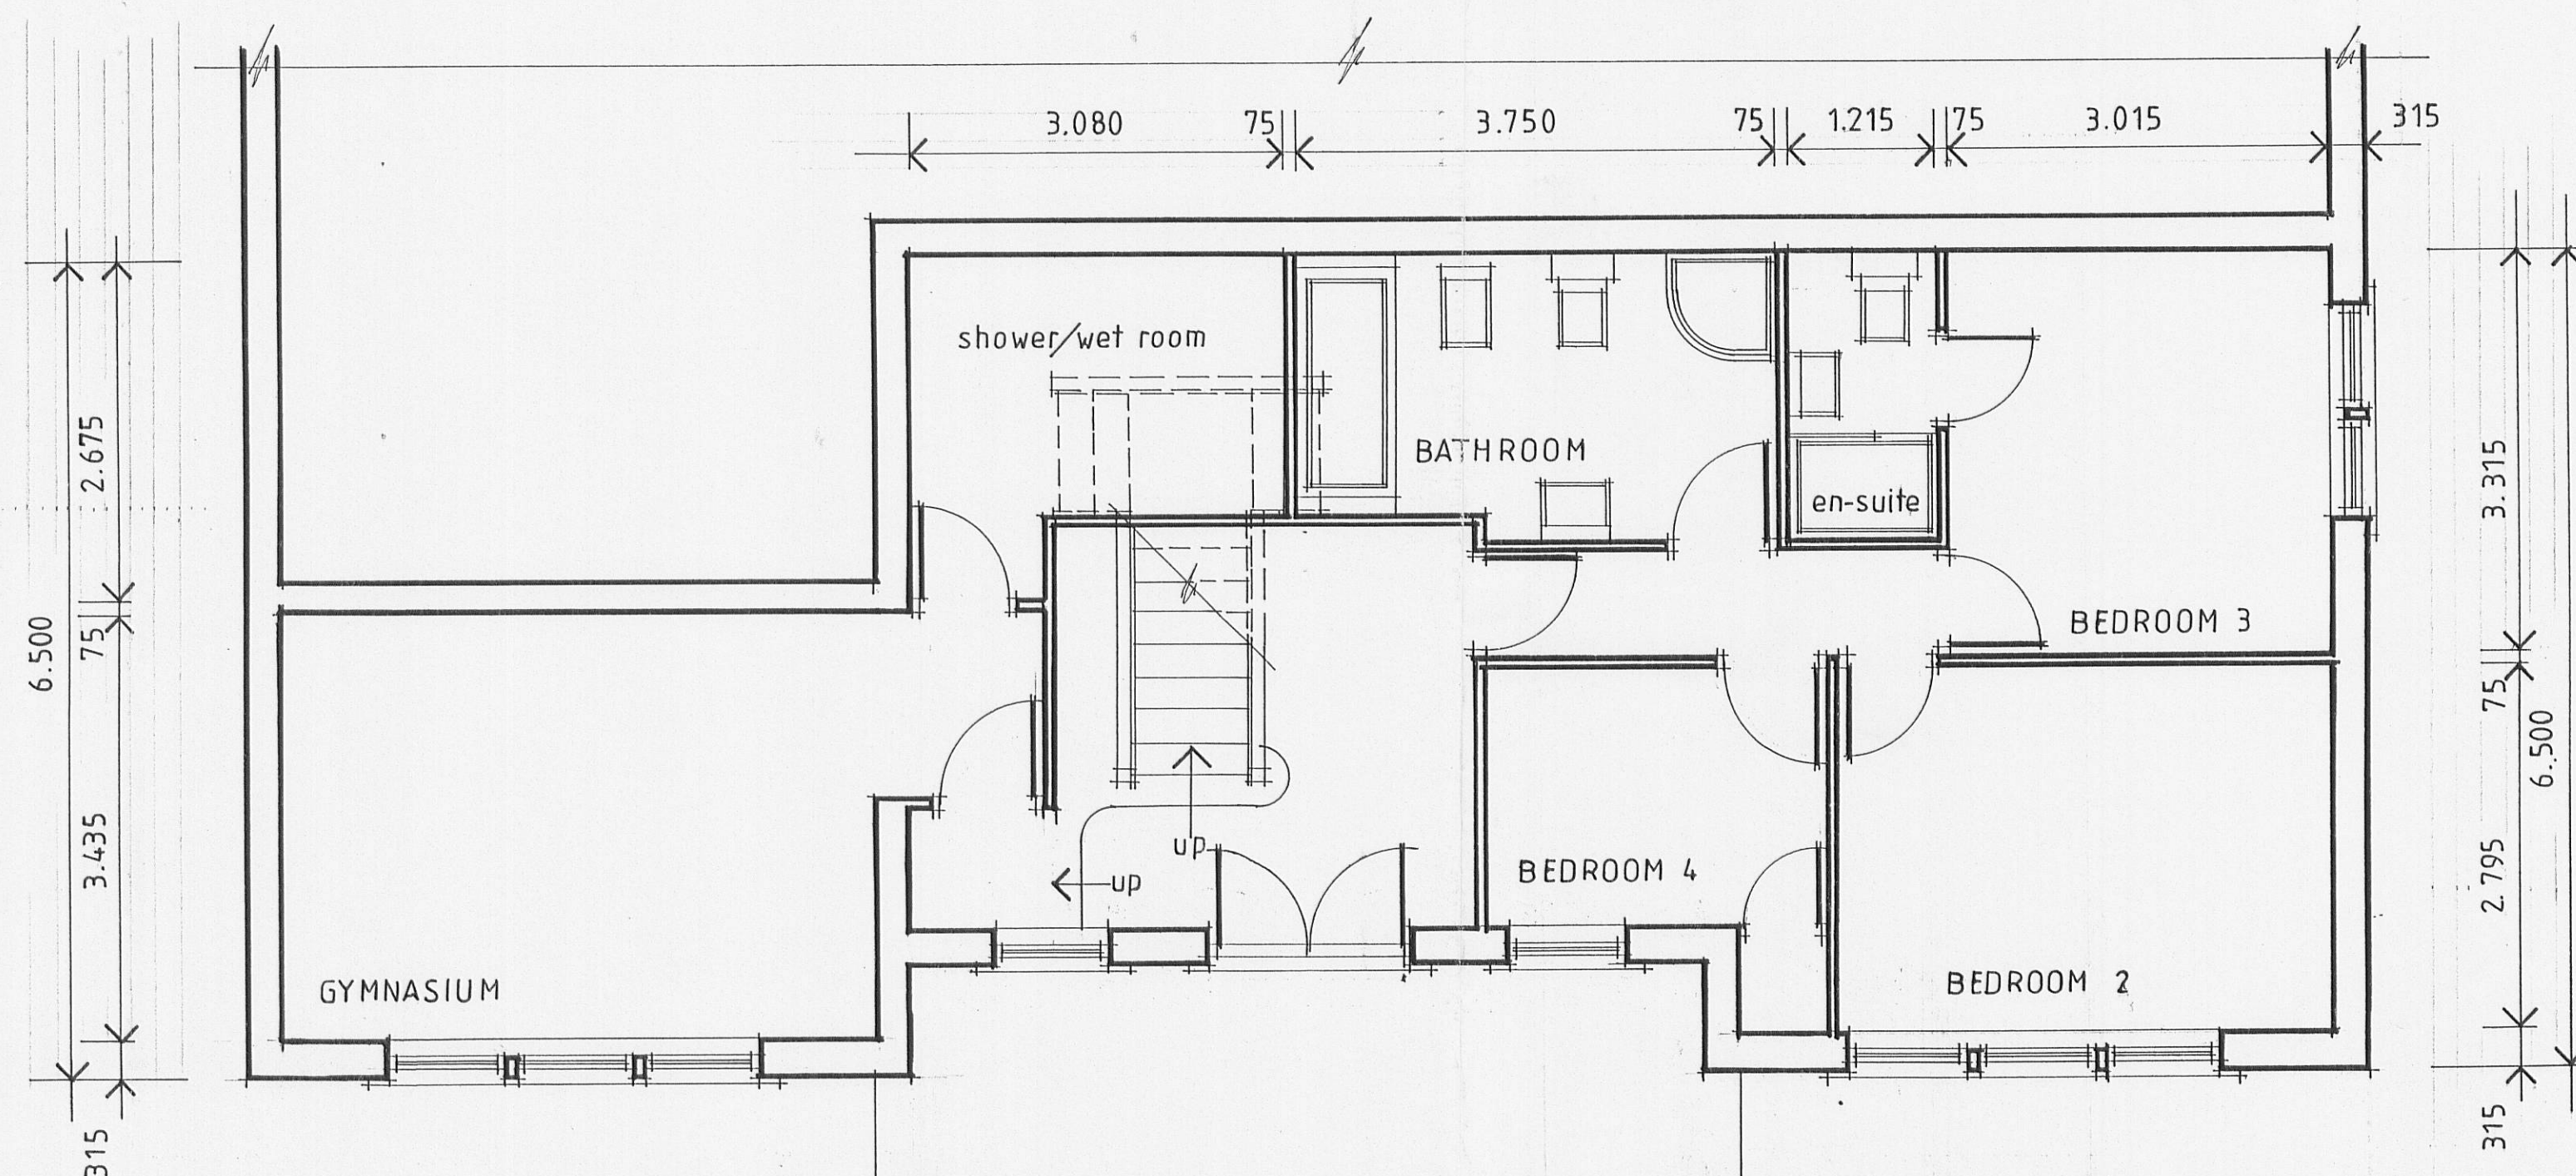
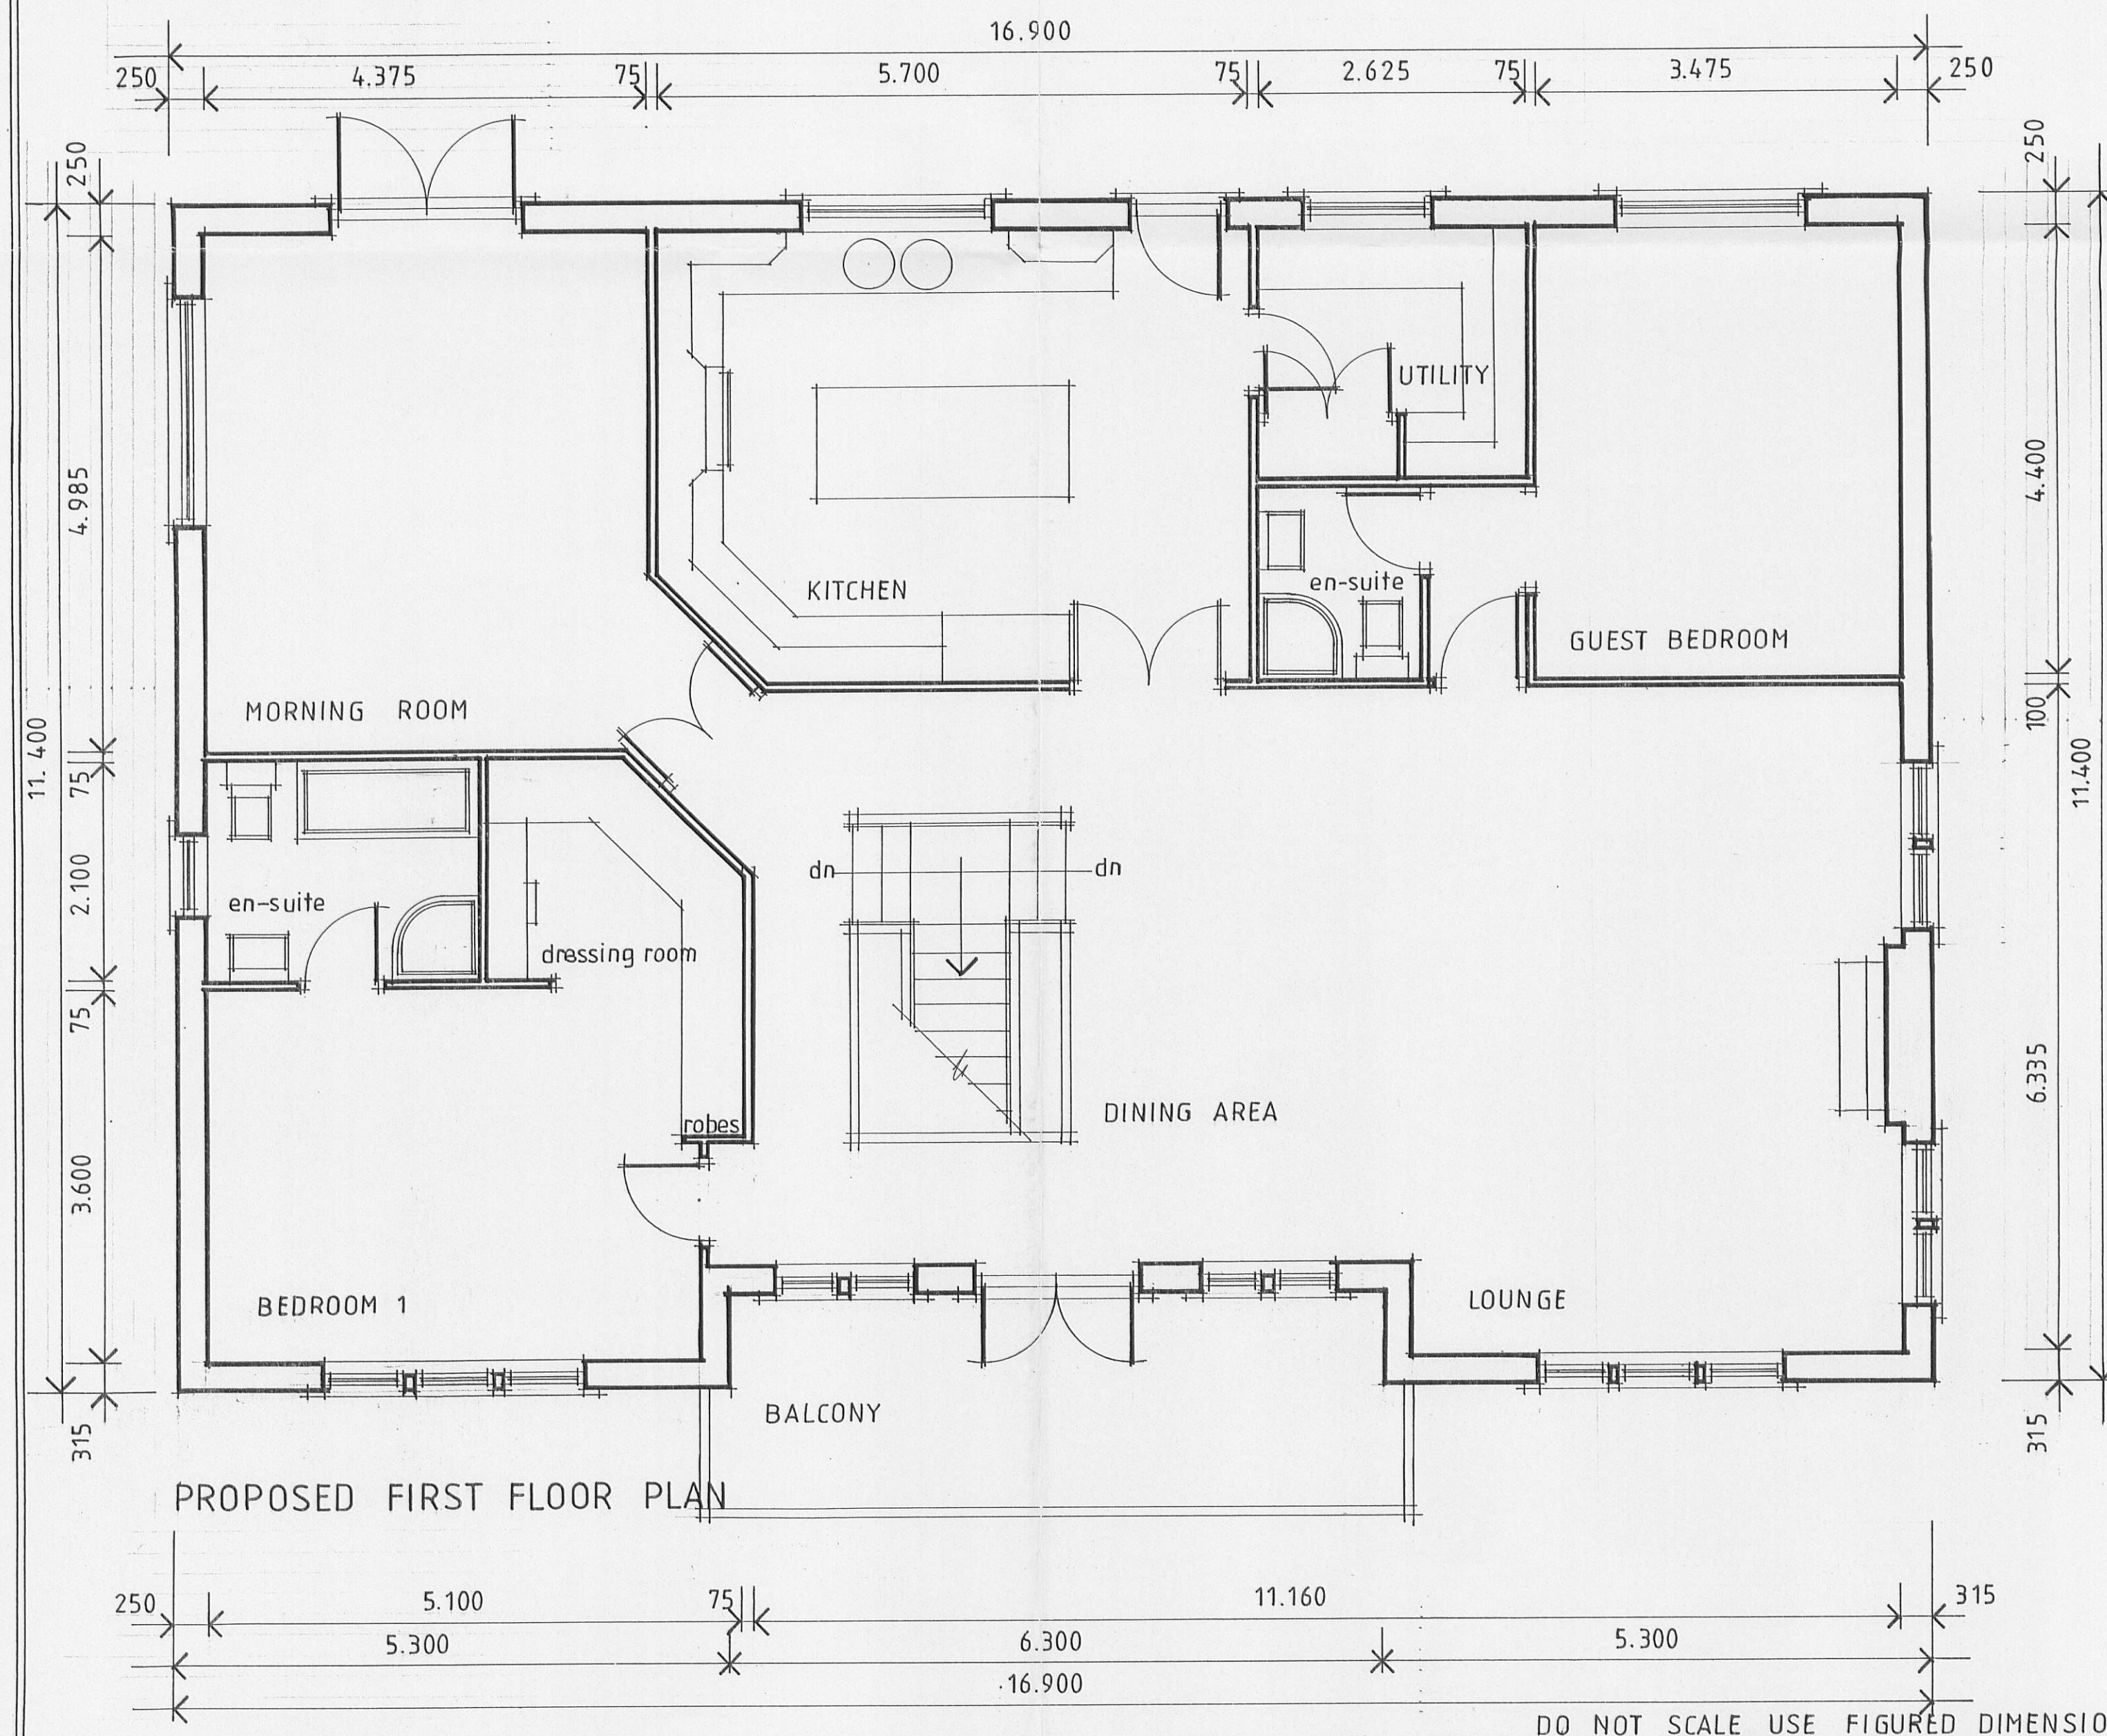
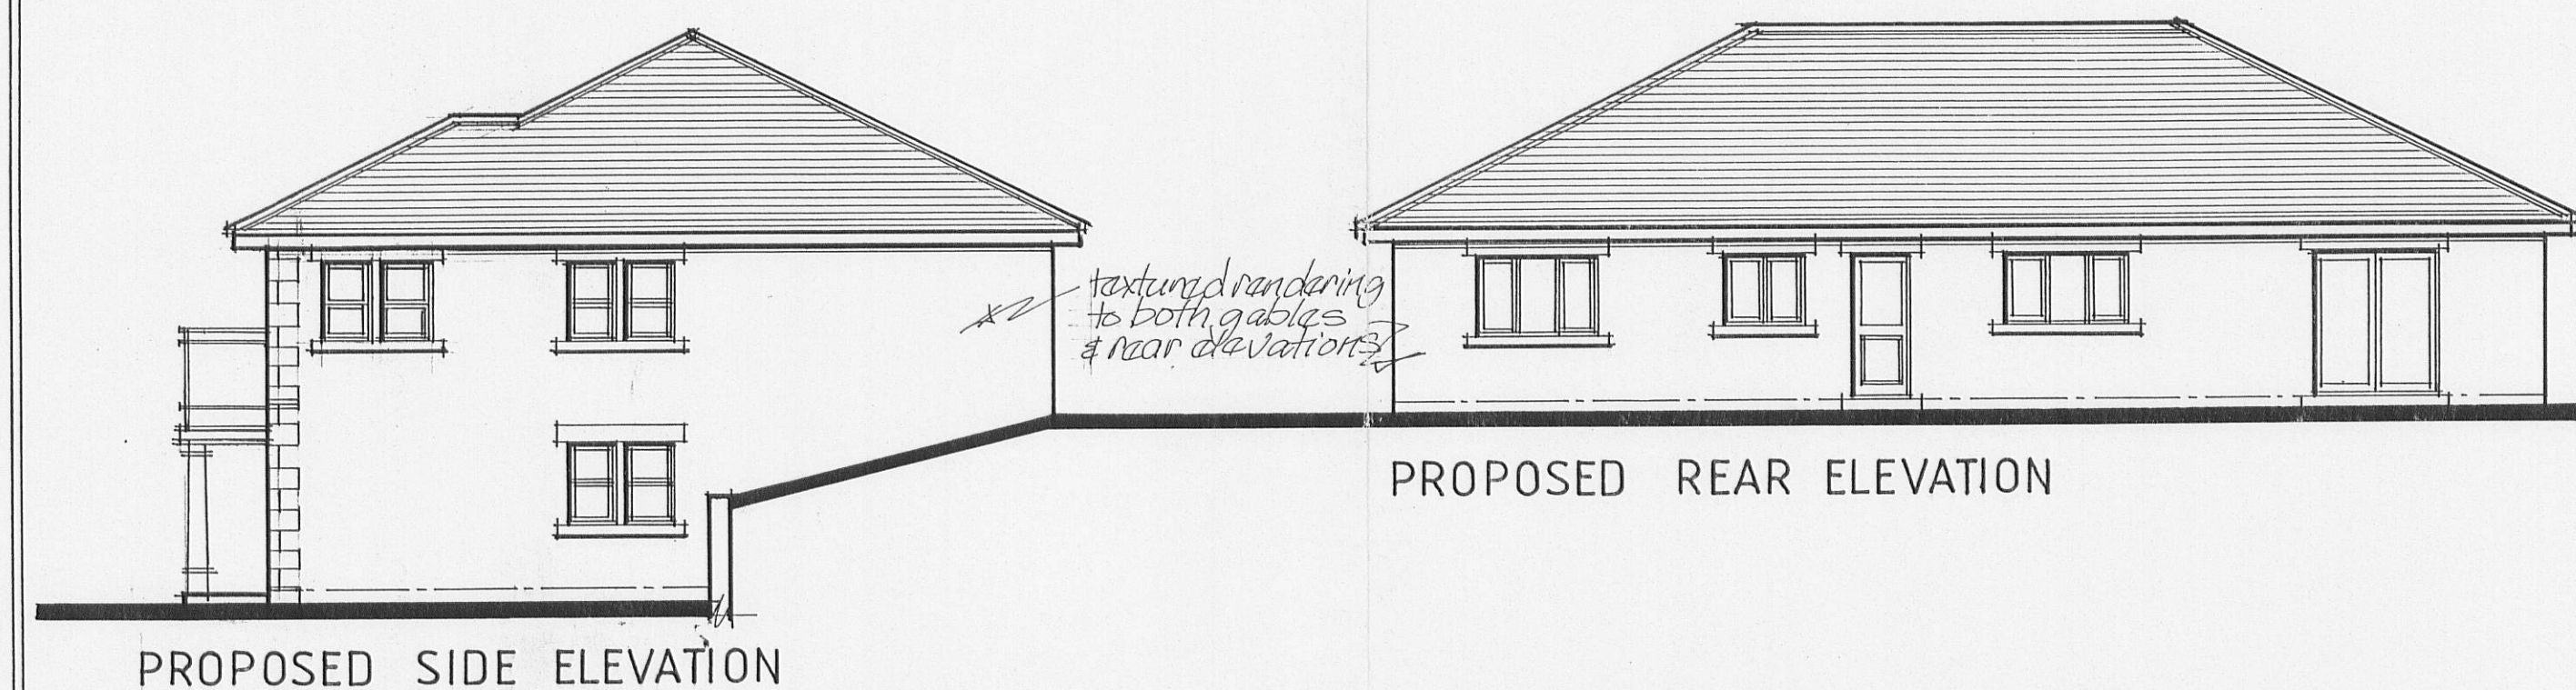


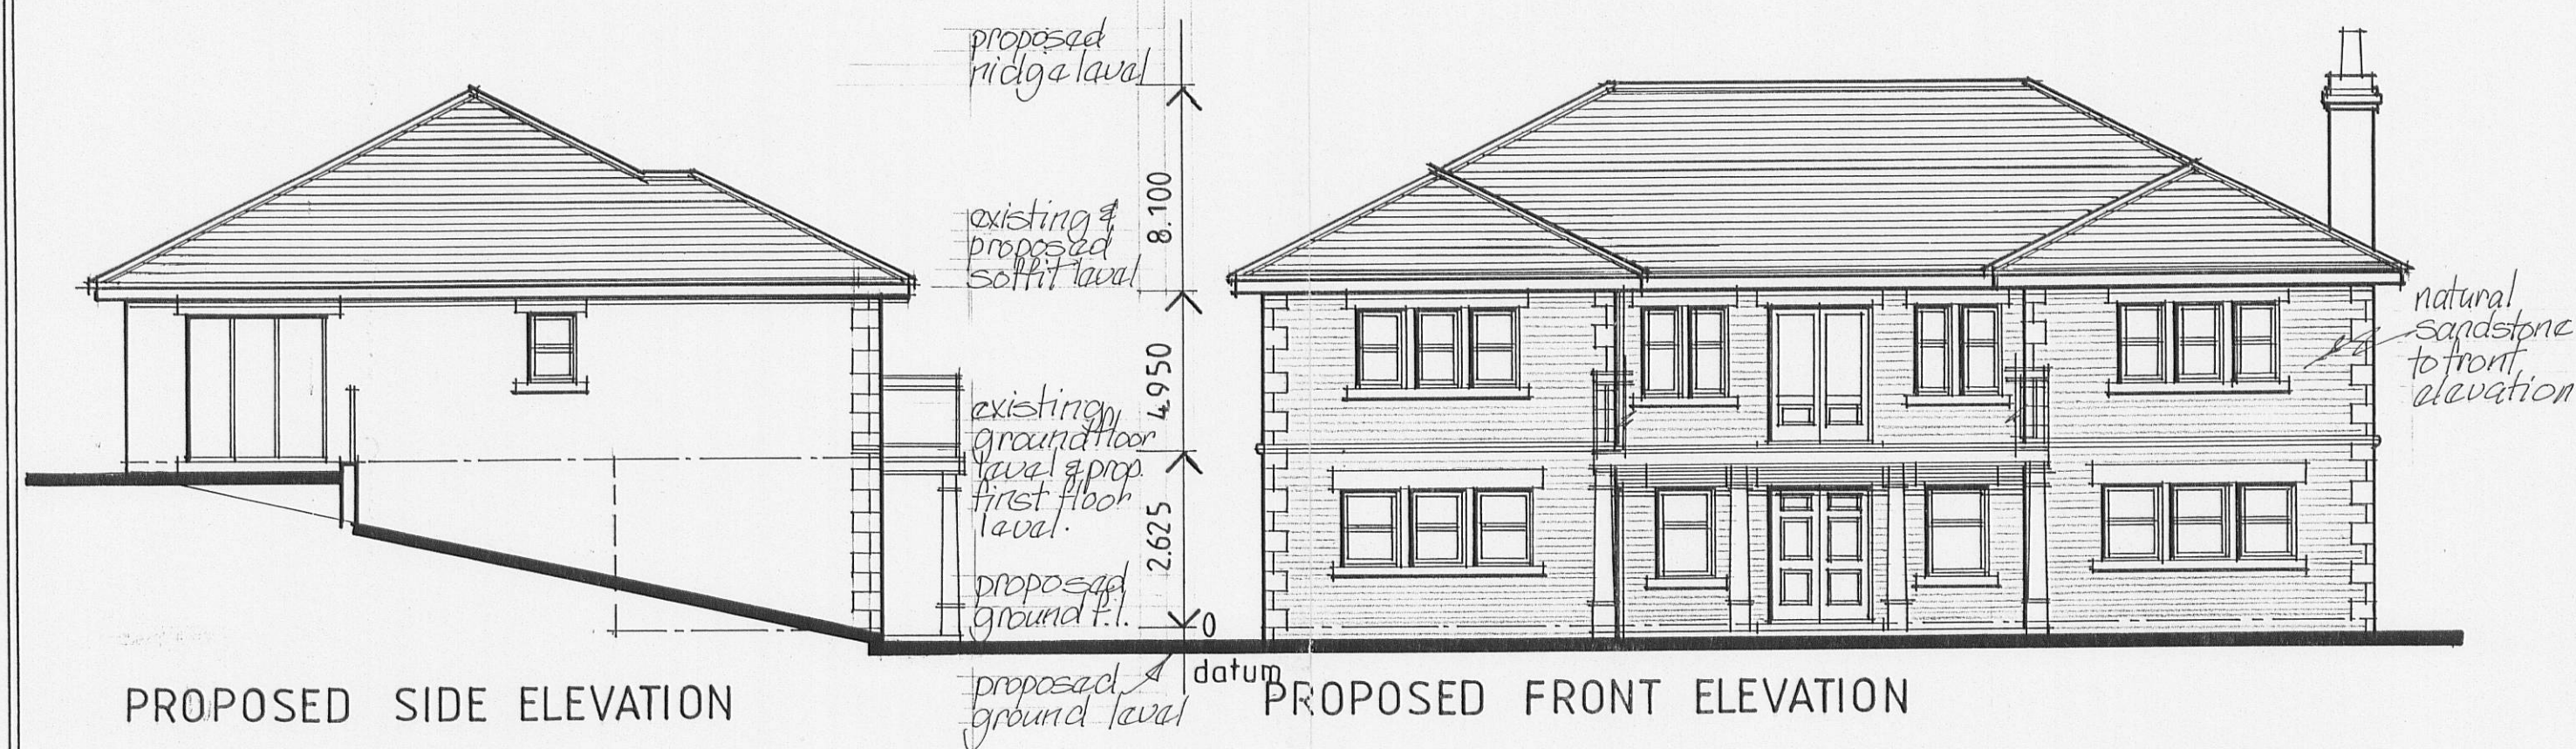

CLASSIC ARCHITECTURE
TOWN PLANNING • INTERIOR DESIGN

45 ALMA AVENUE
FOULRIDGE
COLNE
LANCASHIRE
BB8 7NS

TELEPHONE 01282- 866448
FACSIMILE 01282- 866755

client
MR S. SHAW
LYNBROOK PAINTERWOOD
WHALLEY OLD ROAD
BILLINGTON
WHALLEY LANCASHIRE BB7 9JE

project
PROPOSED TWO STOREY EXTENSION
AND RE-DESIGN OF EXISTING DWELLING
LYNBROOK PAINTERWOOD
WHALLEY OLD ROAD BILLINGTON
WHALLEY LANCASHIRE BB7 9JE

drawing title
PROPOSED FLOOR PLANS AND
ELEVATIONS.

rev	date	details	drn
A	19-06-07	revised at clients request	MSA
B	25-06-07	existing floor plan added	MSA
C	03-08-07	floors & ridge levels added.	MSA

scale	designer
1:50 1:100	MEL S. ASTON

date	area
22-04-2007	

drawing number	revision
CAL2006 089 003	A/C

This drawing and the building works depicted are the copyright of Classic Architecture Limited and may not be reproduced except by written permission. ©