


Proposed caravan site at Bridge Heywood
Caravan Site, Read, Burnley~




Existing Site Plan 1:500




Proposed Site Plan 1:500

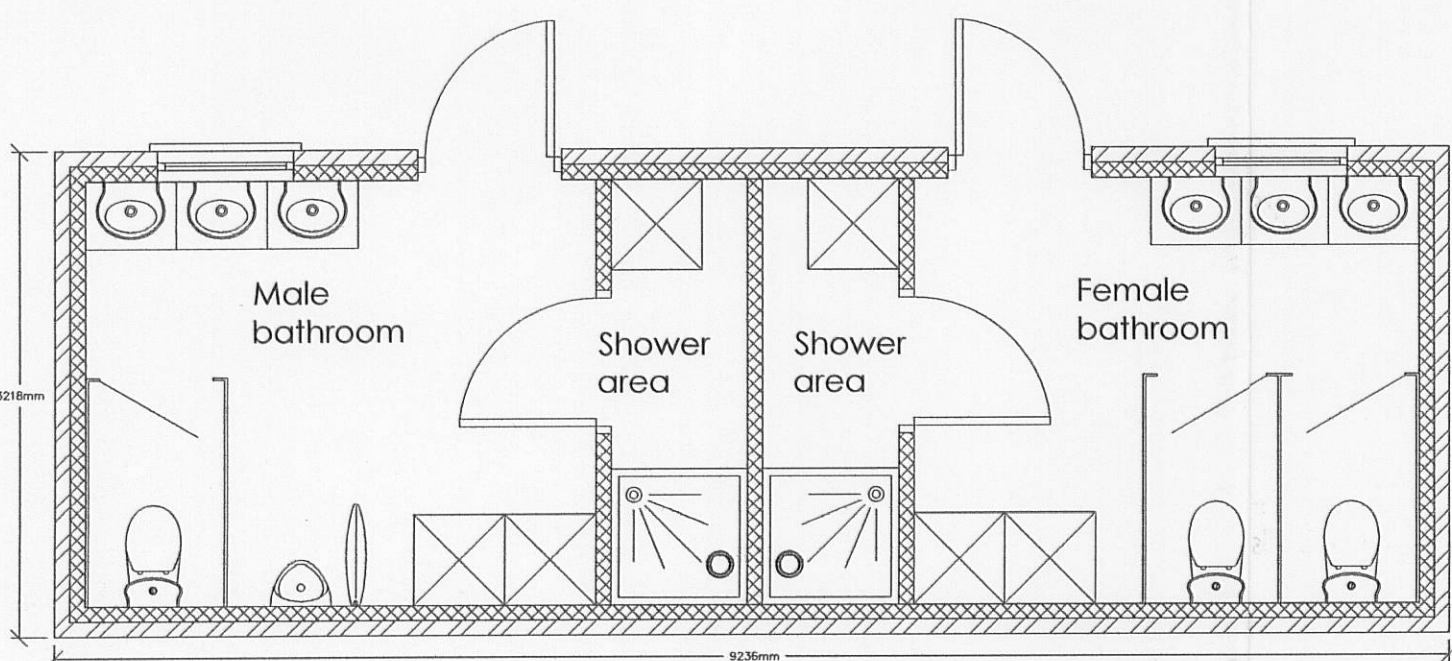

Proposed Floor Plan 1:50

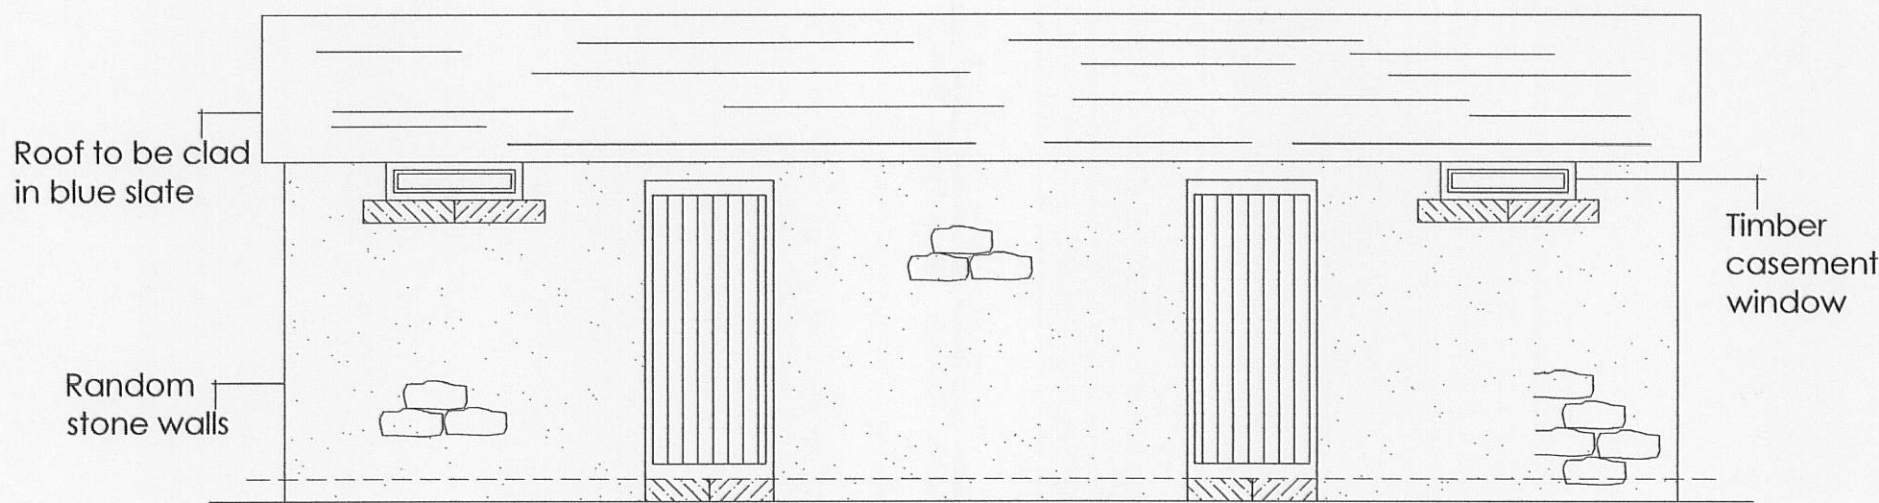

Proposed South West Elevation 1:50

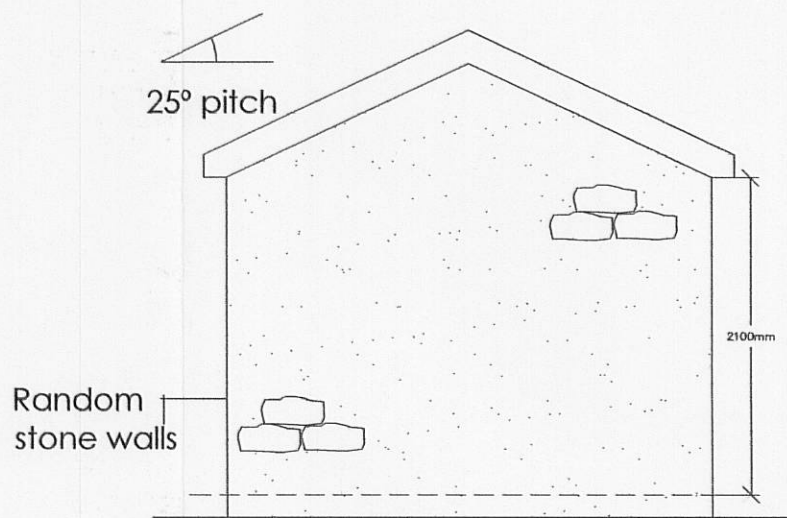

Proposed North West Elevation 1:50

Notes:
All work is to be carried out to the latest current British standards Codes of Practice and recognised working practices.
All work and materials should comply with Health and Safety legislation.
All dimensions are in millimetres except where explicitly shown otherwise.
The contractor should check and certify all dimensions as work proceeds and notify the architect of any discrepancies.
Do not scale off the drawings, if in doubt ask.

G H A
Gary Hearty Associates
Chartered Surveyors
34 Wellgate
Clitheroe
Lancashire BB7 2DP
T: 01200 442301
F: 01200 442303
Email: info@ghaonline.co.uk

Title: Proposed Caravan Site
Proposed Site Plan & elevations
Bridge Heywood Caravan Site
Read
Burnley
BB12 7RR

Project No: Han/203472/01 **Drawn:** AJM

Client: Mr R. Hanson

Date: 29.05.07 **Scale:** 1:50/500

Amendments: