



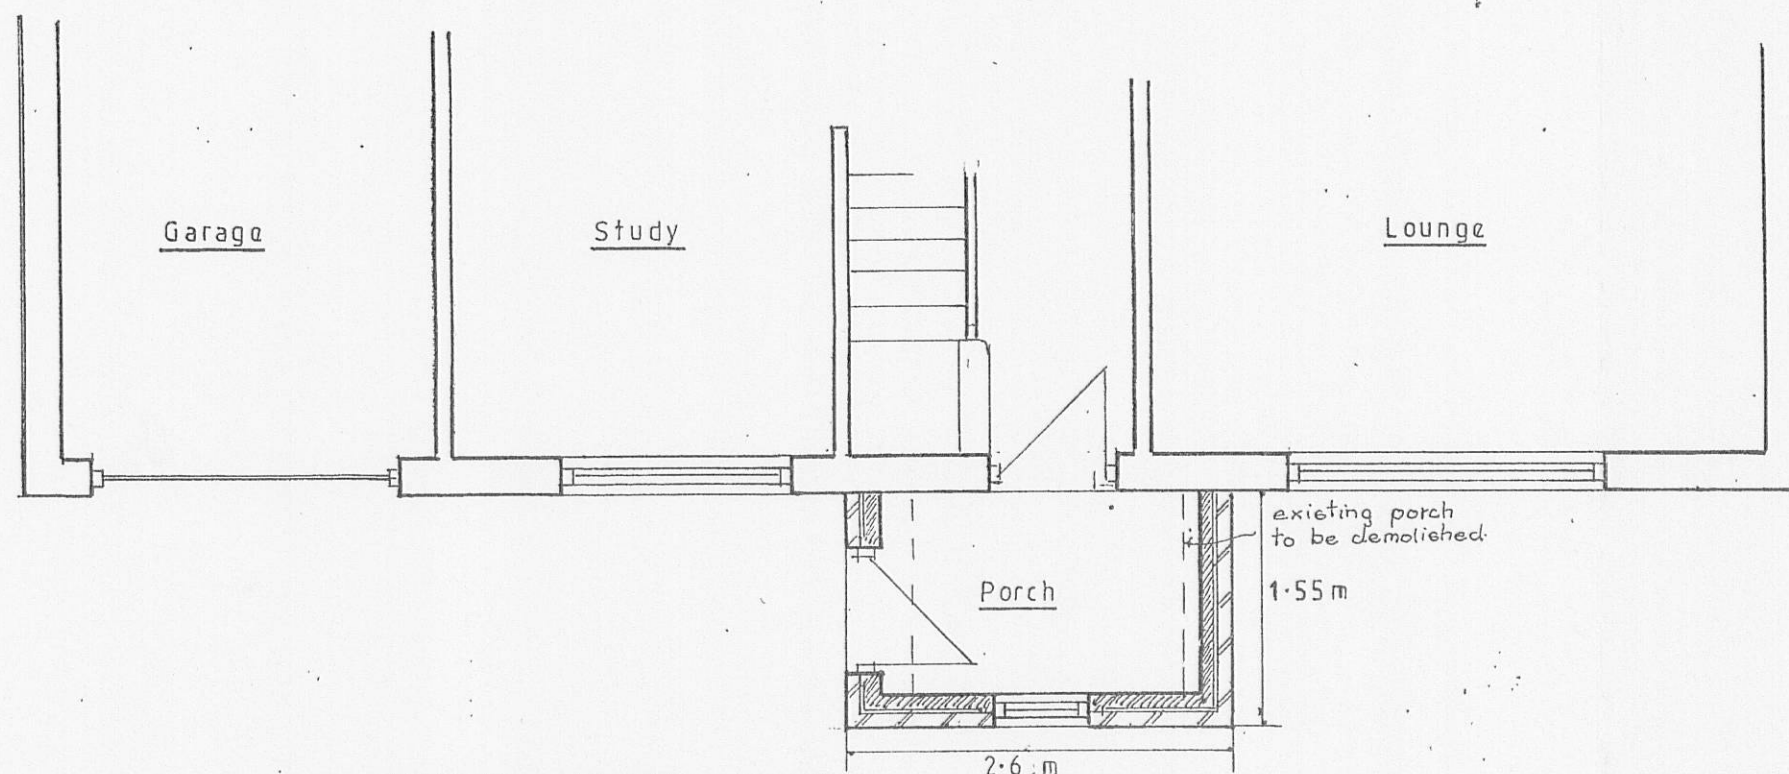


GROUND FLOOR PLAN

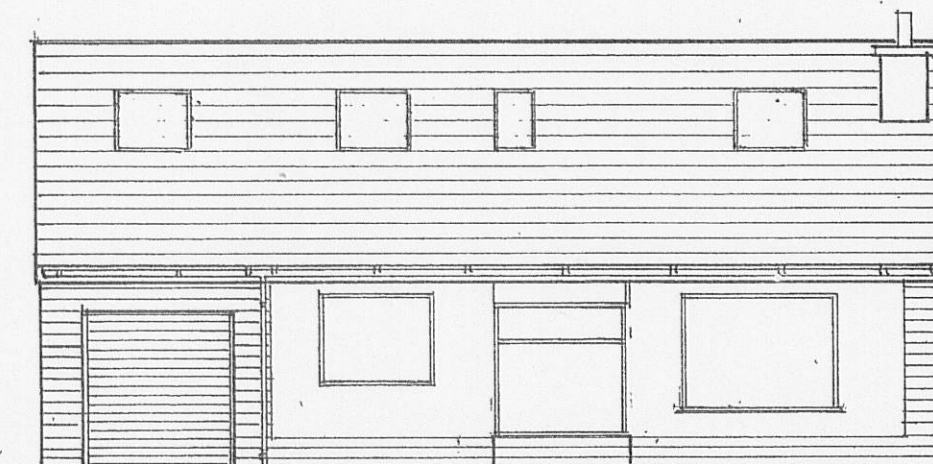


EXISTING FRONT ELEVATION - Scale 1:100



PROPOSED FRONT ELEVATION

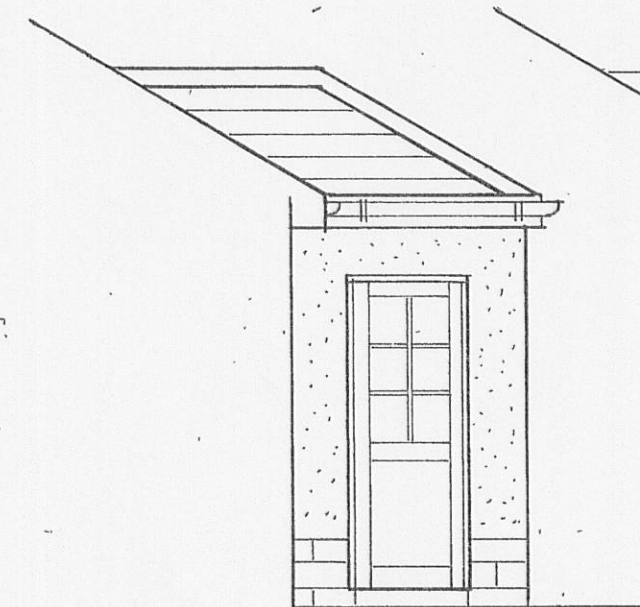

SIDE ELEVATION

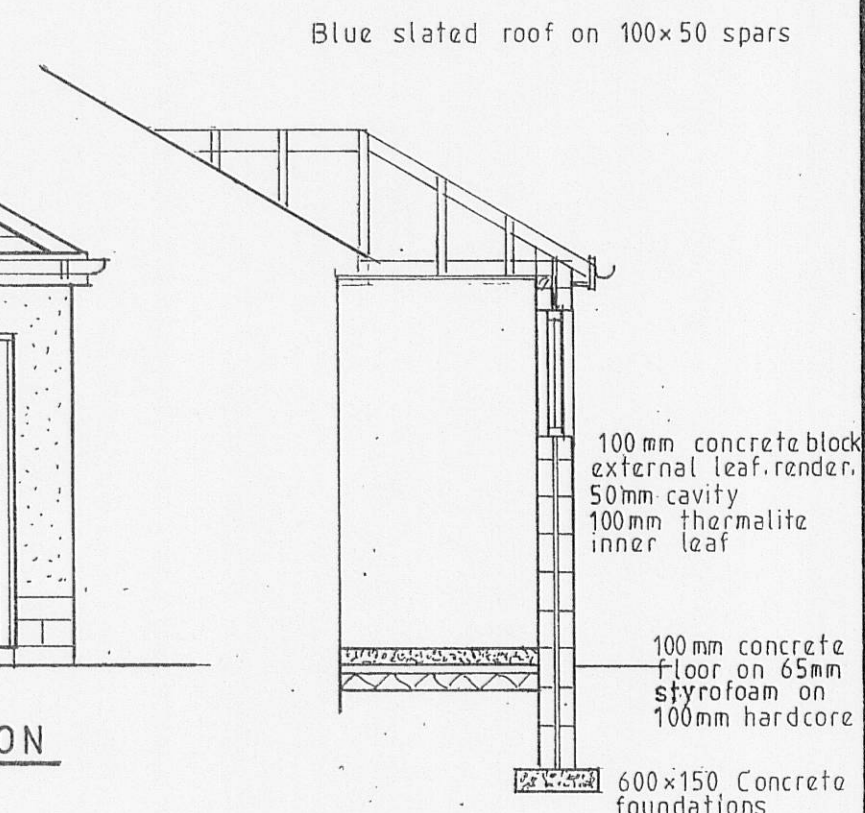

SECTION

PROPOSED FRONT PORCH FOR MR. G. RIDDELL.
'YORKSTONE'
OSBALDESTON LANE.
OSBALDESTON.

Scale 1:50

3 20070713P