



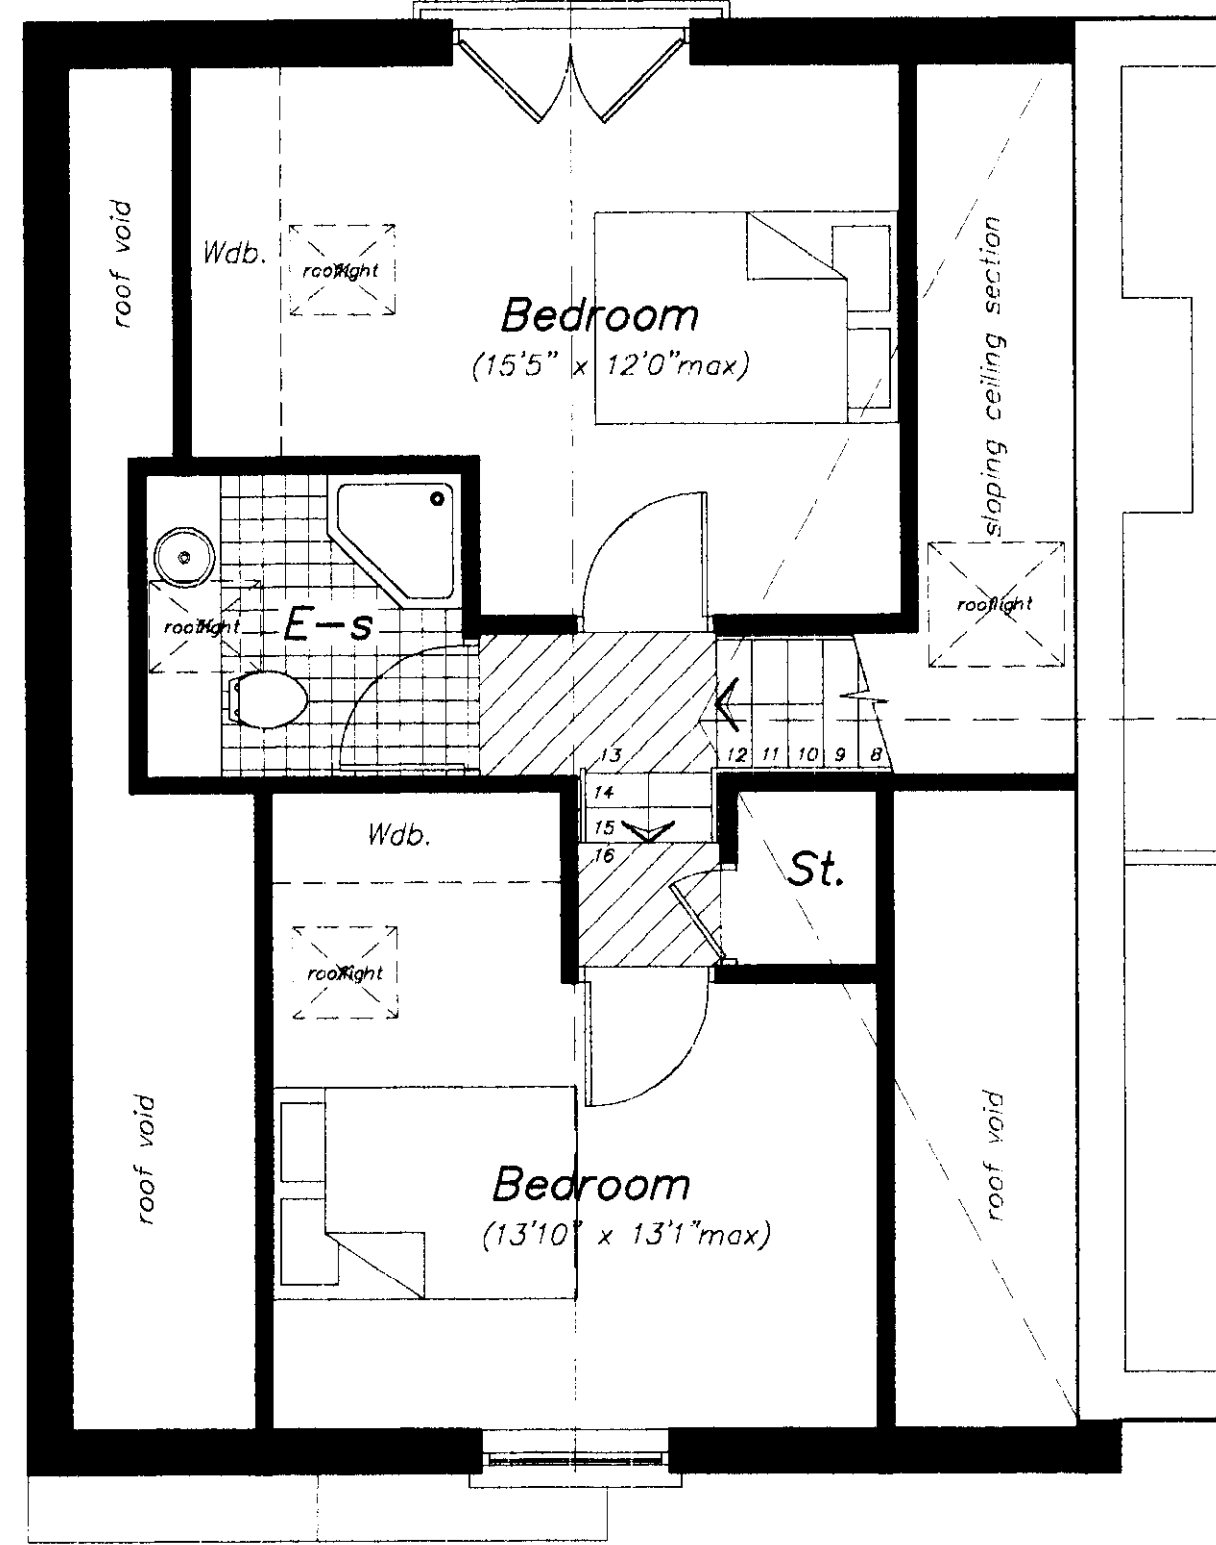


PROPOSED FIRST FLOOR LAYOUT


PROPOSED PLANS

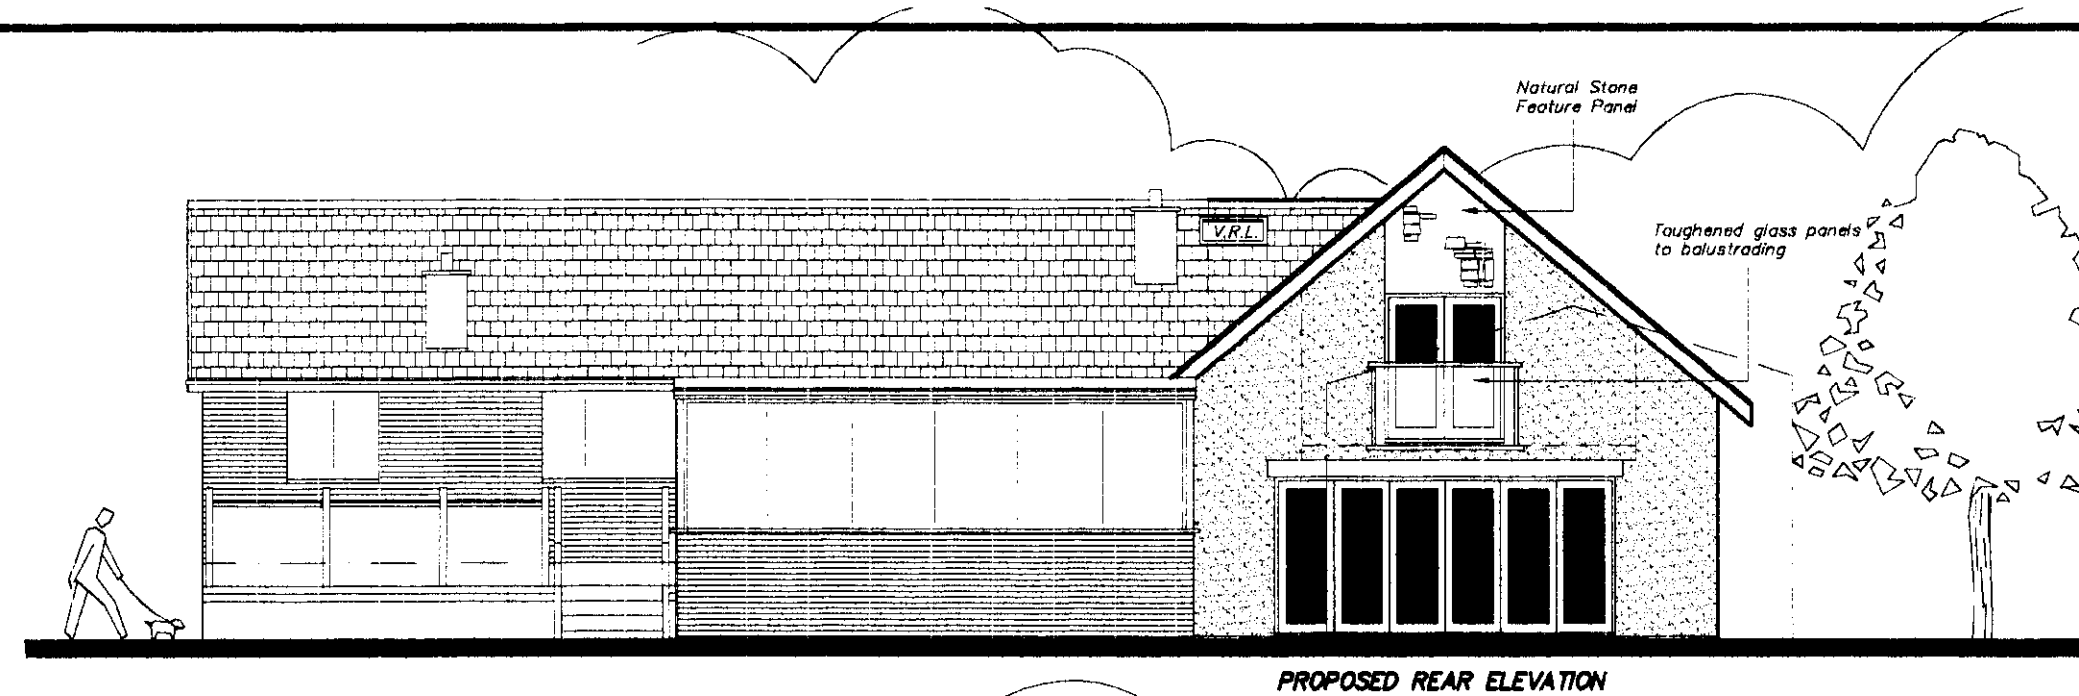


PROPOSED REAR ELEVATION

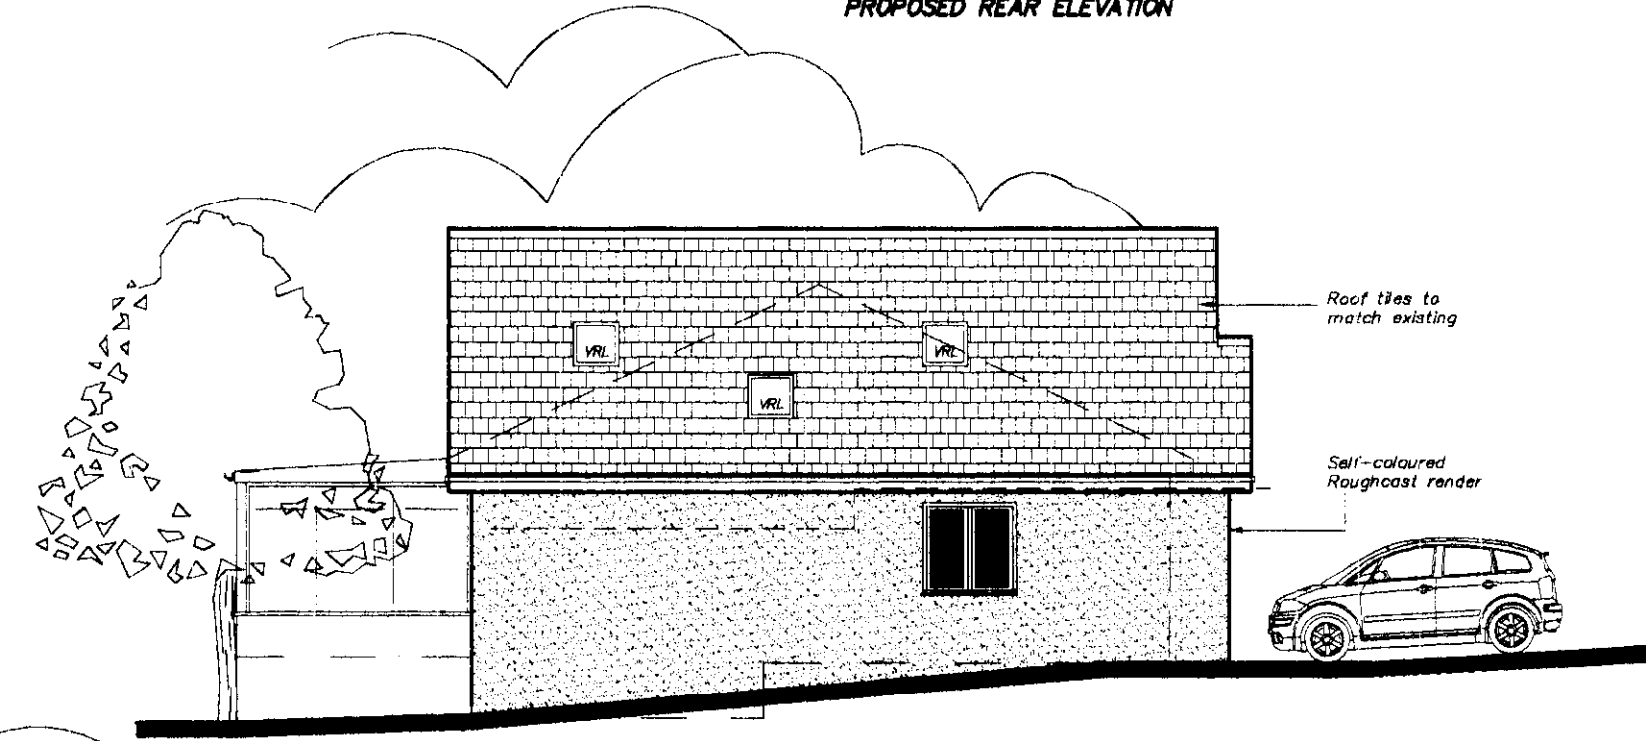


PROPOSED SIDE ELEVATION

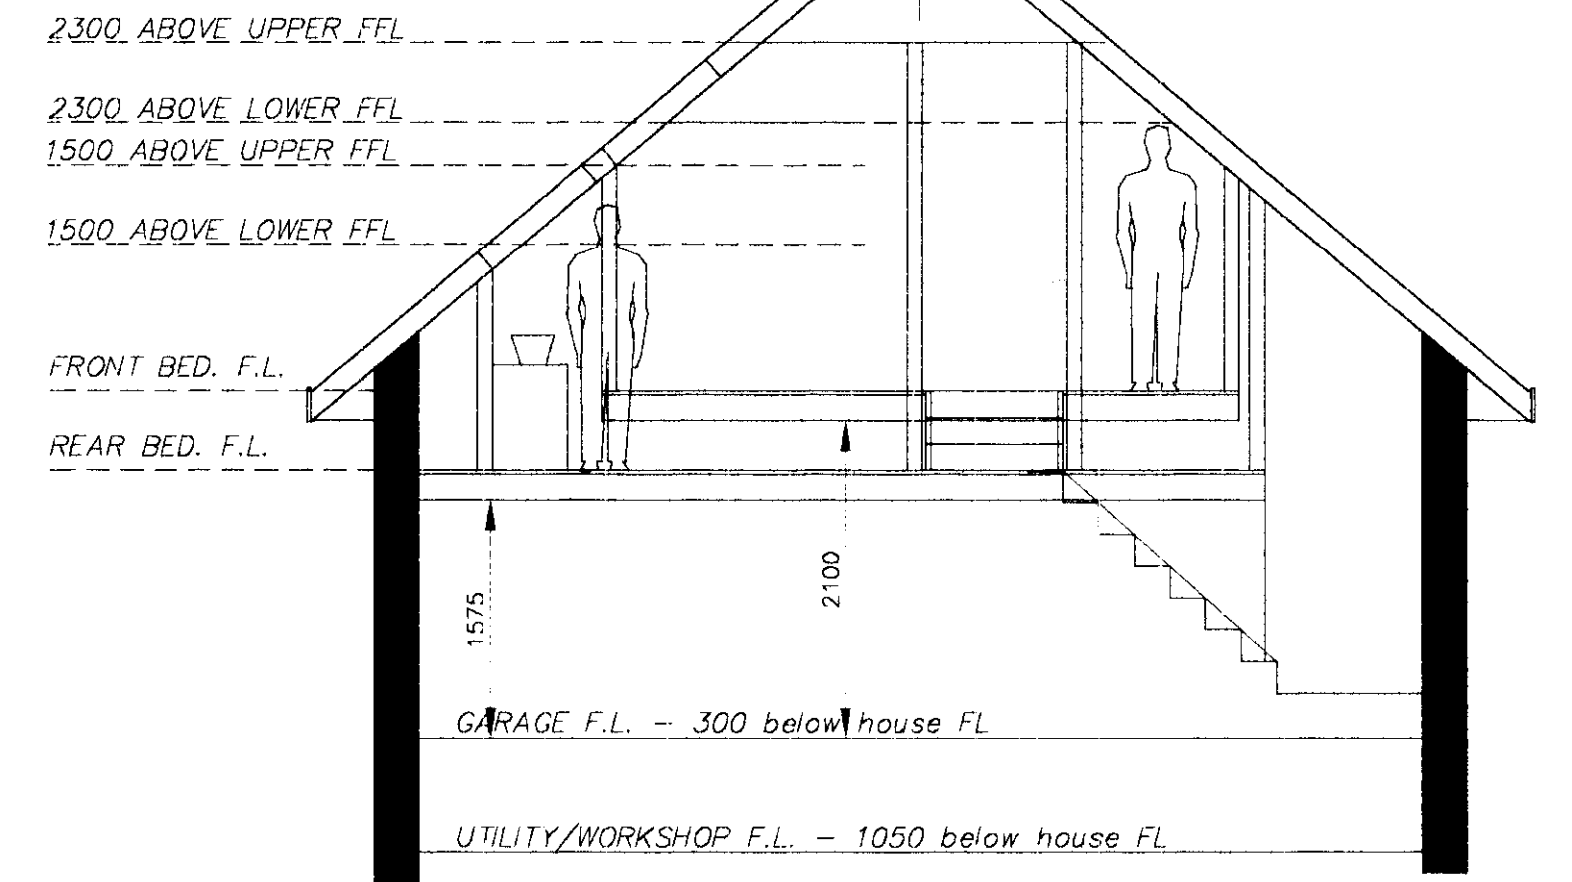


OUTLINE SECTION

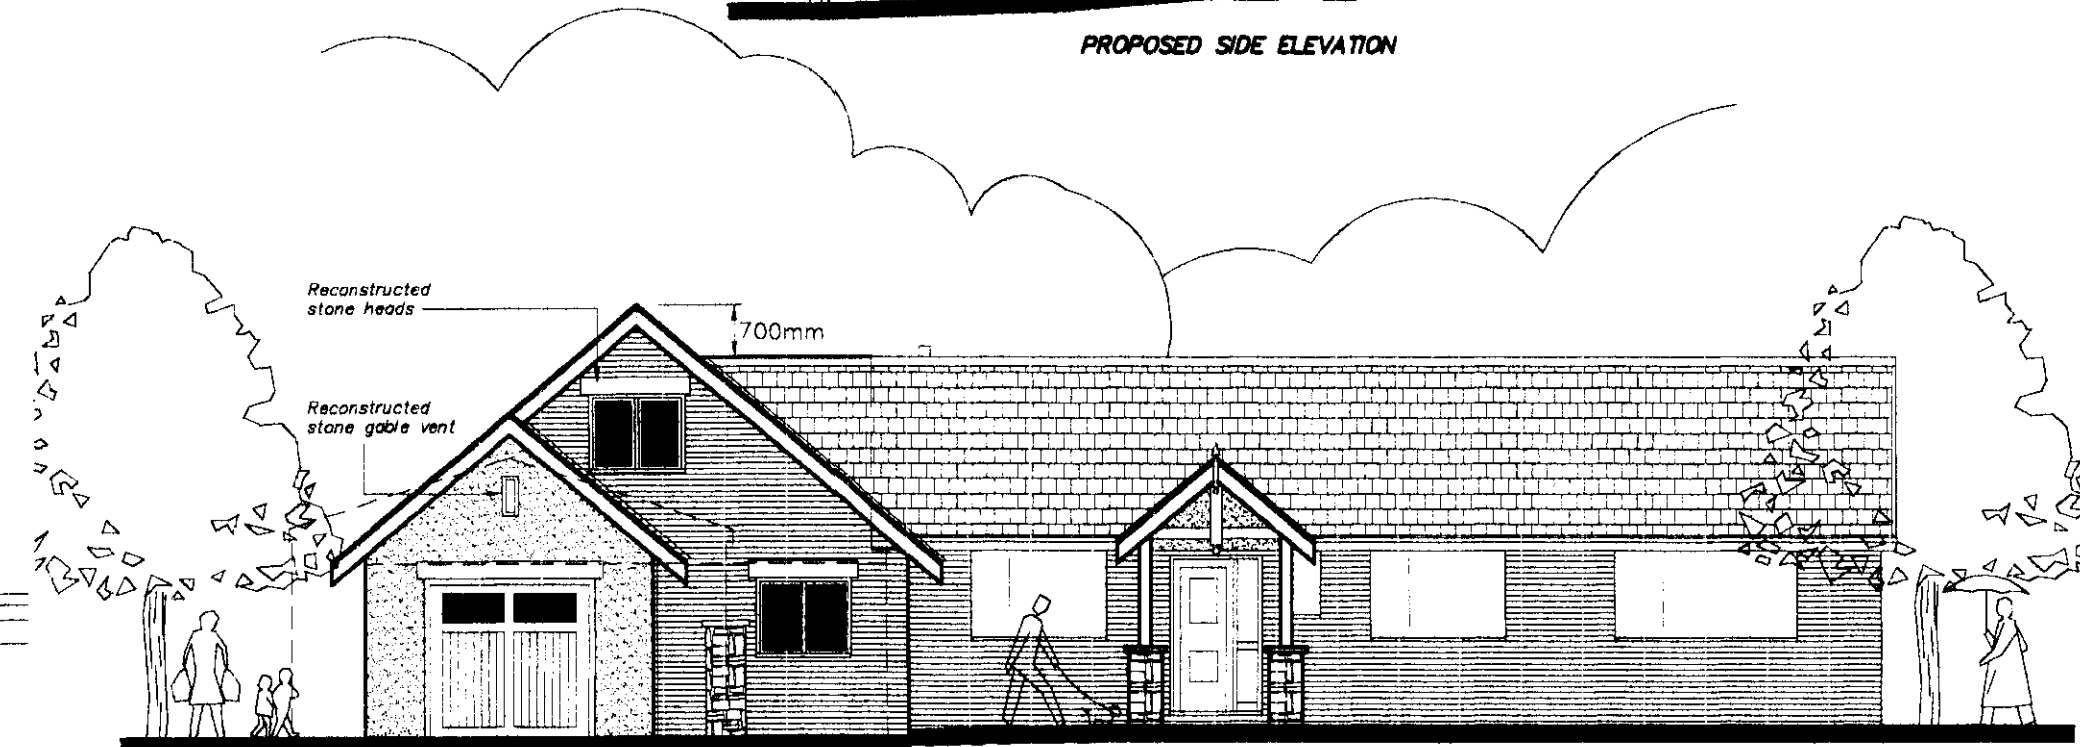


PROPOSED FRONT ELEVATION

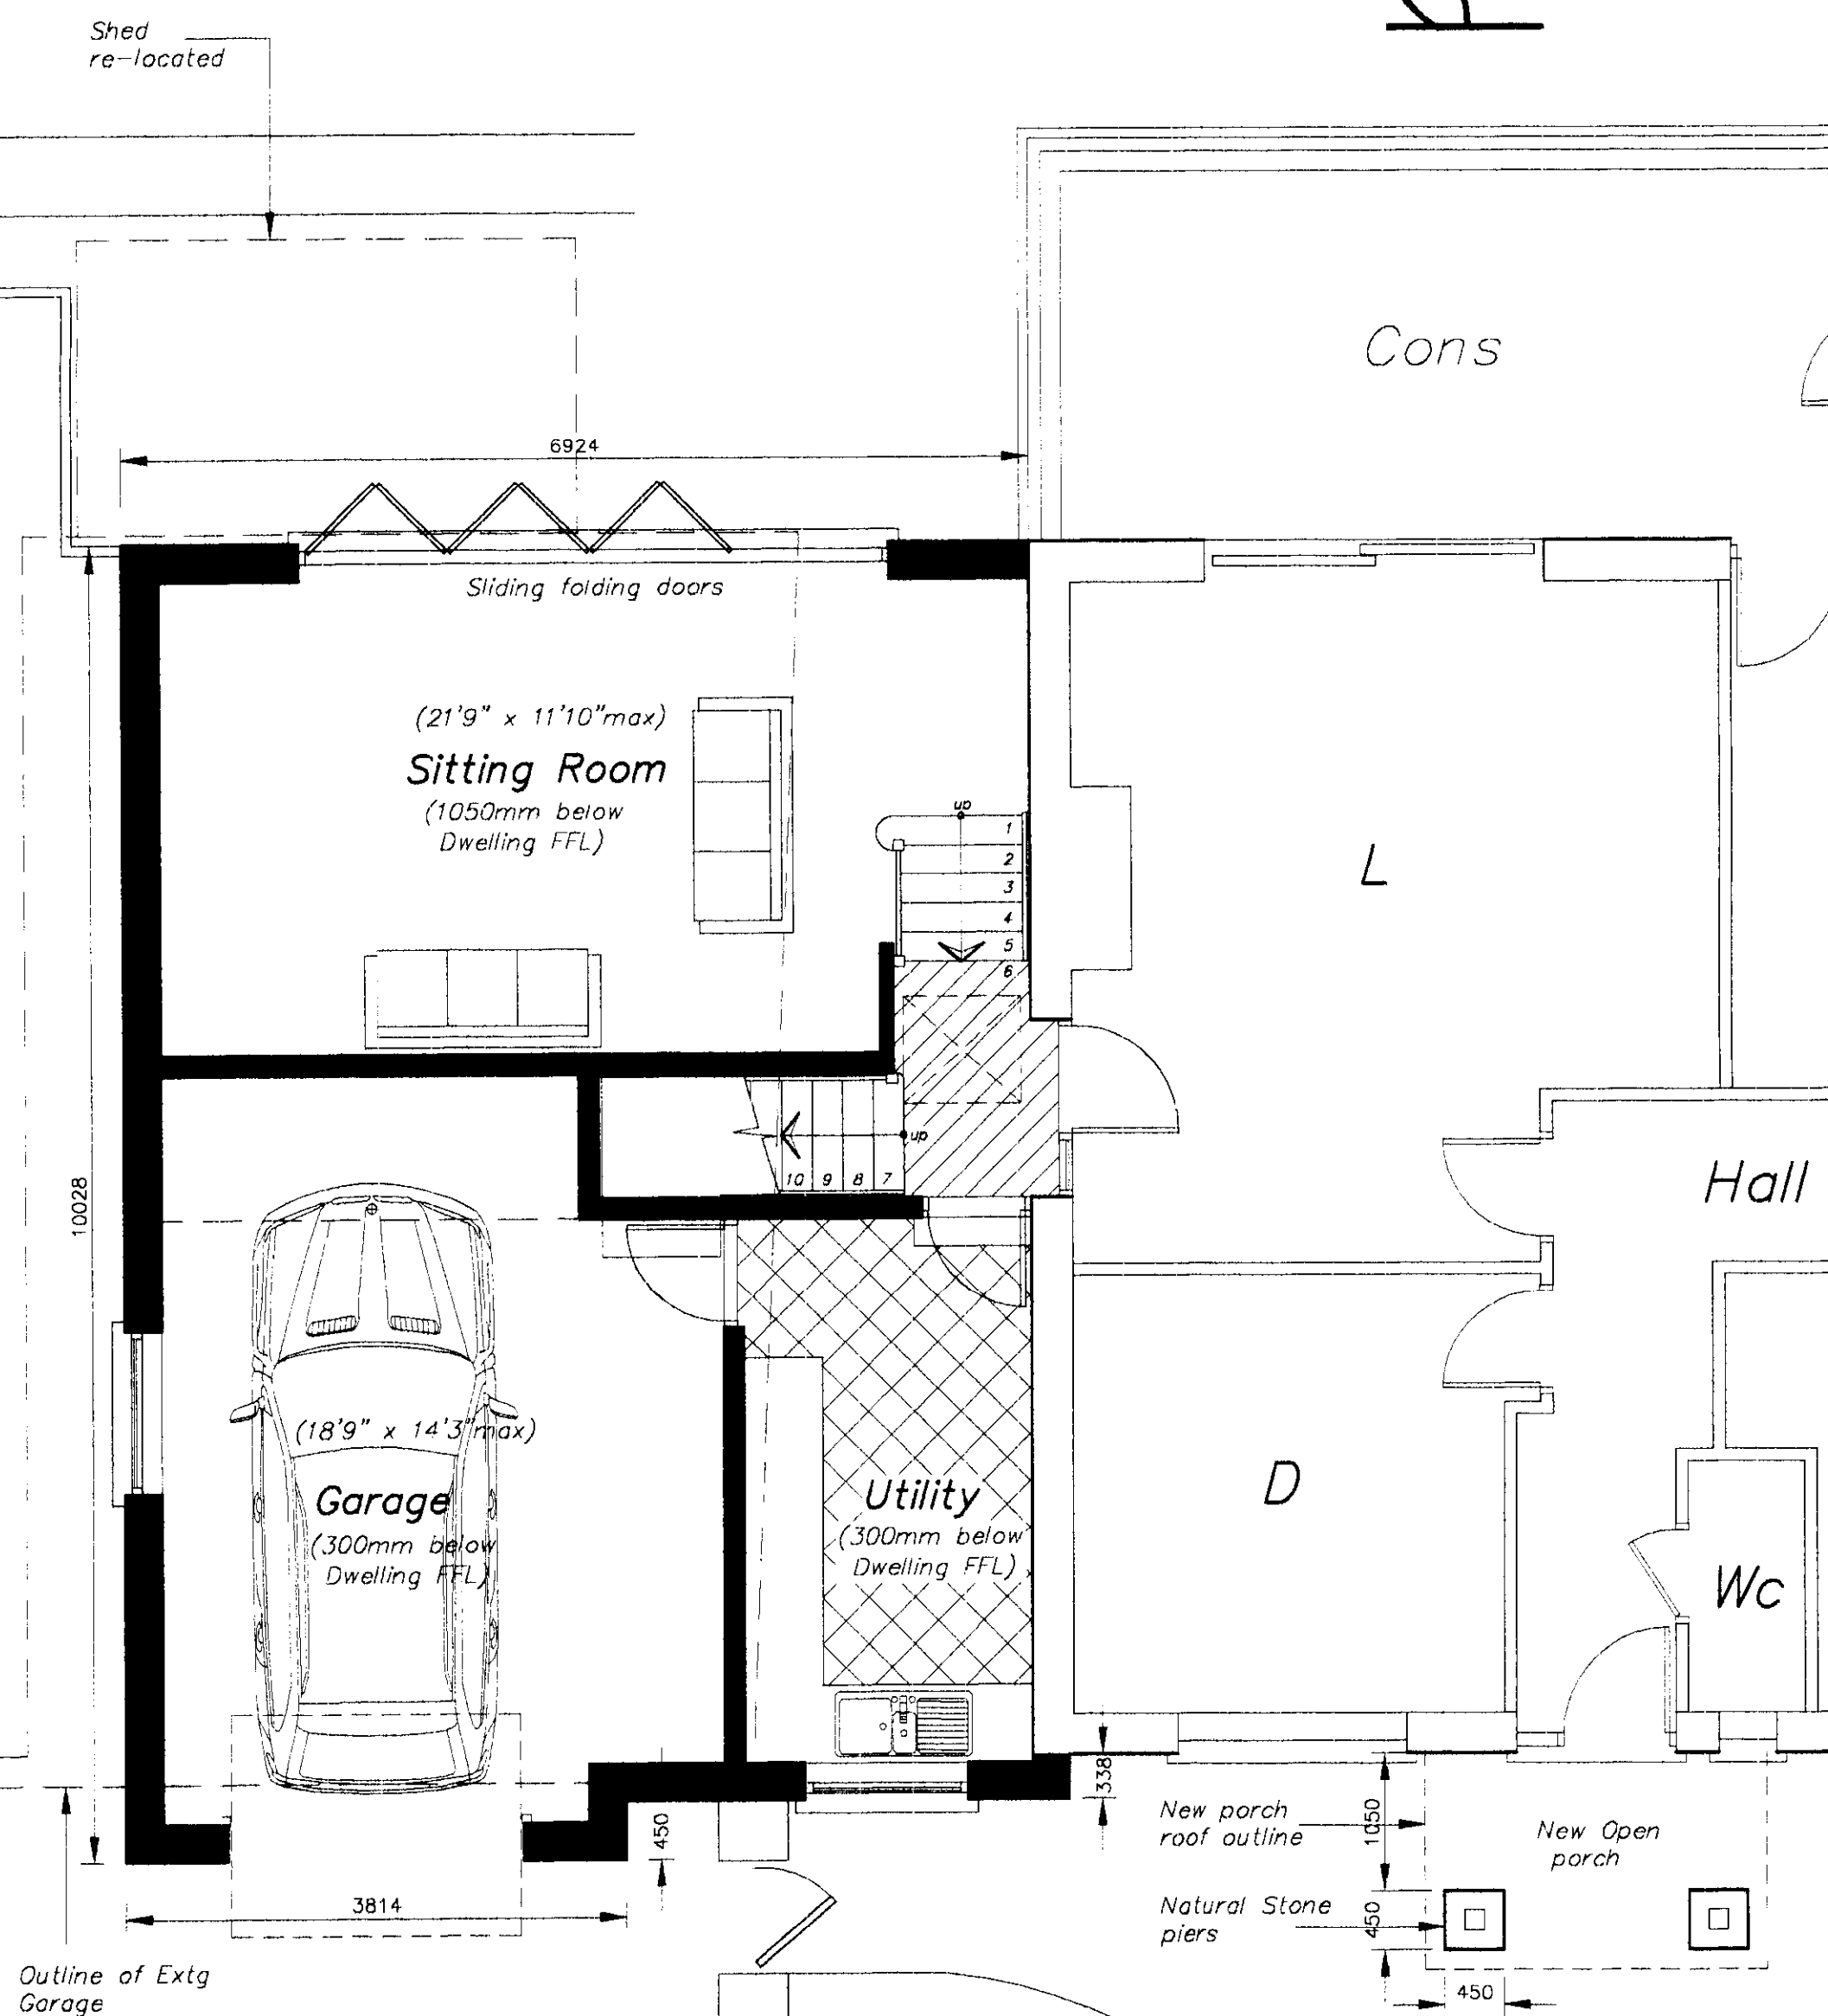

PROPOSED GROUND FLOOR LAYOUT

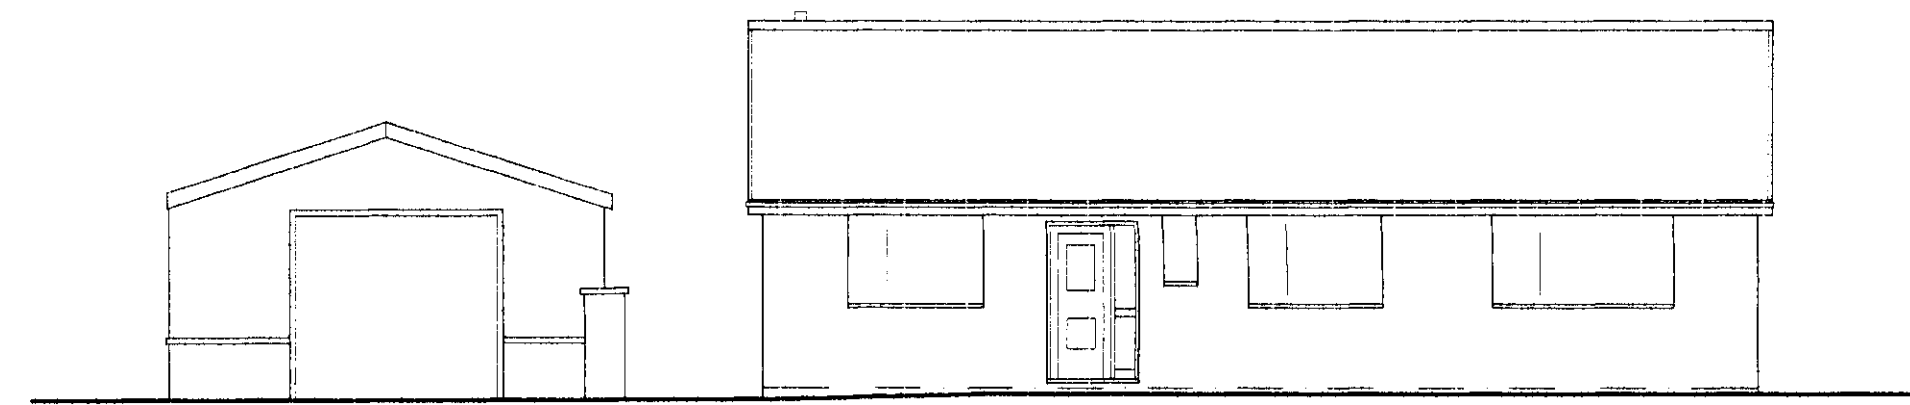


EXISTING FRONT ELEVATION

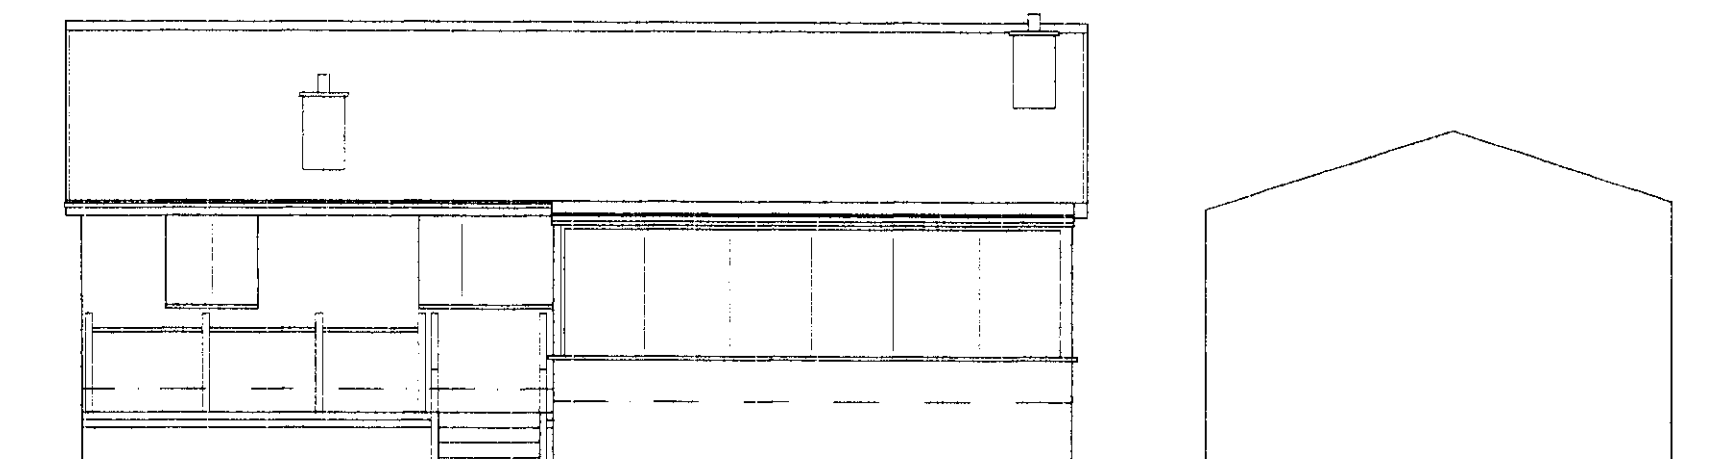


EXISTING REAR ELEVATION

EXISTING PLANS

320070716P

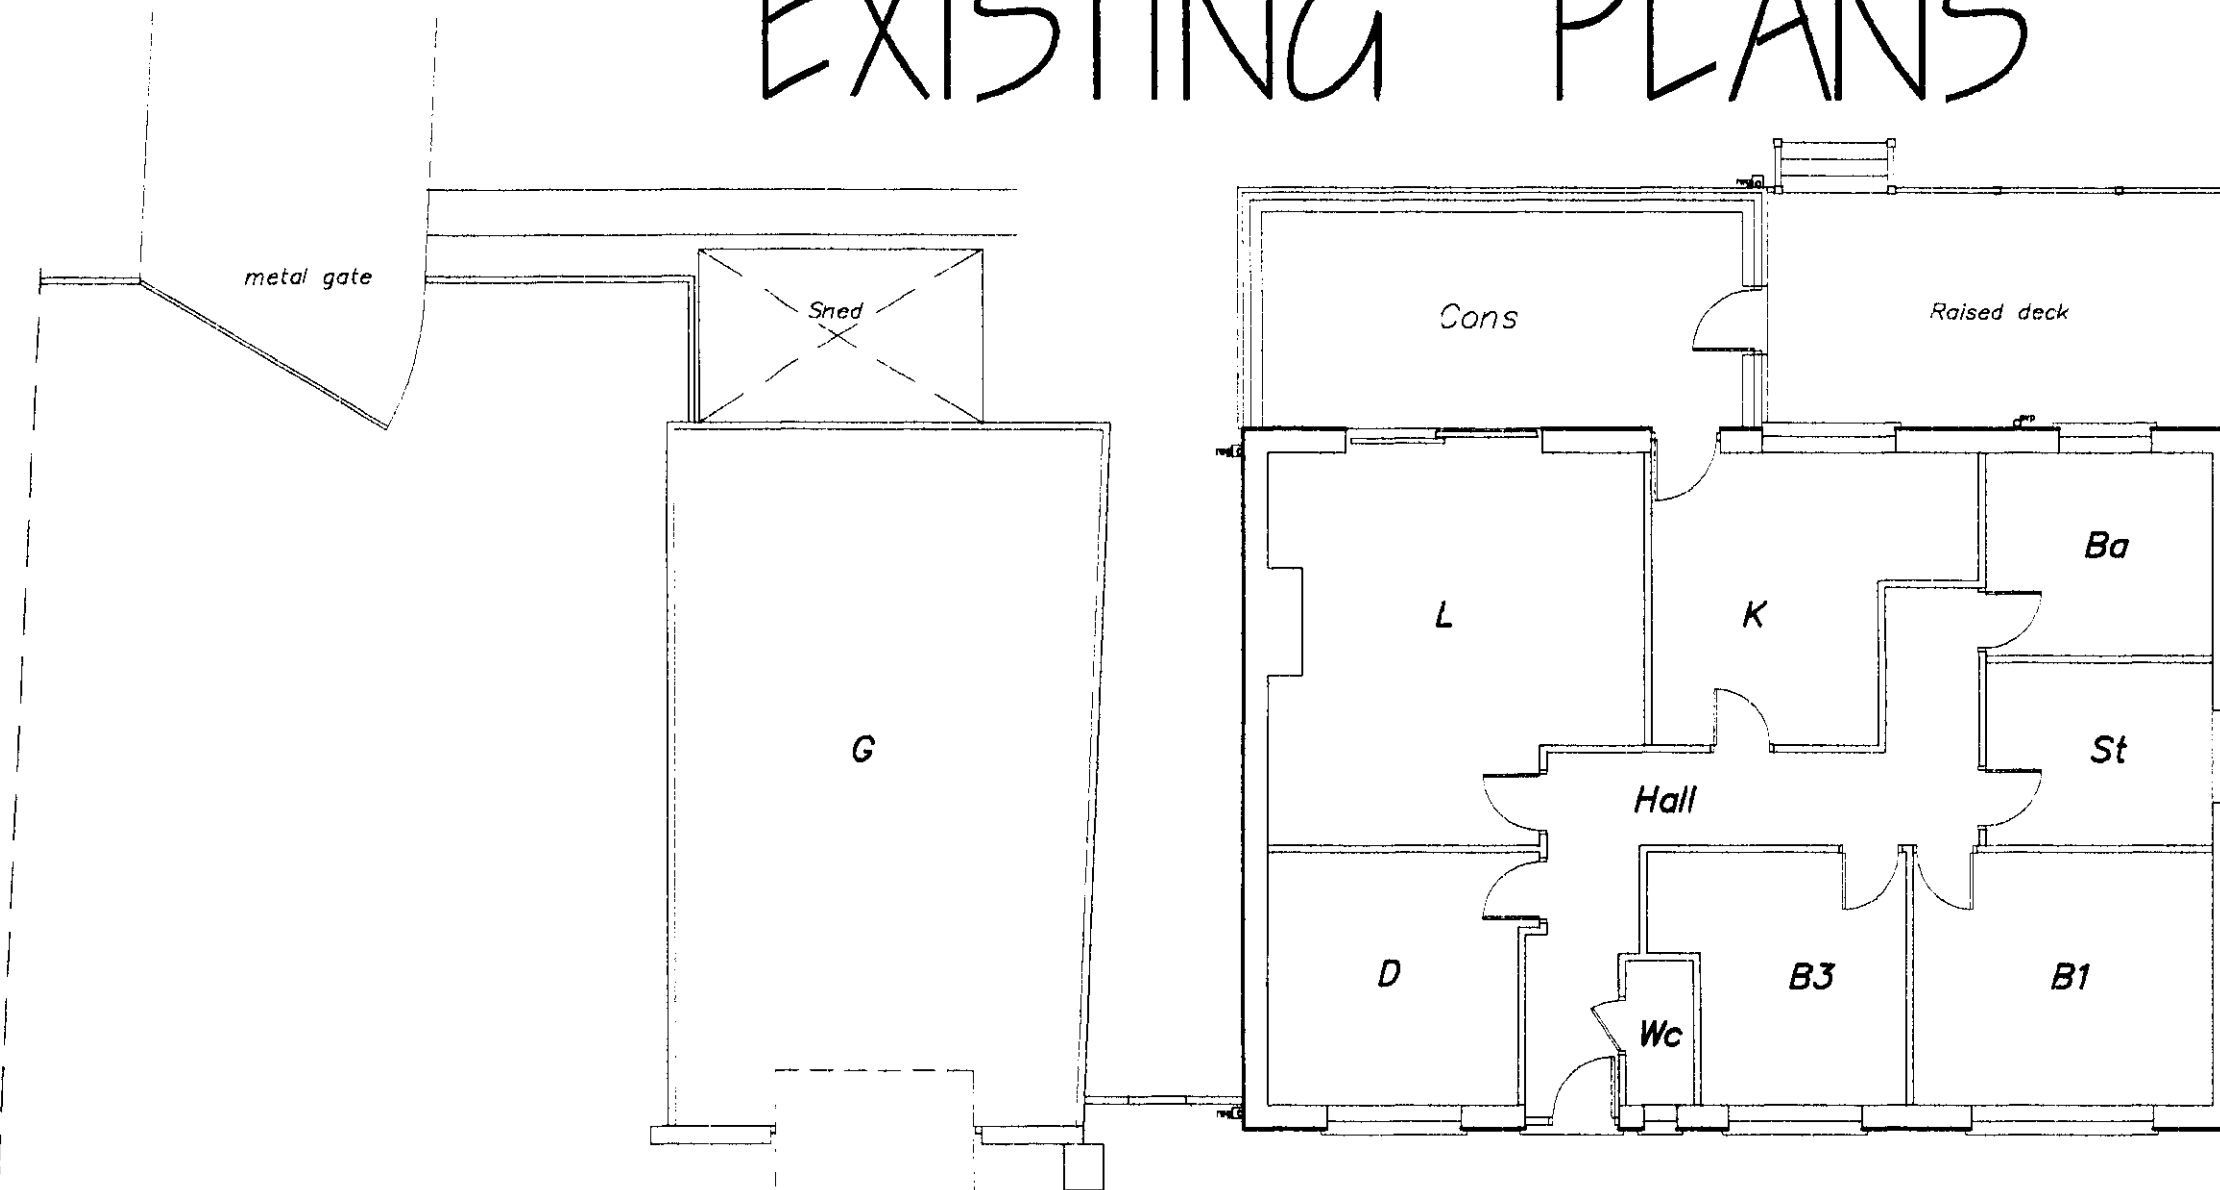

EXISTING FLOOR LAYOUT

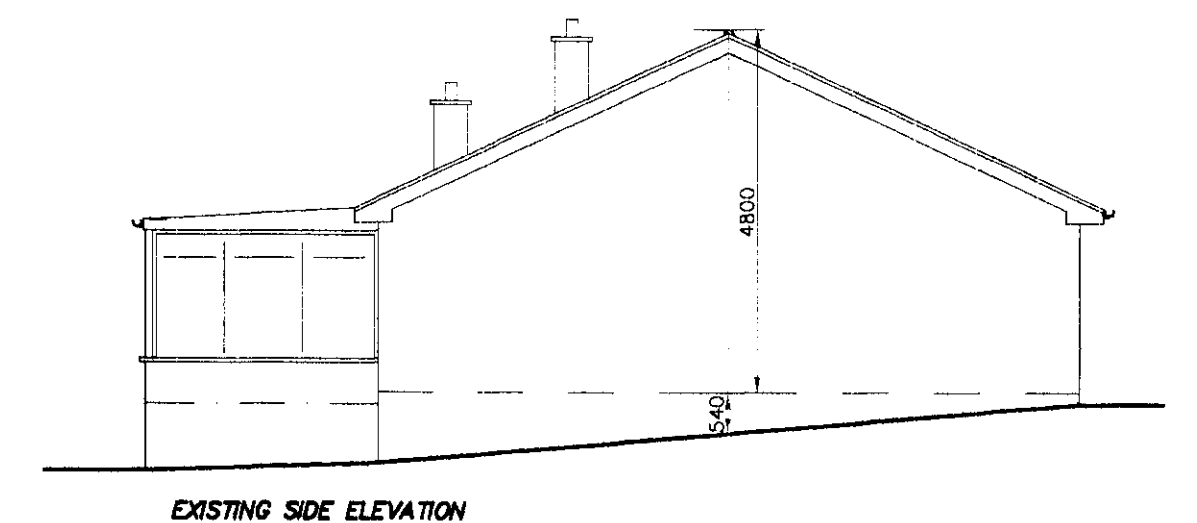

EXISTING SIDE ELEVATION

PRELIMINARY DWG
SUBJECT TO PLANNING APPROVAL

client Mr & Mrs. Simmons Hazel Lea, Longsight Road, Copster Green, B'um, BB1 9EU		project Proposed Split-Level Extension Forming Granny Annexe EXTG/PROP. PLANS & ELEVATIONS	
drawing number 07/ SMS / PL01	revision letter	Partek Design Services Ltd Architectural Consultants 39 Bannister Hall Lane Higher Walton Preston Lancs. PR5 4DB Tel: 07910 518294	
scale 1:50 / 1:100	drawn PAR		
	date JULY 2007		