

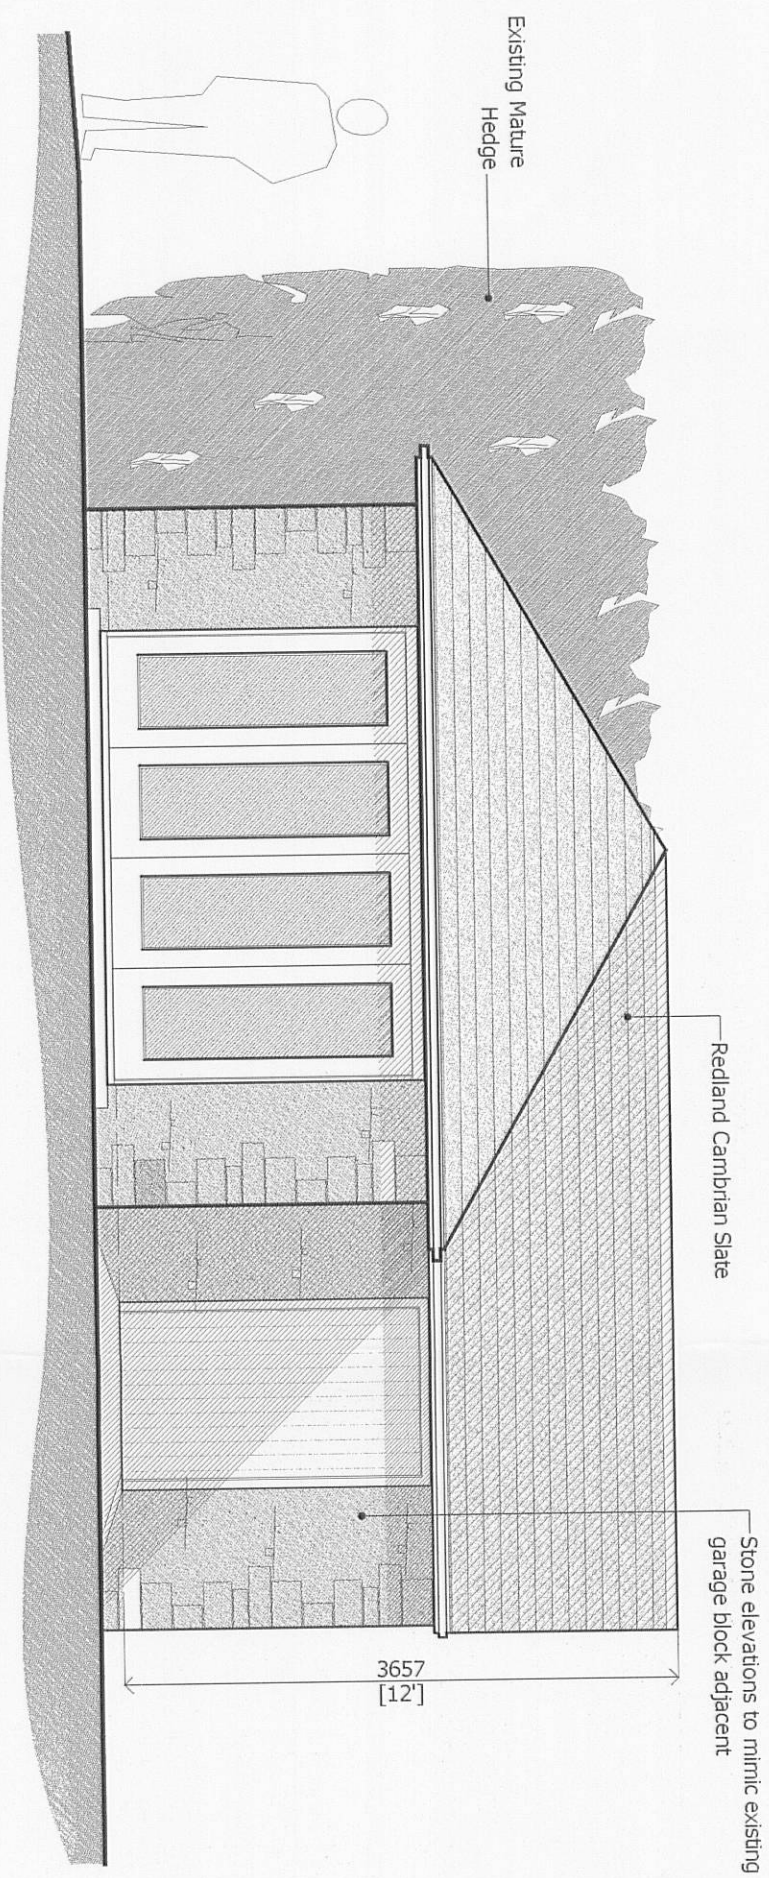
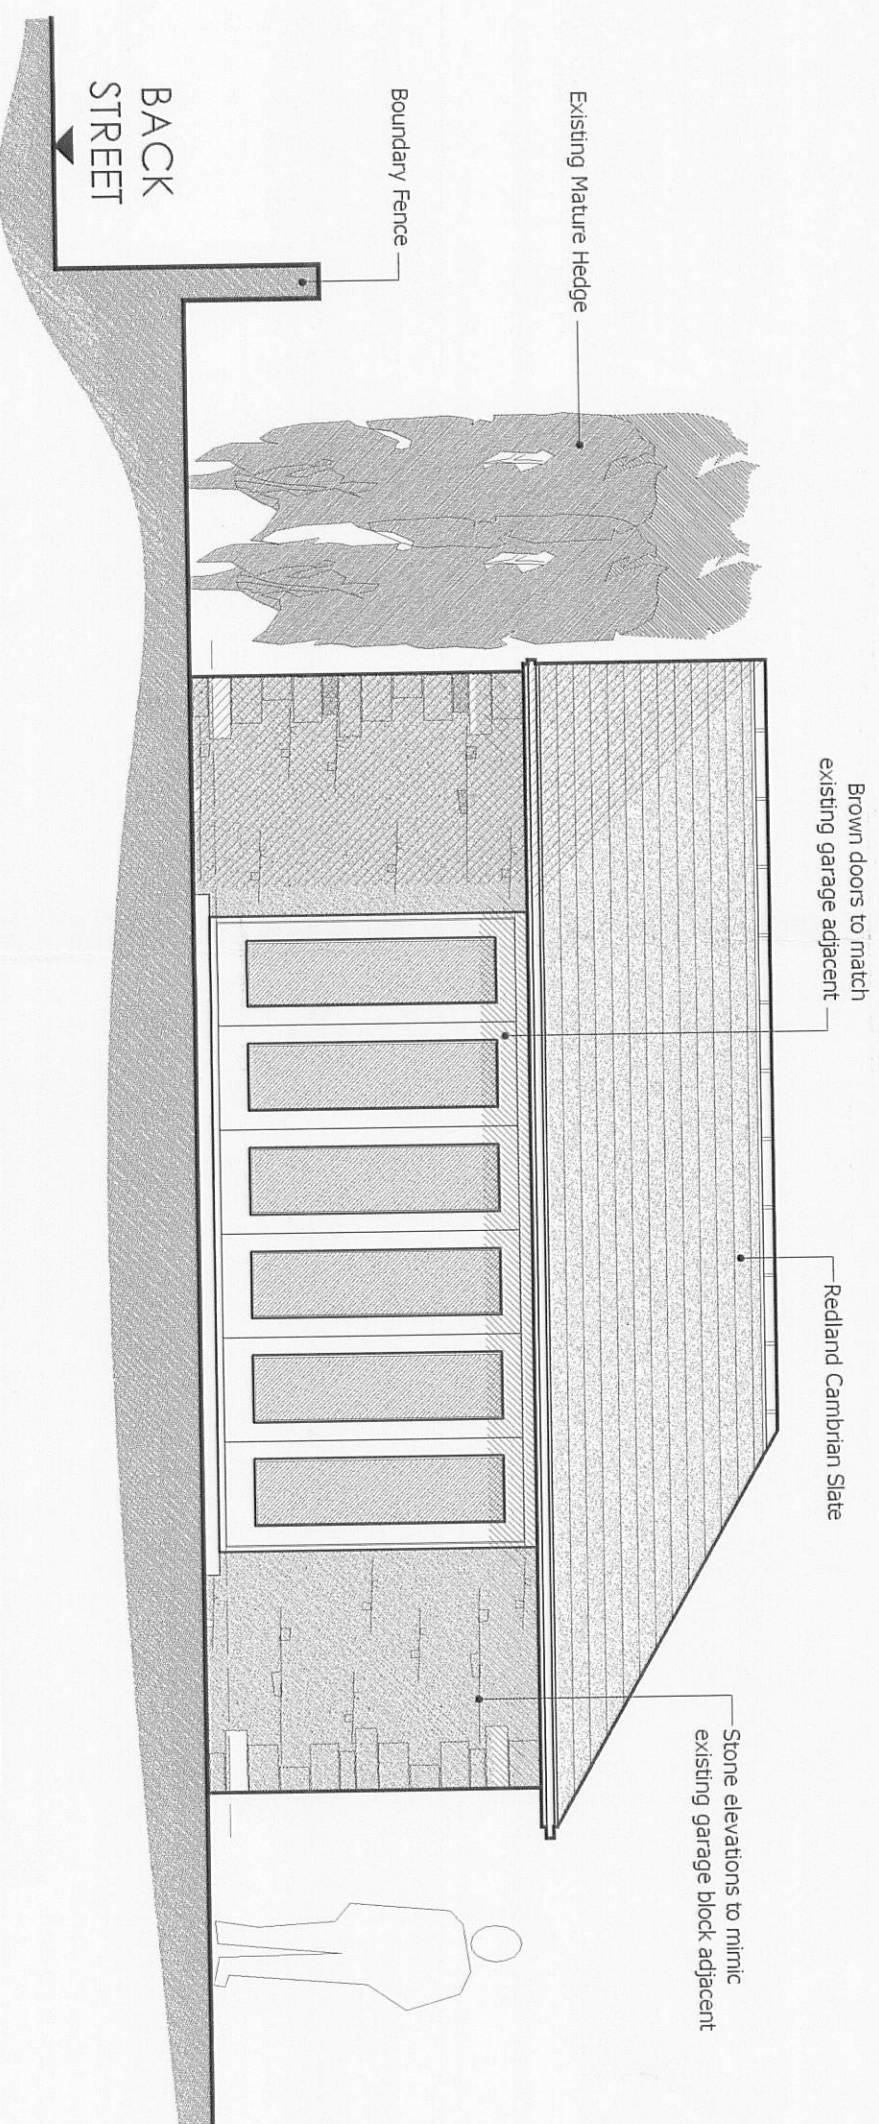
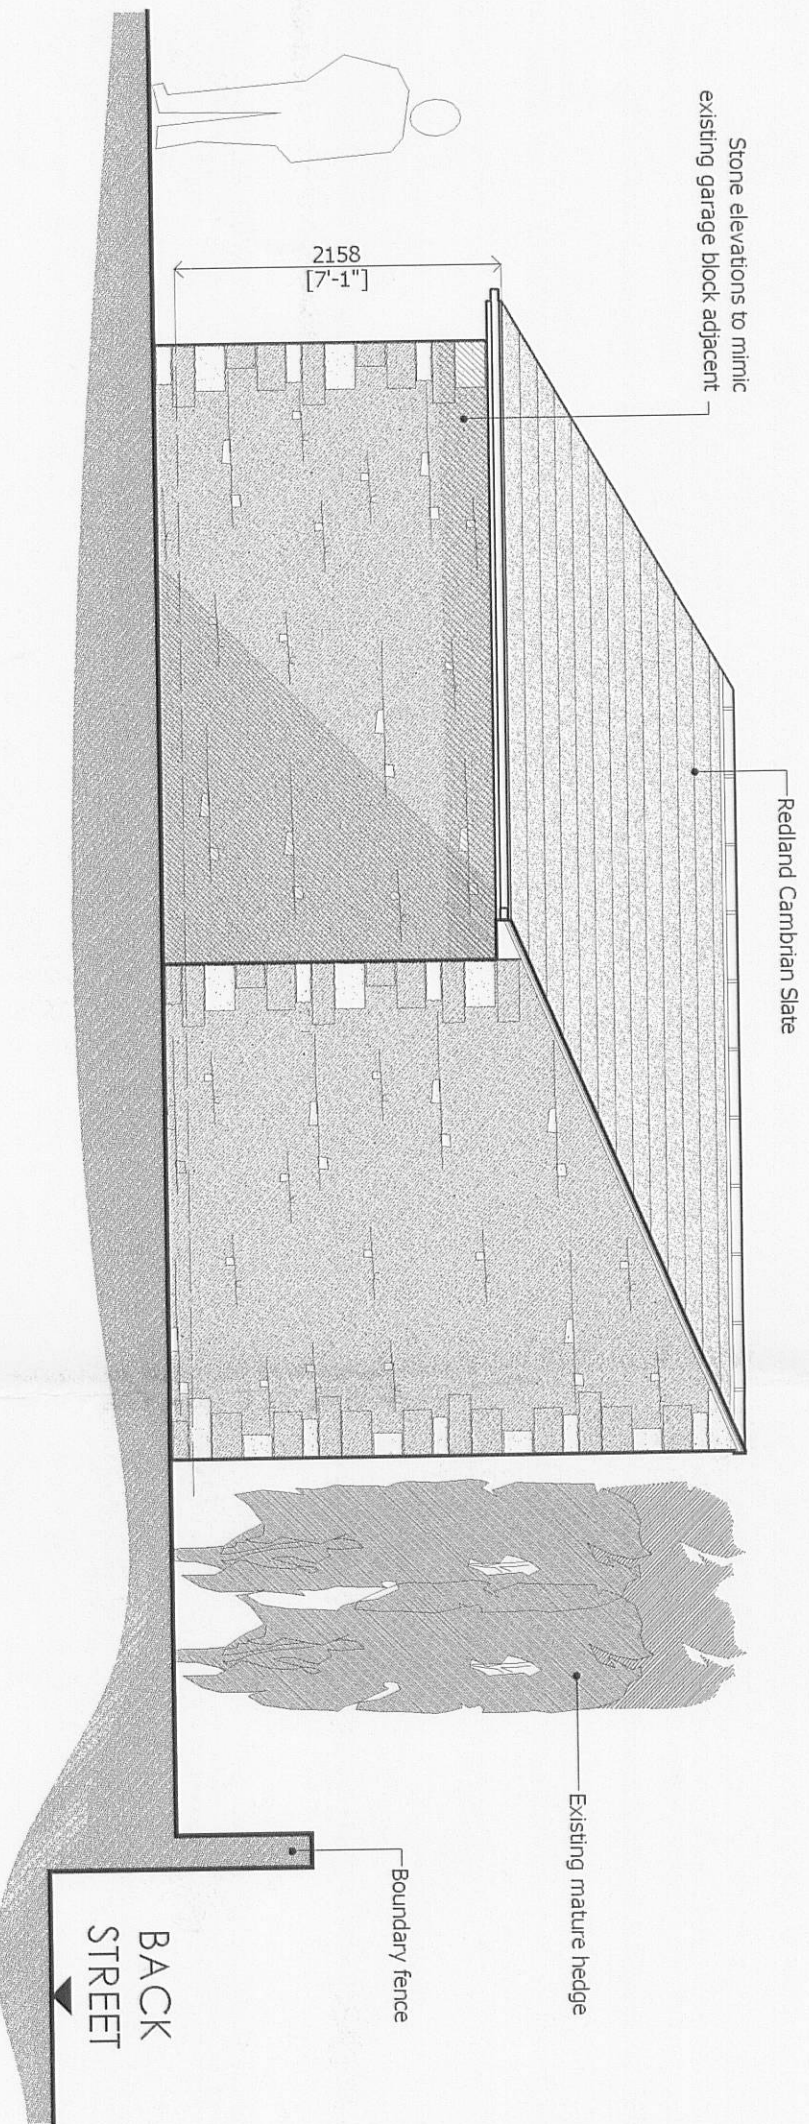


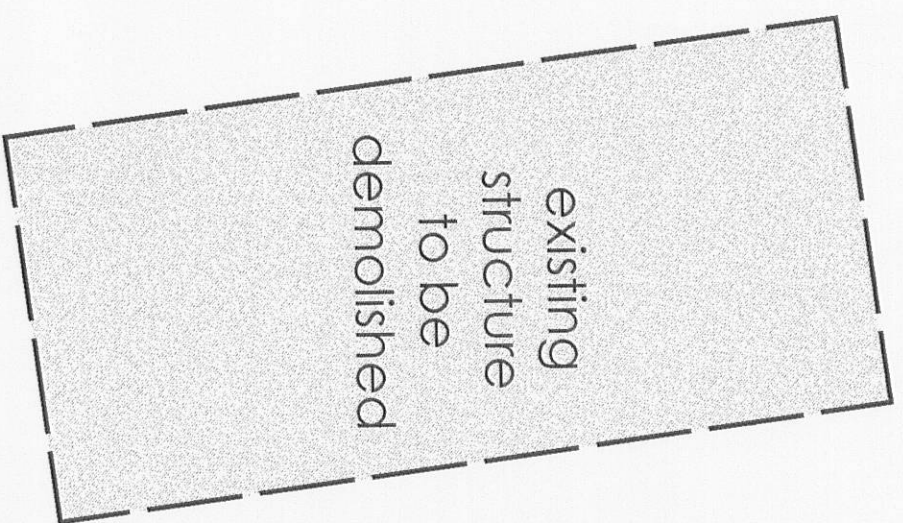

PROPOSED FRONT ELEVATION (west)

PROPOSED SIDE ELEVATION (south)

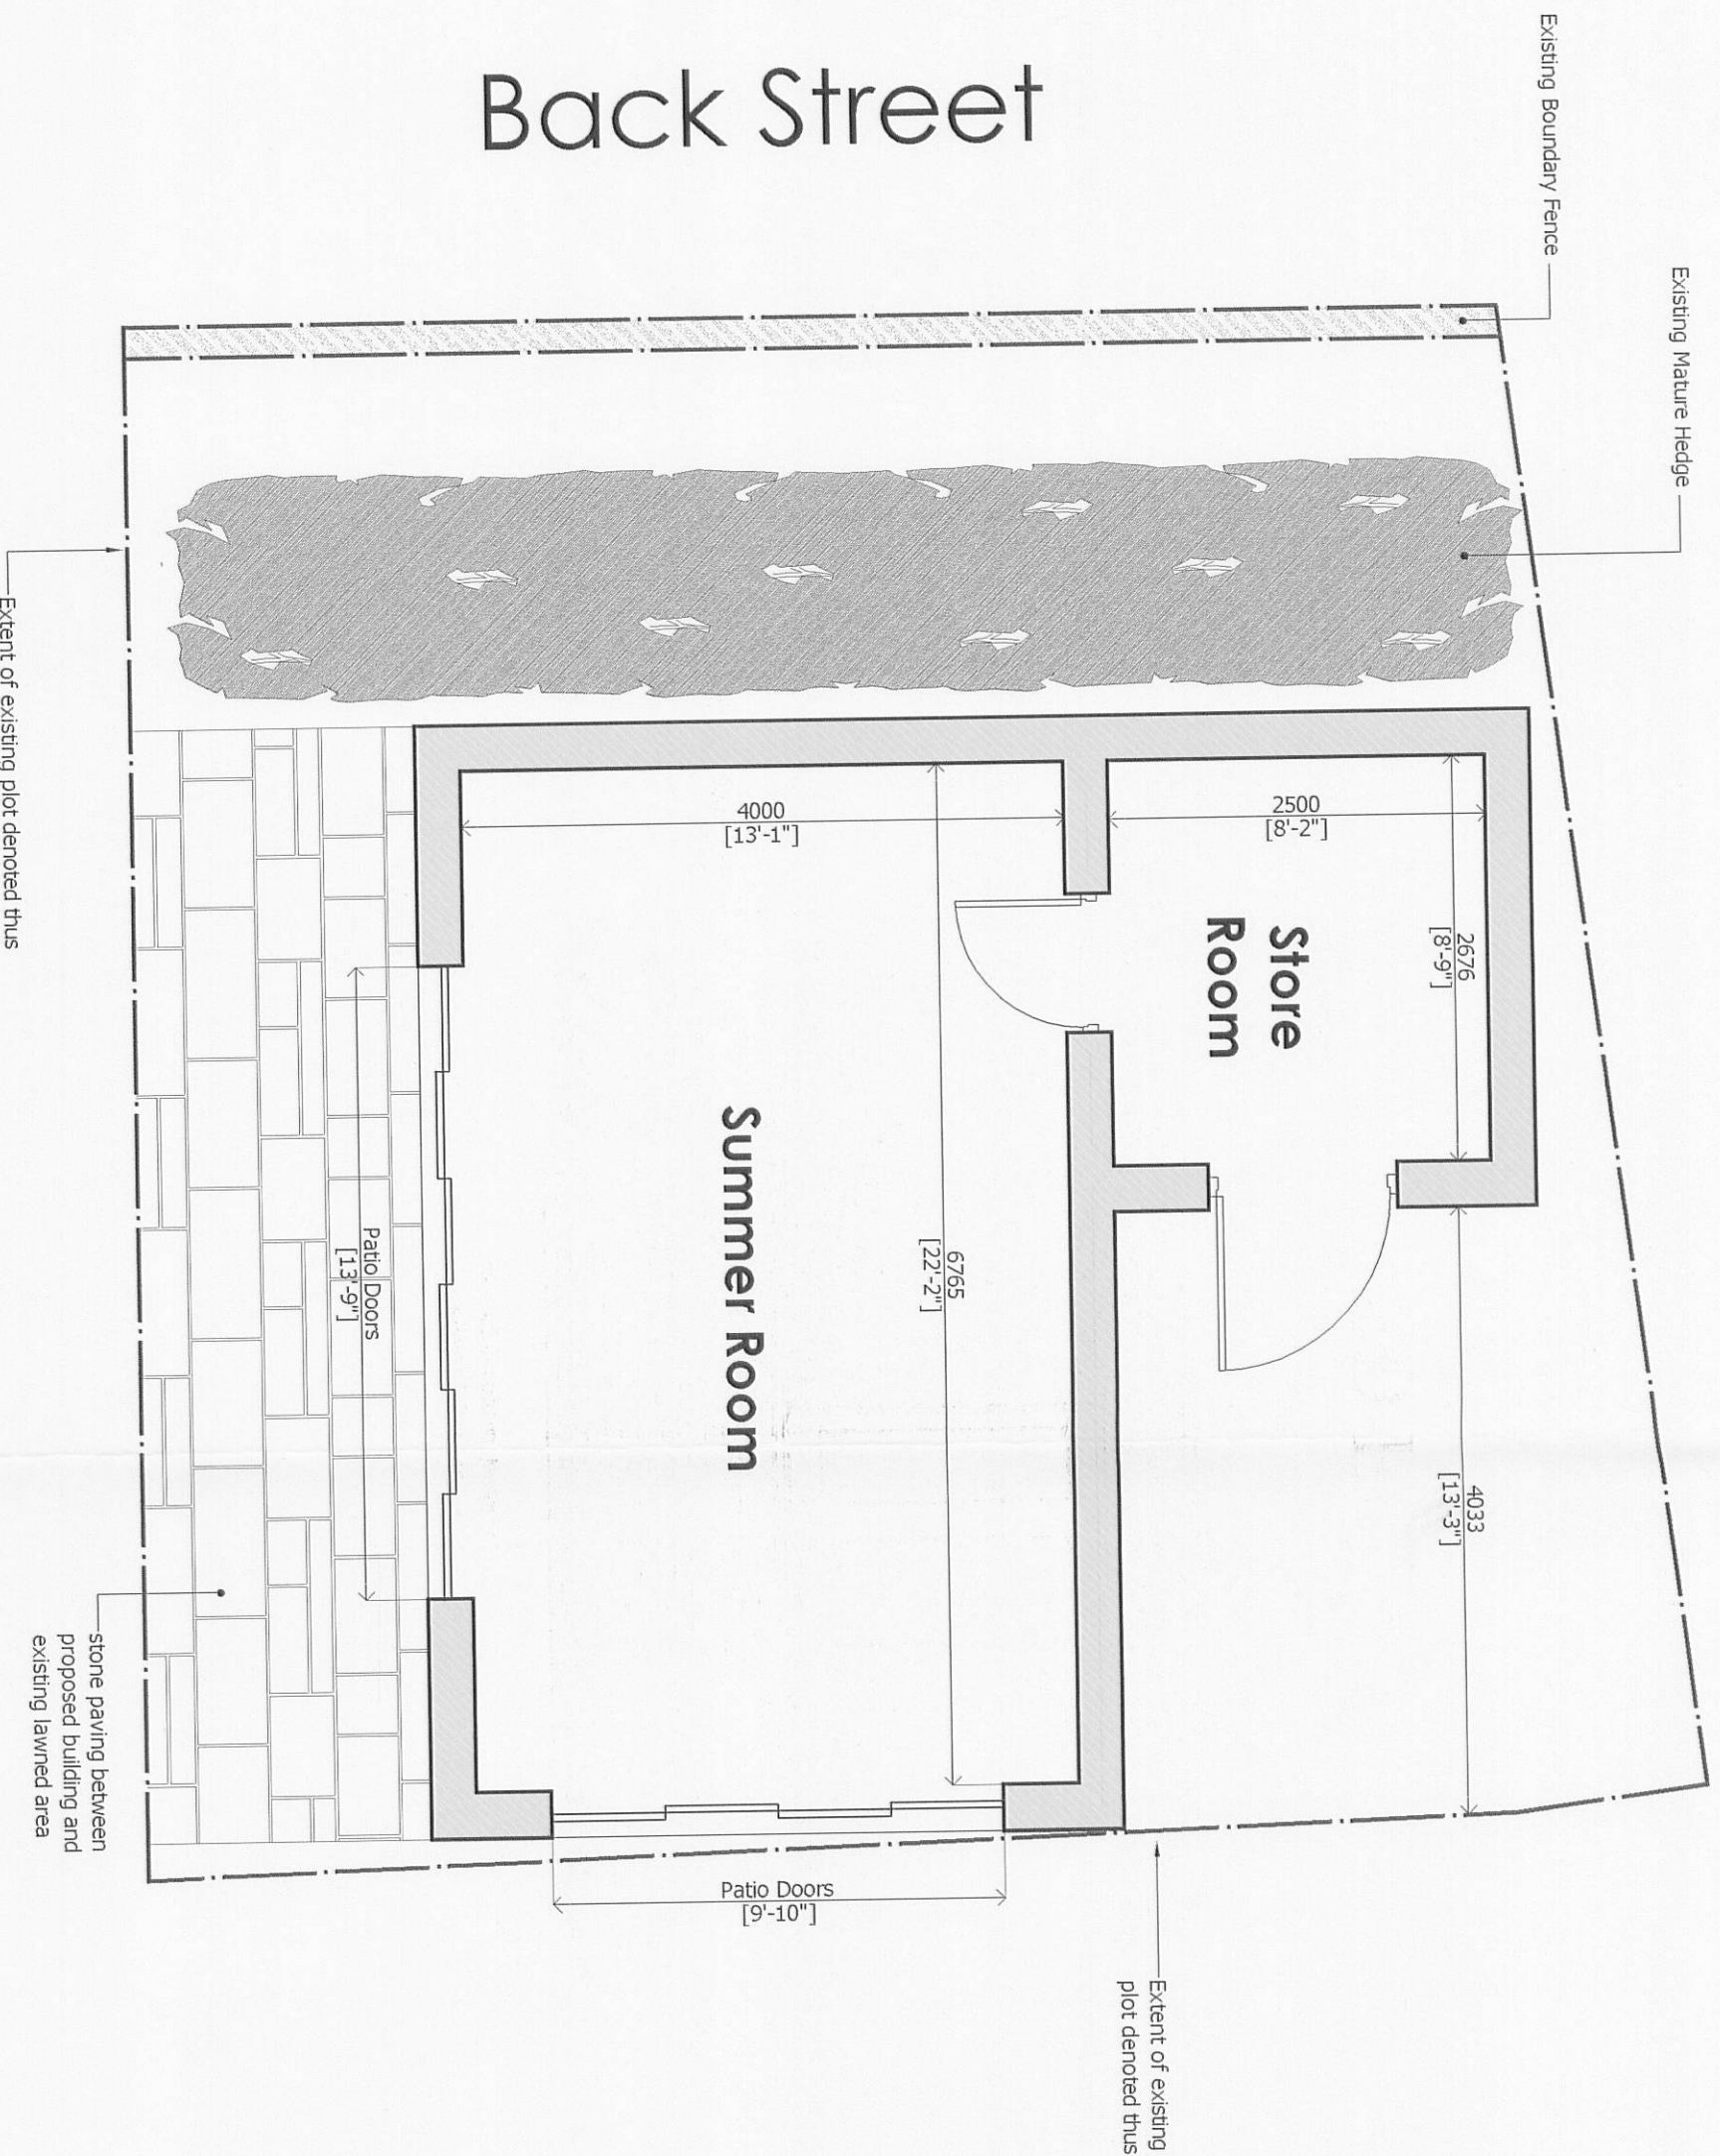

PROPOSED SIDE ELEVATION (east)

3 2 0 0 7 0 7 2 0 P

Revision	Date
A East elevation added	31.11.07

Marshall Peters Assoc. Ltd.

Chartered Building Surveyors



Waters Farmhouse

Marshall Peters Assoc. Ltd.

North Yorkshire

LA2 8AE

Telephone

01534 331029

Facsimile

01534 431241

Email

surveys@marshallpeters.com

PROPOSED GAMES ROOM

adjacent to

7 SCHOOL HOUSE COTTAGES

PENDLE STREET EAST

SABDEN, CLITHEROE

for D. WARBURTON Esq.

Title

PROPOSALS

Drawing no.

2240: 03

Revision

A

Scale

1:50

Drawn

mfp

Date

May '07