



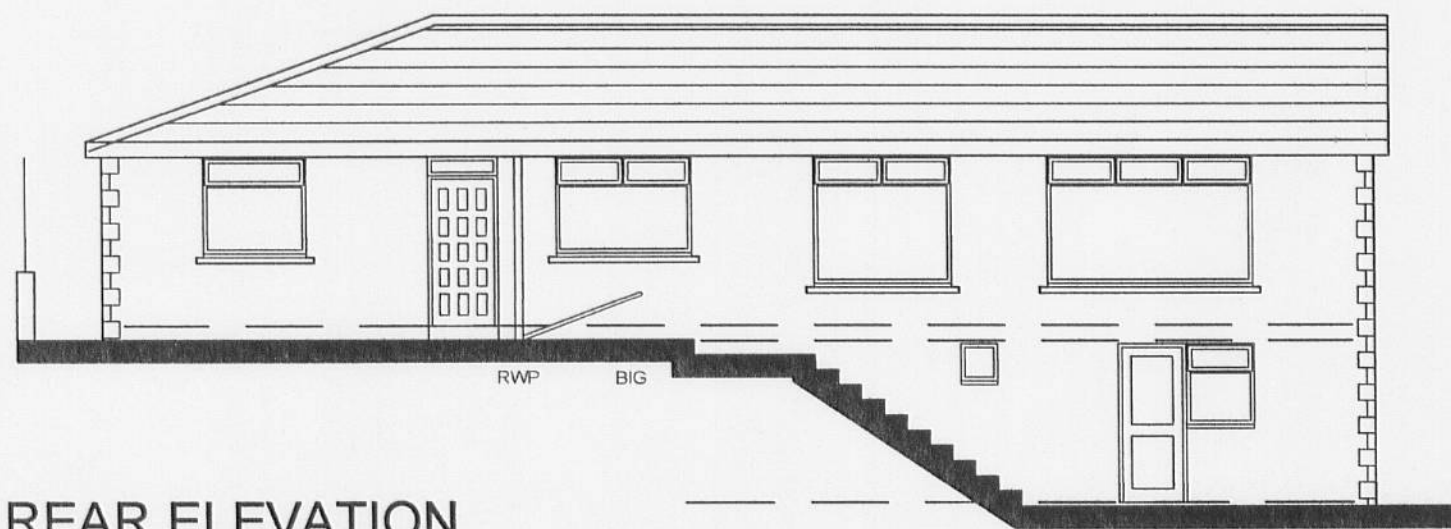


REAR ELEVATION
Scale 1-100

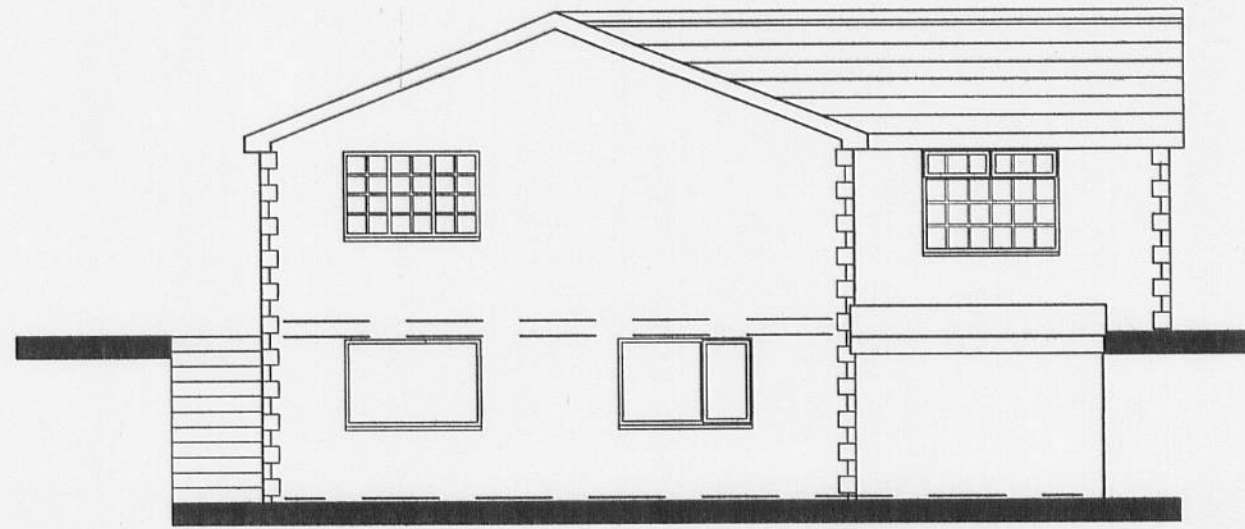



SIDE ELEVATION




FRONT ELEVATION

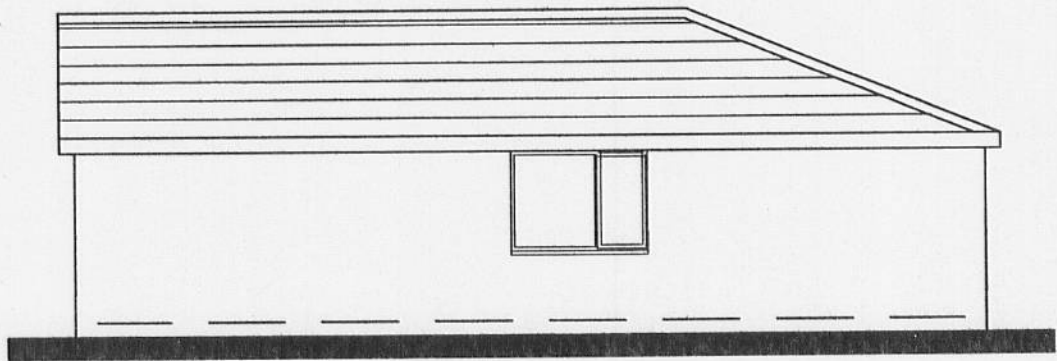


SIDE ELEVATION

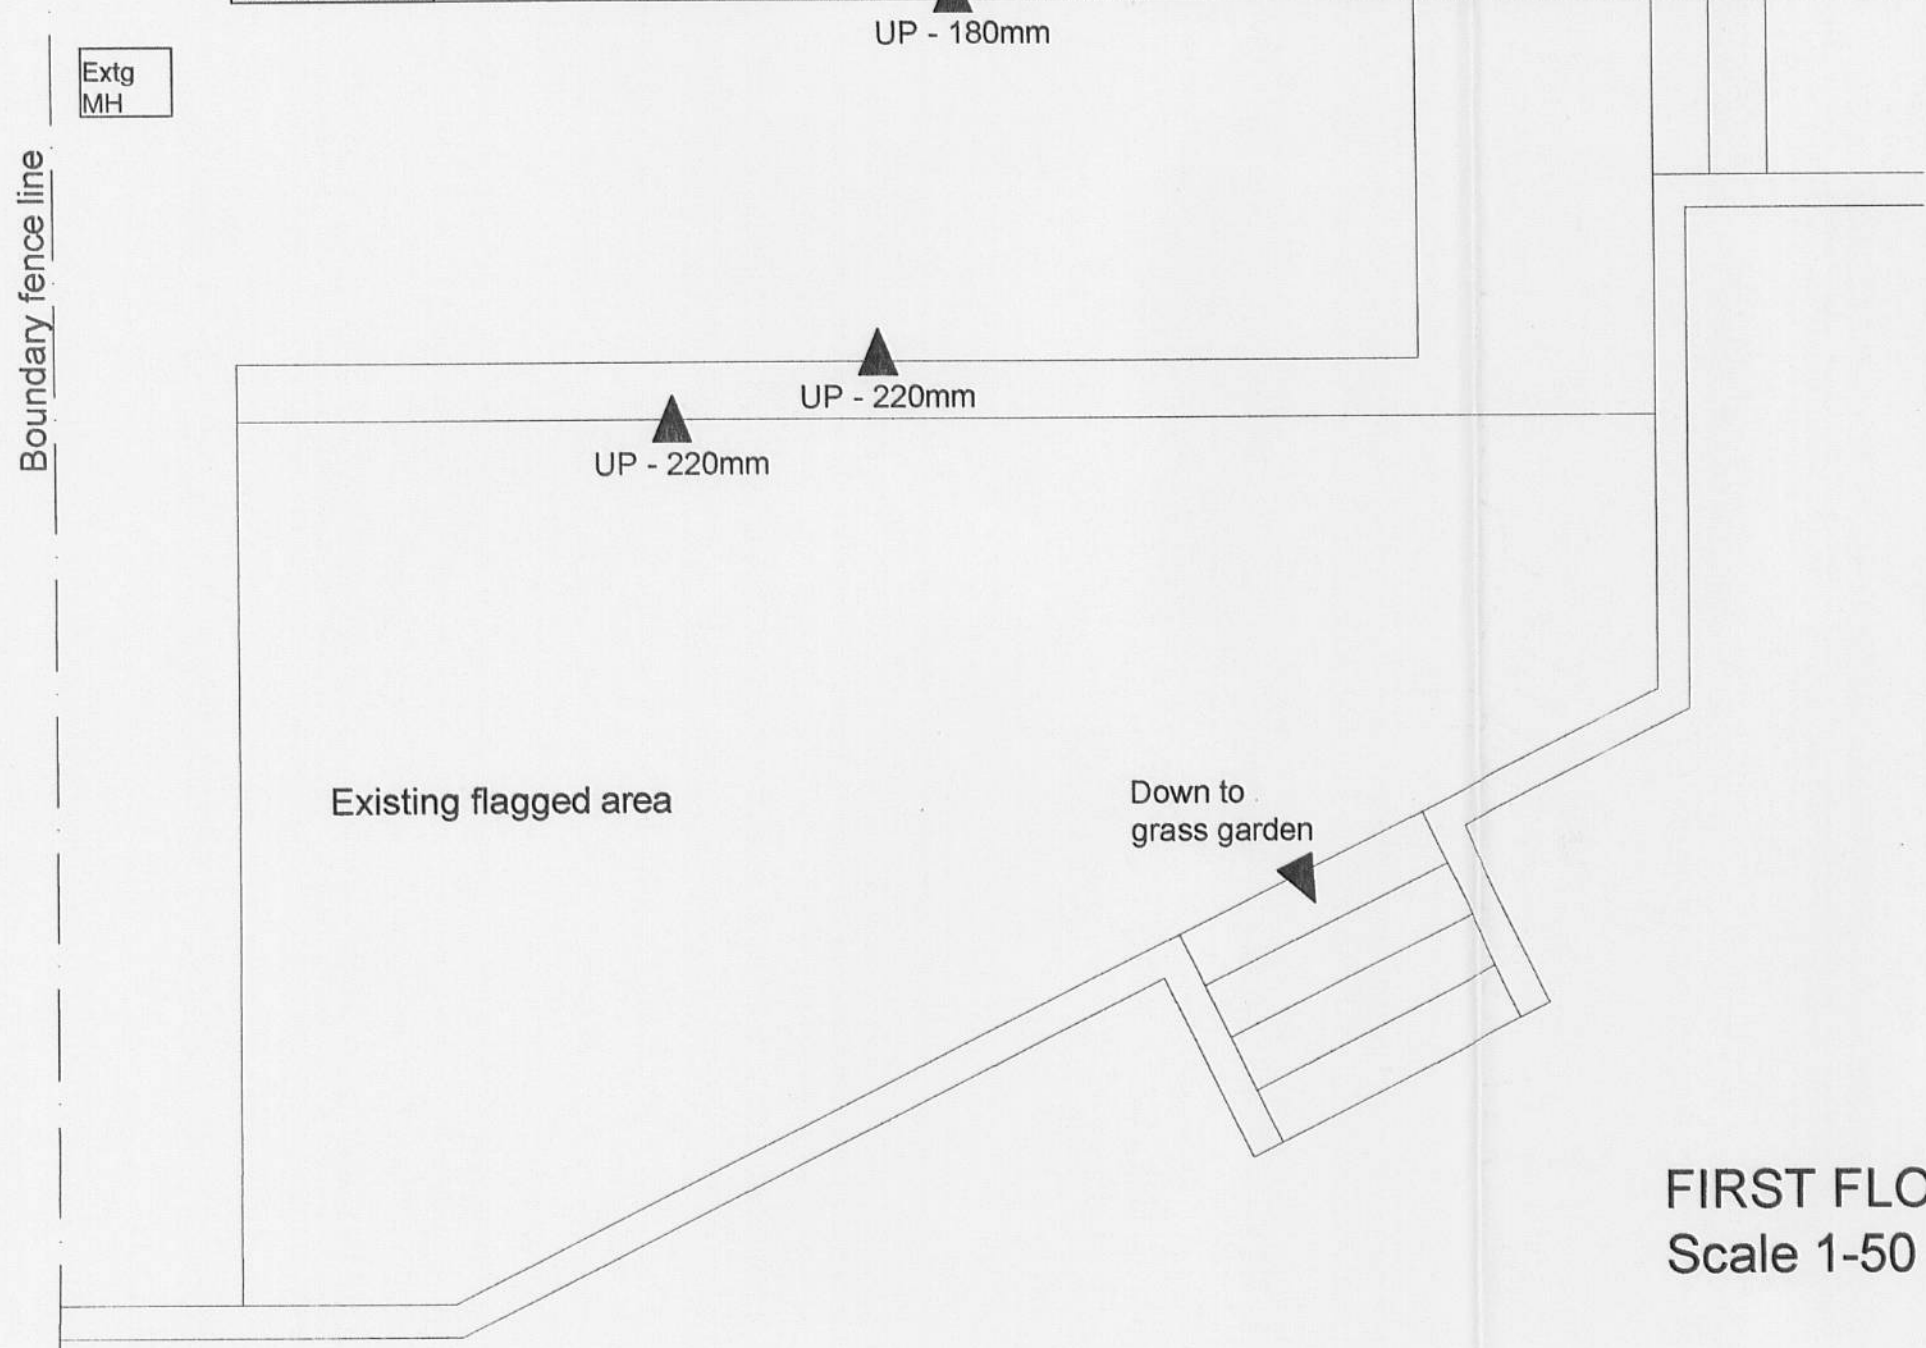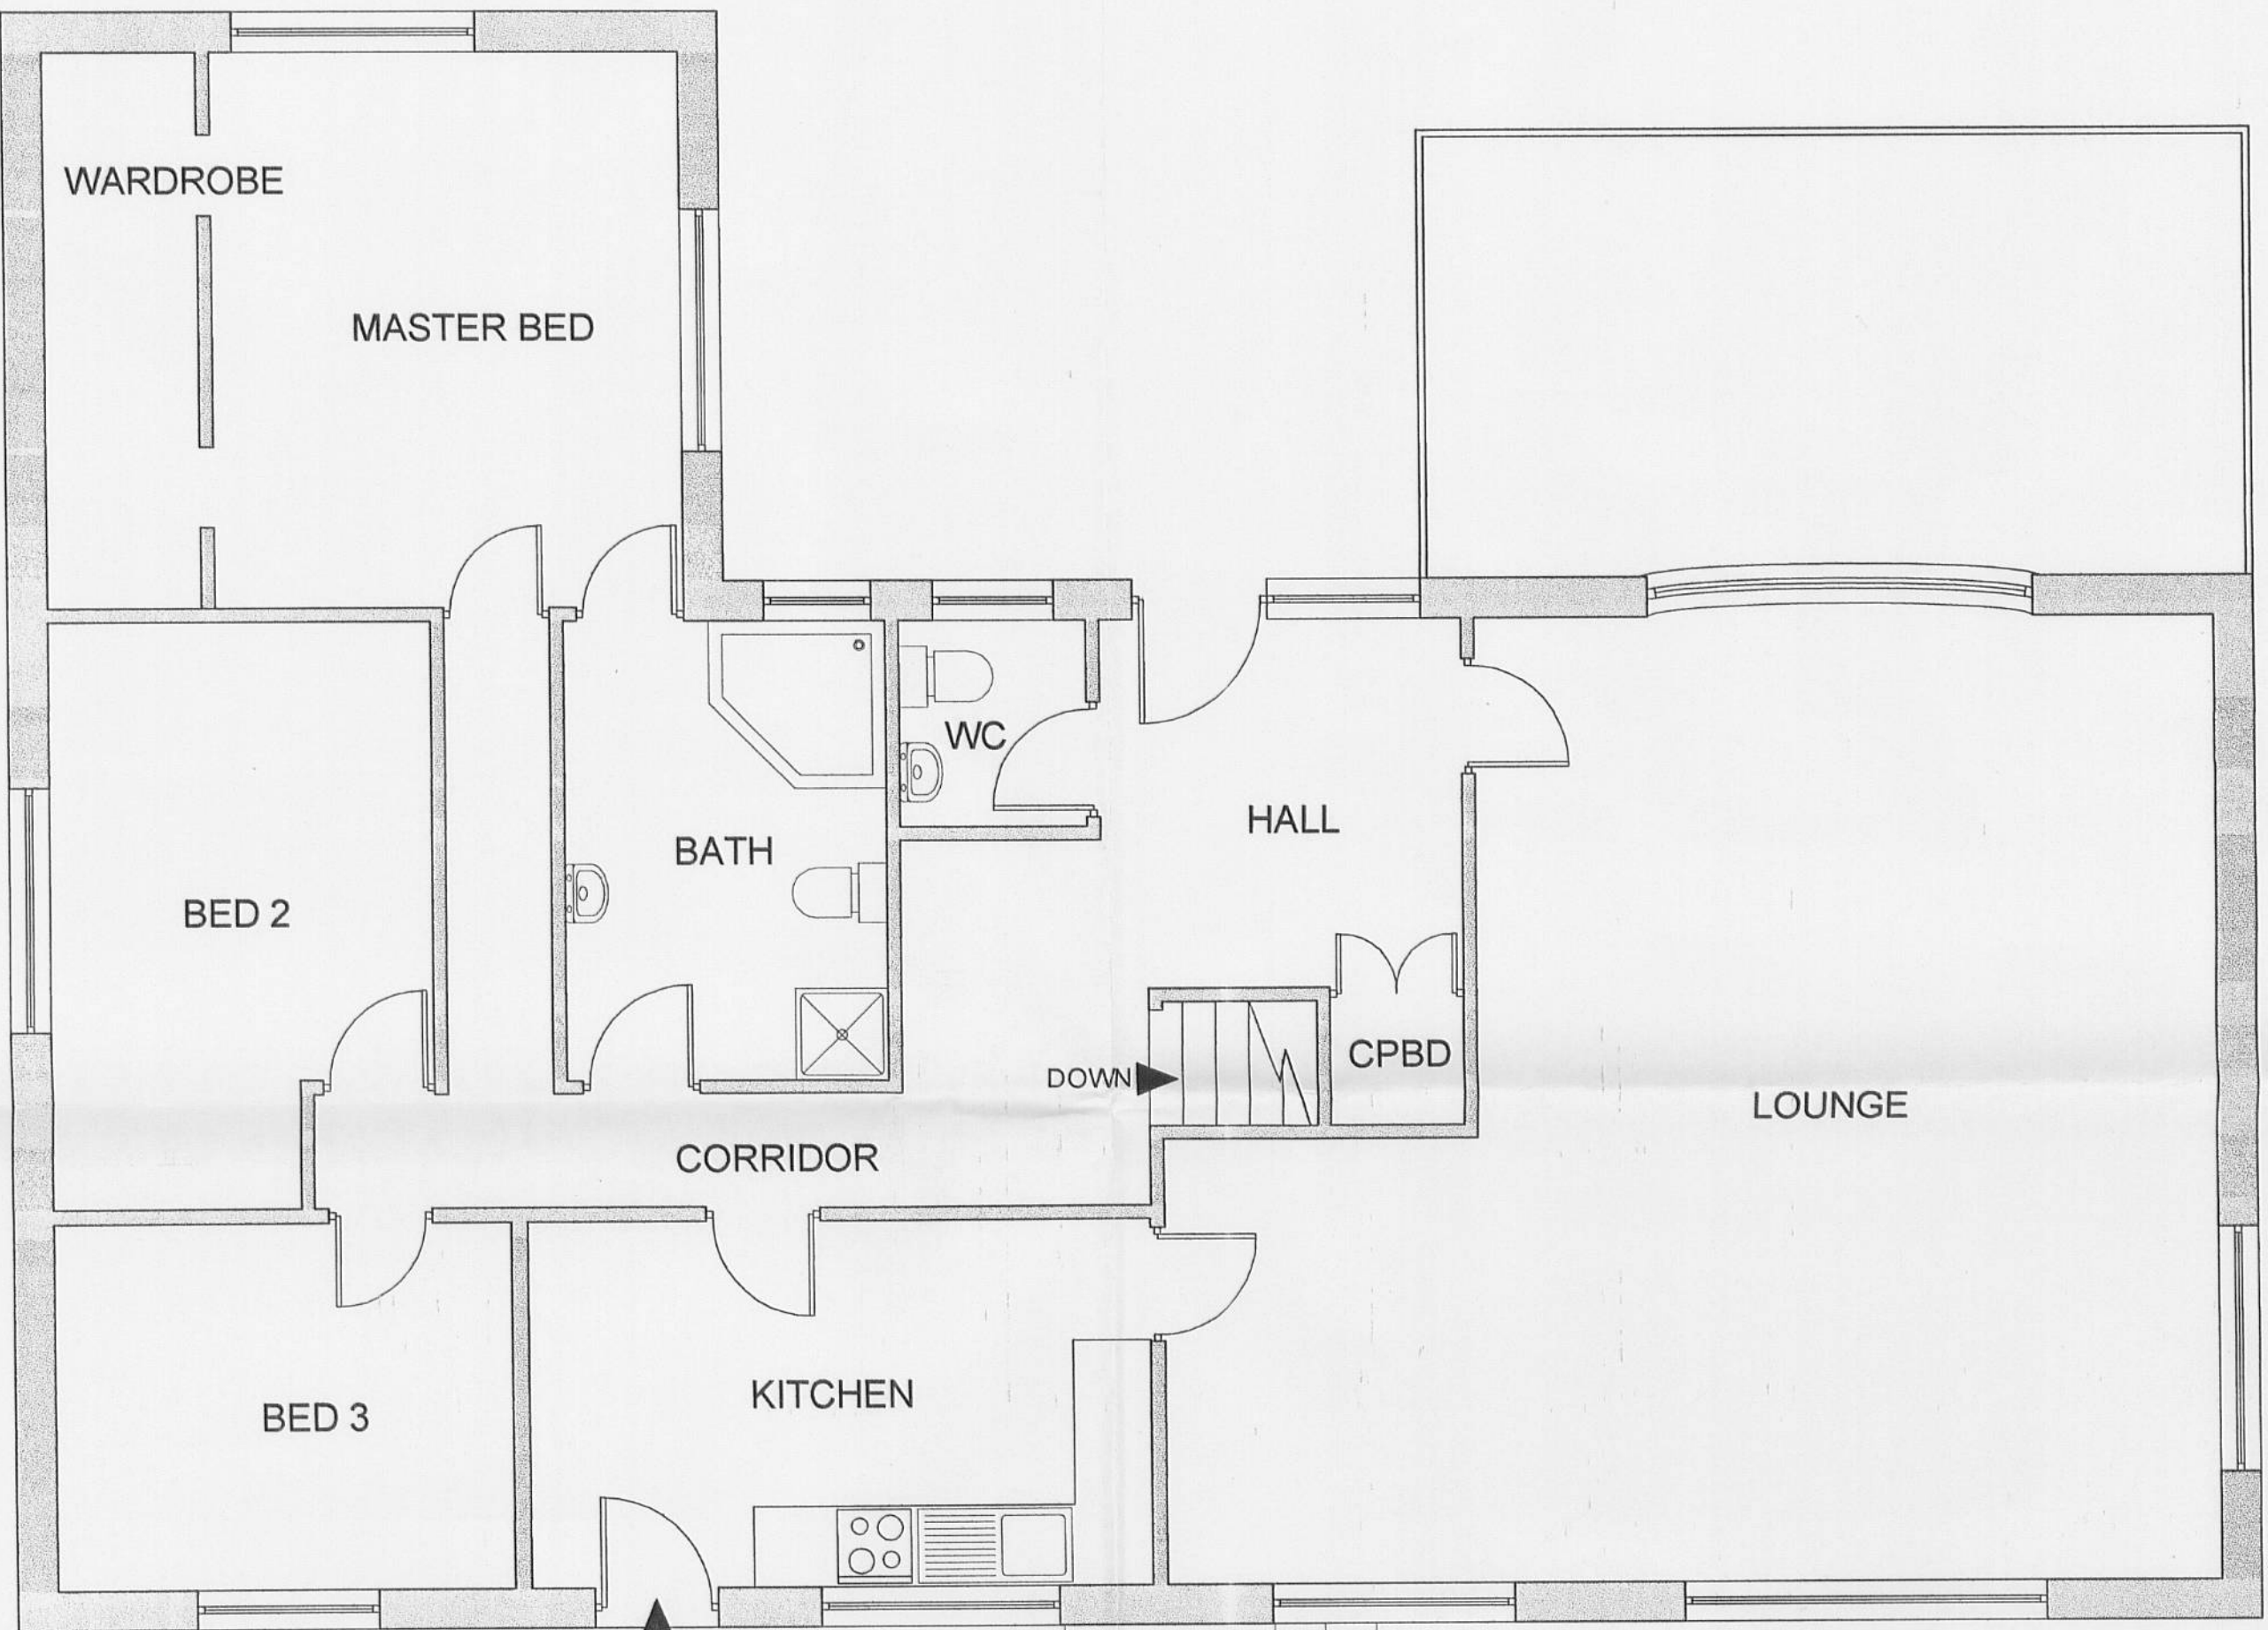

FIRST FLOOR PLAN,
Scale 1-50

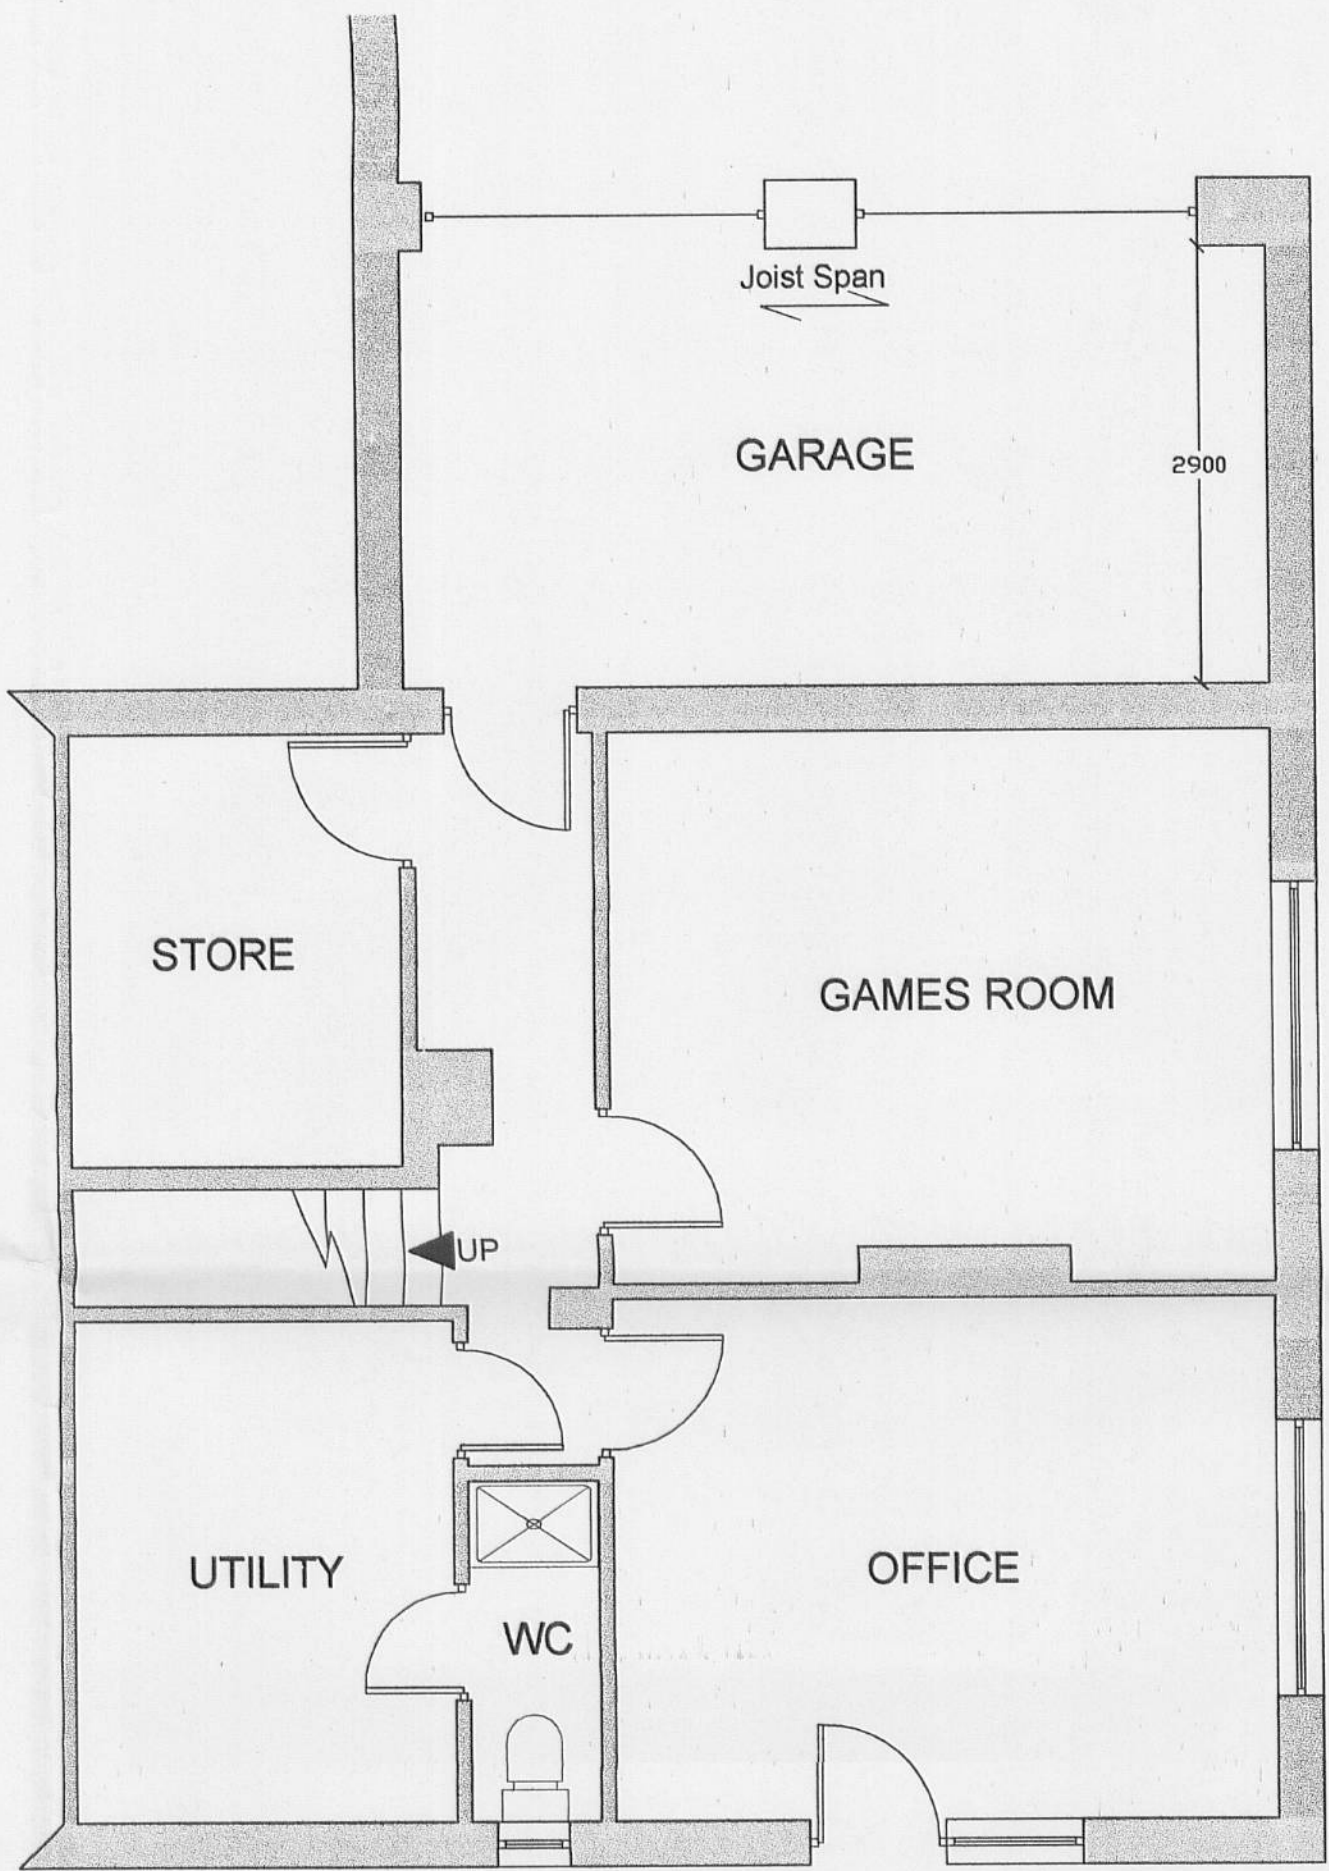

GROUND FLOOR PLAN,
Scale 1-50

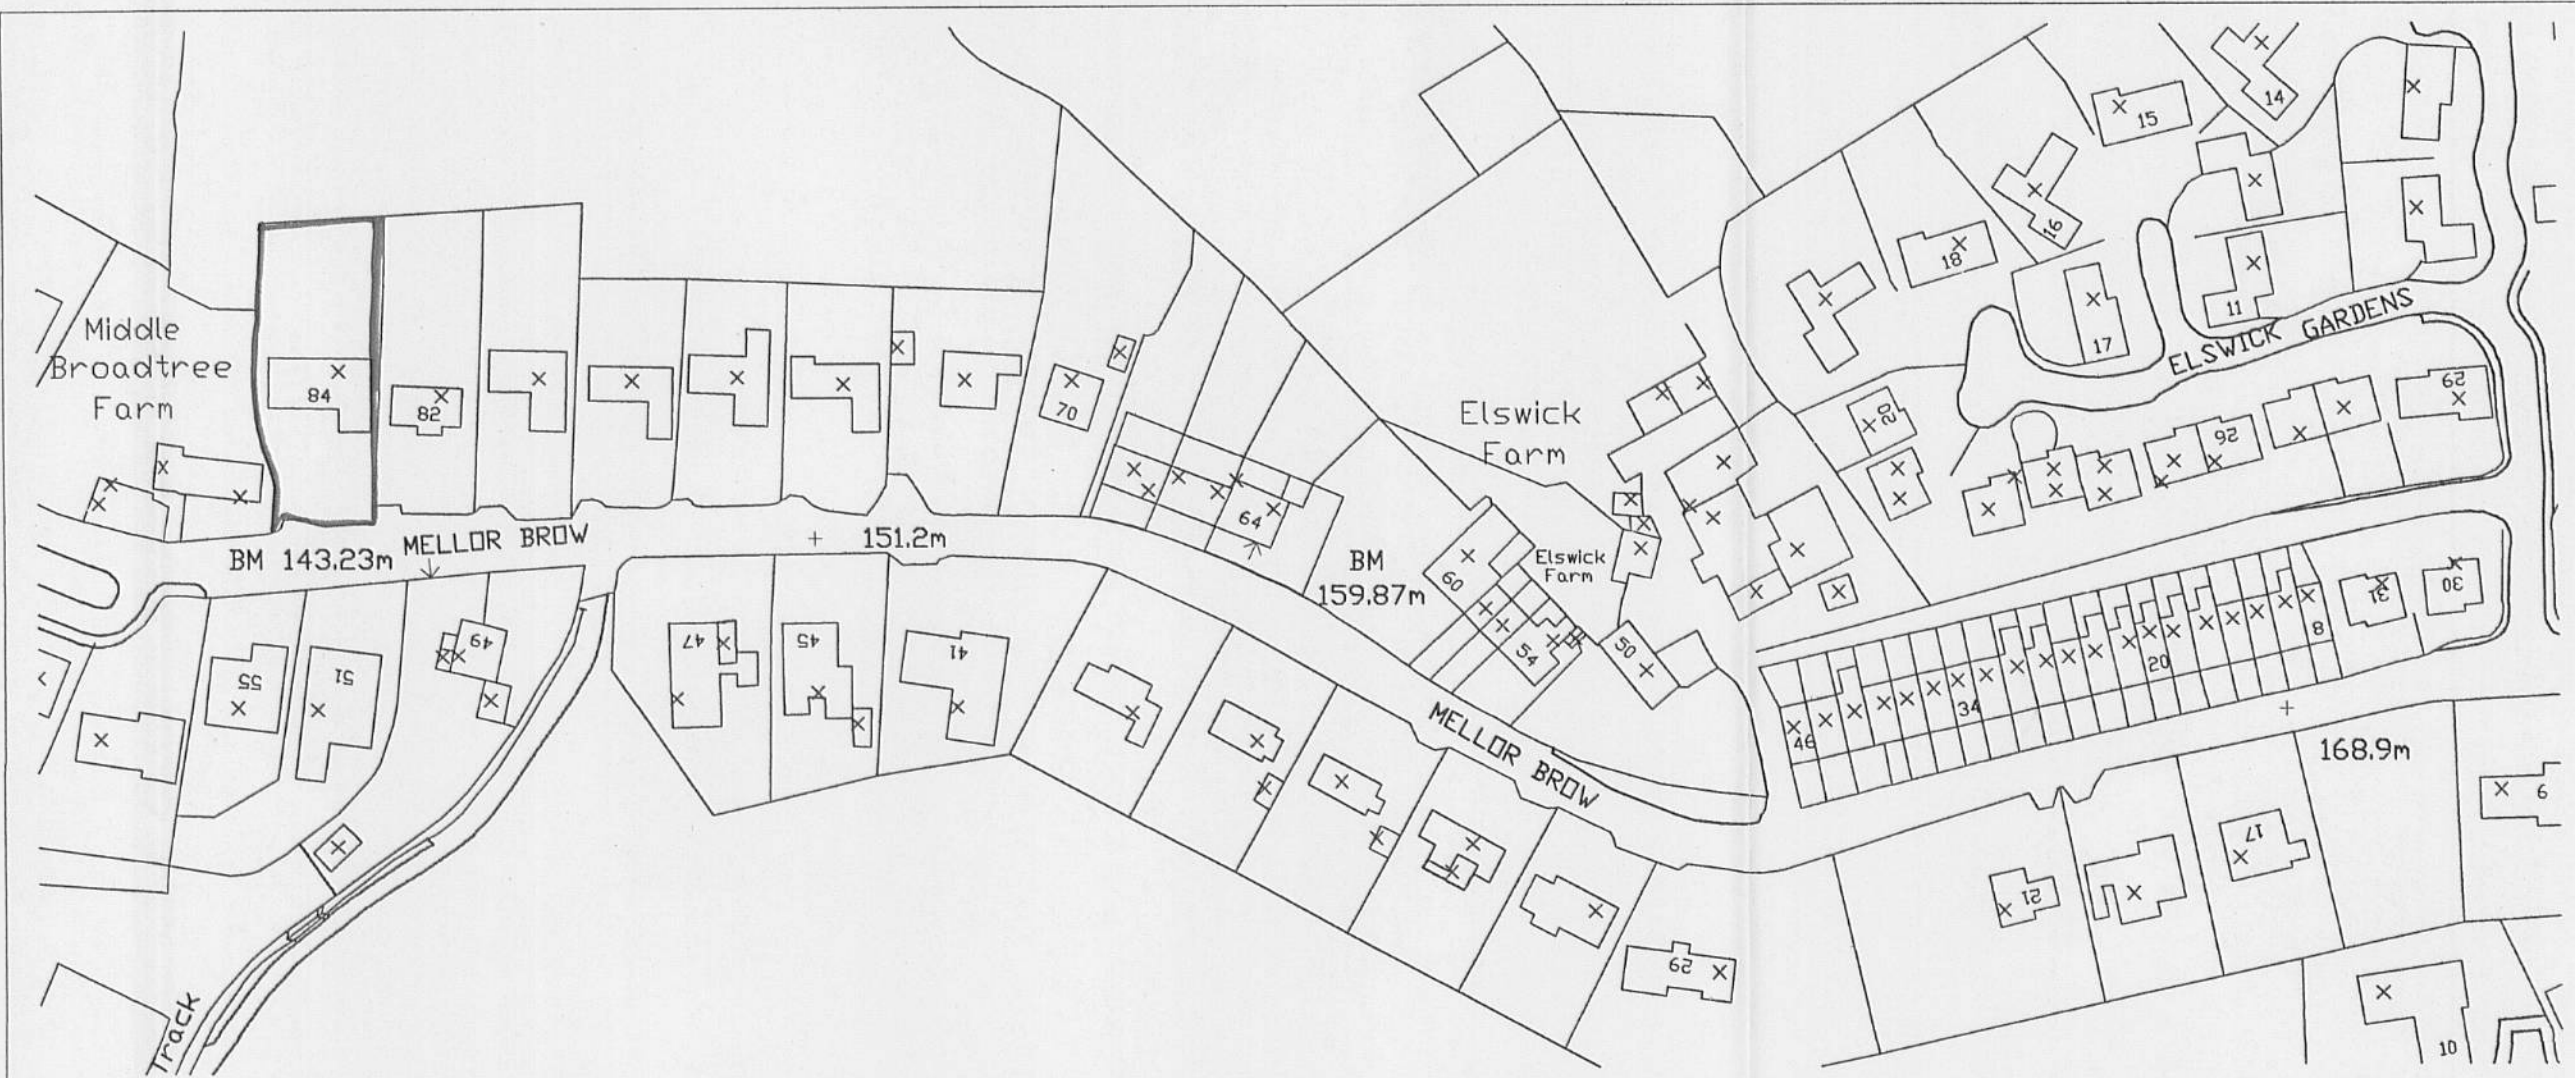

SITE LOCATION PLAN,
Scale 1-1250

320070723P

REVISION	DATE	DESCRIPTION
1	June 07	Initial design
2	June 07	Revised design
3	June 07	Final design
4	June 07	Final design
5	June 07	Final design
6	June 07	Final design

CLIENT	Mr & Mrs Clarkson
PROJECT	Single storey extension to rear of property to form larger Bedroom and Kitchen.
DRAWING TITLE	Site Location Plan, Existing Plans and Elevations
SCALE	1-1250, 50, 100
DATE	June 07
DRWG NO.	120-01