



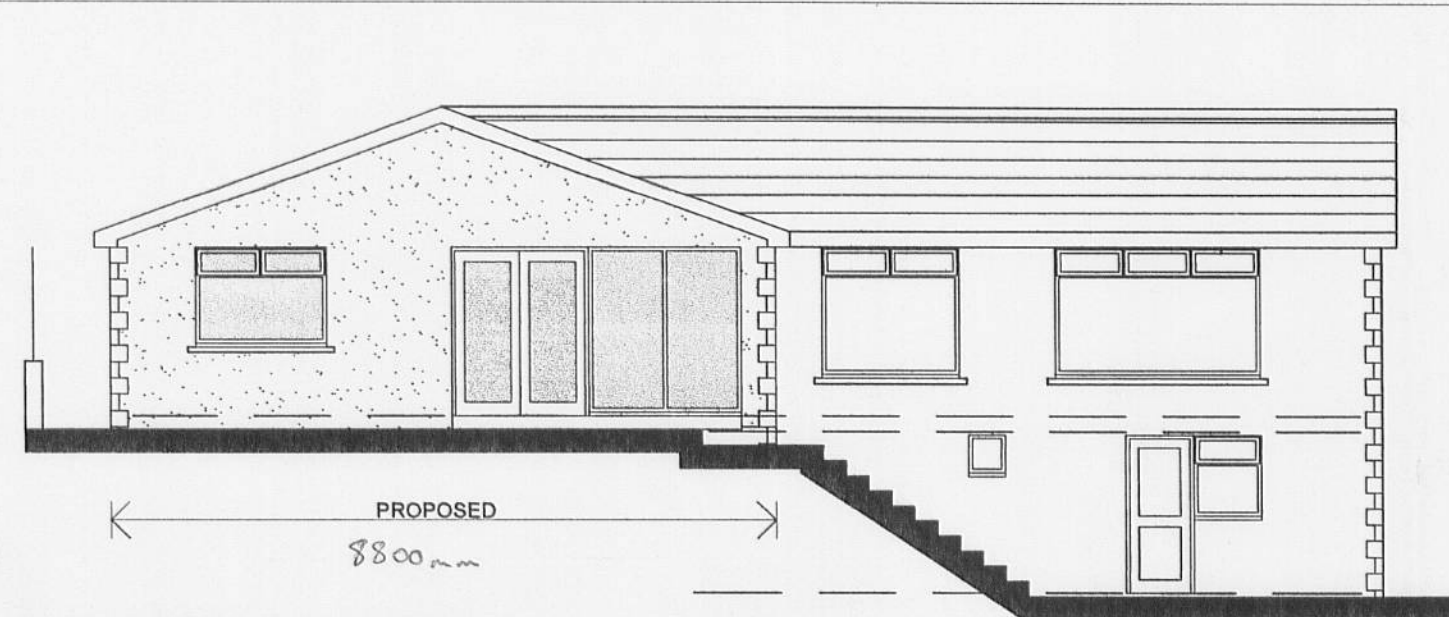


REAR ELEVATION
Scale 1-100

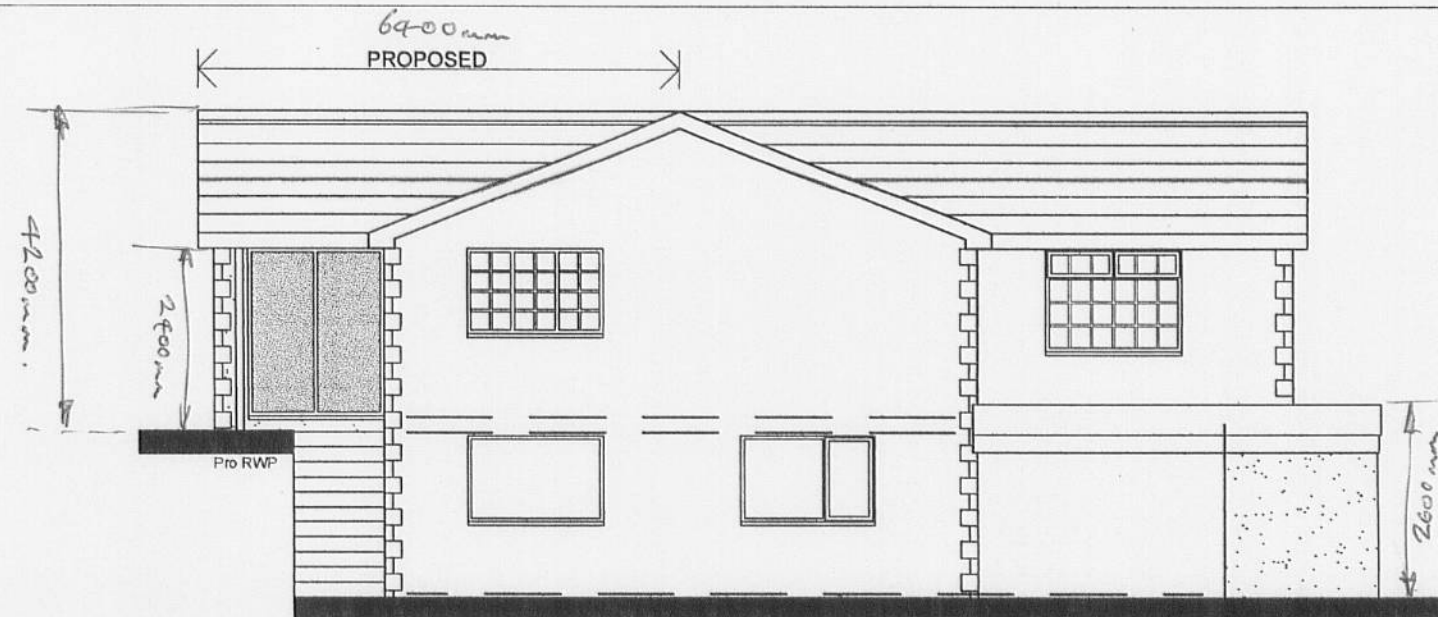


SIDE ELEVATION



FRONT ELEVATION

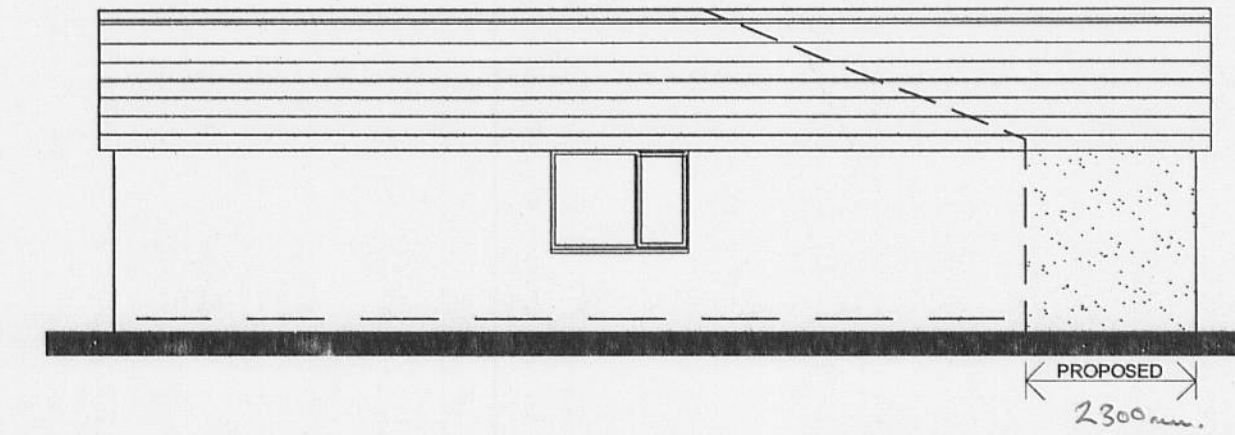

SIDE ELEVATION

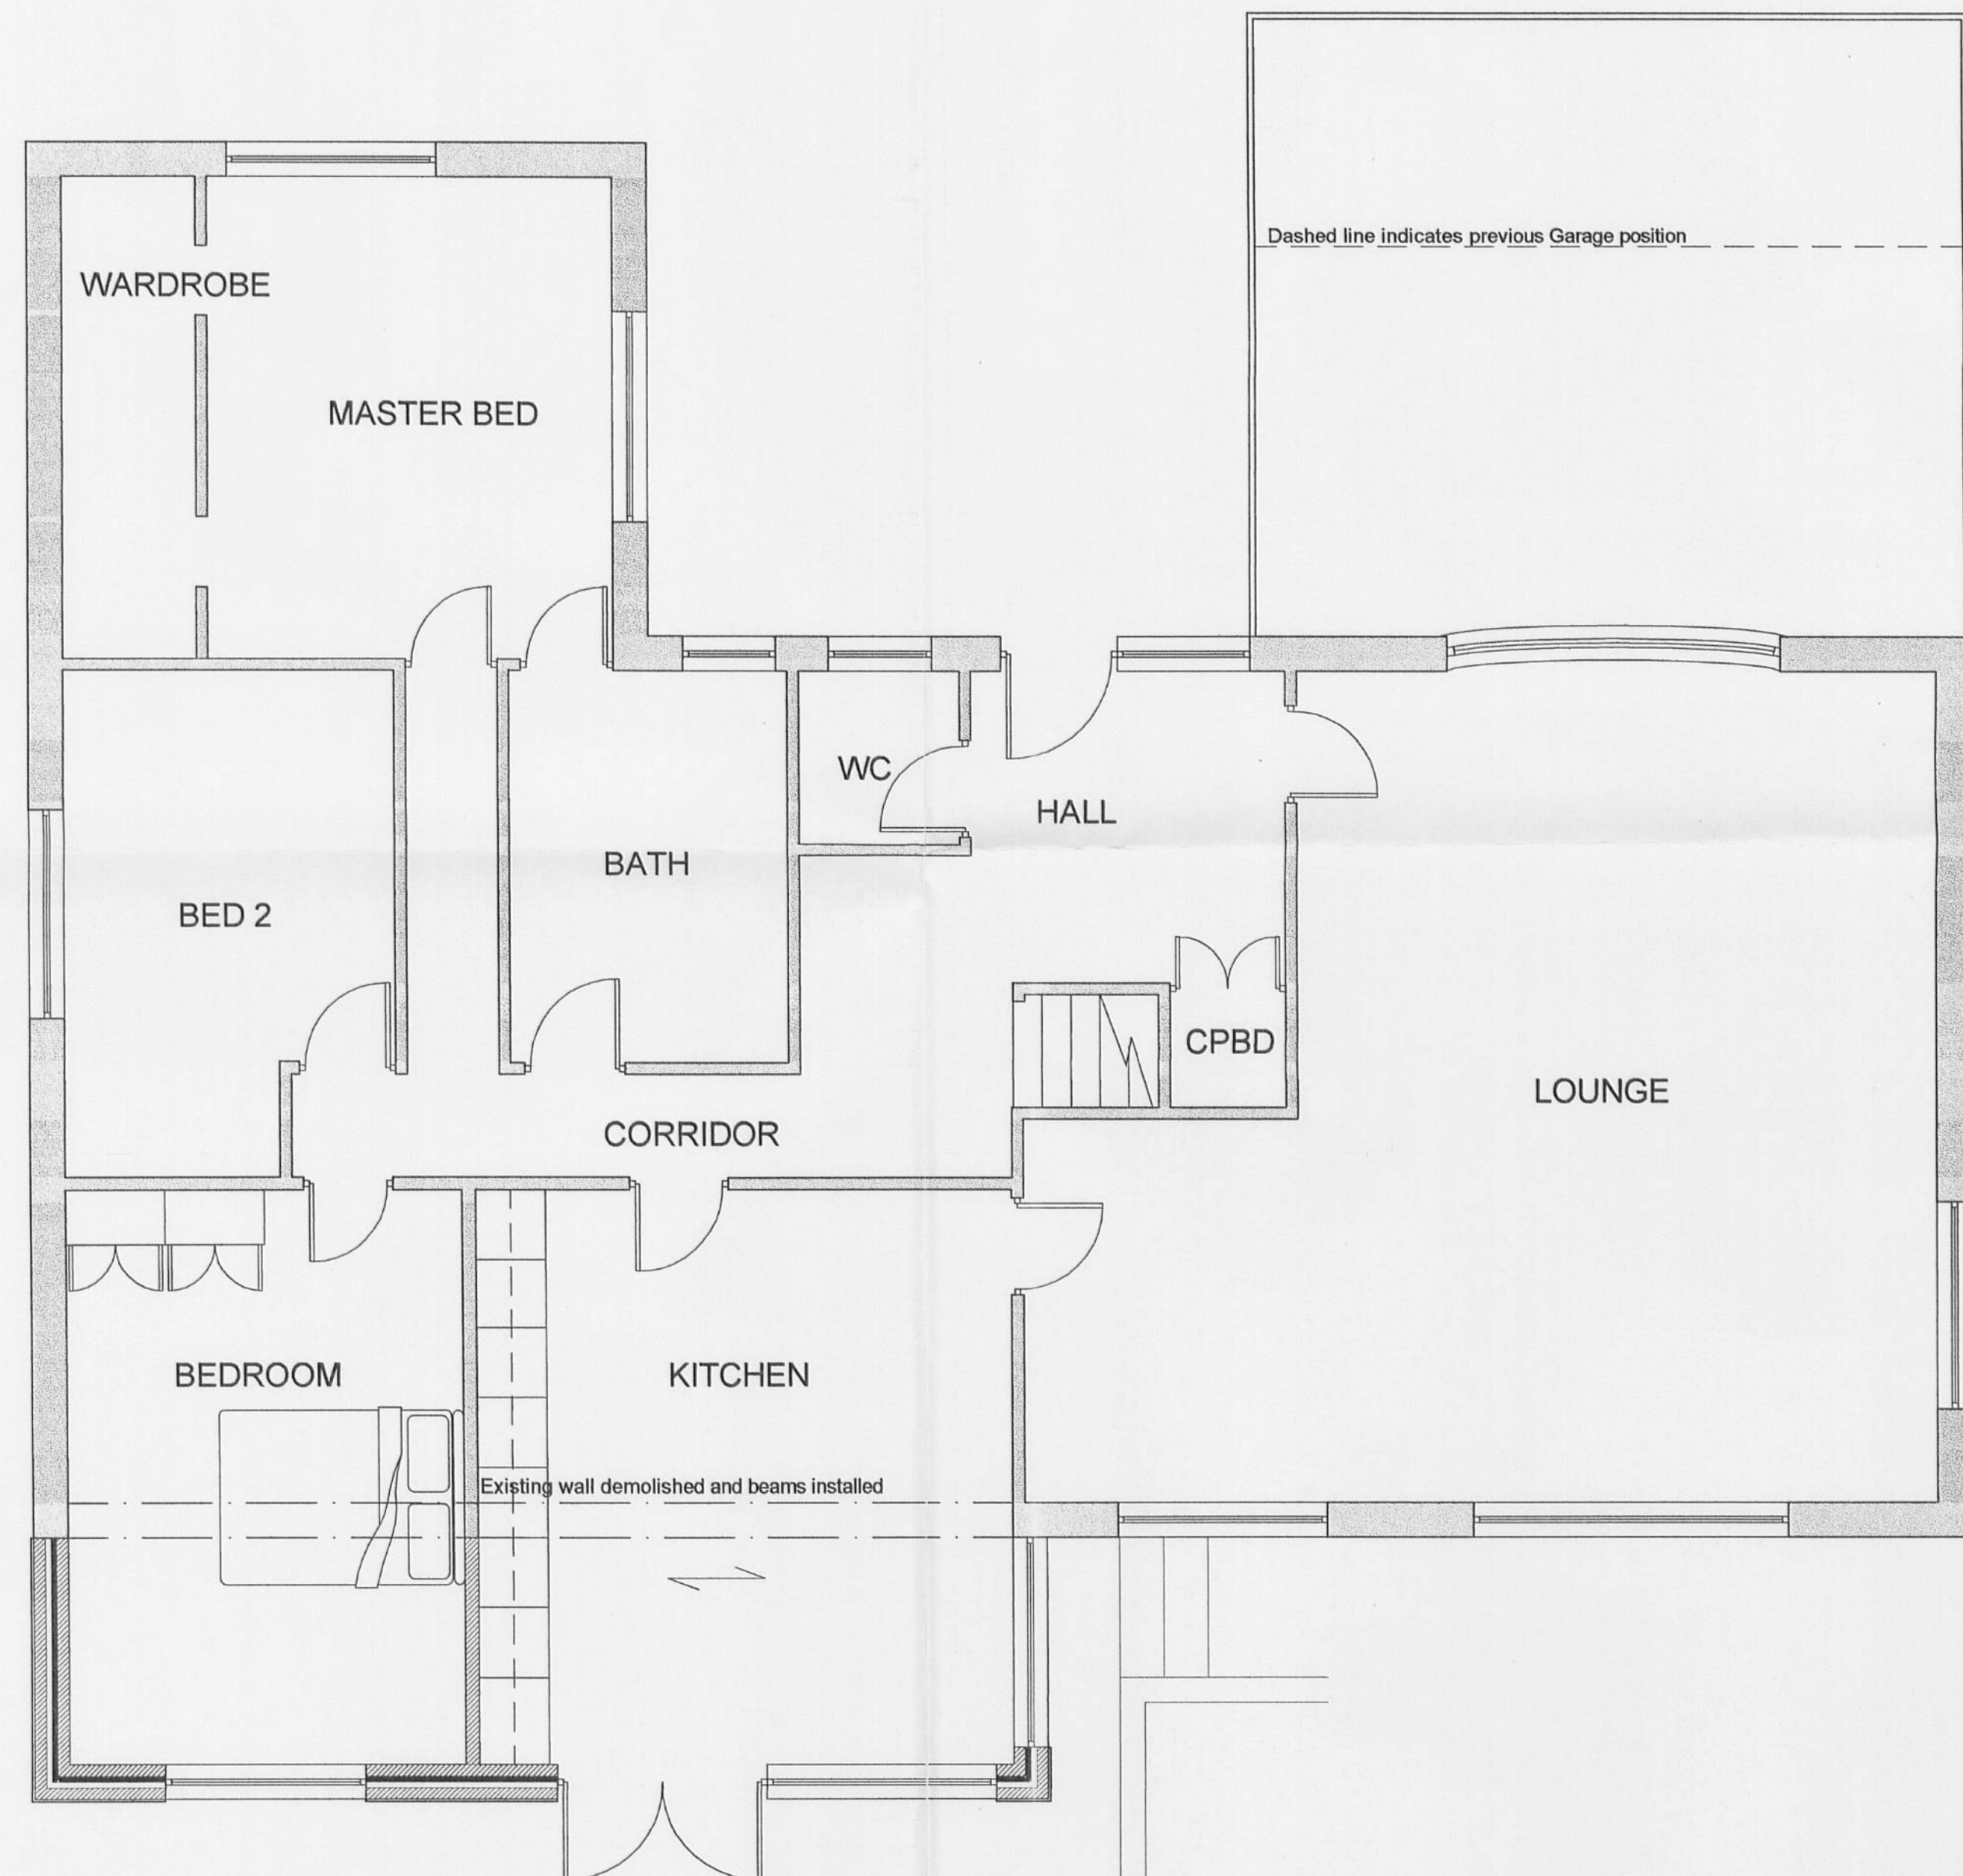

FIRST FLOOR PLAN,
Scale 1-50



GROUND FLOOR PLAN,
Scale 1-50

Materials

Walls - Smooth white render with stone quoins to match existing dwelling

Roof - Interlocking roof tiles to match existing main dwelling

Windows - White UPVC windows to match existing style

3 2 0 0 7 0 7 2 3 P

REVISION	DATE	DESCRIPTION

CLIENT
Mr & Mrs Clarkson

PROJECT
Single storey extension to rear of property to form larger Bedroom and Kitchen.

DRAWING TITLE
Proposed Plan and Elevations

SCALE	DATE	DRWG NO.
1:50, 100	June 07	120-02