




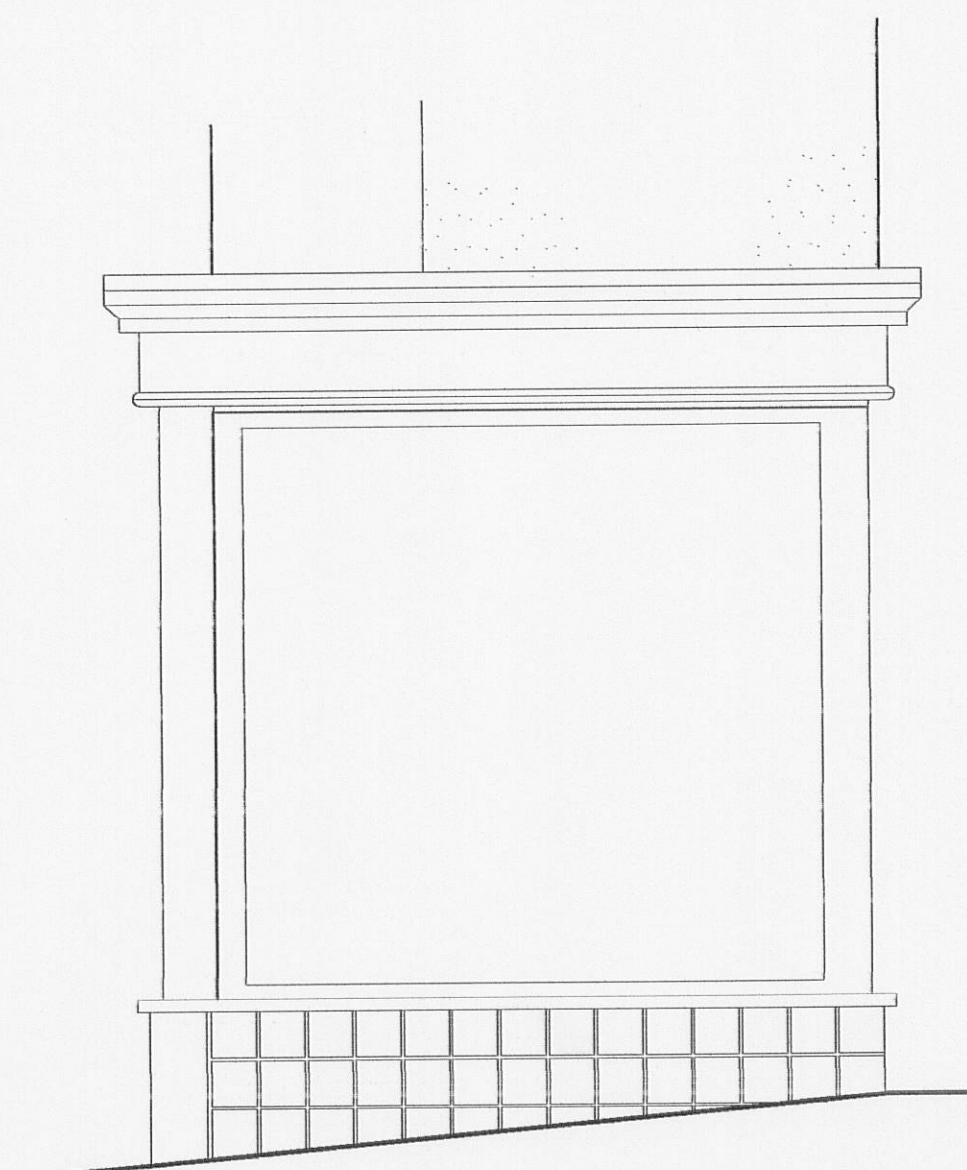

Existing Front Elevation

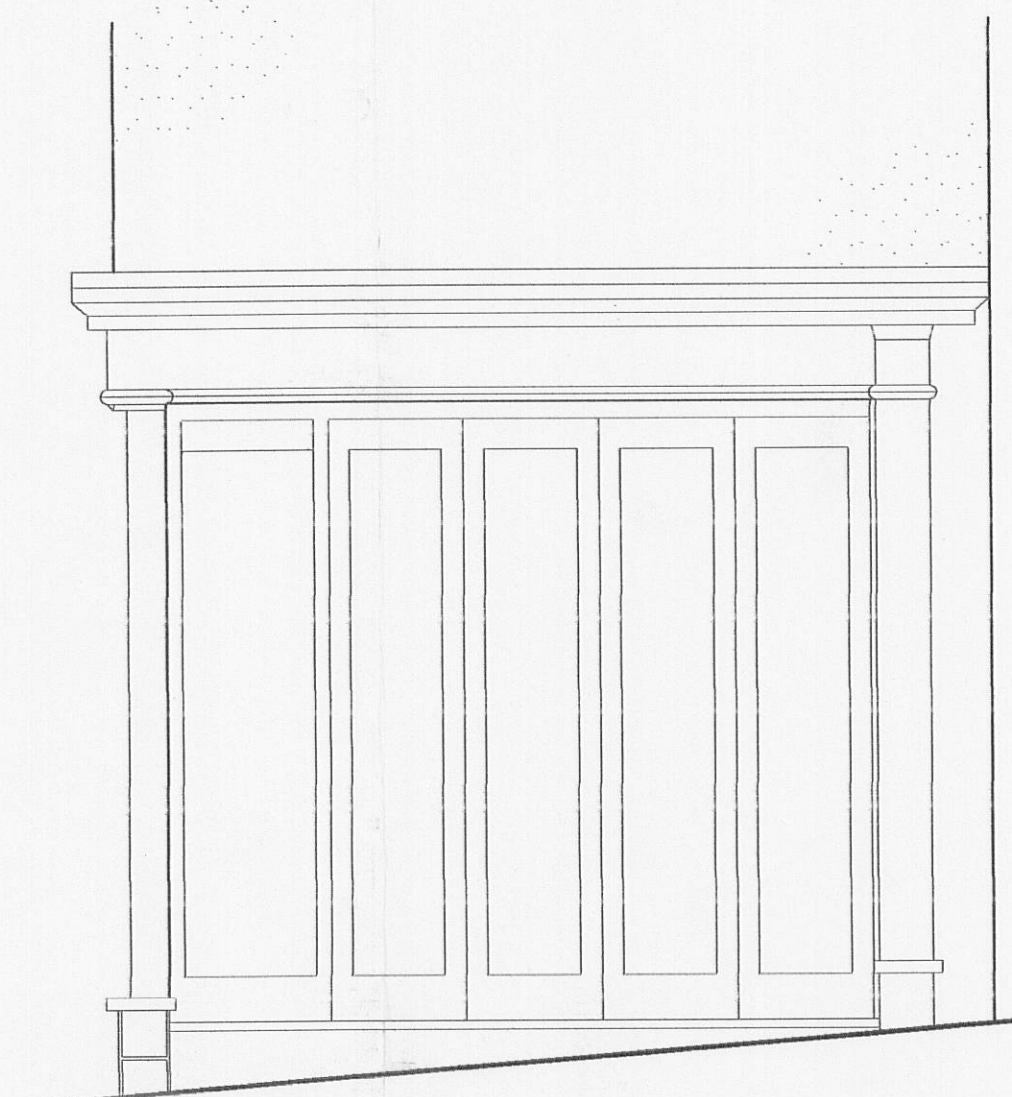

Existing Side Elevation

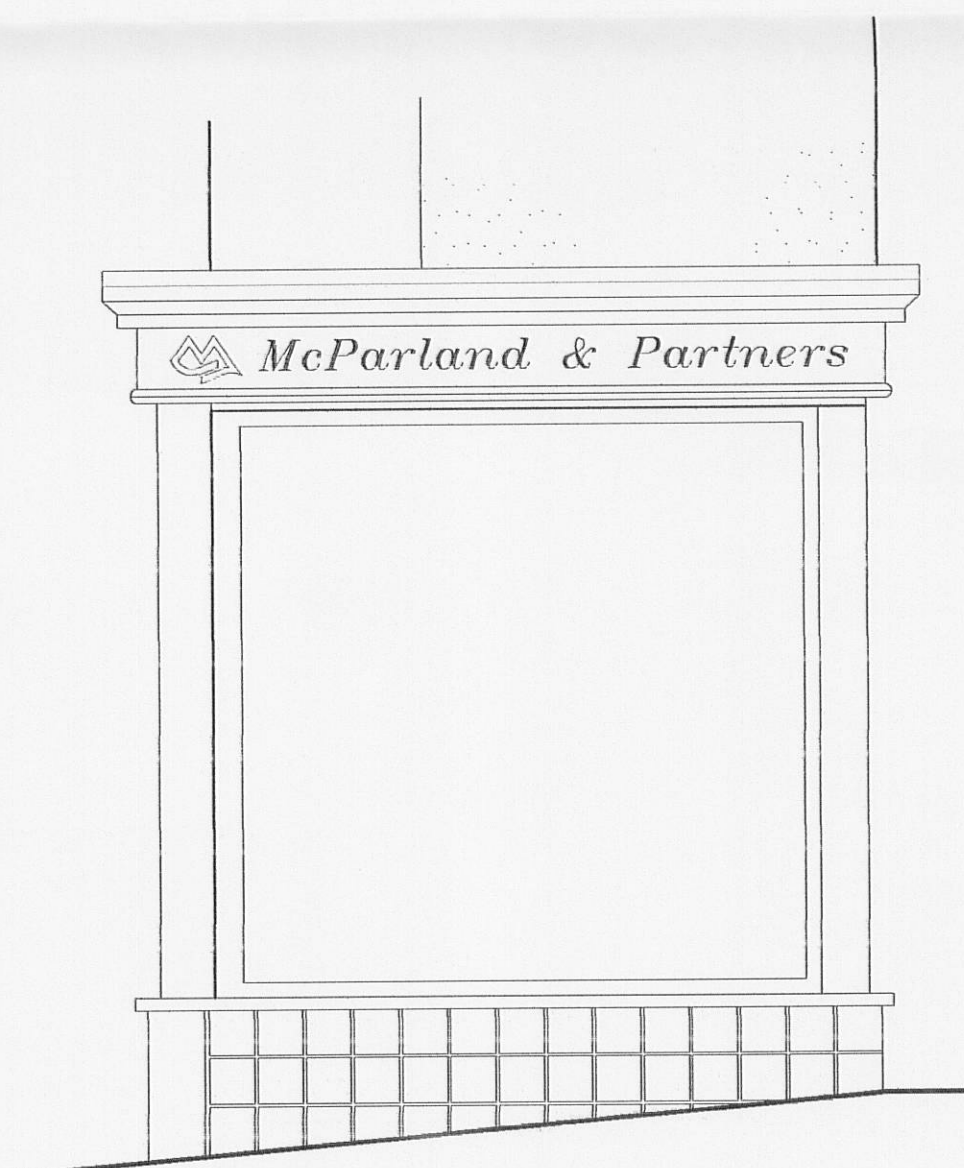


Proposed Front Elevation



Proposed Side Elevation

320070724P

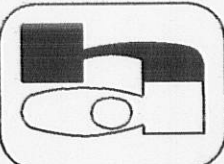No.	AMENDMENT	DATE
PROPOSED ALTERATIONS TO EXISTING SHOP FRONT		
CLIENT McPARLAND & PARTNERS FINANCIAL MANAGEMENT		
ADDRESS 4 MOOR LANE CLITHEROE LANCs		
UNIT 173 LOMESHAYE BUSINESS VILLAGE, TURNER ROAD, NELSON, LANCASHIRE. BB9 7DR Telephone: (01282) 694444 Fax: (01282) 694455 Mobile: 07880 744465		
 Hook Developments BUILDING AND PLANNING CONSULTANTS LAND SURVEYORS. E-mail: hookdevelopments@aol.com		
DATE 05/07/07	SCALE 1:25 & 1:50	@A2
DRN K.W.	DRG No.	07/113/1
SVYD		