





Front Elevation

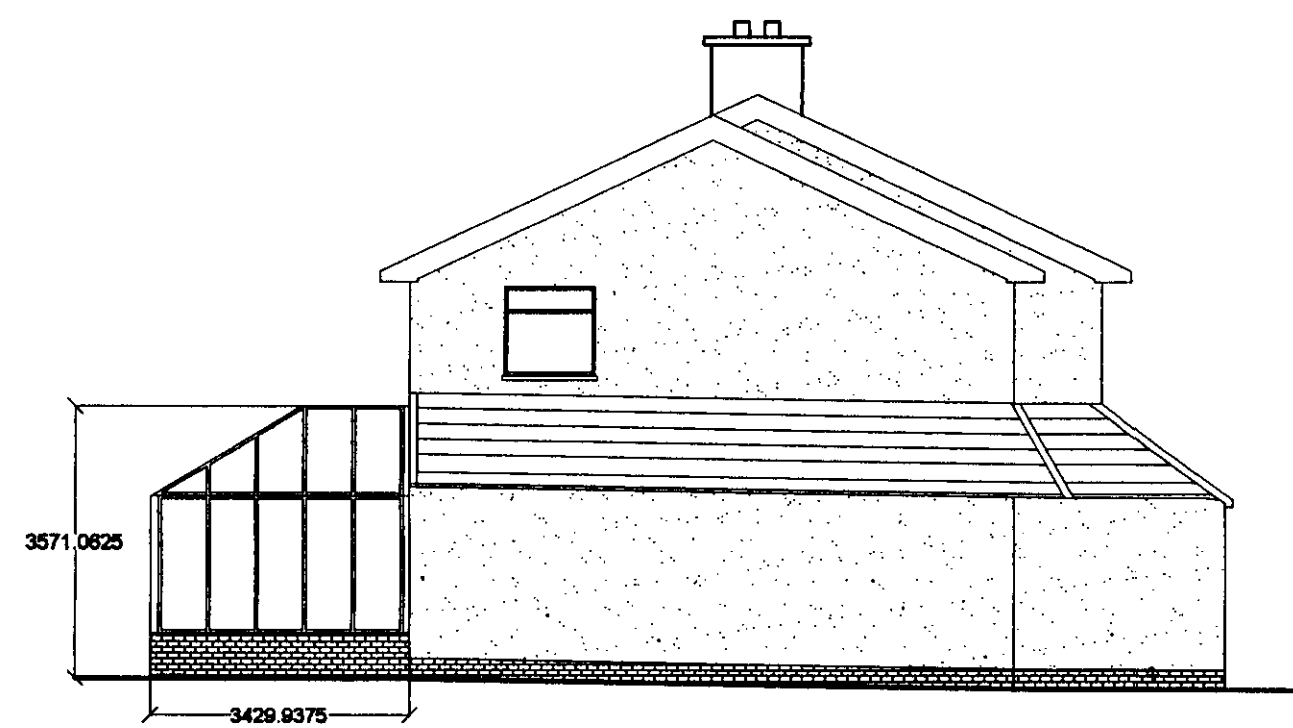


Side Elevation (off Station Rd)



Rear Elevation

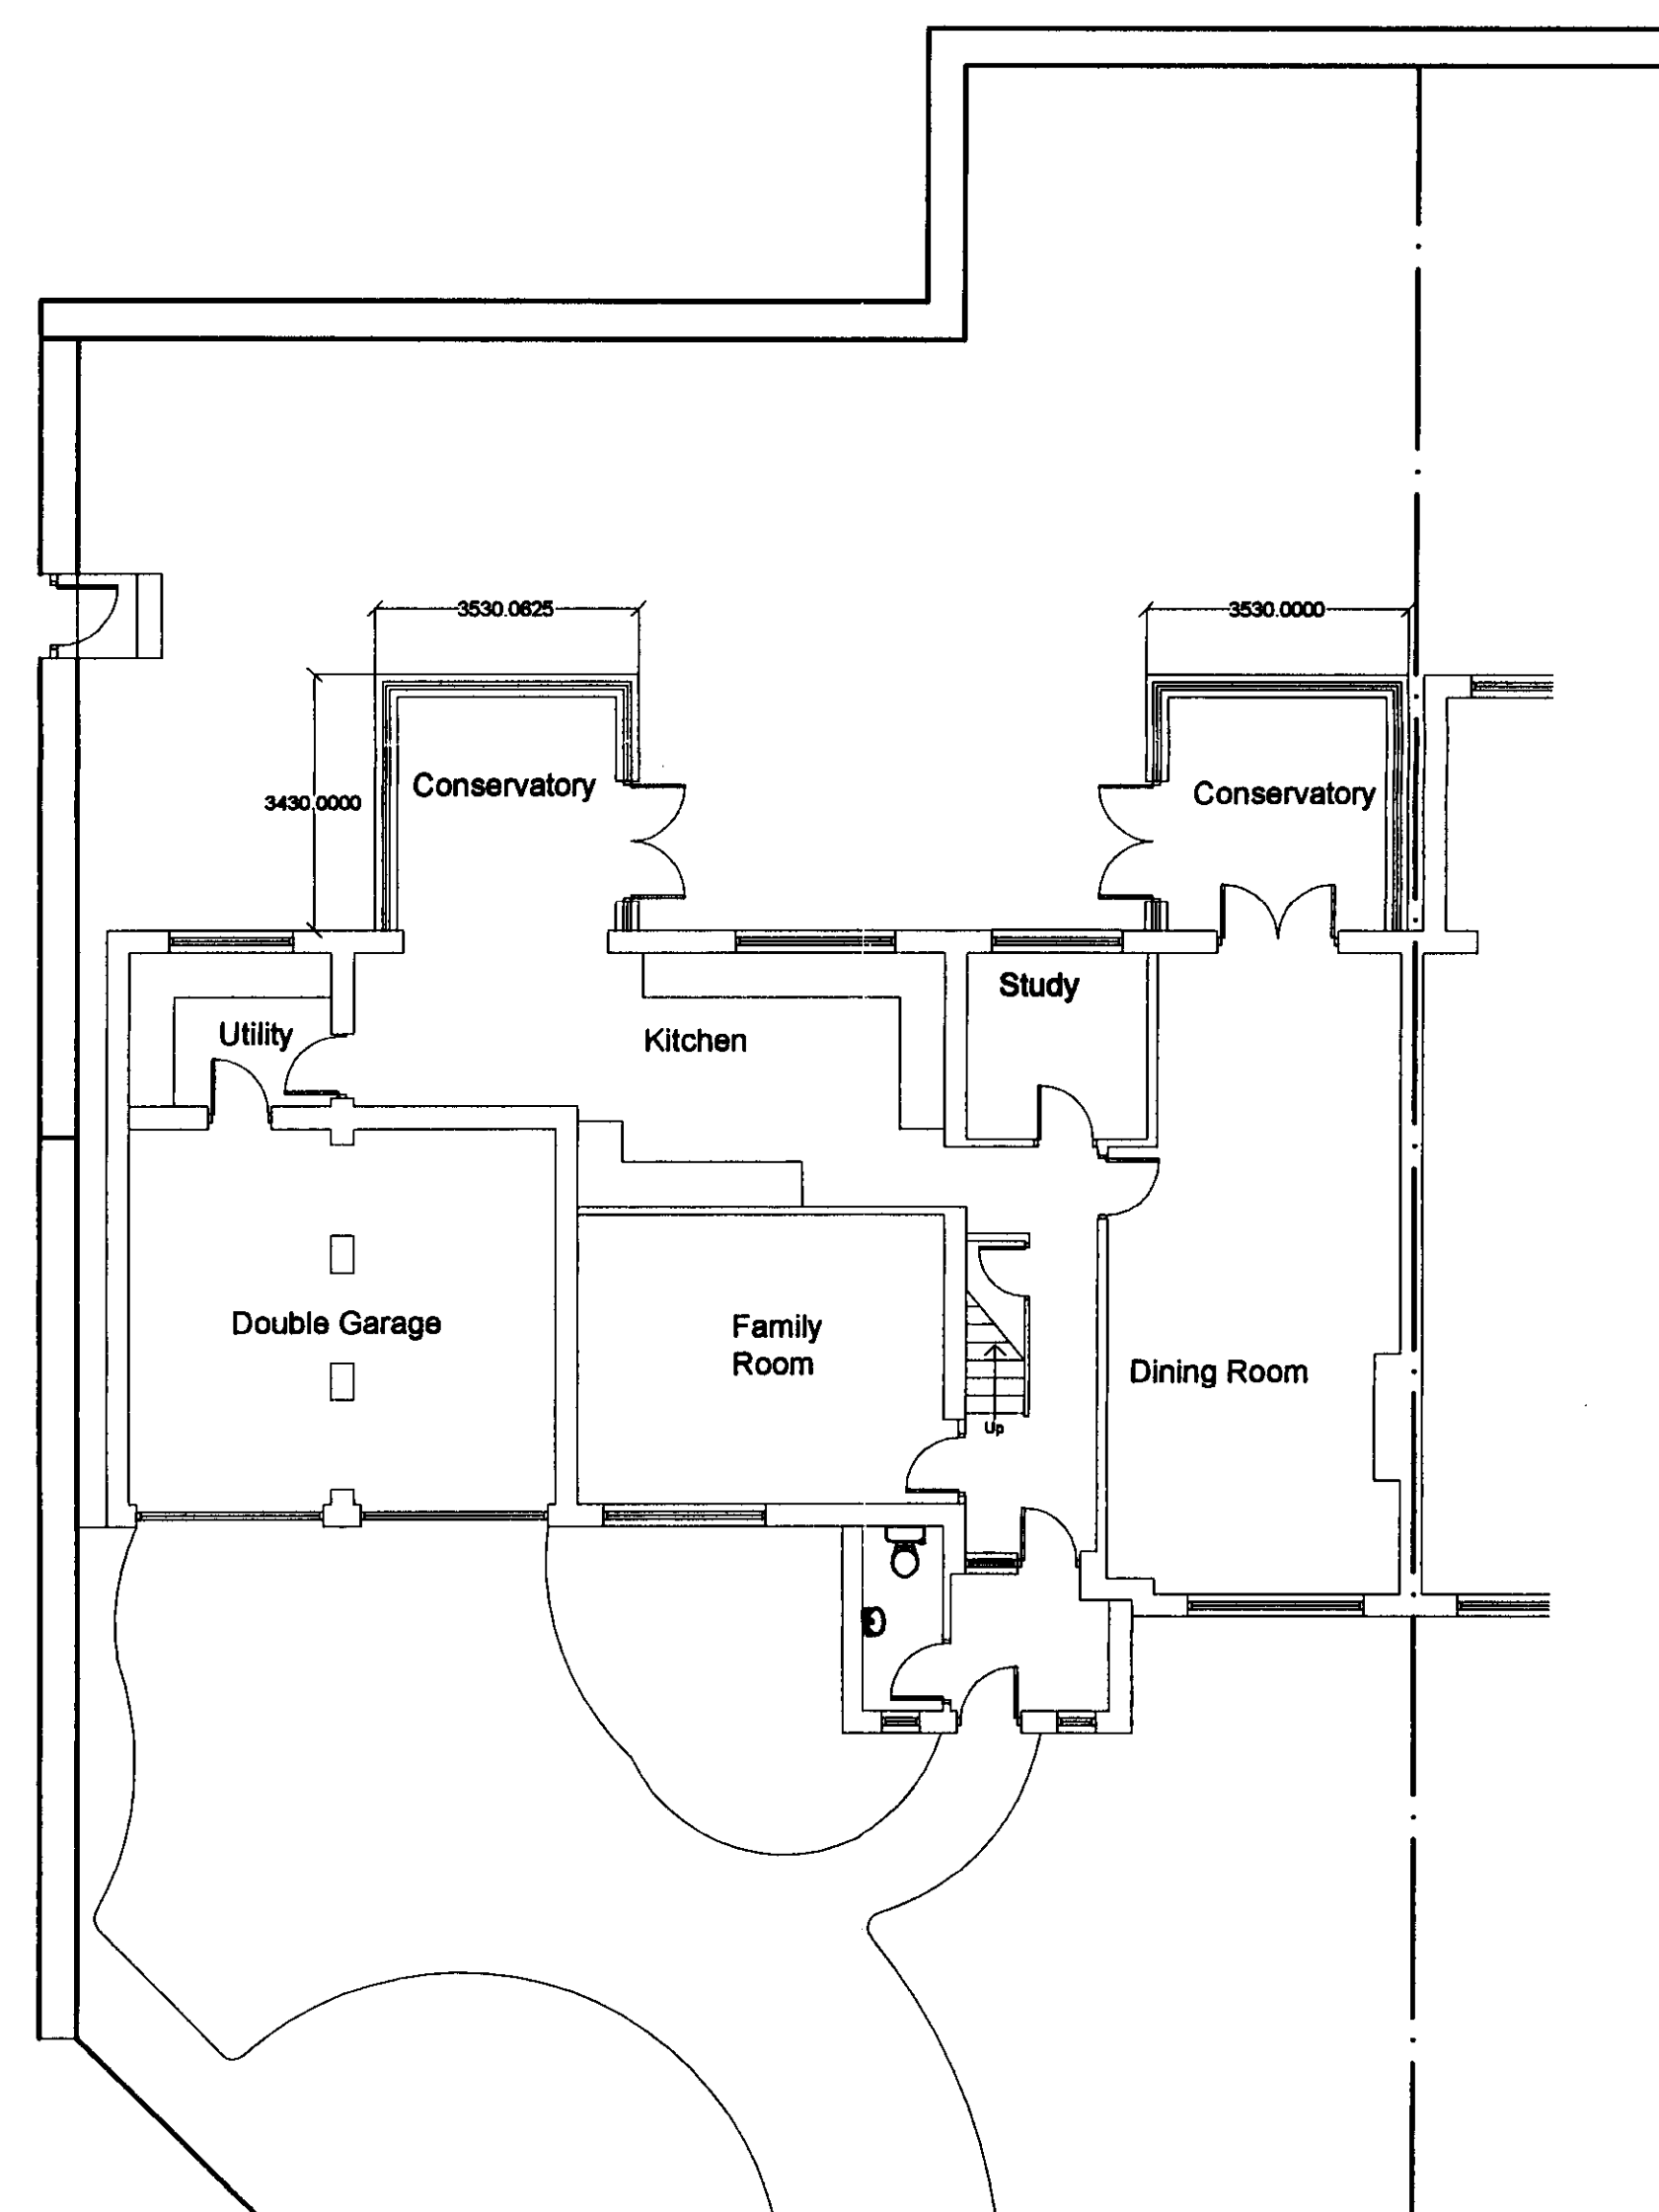

Site Plan

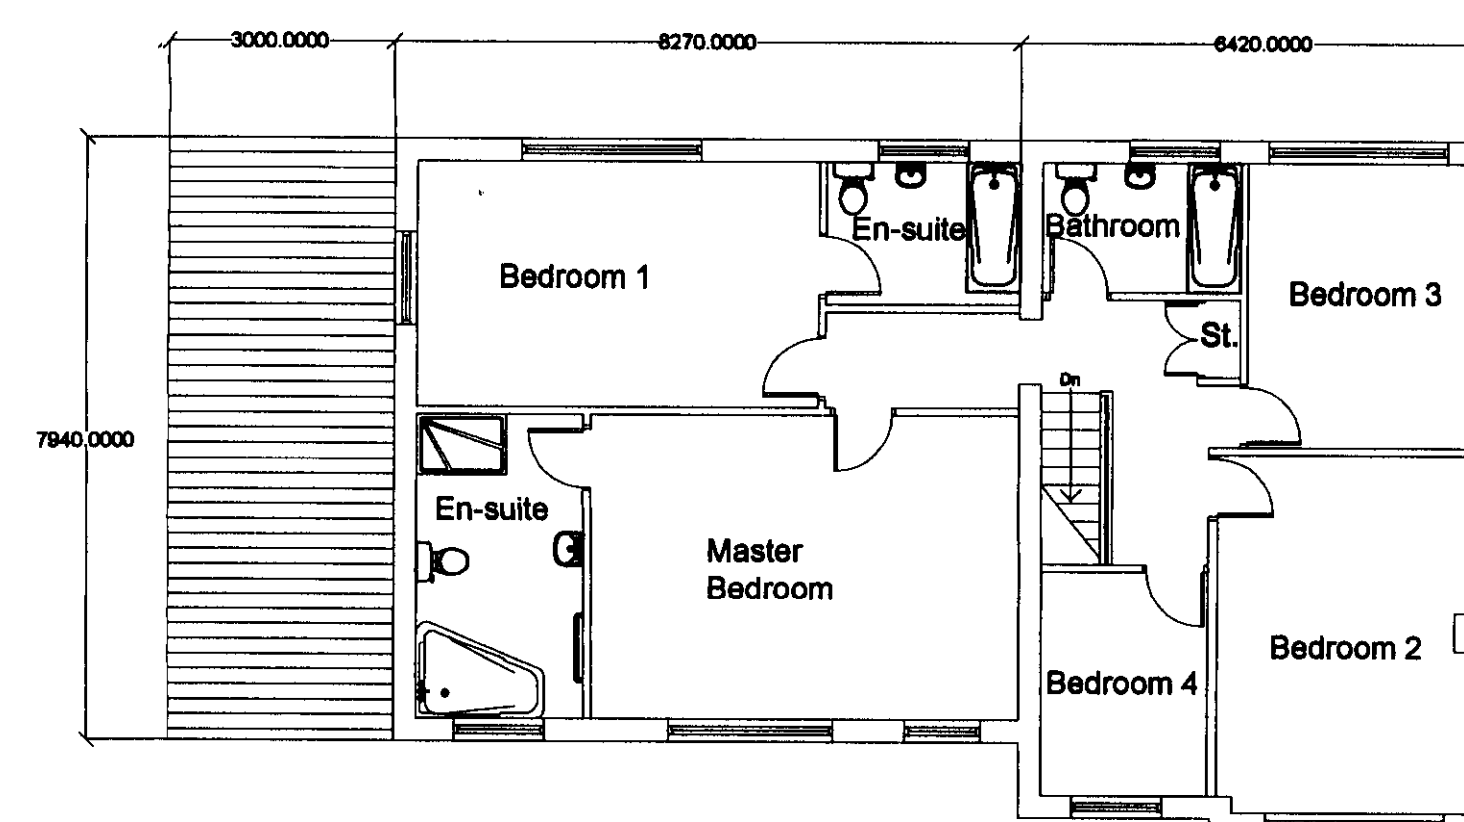

First Floor

**Notes:**

All work is to be carried out to the latest current British standards Codes of Practice and recognised working practices.

All work and materials should comply with Health and Safety legislation.

All work and materials to be approved by the District Authority Building Control Officer.

All dimensions are in millimetres unless where explicitly shown otherwise.

The contractor should check and certify all dimensions as work proceeds and notify the architect of any discrepancies.

Do not scale off the drawings, if in doubt ask.

320070725P

Alan Kinder Associates

Town Planning and  
Development Consultants  
79 Manchester Road  
Bumley  
Lancashire BB11 1JY

T: 01282 453938  
M: 07977 546580  
F: 01282 452875



TOWN PLANNING AND  
DEVELOPMENT CONSULTANTS

Title: Proposed Development  
1 The Grove  
Whalley

PROPOSED PLANS AND ELEVATIONS

Project No: KIND/31 Dwg 03

Drawn: DP

Client: Mr Alan Kinder

Date: 18/07/07

Scale: 1:100

Amendments: