

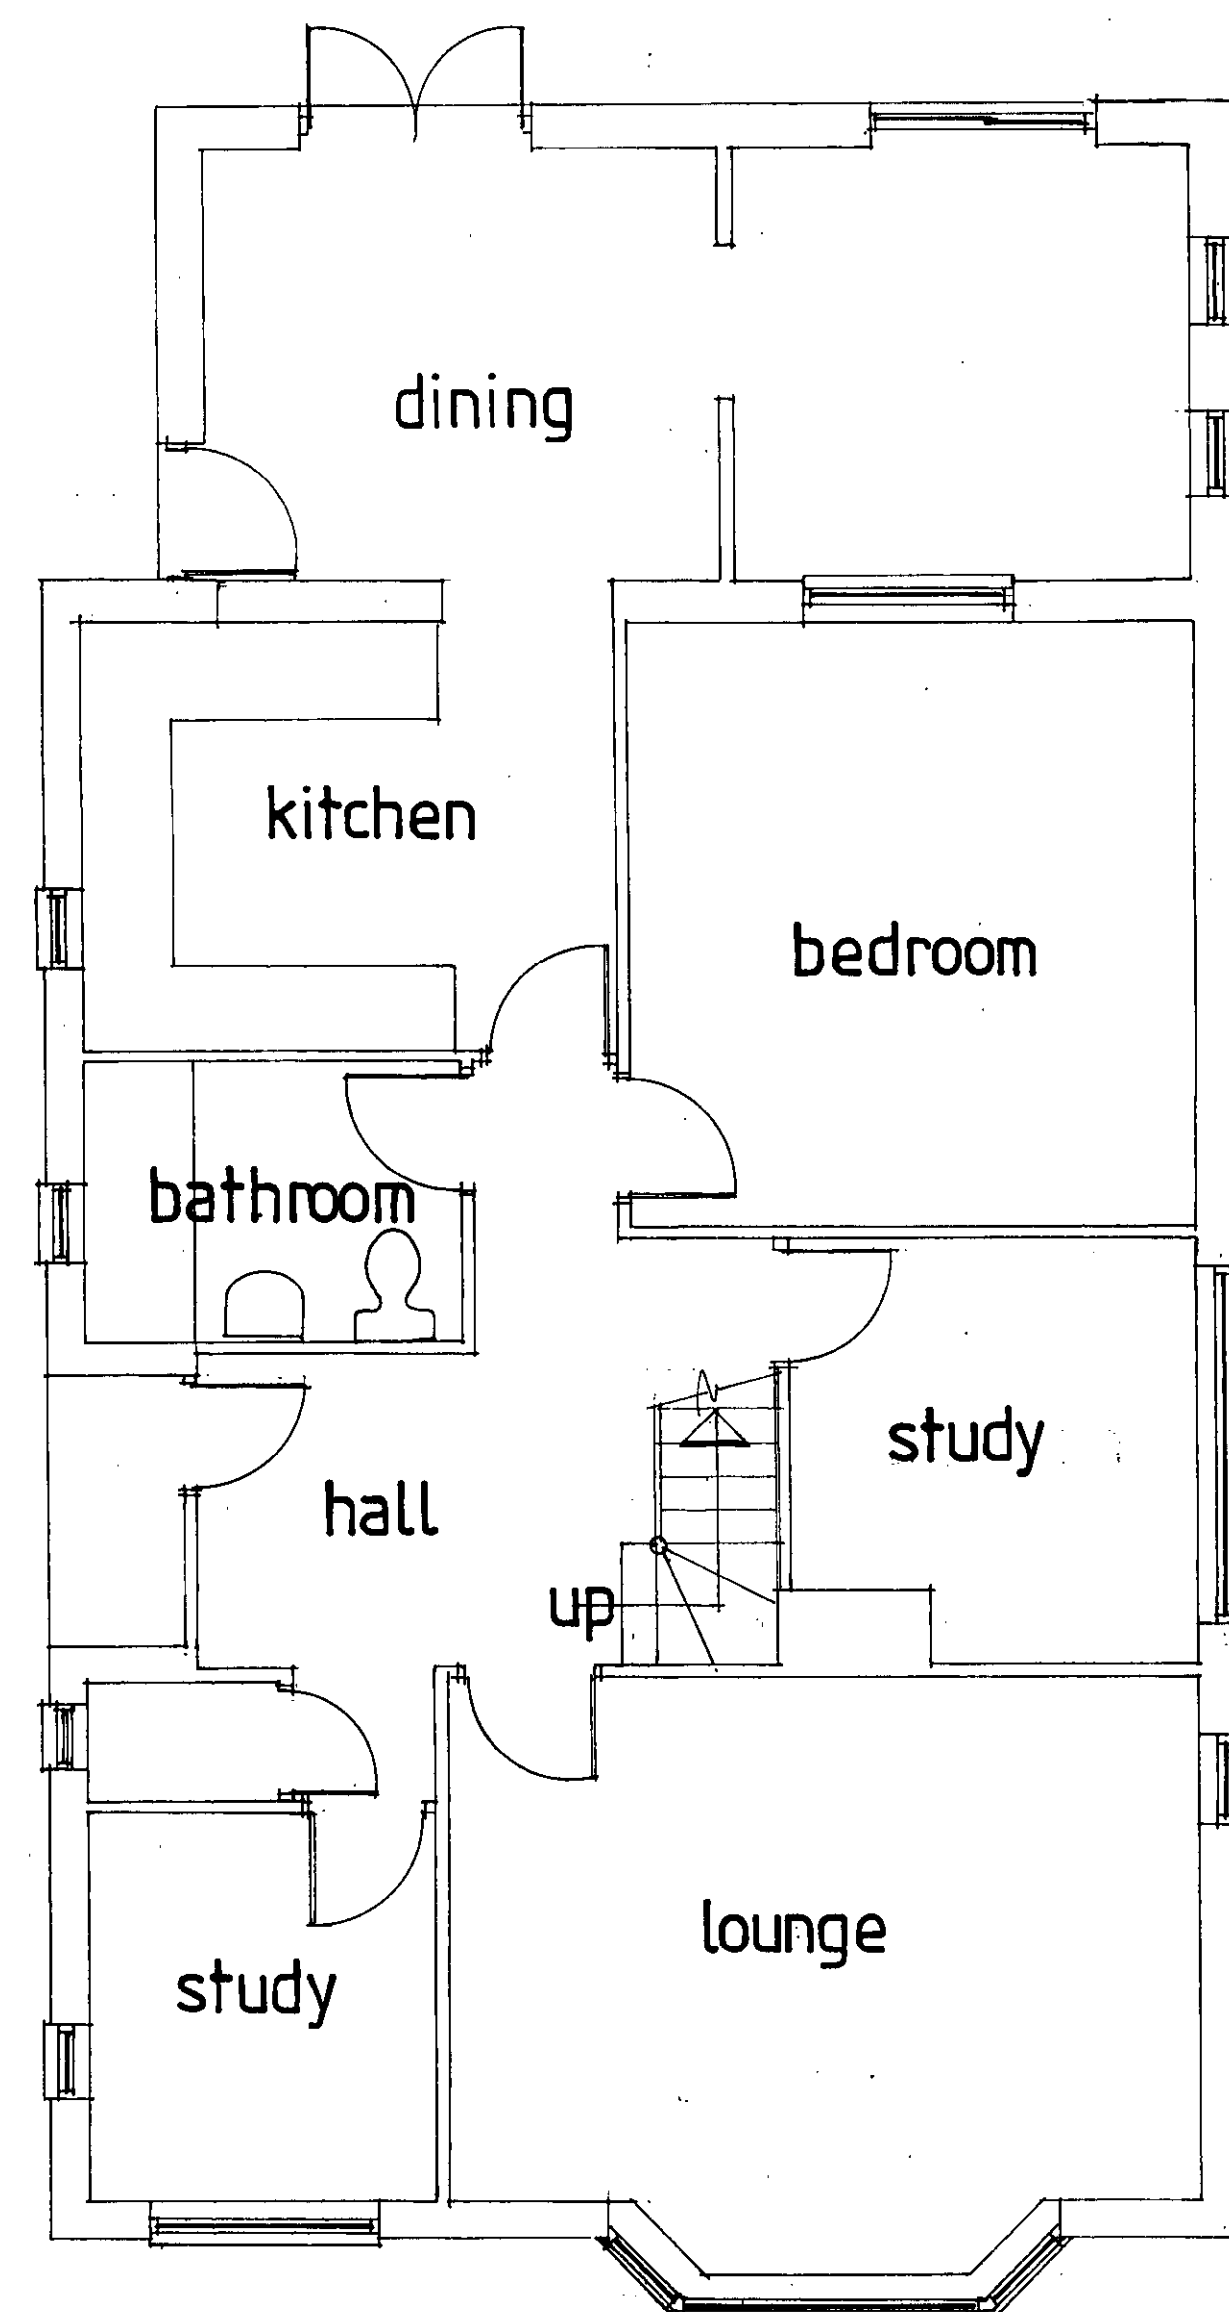


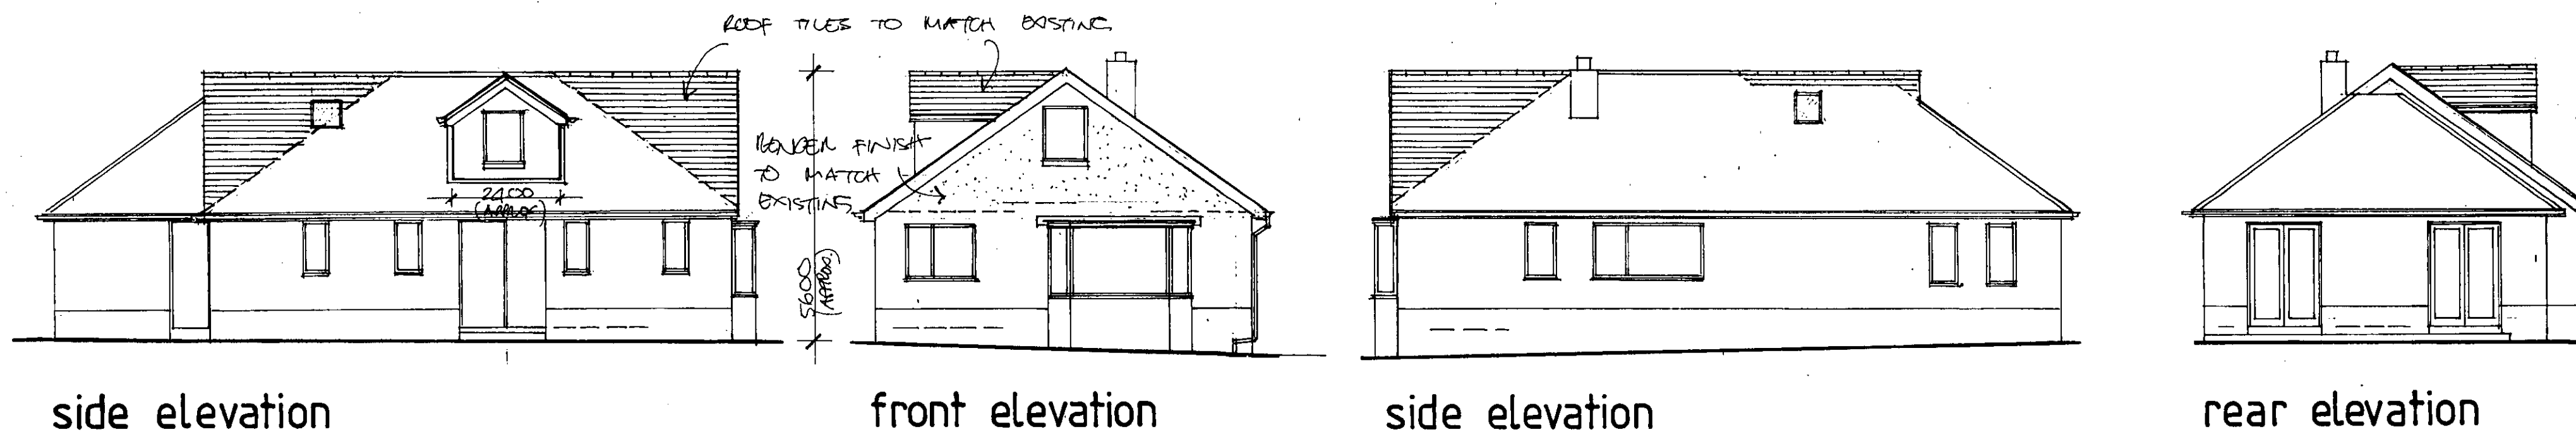

EXISTING PLAN

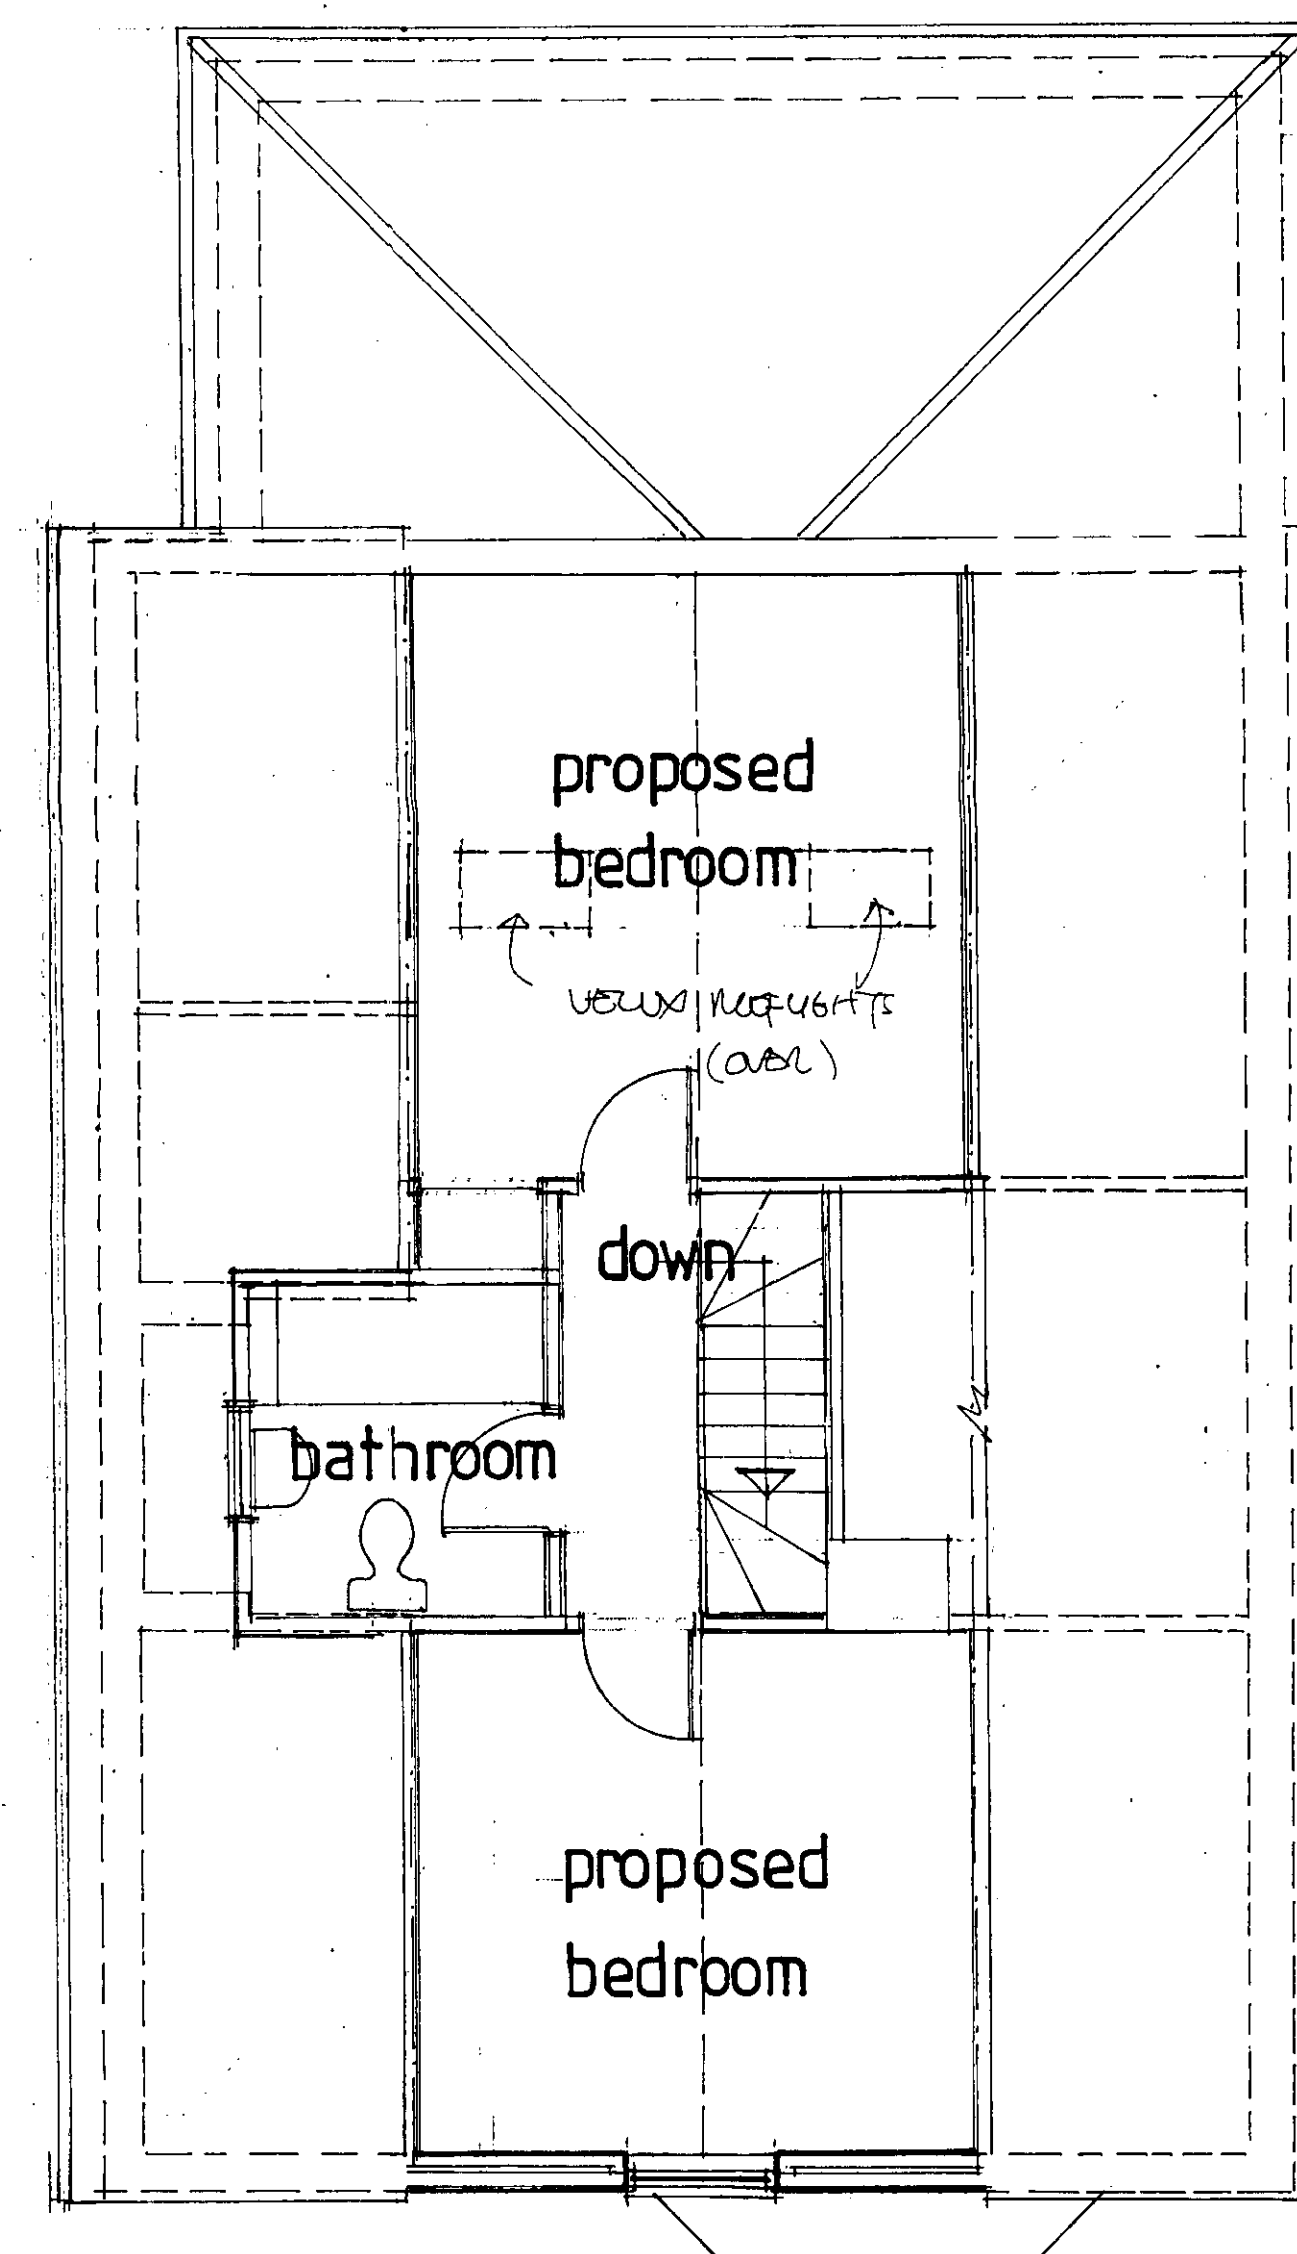

FIRST FLOOR PLAN

3 2 0 0 7 0 7 3 2 P

Drawn by - Peter J. Houghton