



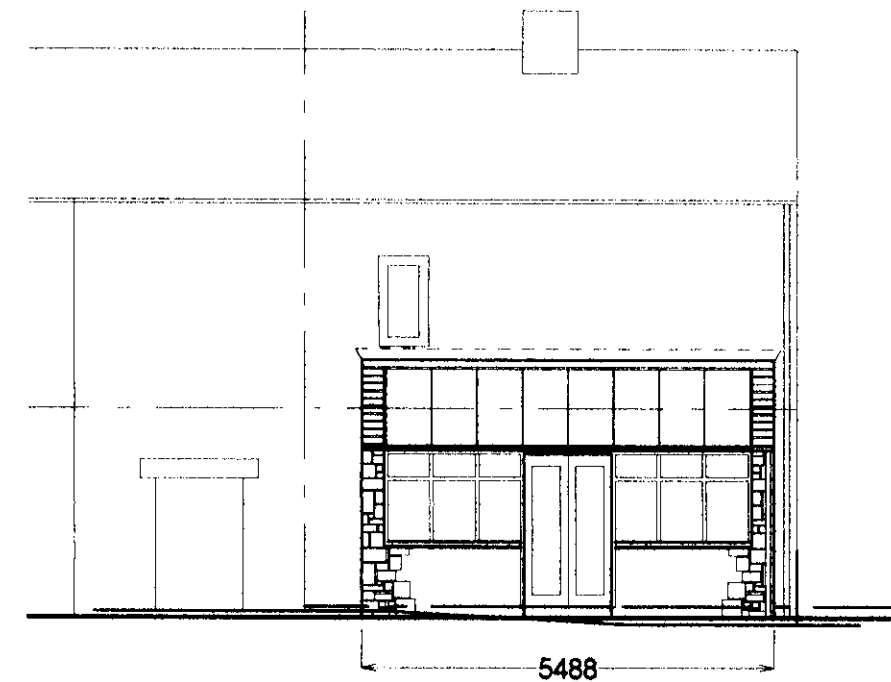


SOUTH WEST ELEVATION

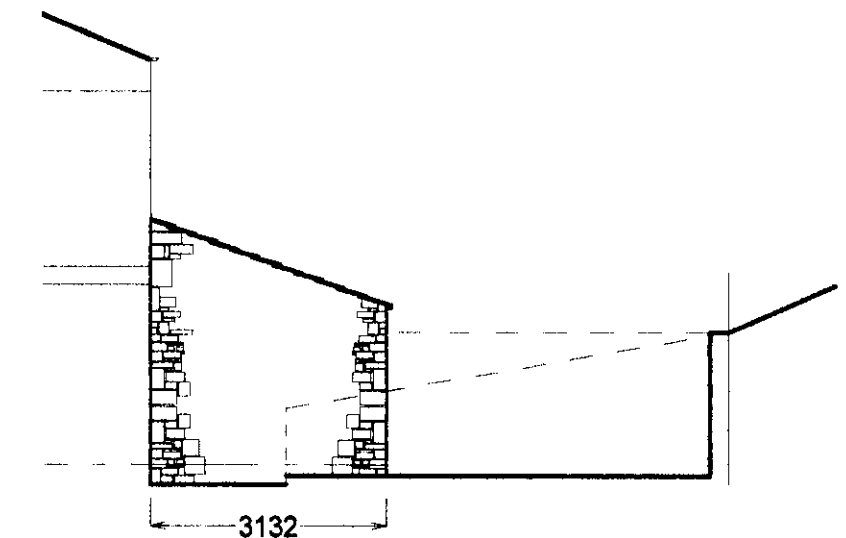

NORTH WEST ELEVATION



NORTH EAST ELEVATION

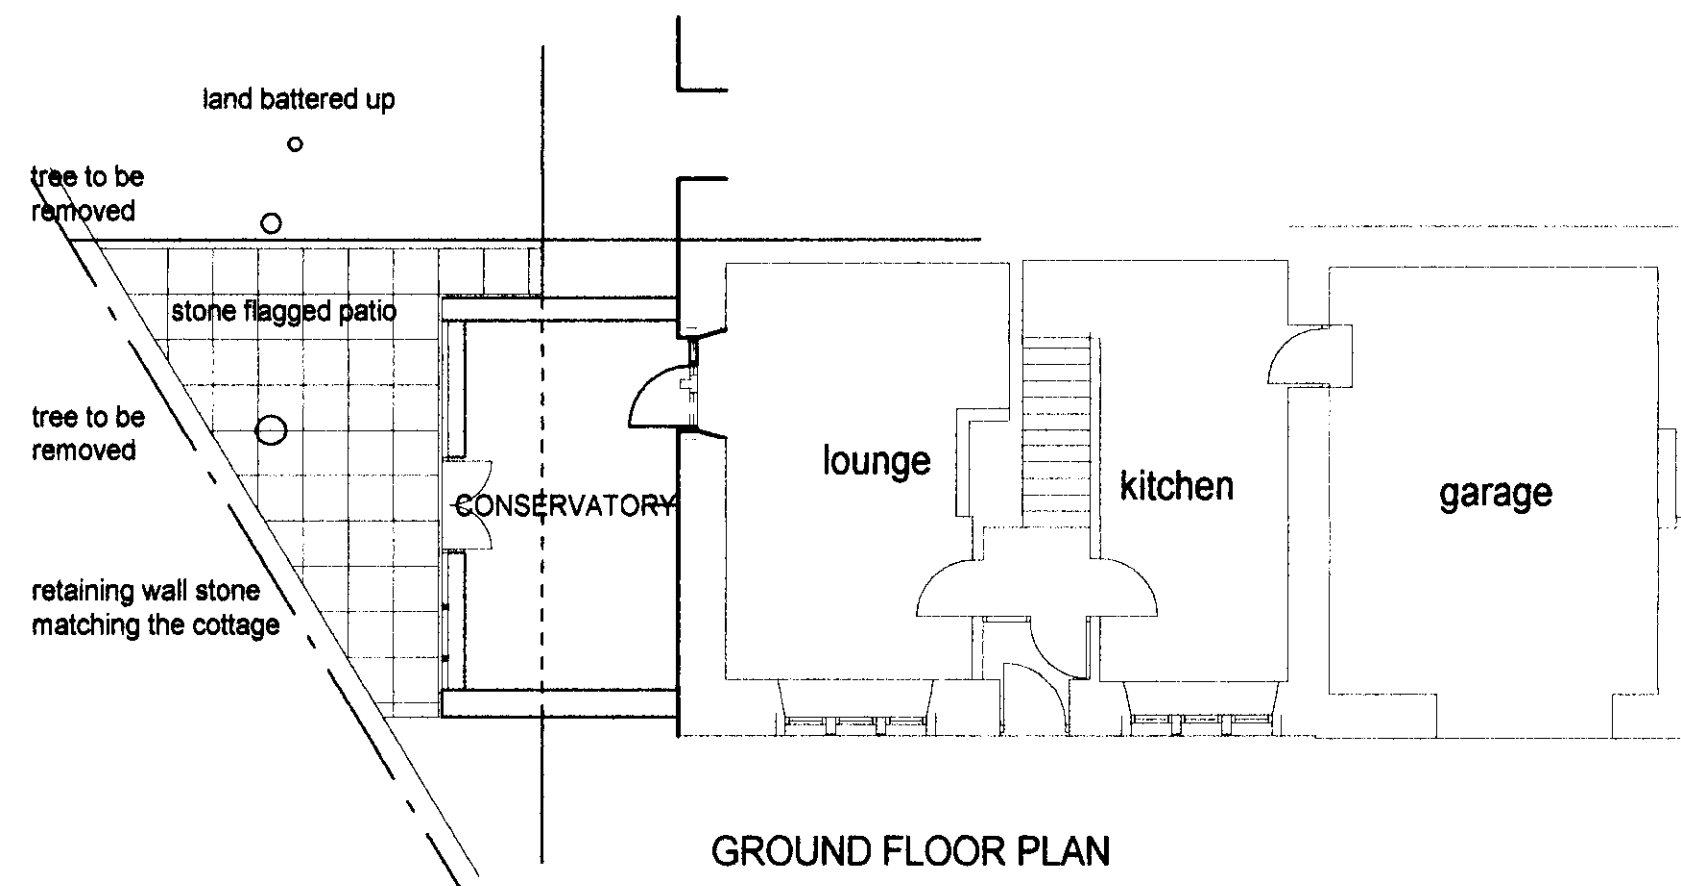

GROUND FLOOR PLAN

MATERIALS

ROOF DOUBLE GLAZED IN A SYSTEM FRAME

WALLS STALL RISER STONE TO MATCH THE COTTAGE

WALL ABOVE DOUBLE GLAZED UNIT IN HARDWOOD FRAME

GABLE WALLS MATCHING STONE WITH STONE SLATE CAPPING

3 2 0 0 7 0 7 3 6 P

MR AND MRS H JOHNSTON

PROPOSED CONSERVATORY AT
ROD HILL LODGE
BOLTON BY BOWLAND
CLITHEROE BB7 4NJ

PLAN AND ELEVATIONS

SCALE 1:100

DRG.No. HJ108/305 /07

DATE NOV 2008

REV.No.

STUART LEVENTHALL ARCHITECT
8 PARK ROAD, MANCHESTER, M8 4HU

TEL 0161 795 7727
FAX 0161 740 2316