




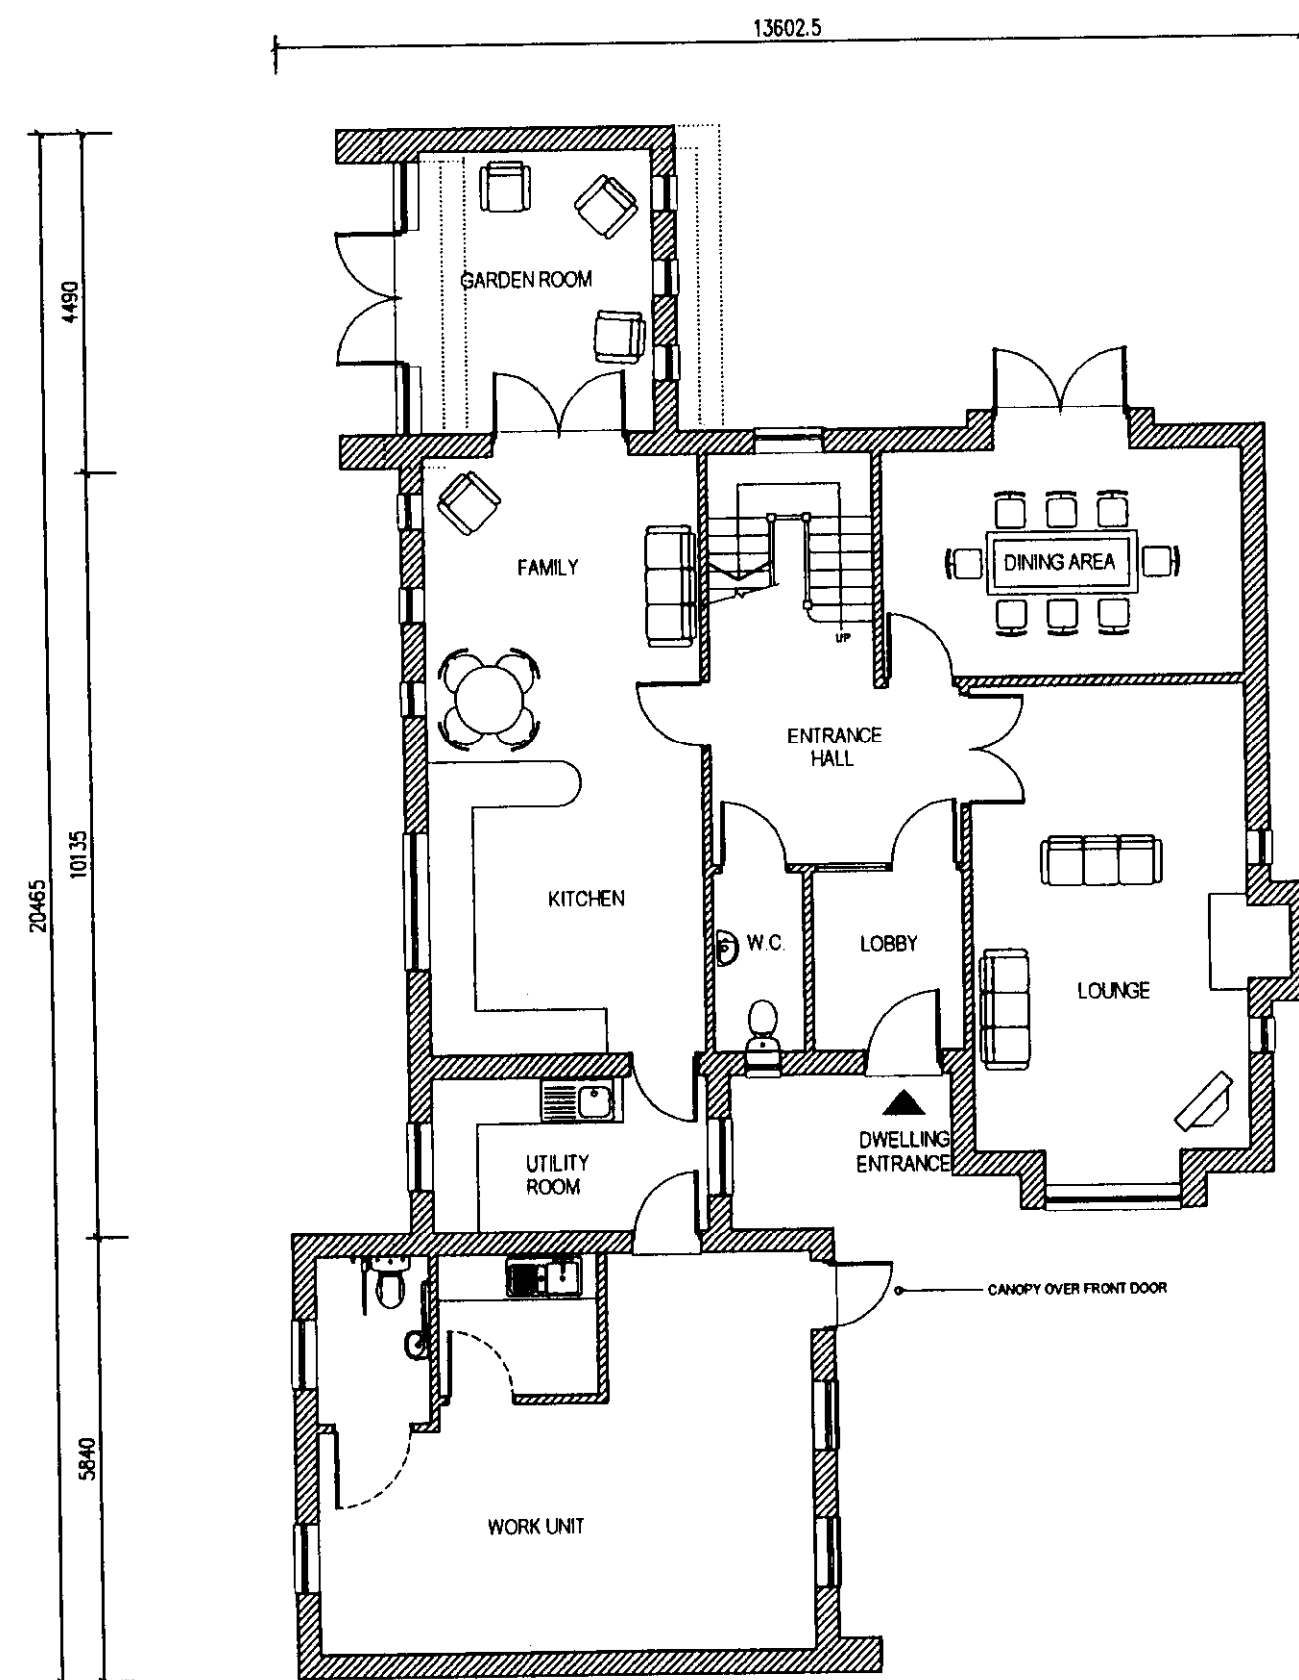

PROPOSED GROUND FLOOR PLAN

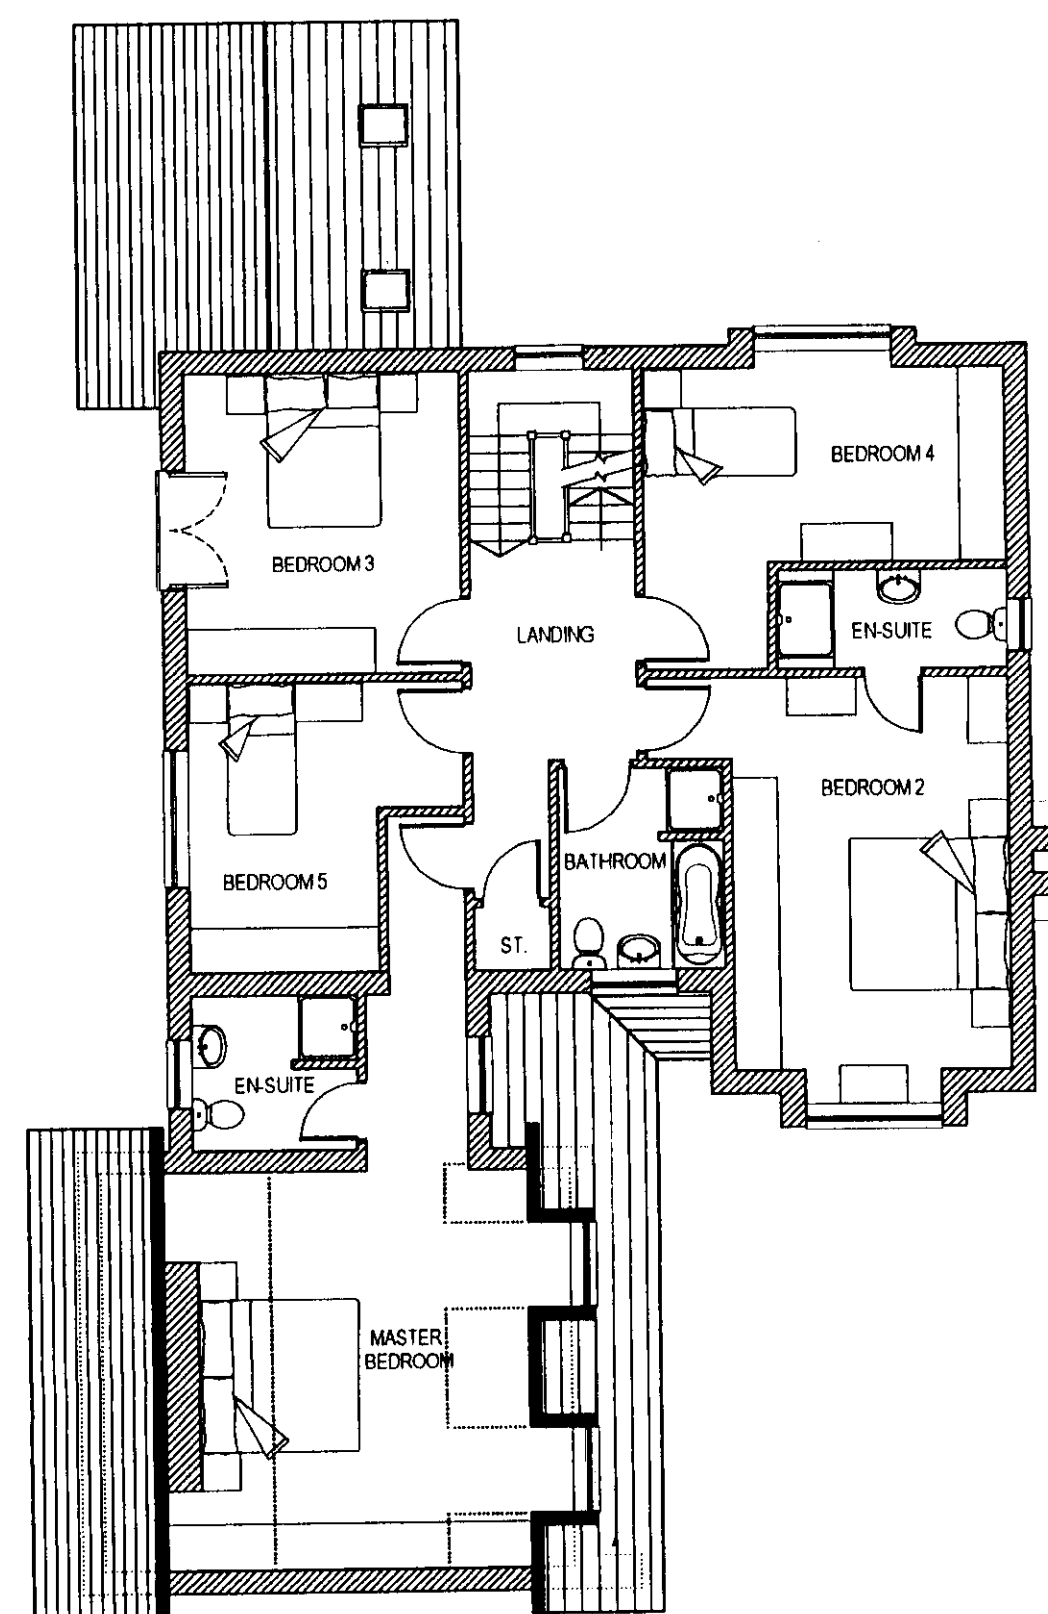


PROPOSED FIRST FLOOR PLAN

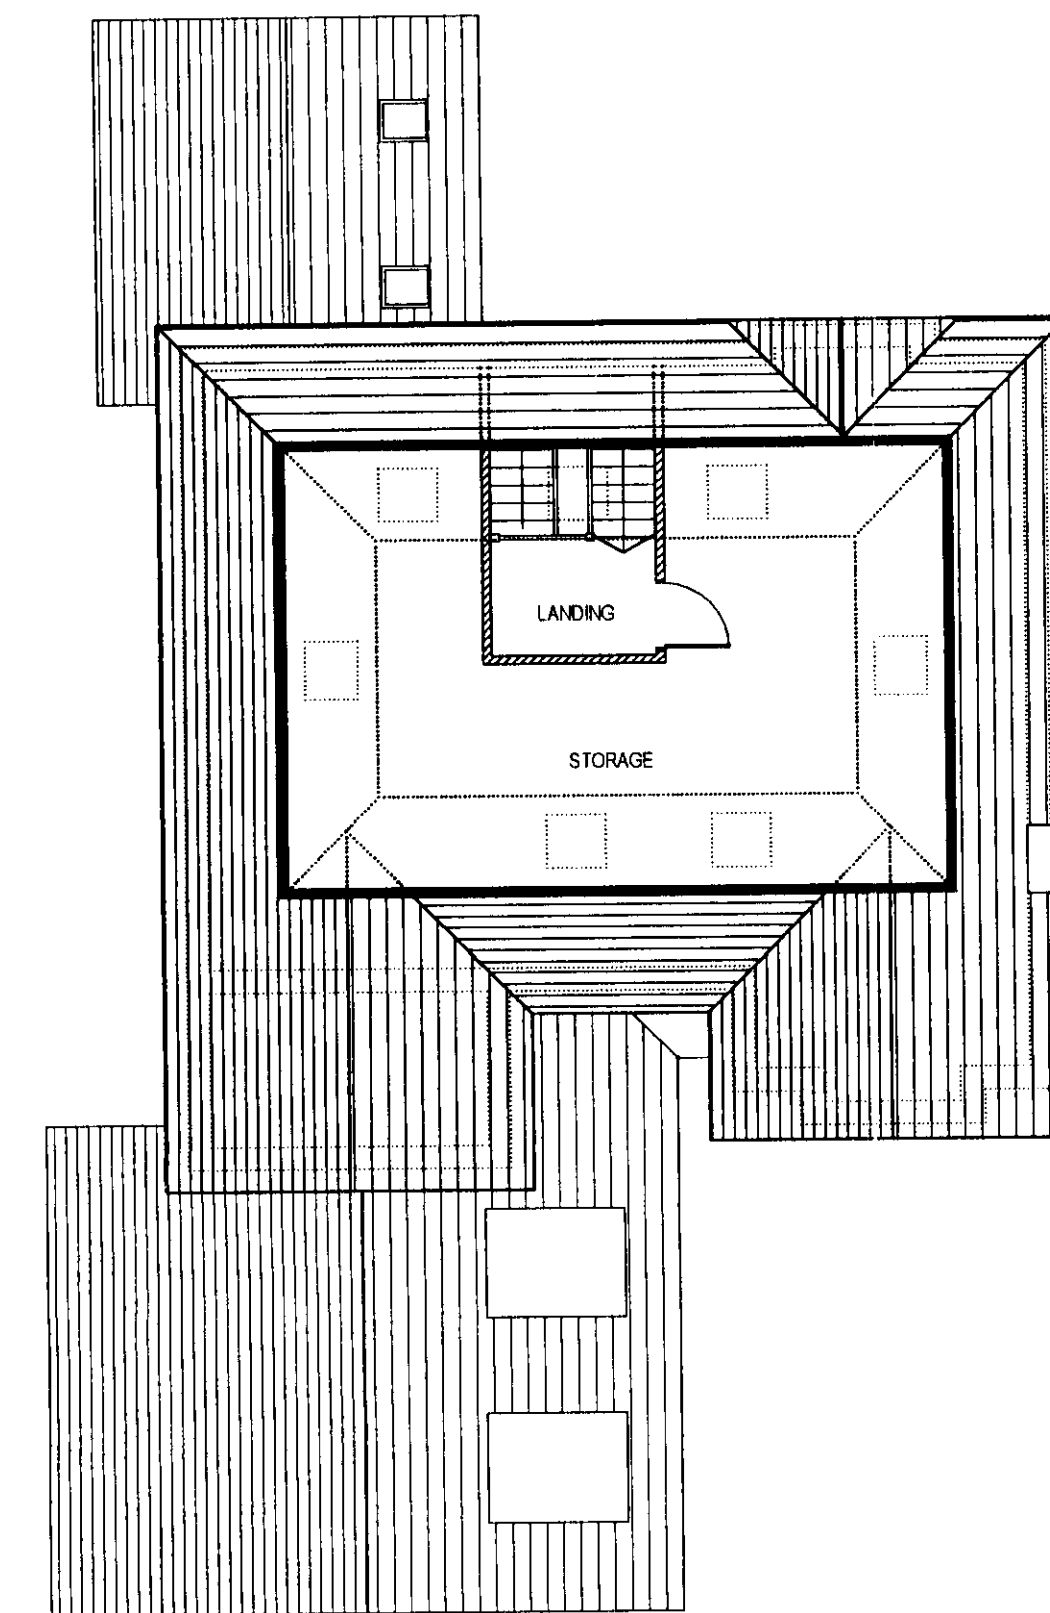

PROPOSED SECOND FLOOR PLAN




PROPOSED SIDE ELEVATION

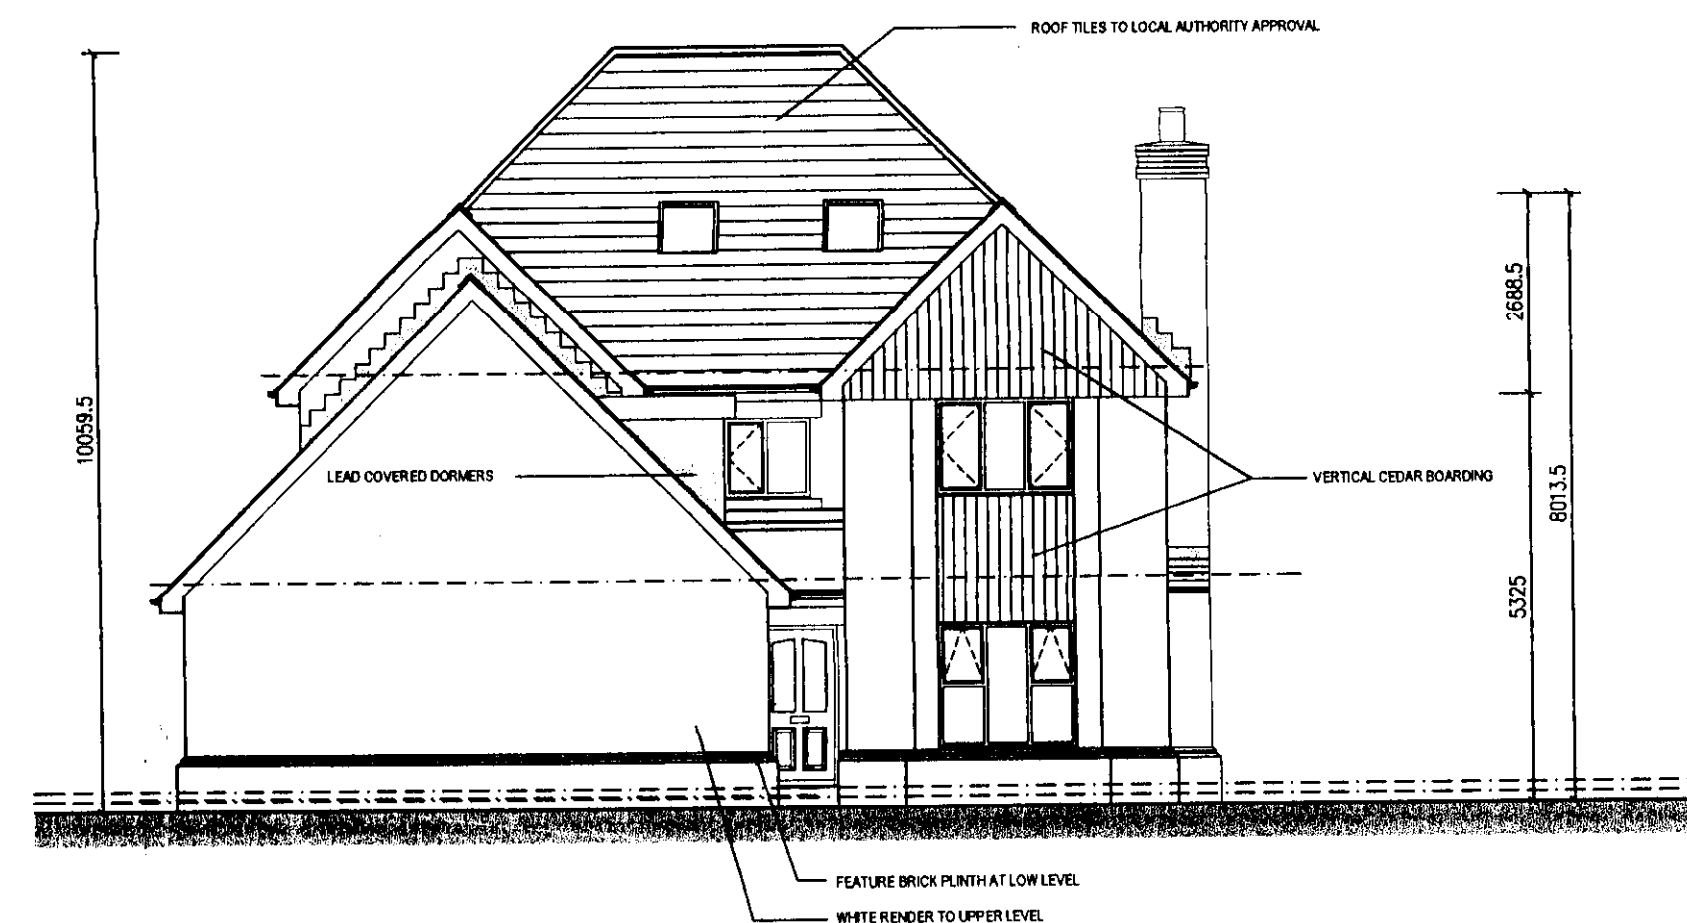

PROPOSED FRONT ELEVATION



PROPOSED REAR ELEVATION

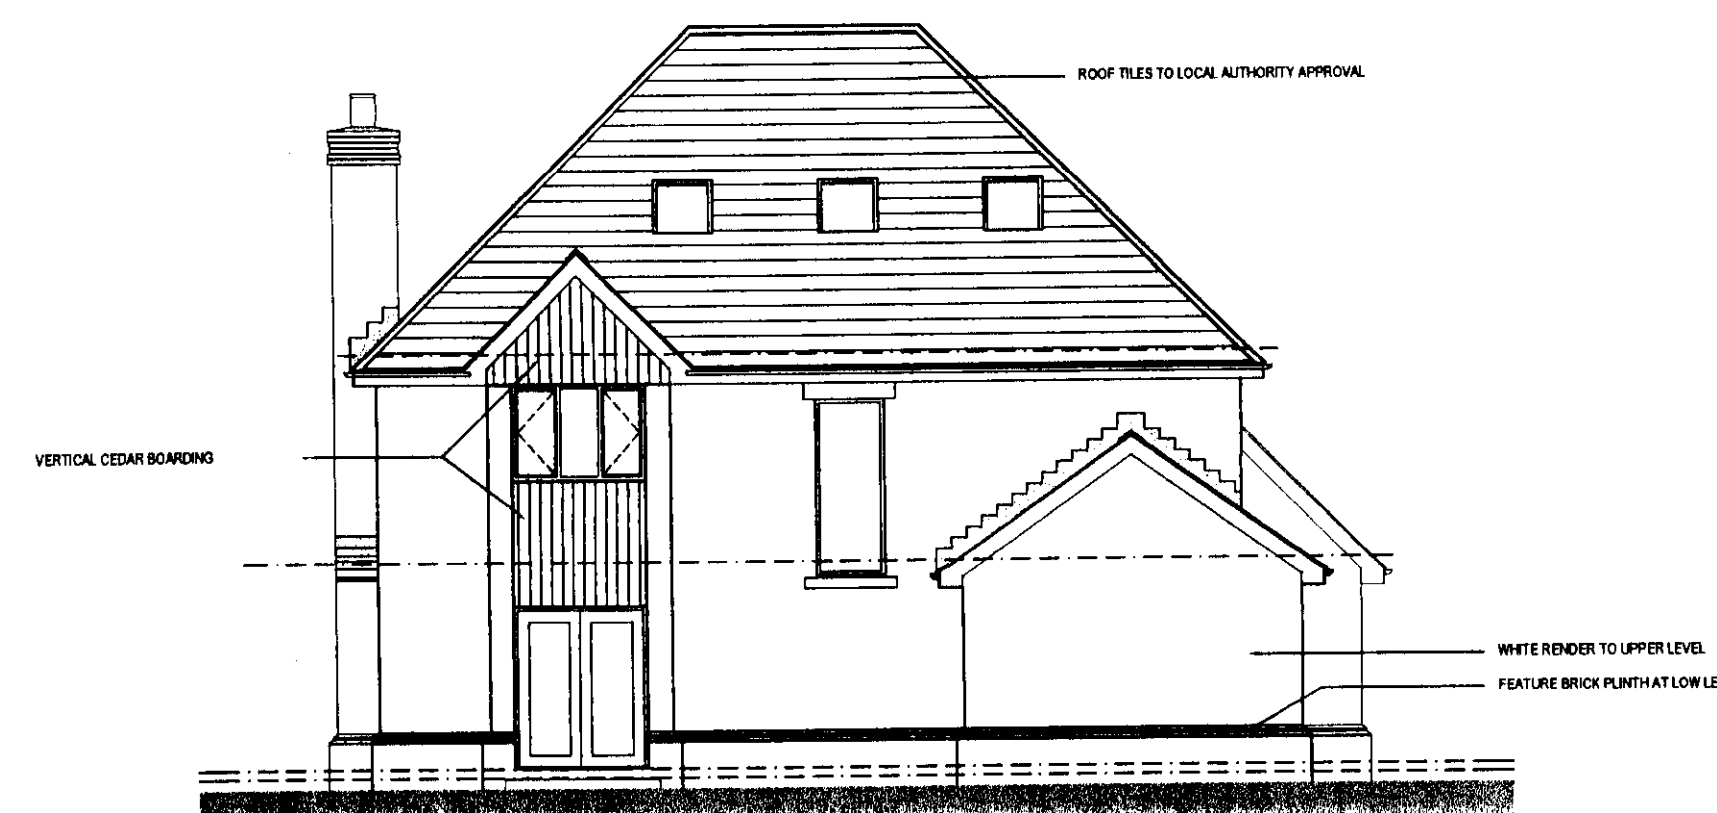

PROPOSED REAR ELEVATION

HOUSE TYPE 7 - PLOTS 26

GROUND FLOOR AREA = 113m² / 1216 sq.ft.
DETACHED GARAGE FLOOR AREA = 34m² / 366 sq.ft.
WORK UNIT FLOOR AREA = 34m² / 366 sq.ft.
FIRST FLOOR AREA = 128m² / 1376 sq.ft.
SECOND FLOOR AREA = 51m² / 549 sq.ft.

TOTAL FLOOR AREA (INC. GARAGE) = 360m² / 3875 sq.ft.

NOTE: FLOOR AREAS SHOWN ARE INTERNAL

320070768P

B	Dimensions Added	KJF	13-08-07
A	Basement Garage Removed	KJF	03-08-07
Rev:	Description:	By:	Date:

This Drawing is subject to Copyright and may not be reproduced without Consent

☐ Preliminary ☐ Planning Approved ☐ Building Regulations Approved

Signed: _____ Date: _____

Approval Number: -

CLIENT:

MD PROJECTS

Project:

PROPOSED NEW DWELLINGS PLOTS 24 & 26, BROCKHALL VILLAGE

Dwg Title:

PROPOSED PLANS AND ELEVATIONS FOR PLOT 26, BROCKHALL VILLAGE

NMG

Architecture

NMG Ltd

Highlands, 86 Windsor Road, Oldham, OL8 4AL

Tel: 0161 824 2332 Fax: 0161 824 4442

E-mail: enquiries@nmg.co.uk

Web site: www.nmg.co.uk

Scale at A1:	Drawn By:	Date:
1:100	KJF	August 2007
Project No:	Drawing No:	Revision:
NMG-664	P-02	B