


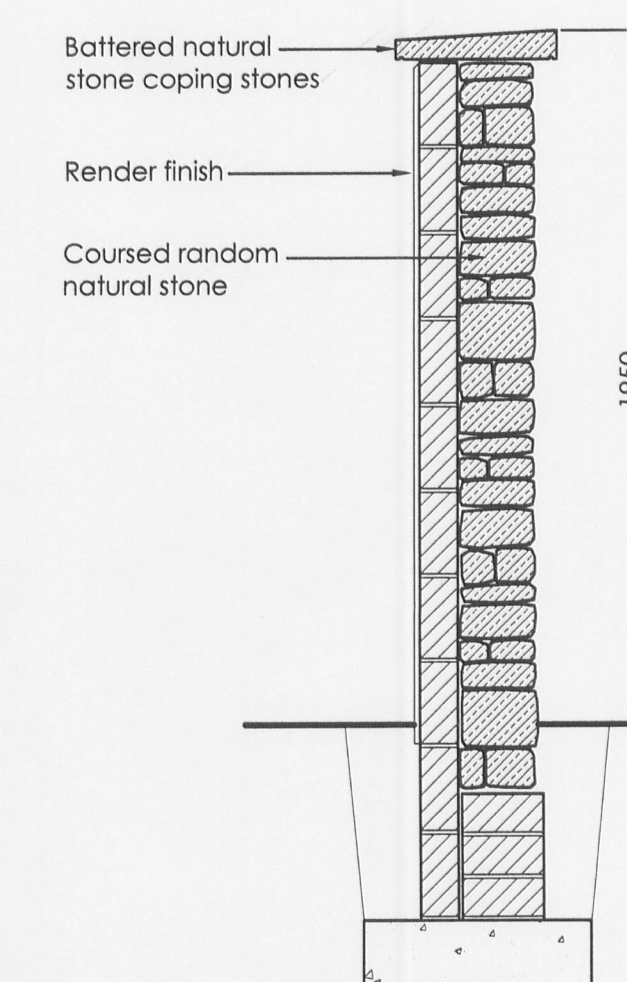

Proposed Section
Thro' New Boundary
Wall @ 1:20

320070834P

REVISIONS:

AB Ashworth Burke
Partnership
Chartered Architects

3 Castle Gate · Clitheroe · Lancashire · BB7 1AZ
Tel: 01200 422673 · Fax: 01200 442732

job: BOLTON HALL,
COPSTER GREEN,
BOUNDARY WALL

client: MR L. WHOWELL

drawing:
PROPOSED WALL SECTION &
PROPOSED SITE PLAN SHOWING
EXTENT OF NEW BOUNDARY WALL

scale: 1:200 & 1:20 date: 08.2007 drawn: pt

number: 01.049.07 rev: -

Proposed Site Plan @
1:200

Proposed new boundary wall

Private track

Bolton Hall