






FRONT ELEVATION

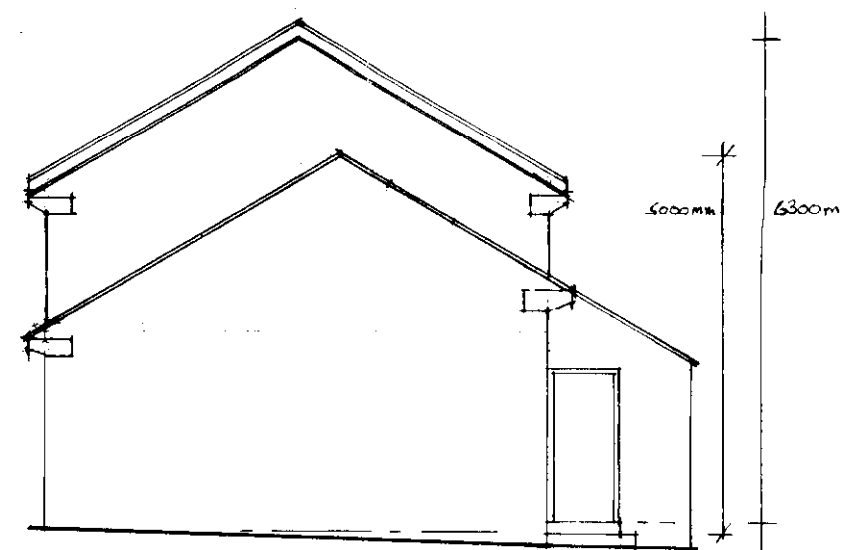

SIDE ELEVATION

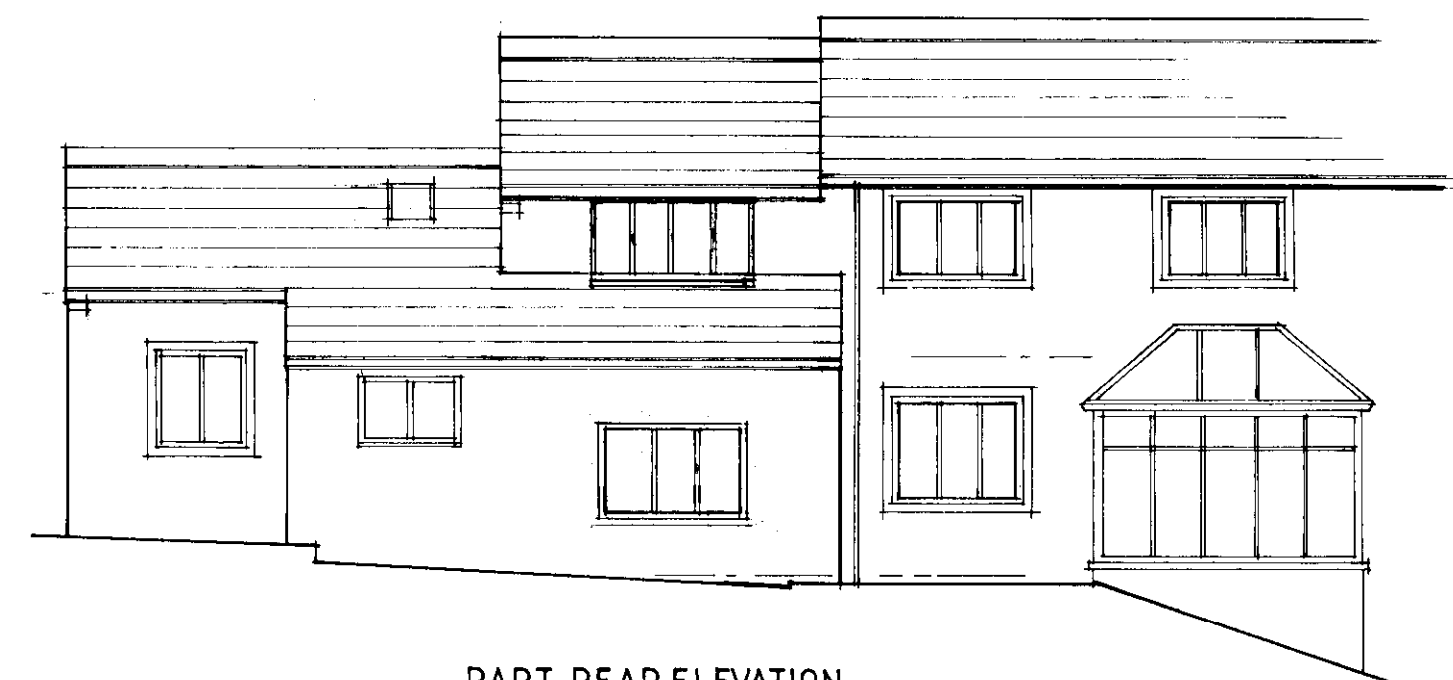

PART REAR ELEVATION

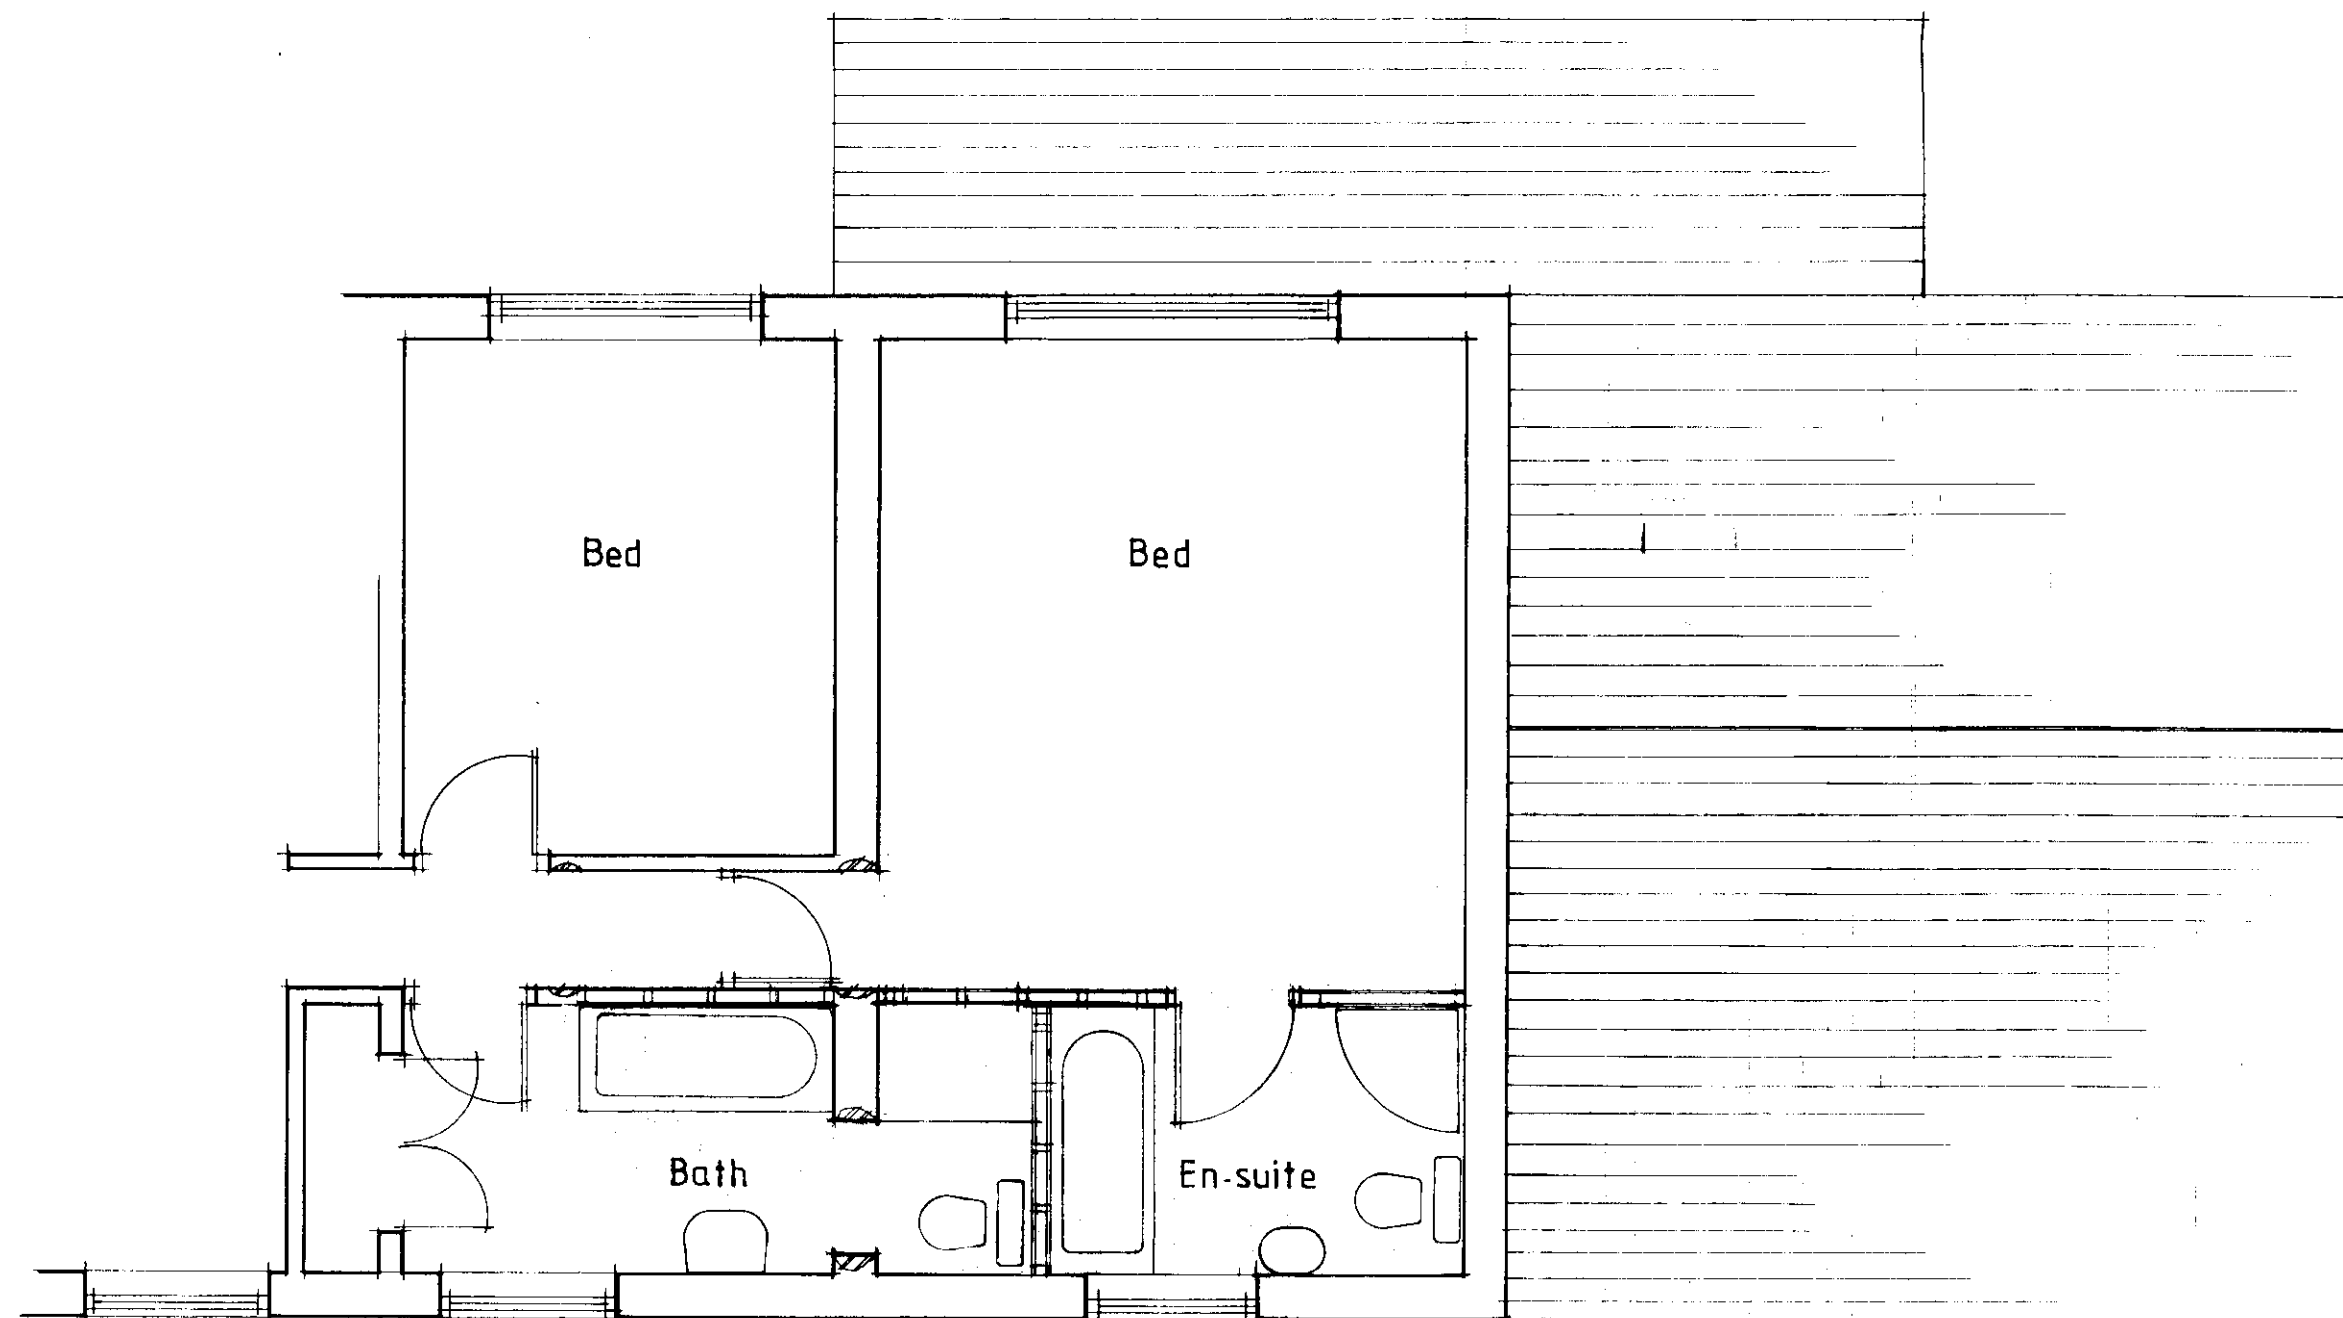

PART FIRST FLOOR PLAN

320070838P

A - AMENDED 18/7/07

Client

Mr & Mrs CRABTREE

Job Title

PROPOSED ALTERATIONS TO
22 GEORGE LANE
READ

Drawing Title

PROPOSED PLAN AND ELEVATIONS

Scale

1:100 1:50

Date

JUN 07

Drawn

LKR



Sunderland Peacock & Associates Ltd.
Chartered Architects
Stanley House, Lowergate,
Clitheroe, Lancashire BB7 1AD.
Tel: 01200 423178 Fax: 01200 427328
E-mail: enquiries@spanda.co.uk

3711 - 2