




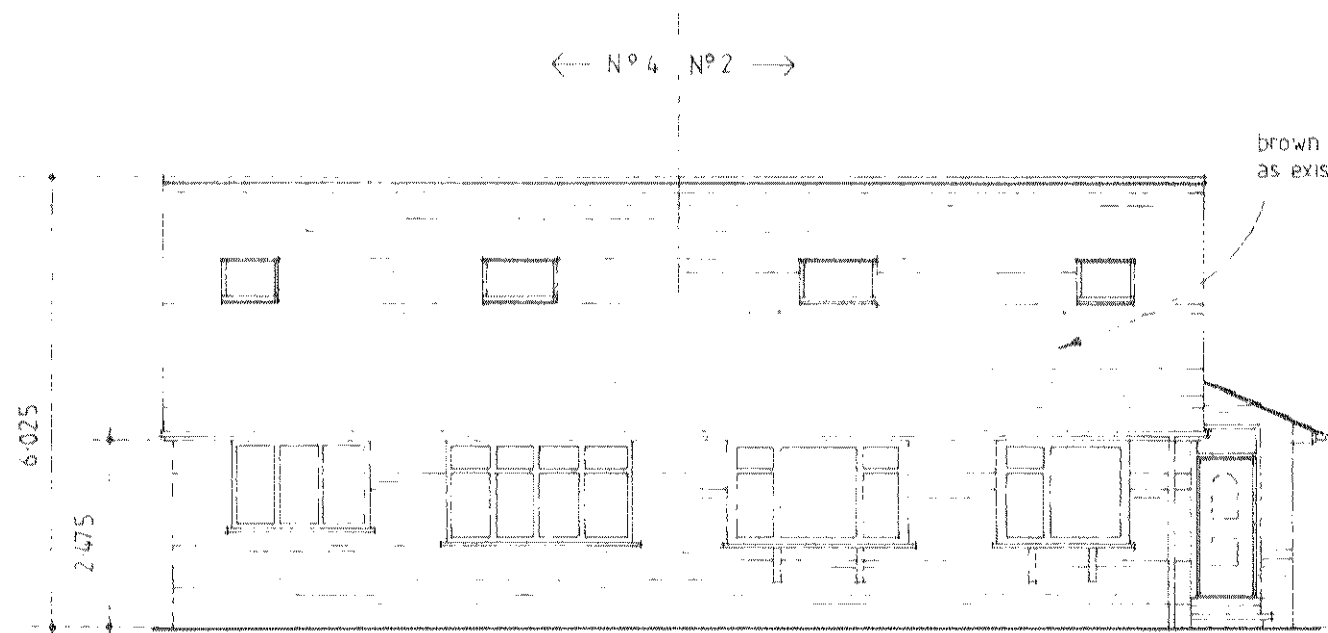


proposed front elevation N°2 and N°4

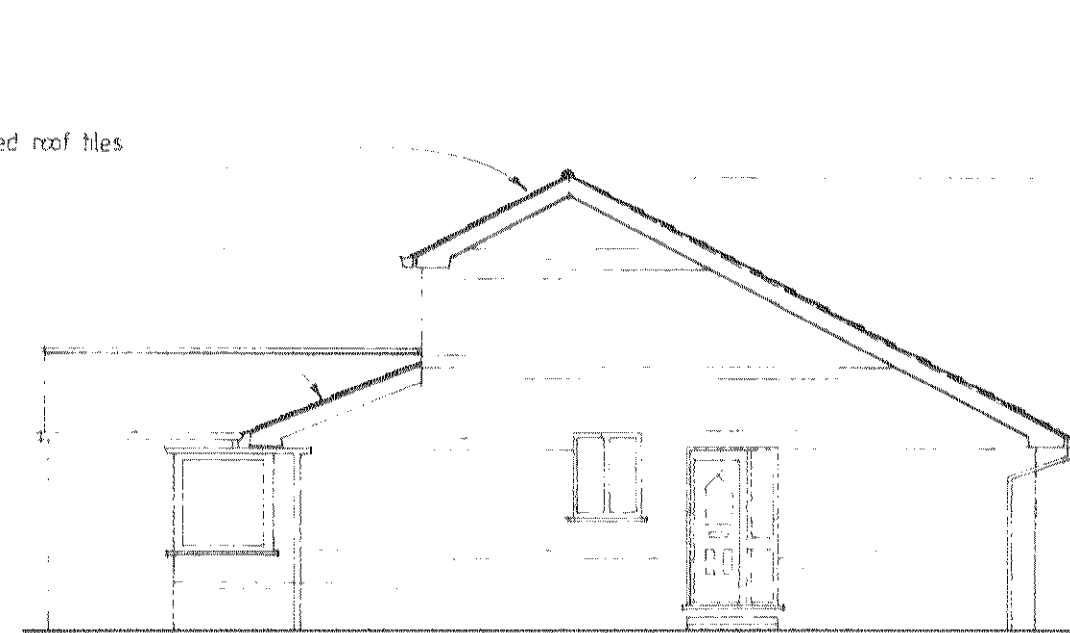

proposed side elevation from N°4

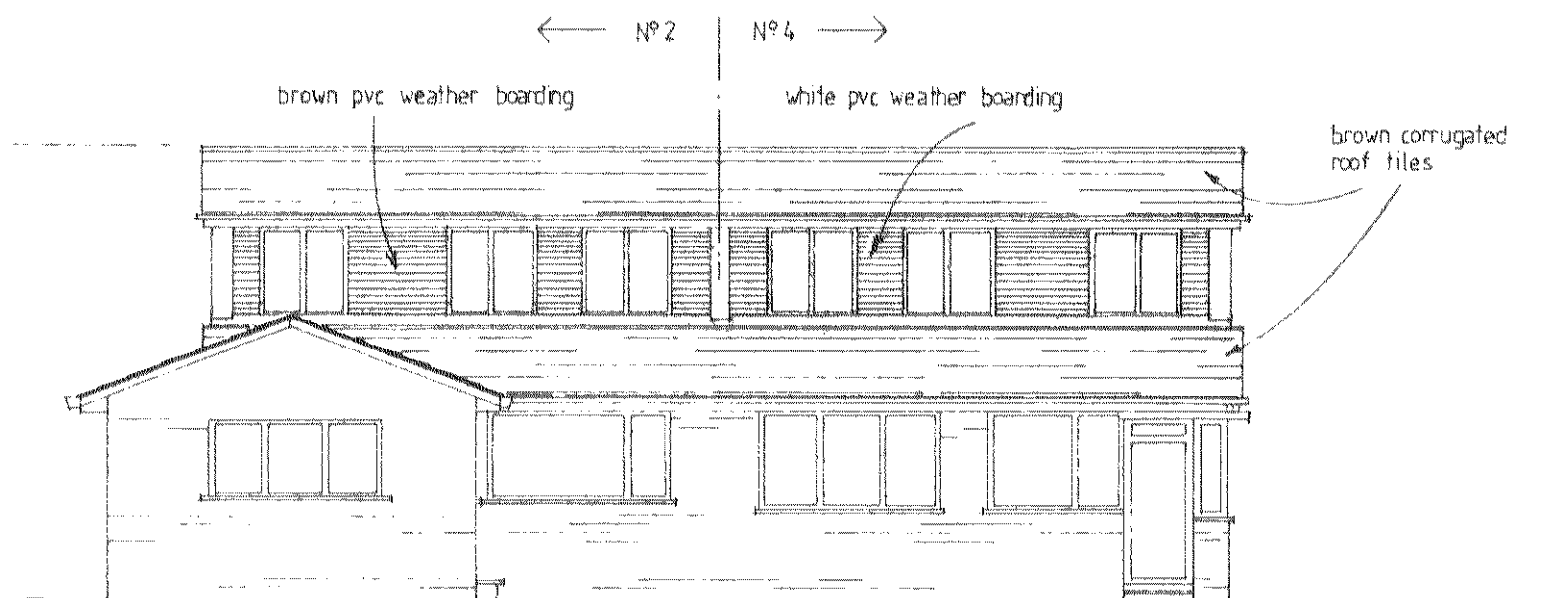

proposed rear elevation N°2 and N°4

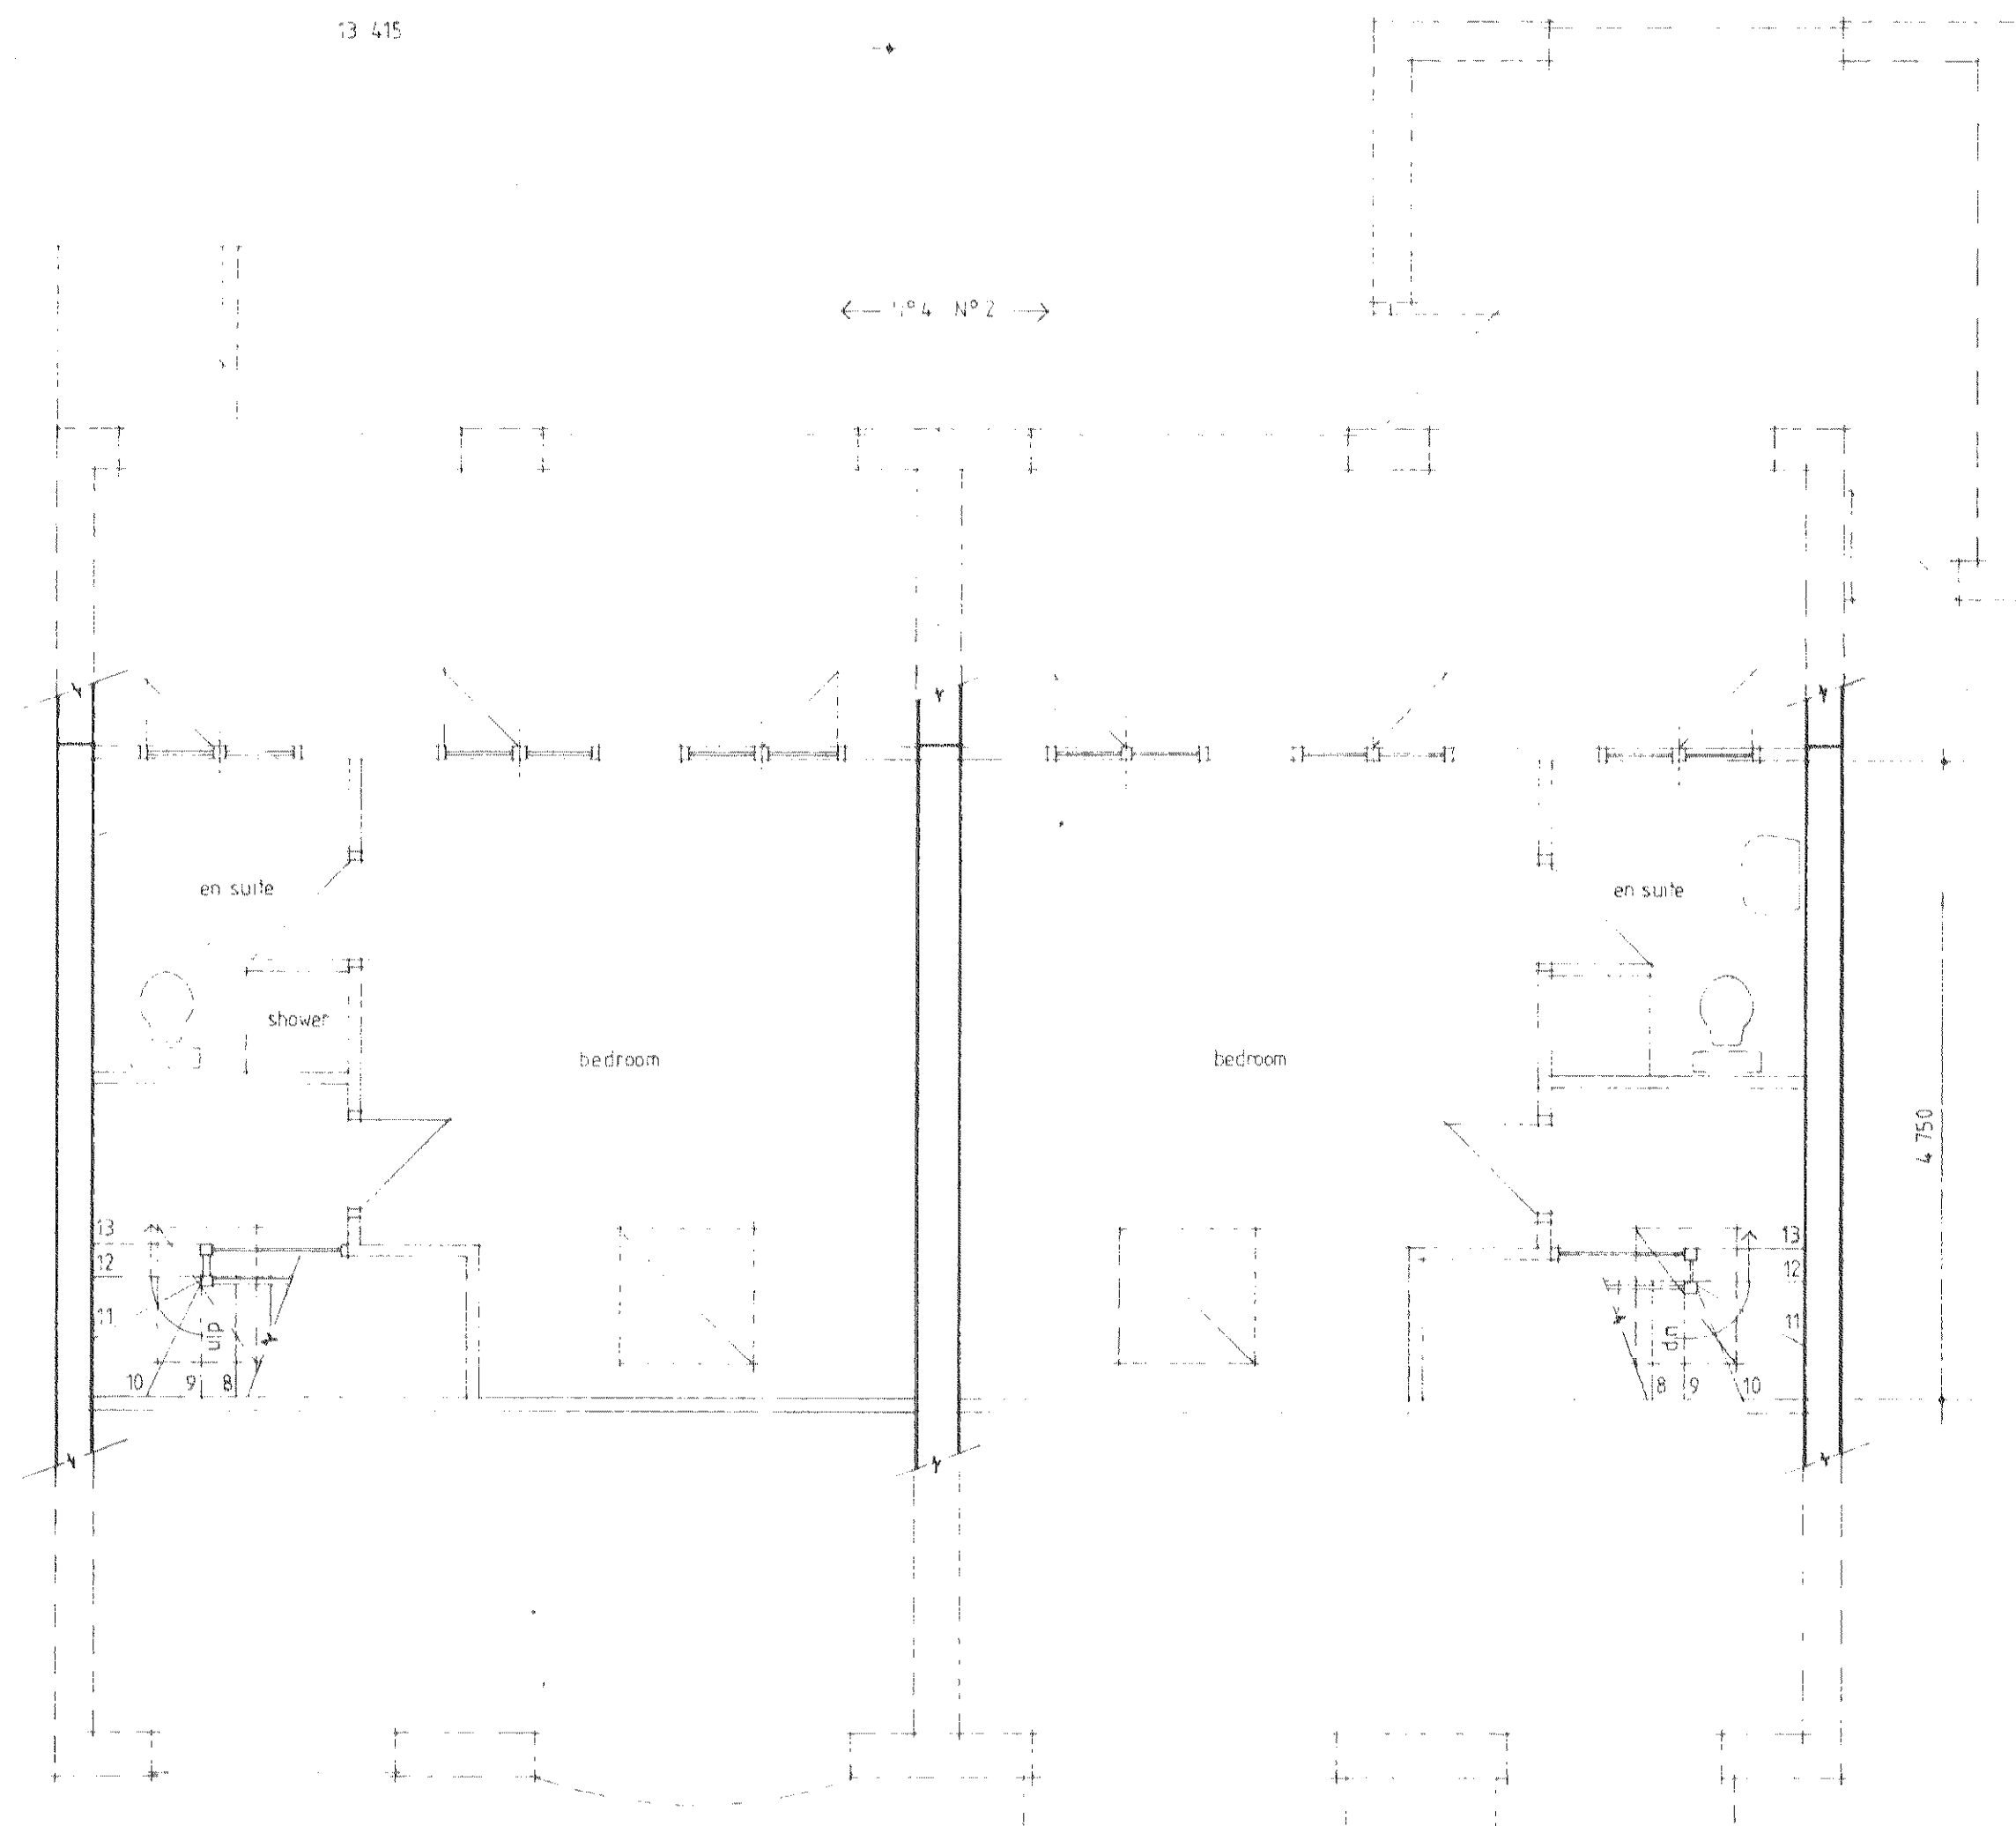

proposed first floor plan N°2 and N°4

3 2 0 0 7 0 8 4 3 P

proposed plans scale 1:50, proposed elevations scale 1:100 - all dimensions to be checked on site

Proposed first floor extension at N°2 and N°4 Dunster Grove
Clitheroe for
Mr I Simpson (N°2) and Mr and Mrs J A Sanderson (N°4)