



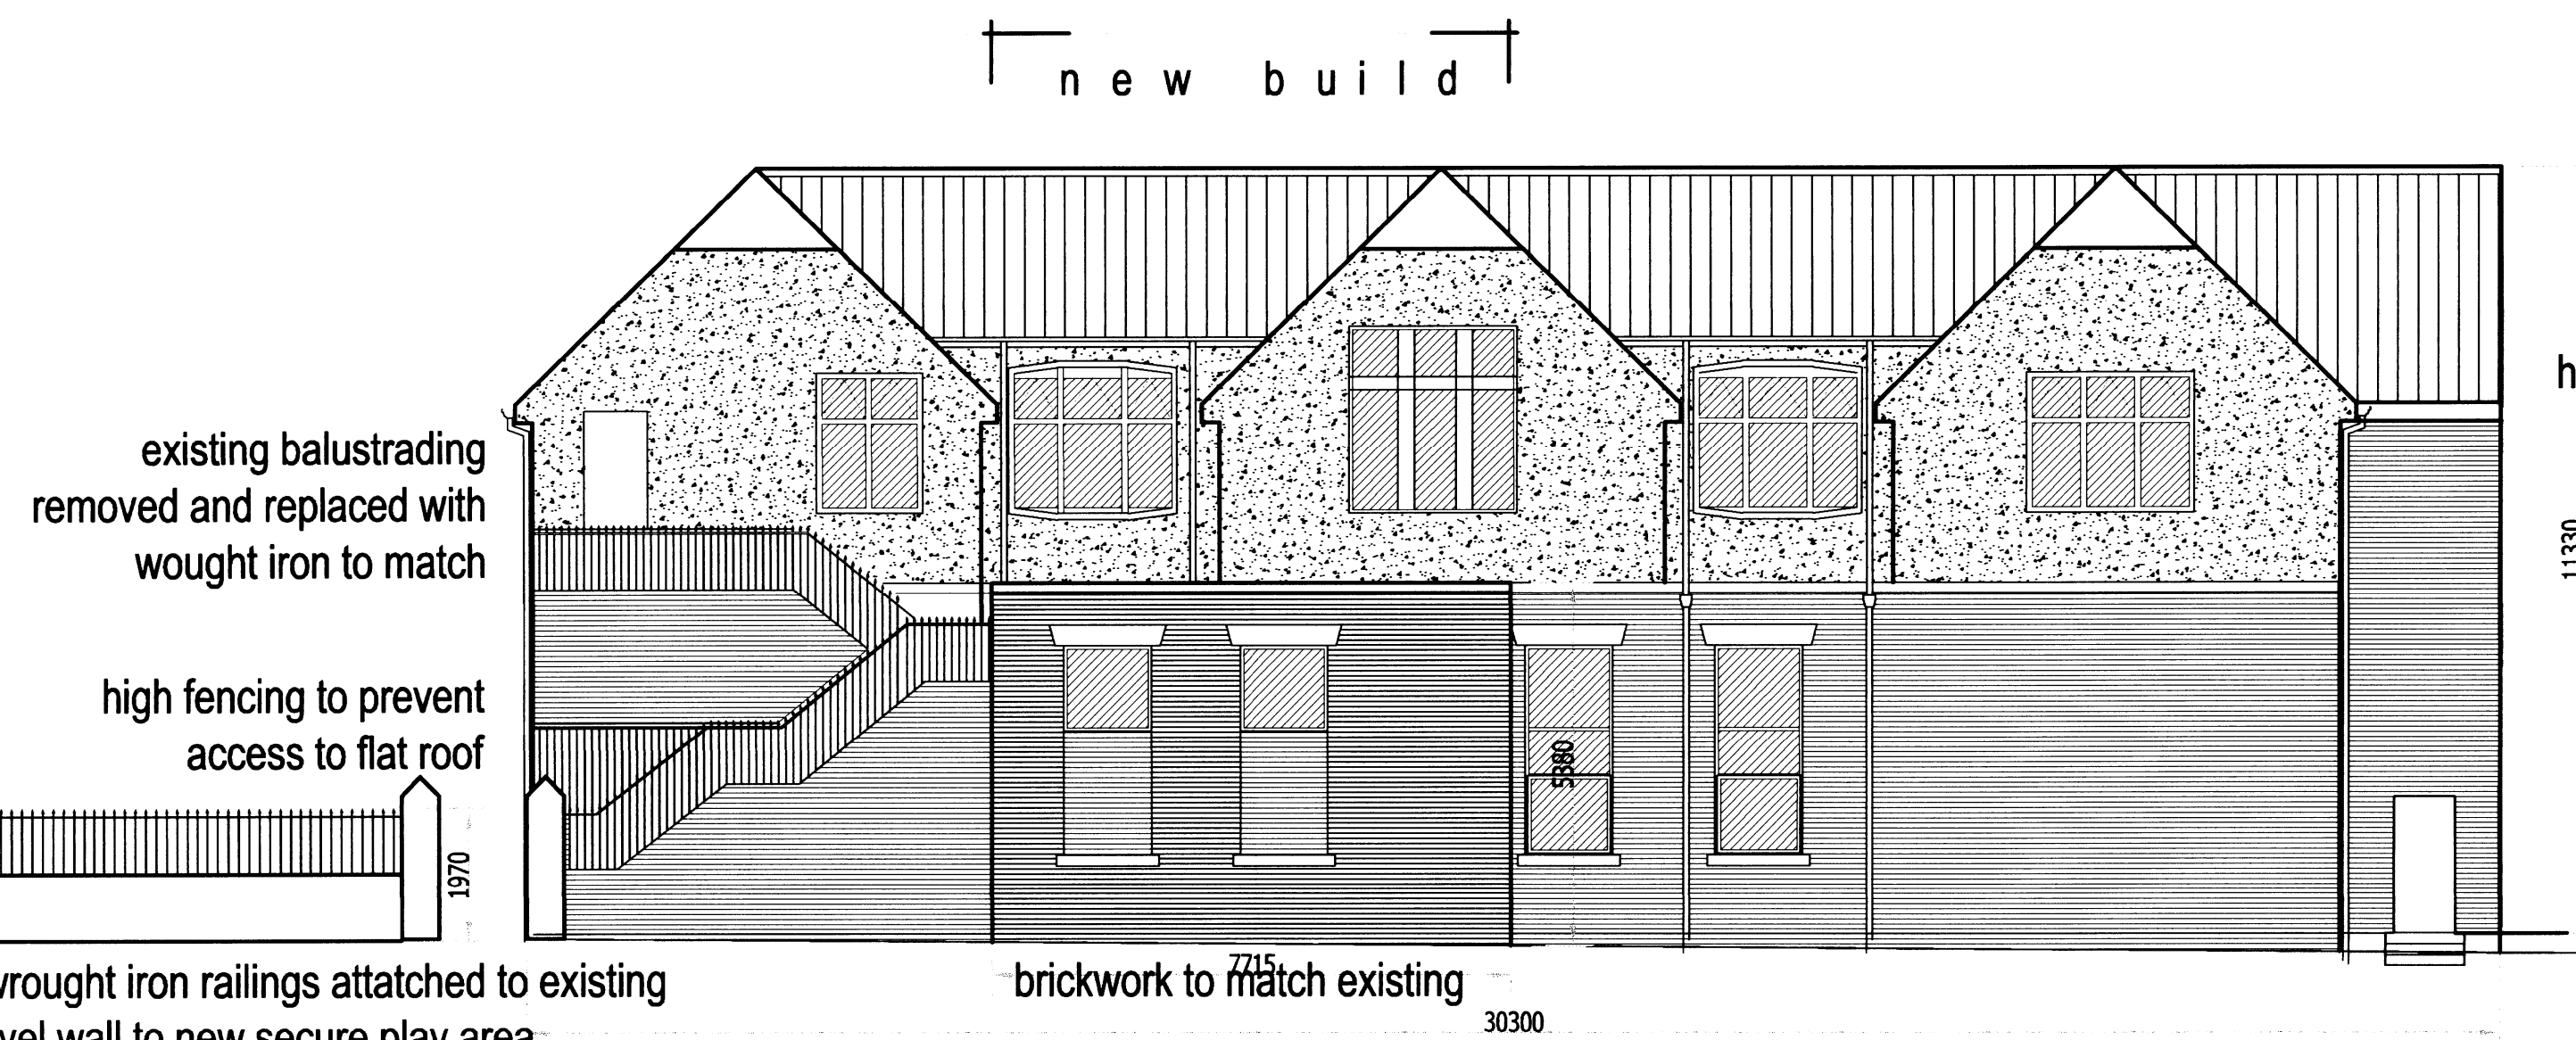

front elevation scale 1:100




side elevation scale 1:100

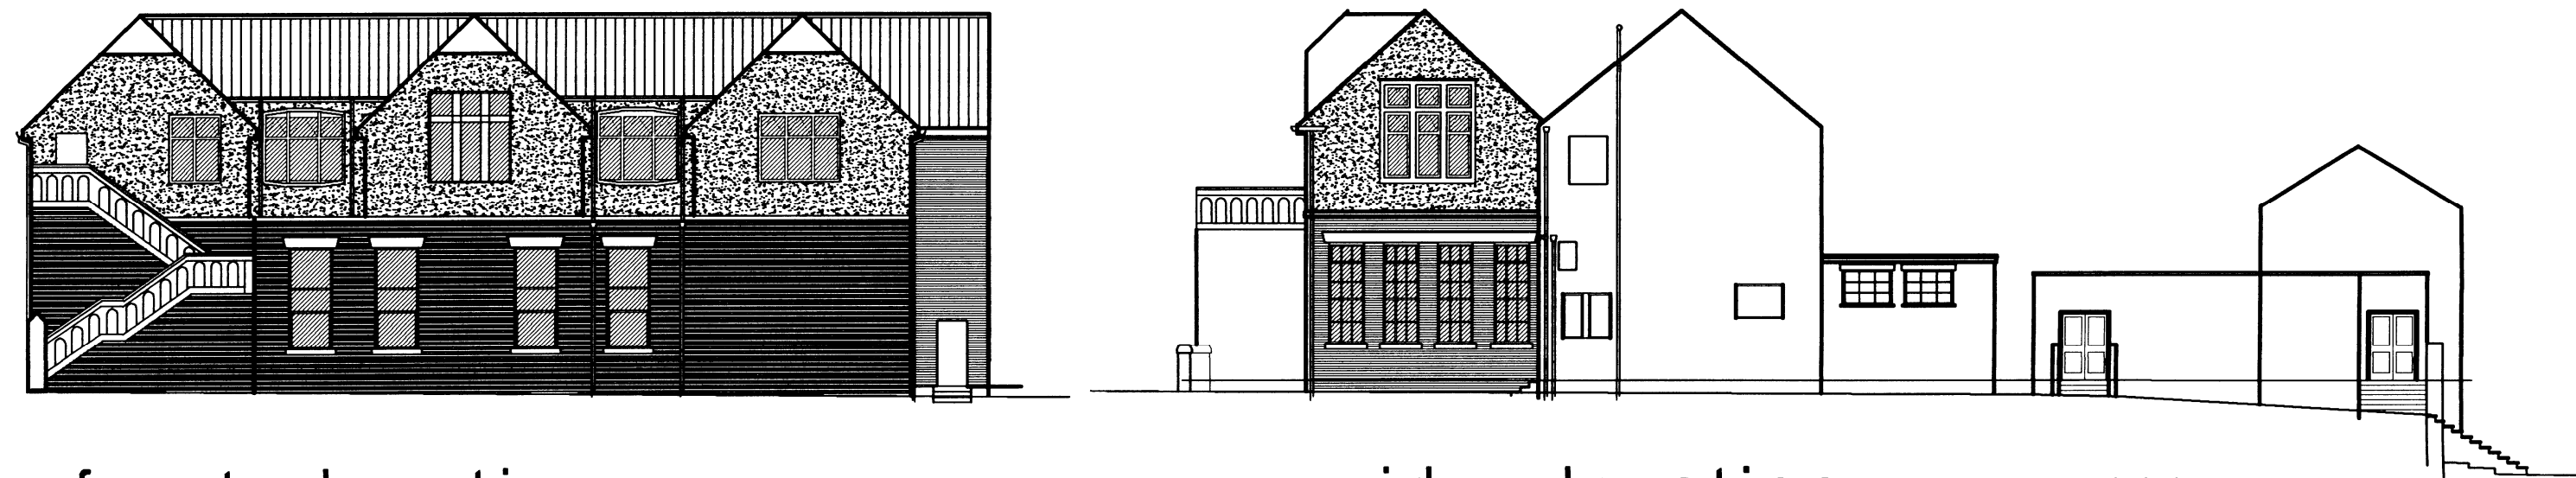


front elevation scale 1:200

side elevation scale 1:200

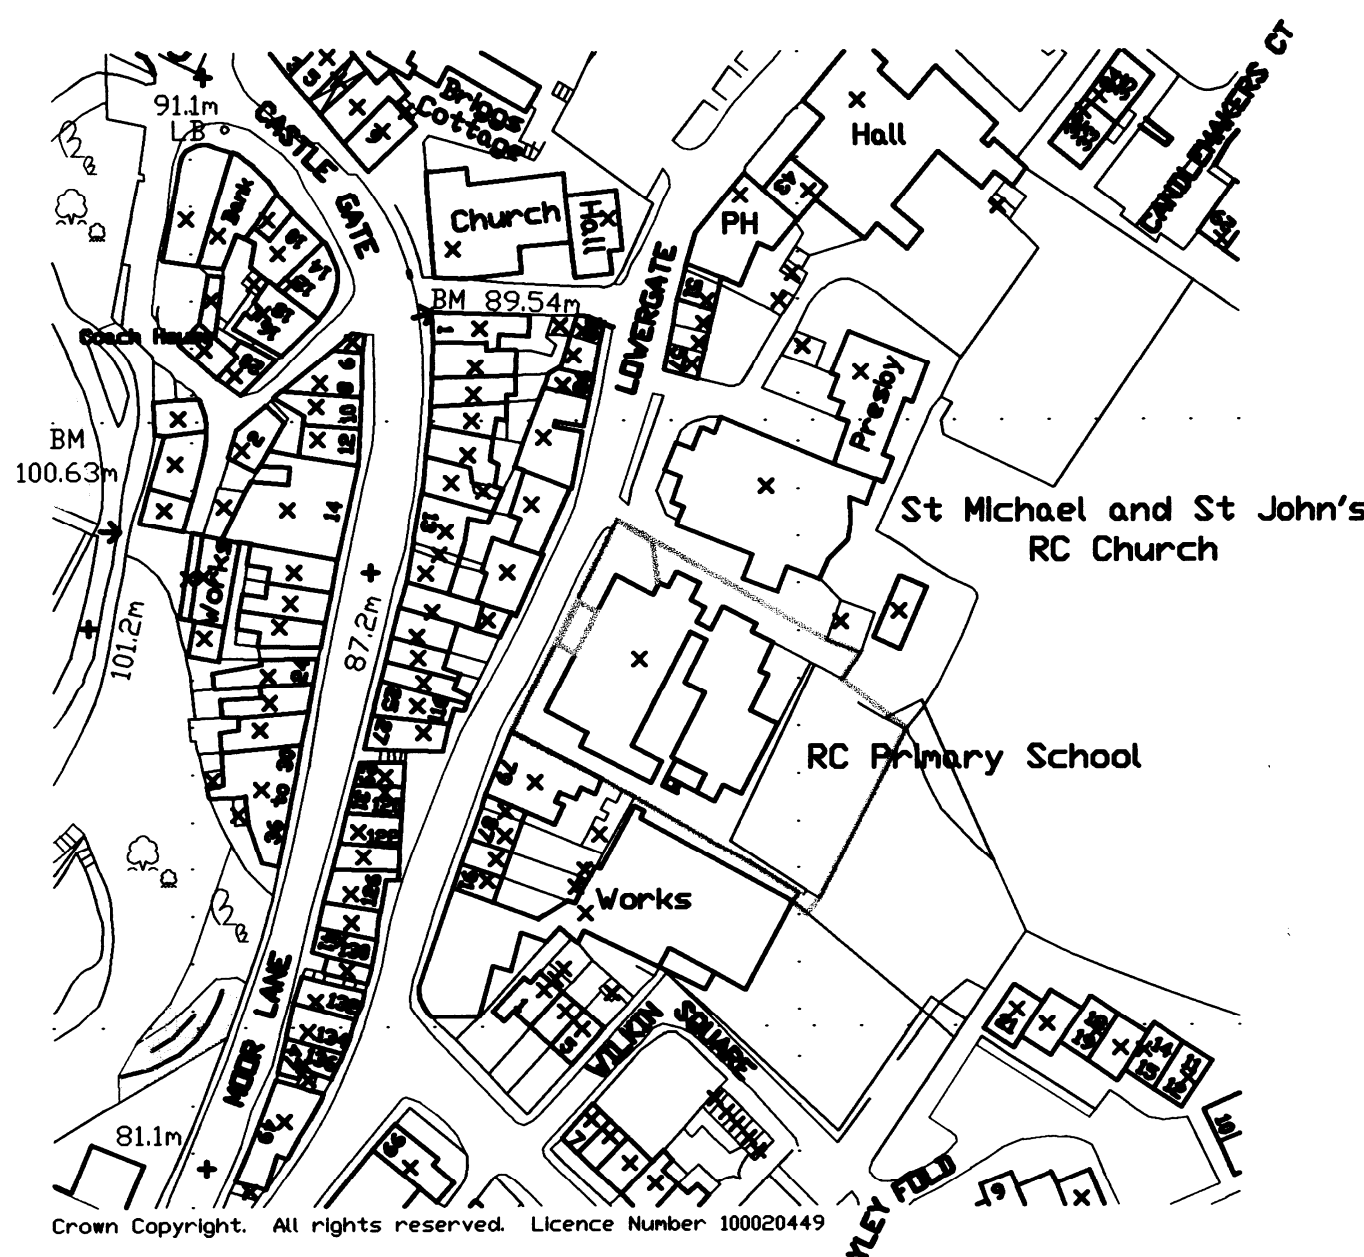

site plan scale 1:1250

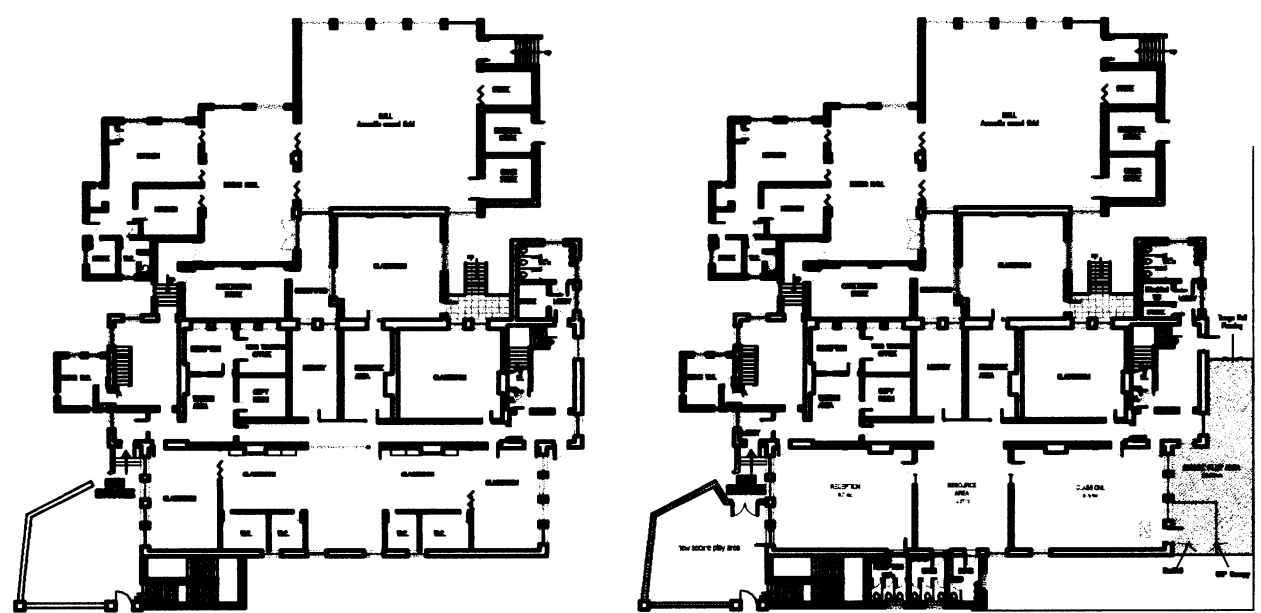


existing

proposed

scale 1:500

scale 1:500

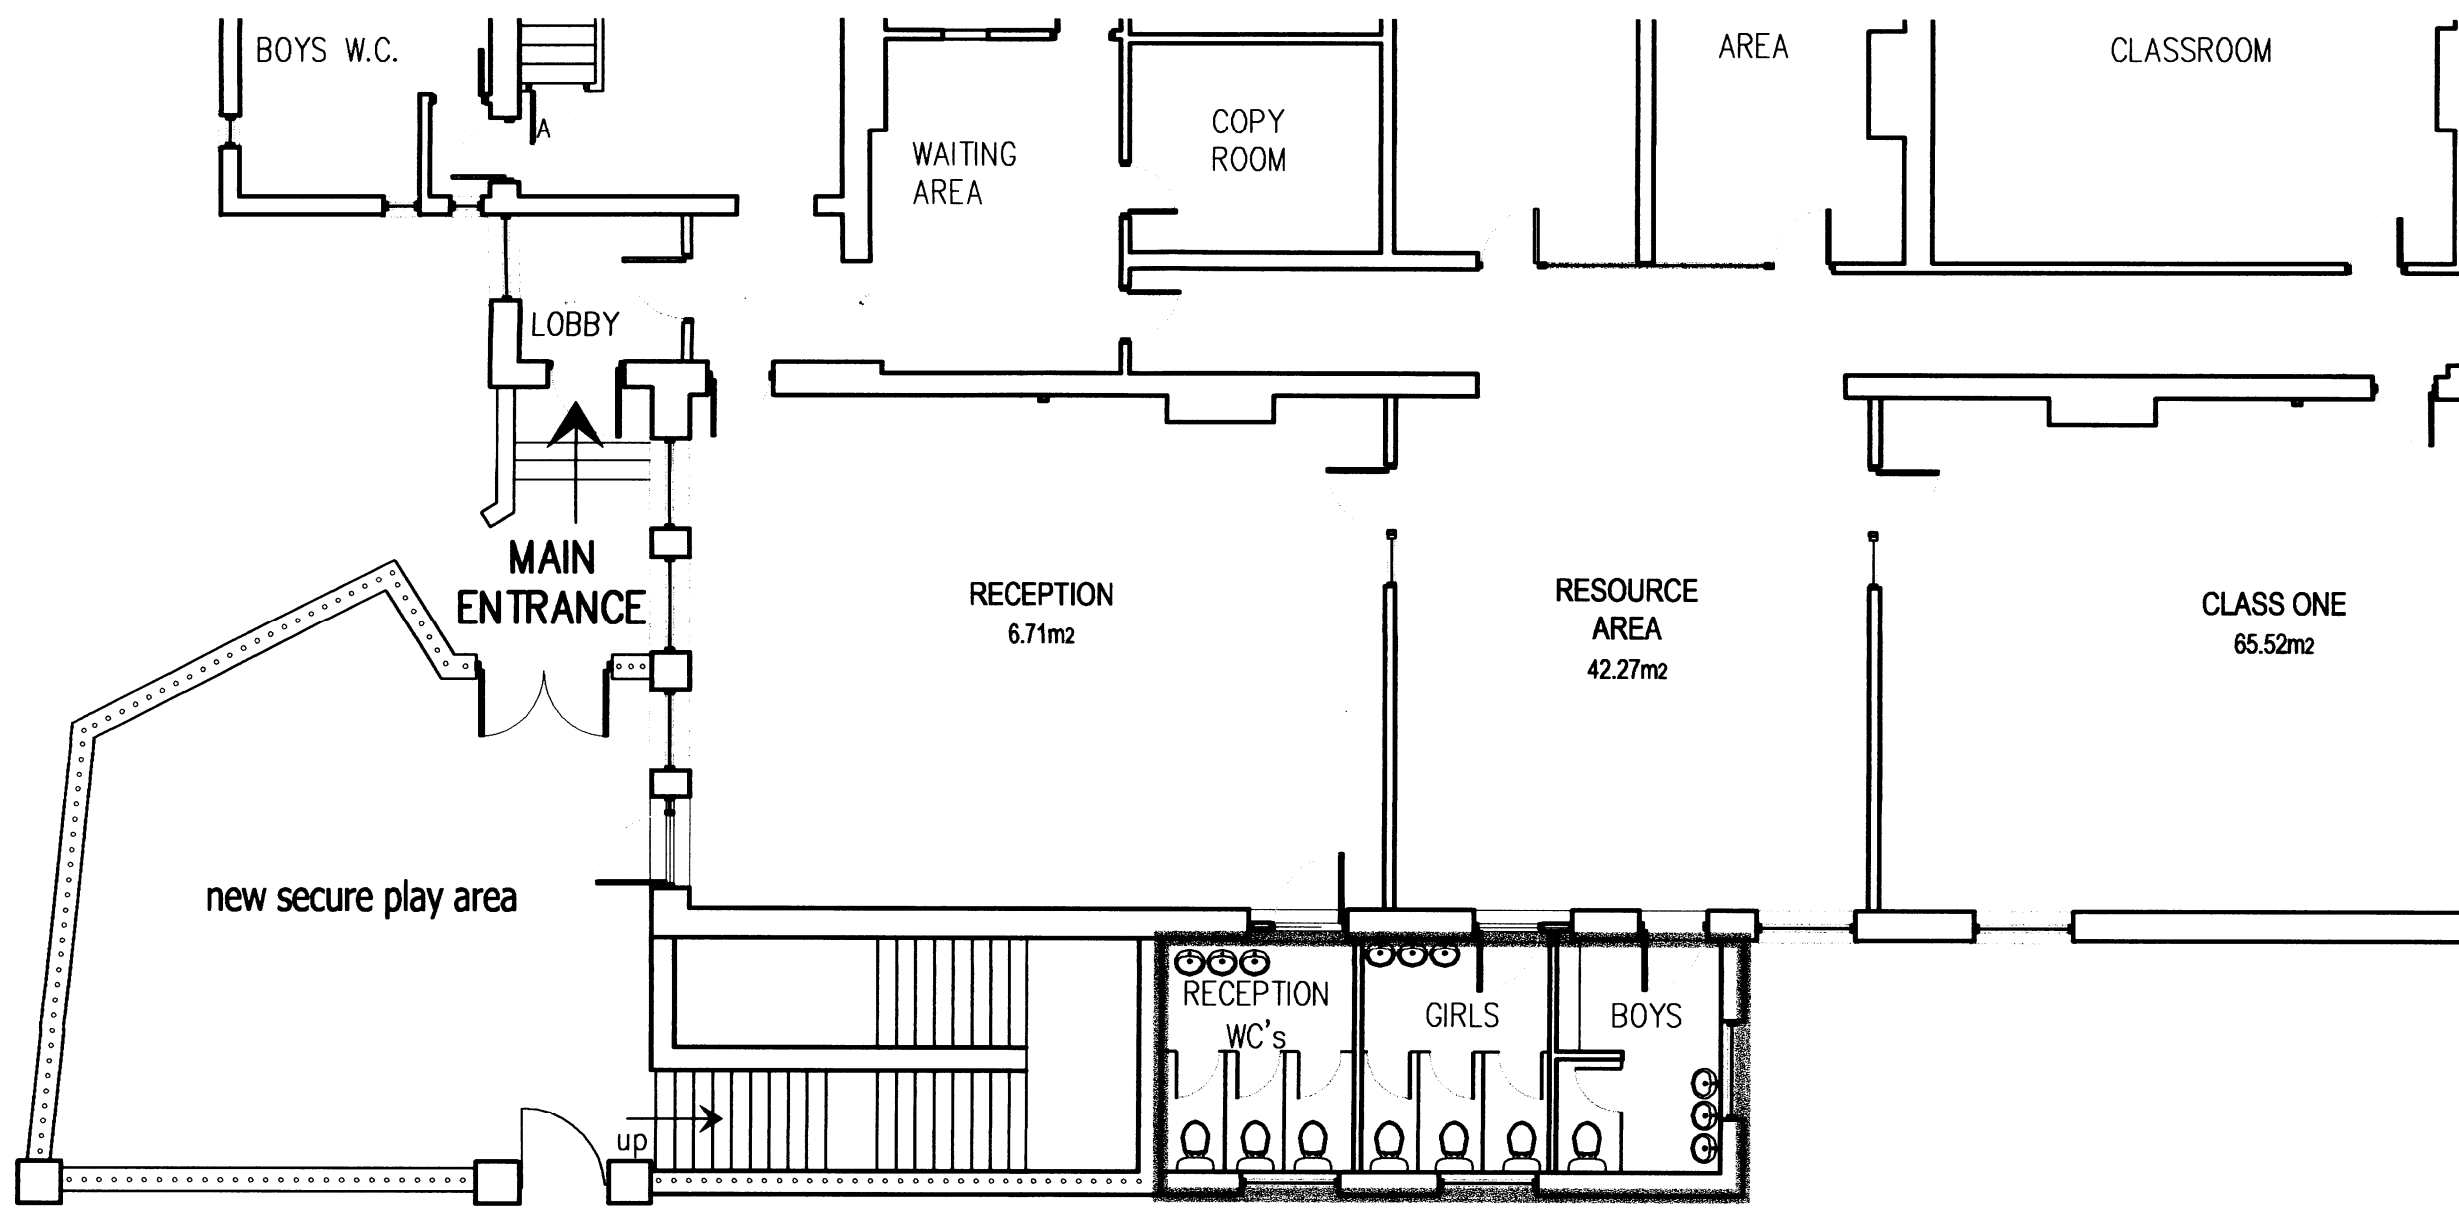

proposed part plan scale 1:500

320070854P

Initials	Date	Rev.	Initials	Date	Notes	Project	Client
					1. This drawing is subject to copyright and is not to be reproduced in part or whole without approval. 2. Do not scale this drawing - Check all dimensions on site.	St. Michael & St. John's R.C. Primary School - Clitheroe	School Governors
					Checked by:	Proposed General Arrangements	Drawn Xa Dwg No. P4330
						CASSIDY + ASHTON	Date AUG 2007 Scale AS SHOWN
						Architects Building Surveyors Planners Designers www.cassidyashton.co.uk casba@cassidyashton.co.uk	7 East Cliff Preston Lancashire PR1 3JE Tel: 01772 258306 Fax: 01772 825000
						1 Regency Chambers Jubilee Way Bury Greater Manchester M9 9JW Tel: 0161 762 5800 Fax: 0161 762 5801	Cheshire House Gorsey Lane Widnes Cheshire Tel: 0151 4236814 Fax: 0151 4236815
							C+A