



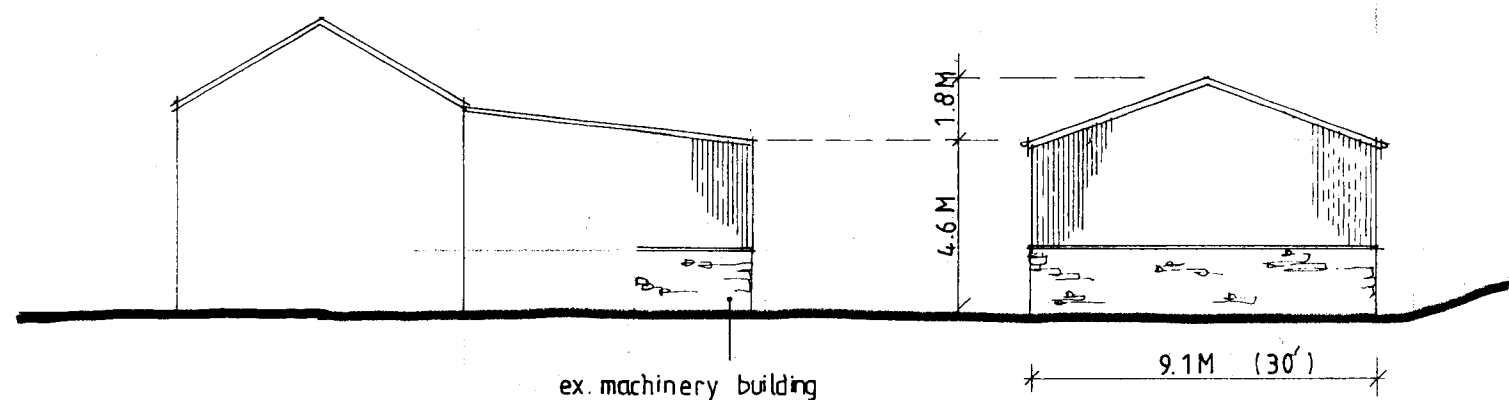

ex. machinery building

North east elevation


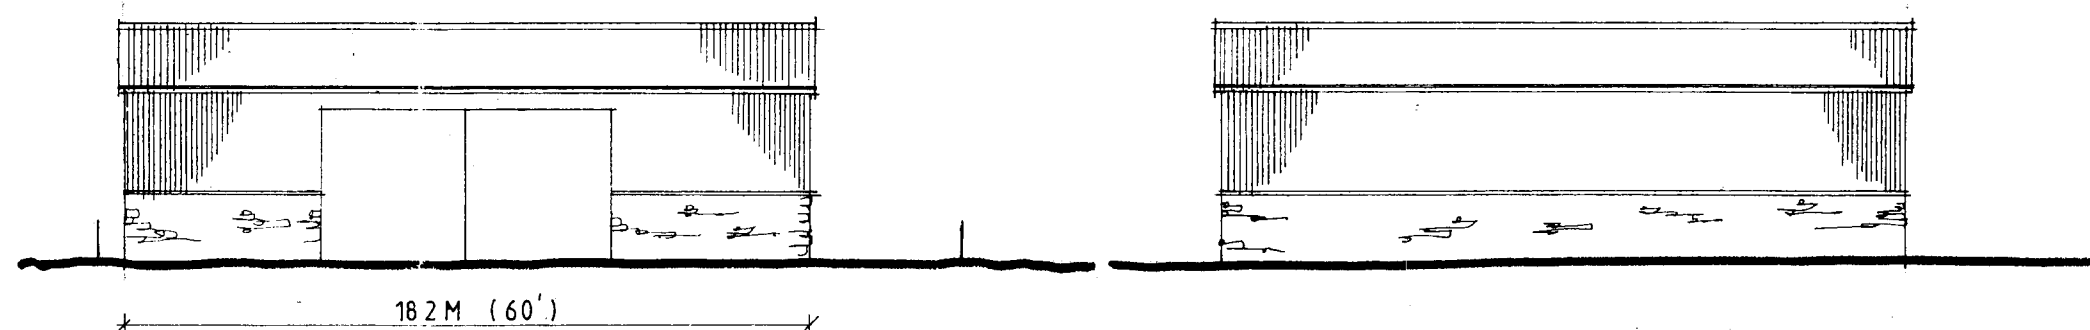


South east elevation

North west elevation

External Materials Specification

1. External walls are to be random natural stone with slate blue coloured PVC sheet steel cladding above to match existing building.
2. Roof is to be clad with PVC coated sheet steel roof decking – colour to be slate blue to match existing. PVC rainwater goods to match to discharge into existing land soakaway drain into dyke.
3. Steel concertina doors.

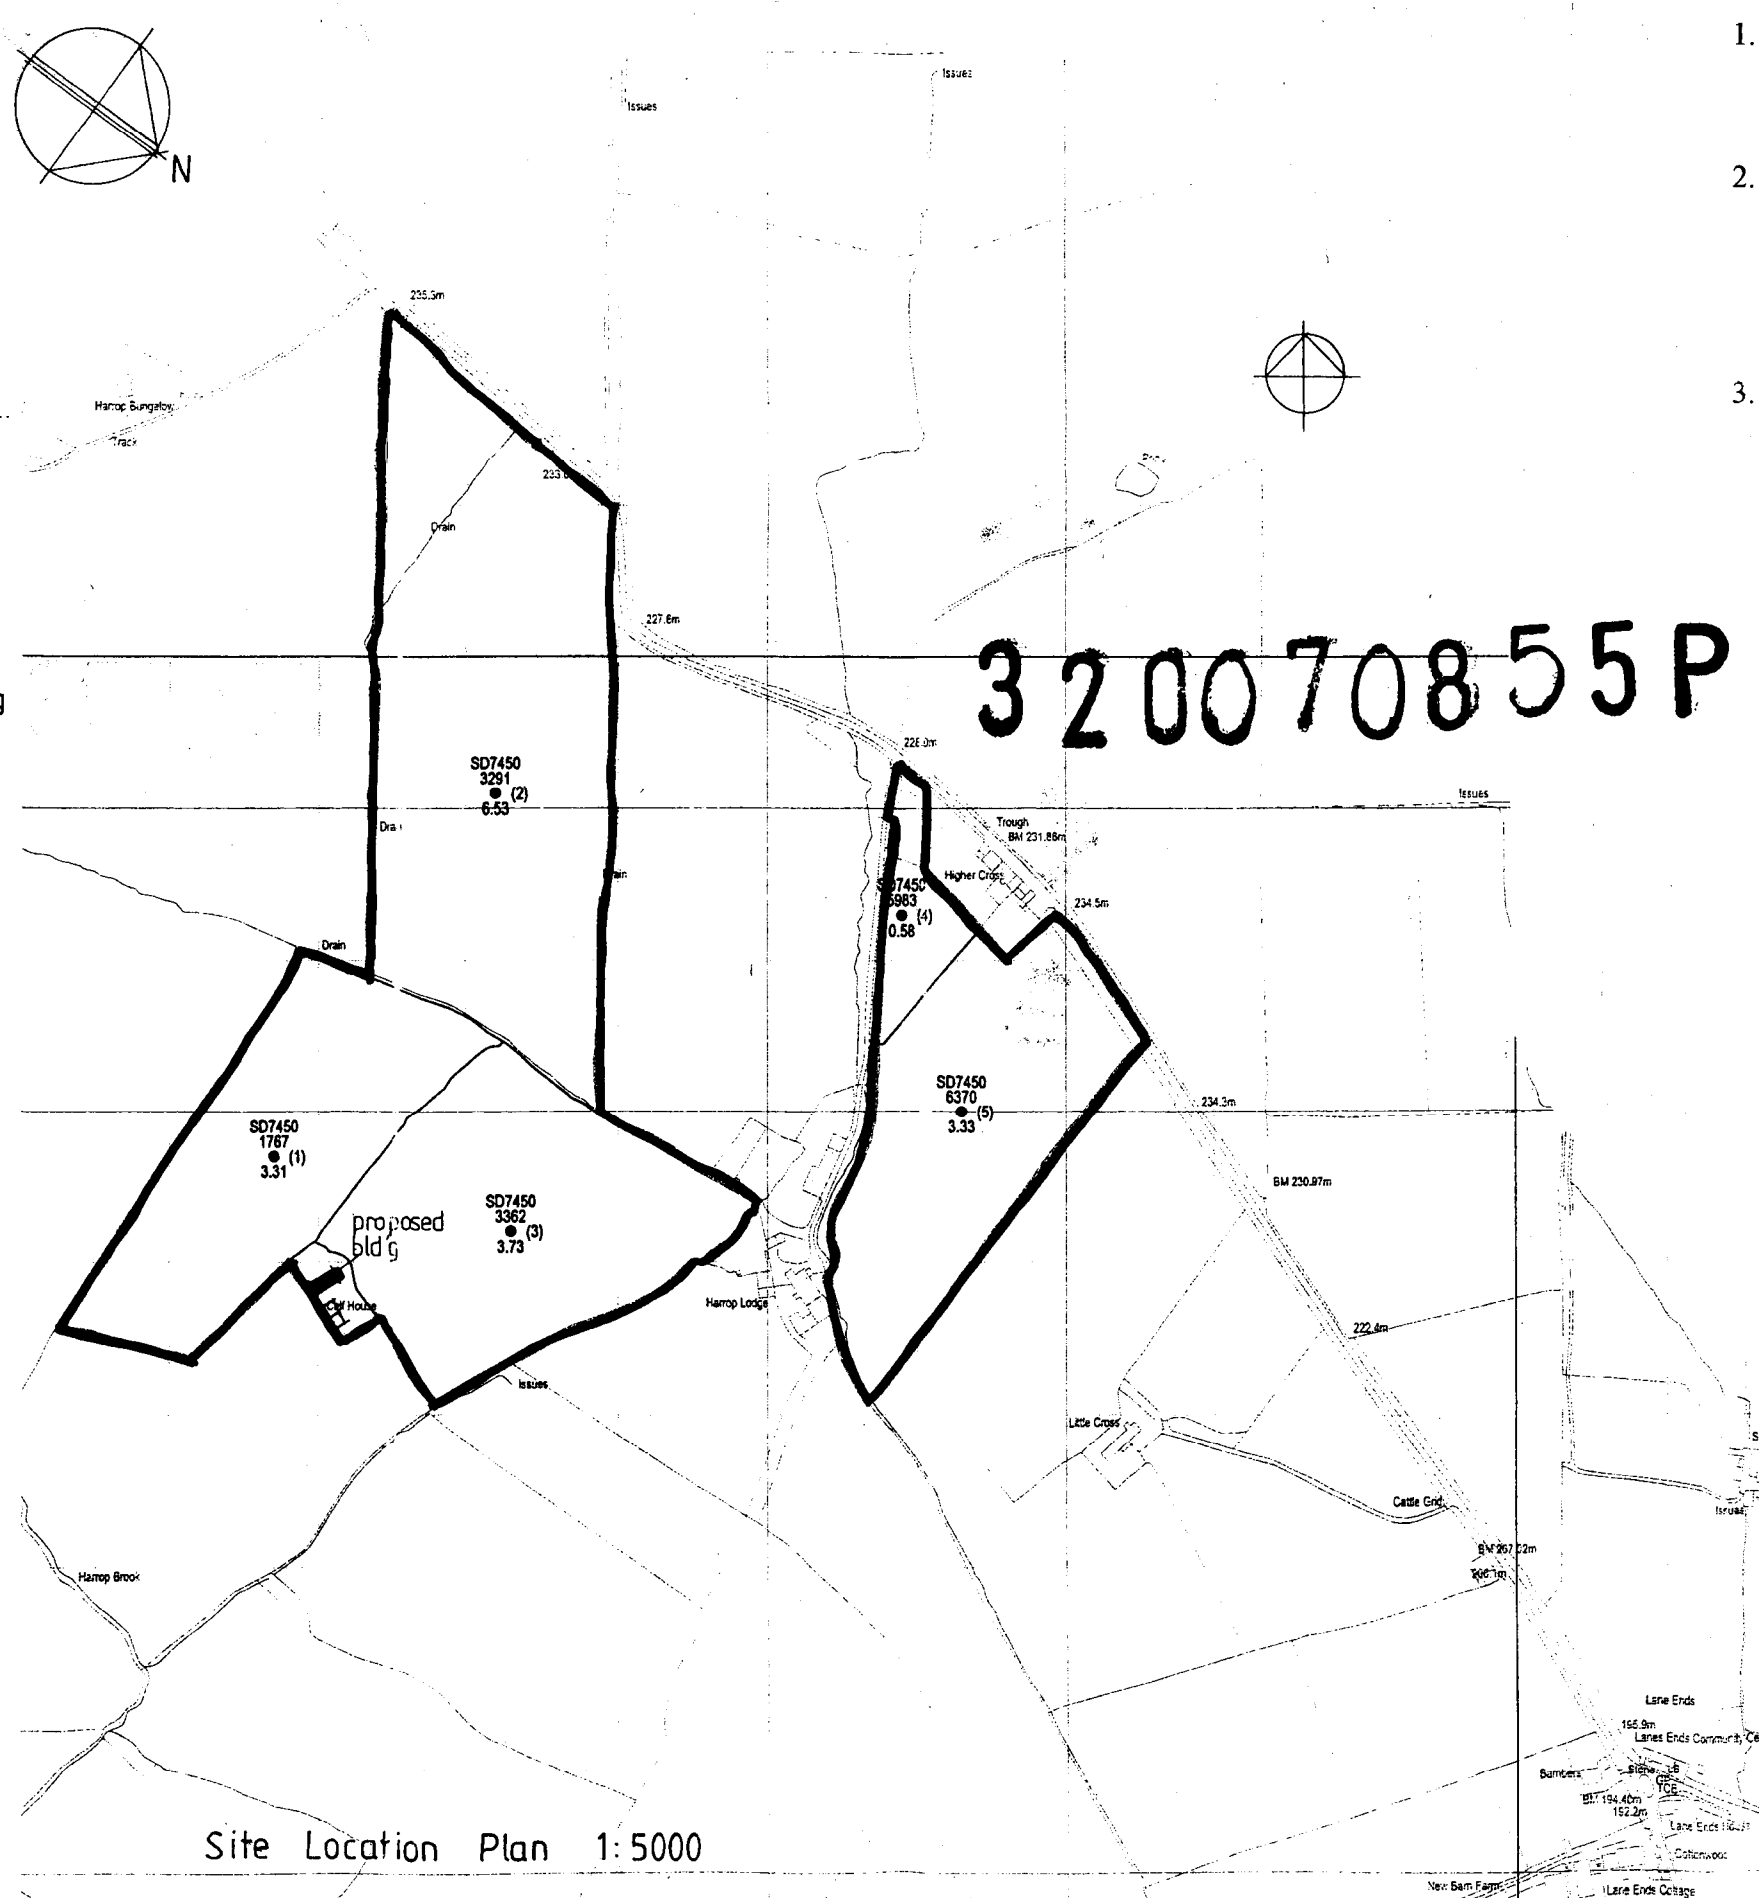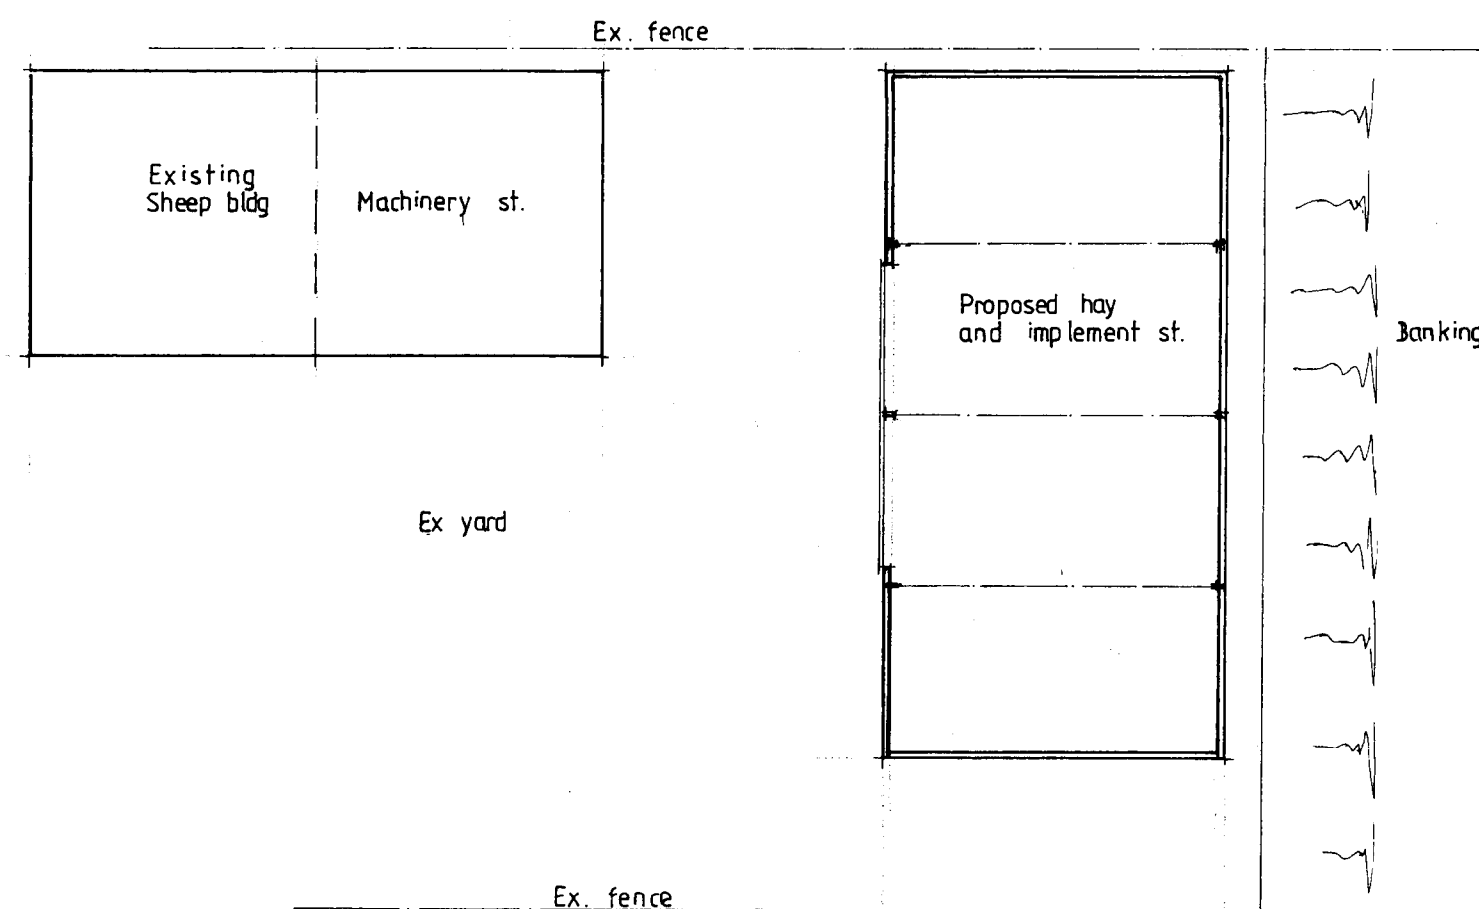

Site Location Plan 1:5000

Client

Mrs S. Primrose

Job Title

Proposed New Hay & Implement Store
Higher Cross Farm
Bolton by Bowland

Drawing Title

Proposals

Scale 1: 200

Date Aug. 2007

Drawn SGH



Sunderland Peacock & Associates Ltd.
Chartered Architects
Stanley House, Lowergate,
Clitheroe, Lancashire BB7 1AD.
Tel: 01200 423178 Fax: 01200 427328
E-mail: enquiries@spanda.co.uk

3731 - 01