

7457
GT

**LOWER EDGE FARM
TINKLERS LANE
SLAIDBURN
LANCS
BB7 4TP**

The Chief Planning Officer
Ribbles Valley Borough Council
Church Walk
Clitheroe
Lancashire

28th November 2007

320070866P

Dear Sir

Re Land at Brockthorne Farm Tosside Road, Tosside

I refer to your fax dated today, and confirm as follows:-

1. I agree that the building can be sited 10 m nearer to the road, and I attach an amended site plan
2. I confirm that the North & West elevations will be constructed of block and faced with 6-8 inches of facing in local stone.

I hope that this is now satisfactory for all concerned and that the application can proceed by way of delegated powers as soon as possible

Yours faithfully

7
1 - A. Ashworth

p.p Alan Ashworth

DIRECTOR OF
DEVELOPMENT

28 NOV 2007

FOR THE
ATTENTION OF

AMENDED PLANS RECEIVED

DATE


**LAND FORMERLY PART OF
BROCKTHORNE FARM, TOSSIDE**



**RIBBLE VALLEY
BOROUGH COUNCIL**

Location Plan

Map Ref: SD7554NE Scale: 1:2500

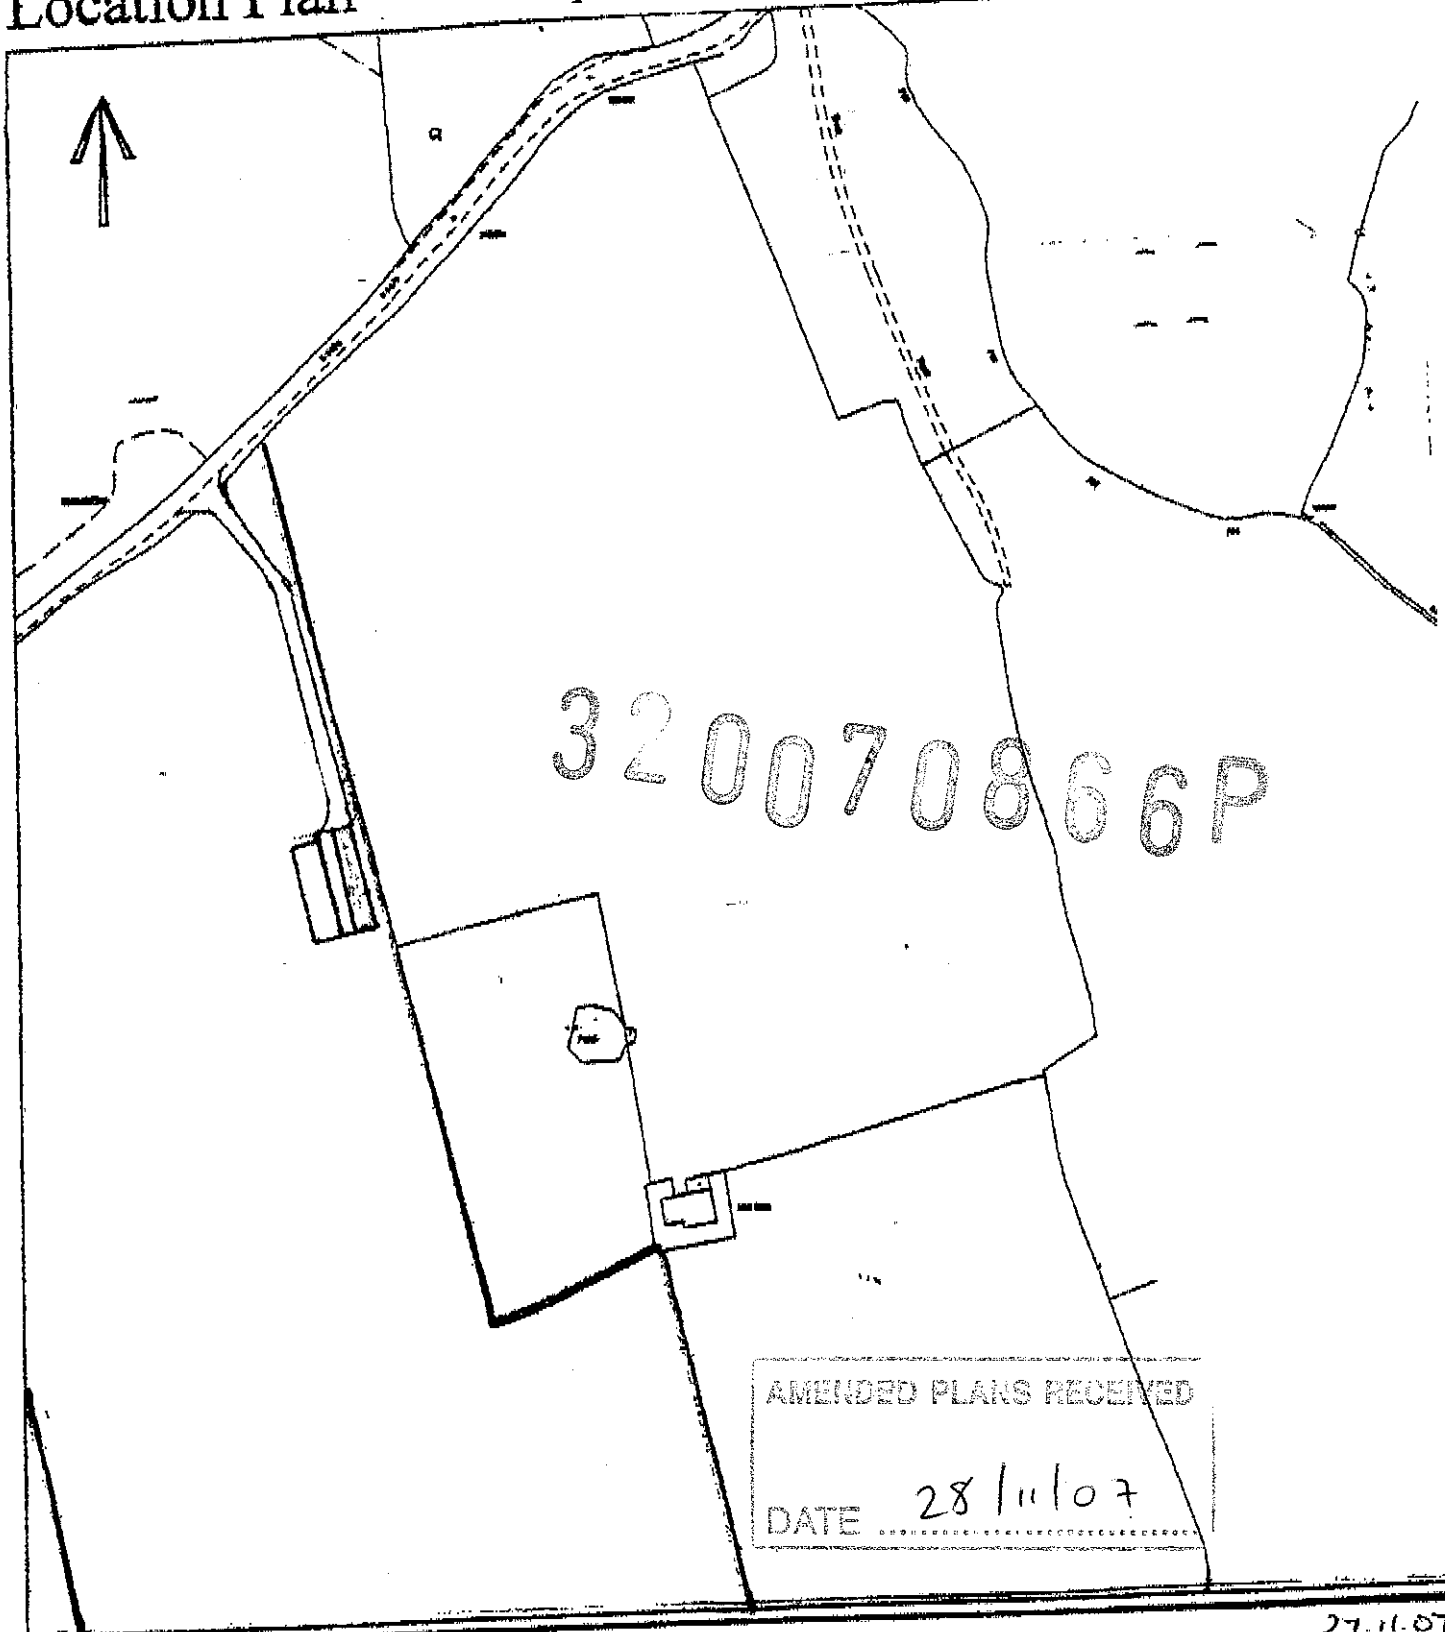

LOCATION PLAN - SHOWING POSITION OF BUILDING RELEVANT TO HIGHWAY

Rev B

27.11.07