

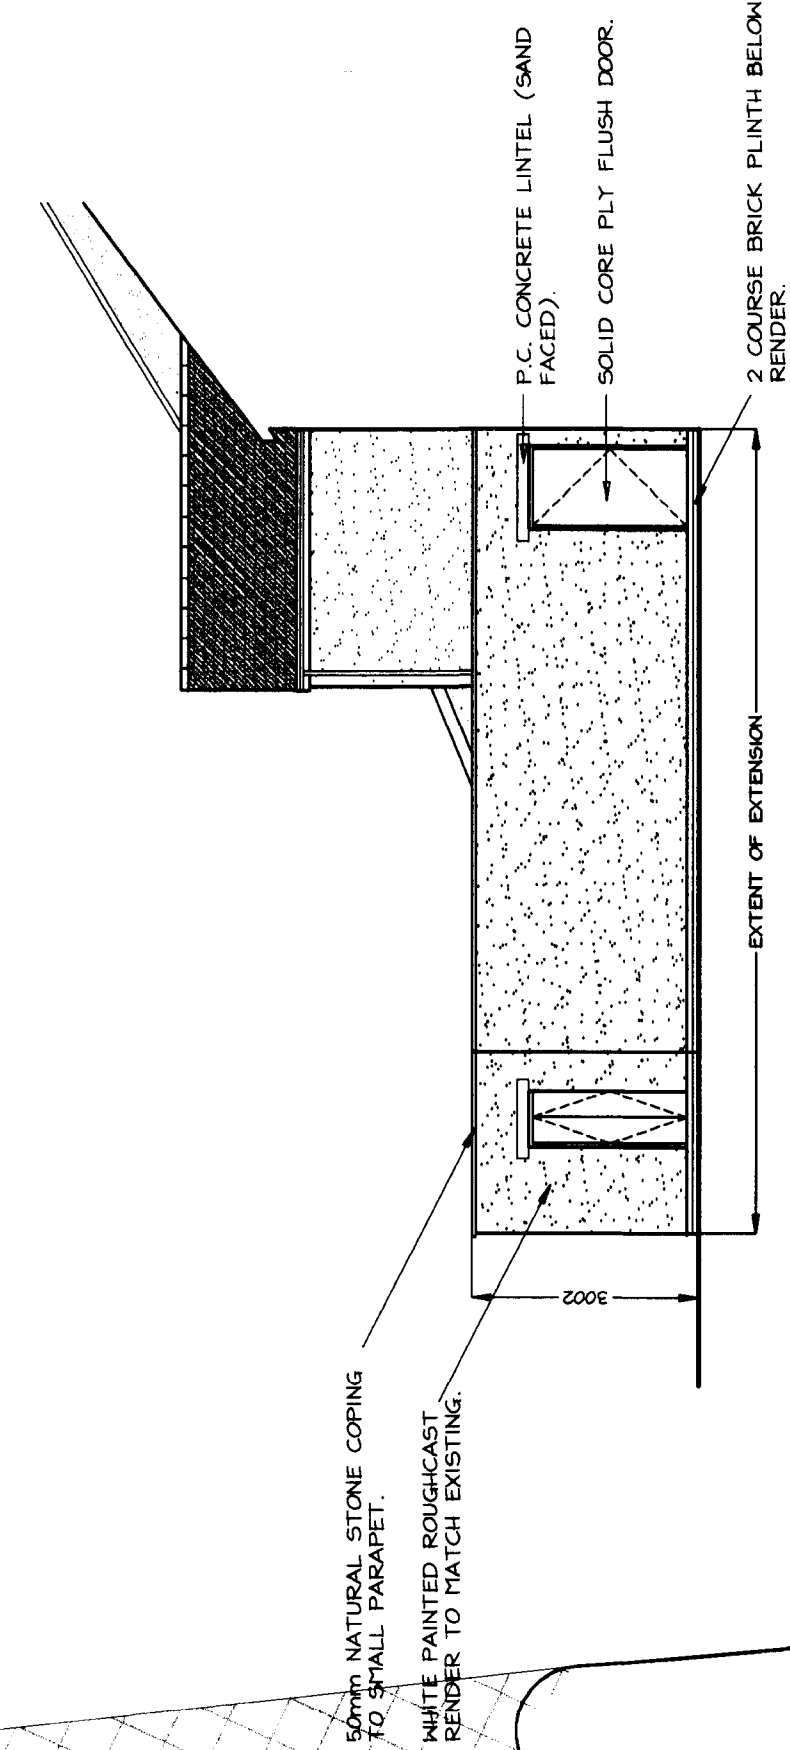


© copyright 2007


this drawing and the copyrights and patents therein are the designer's property and may not be used or reproduced - only under contract

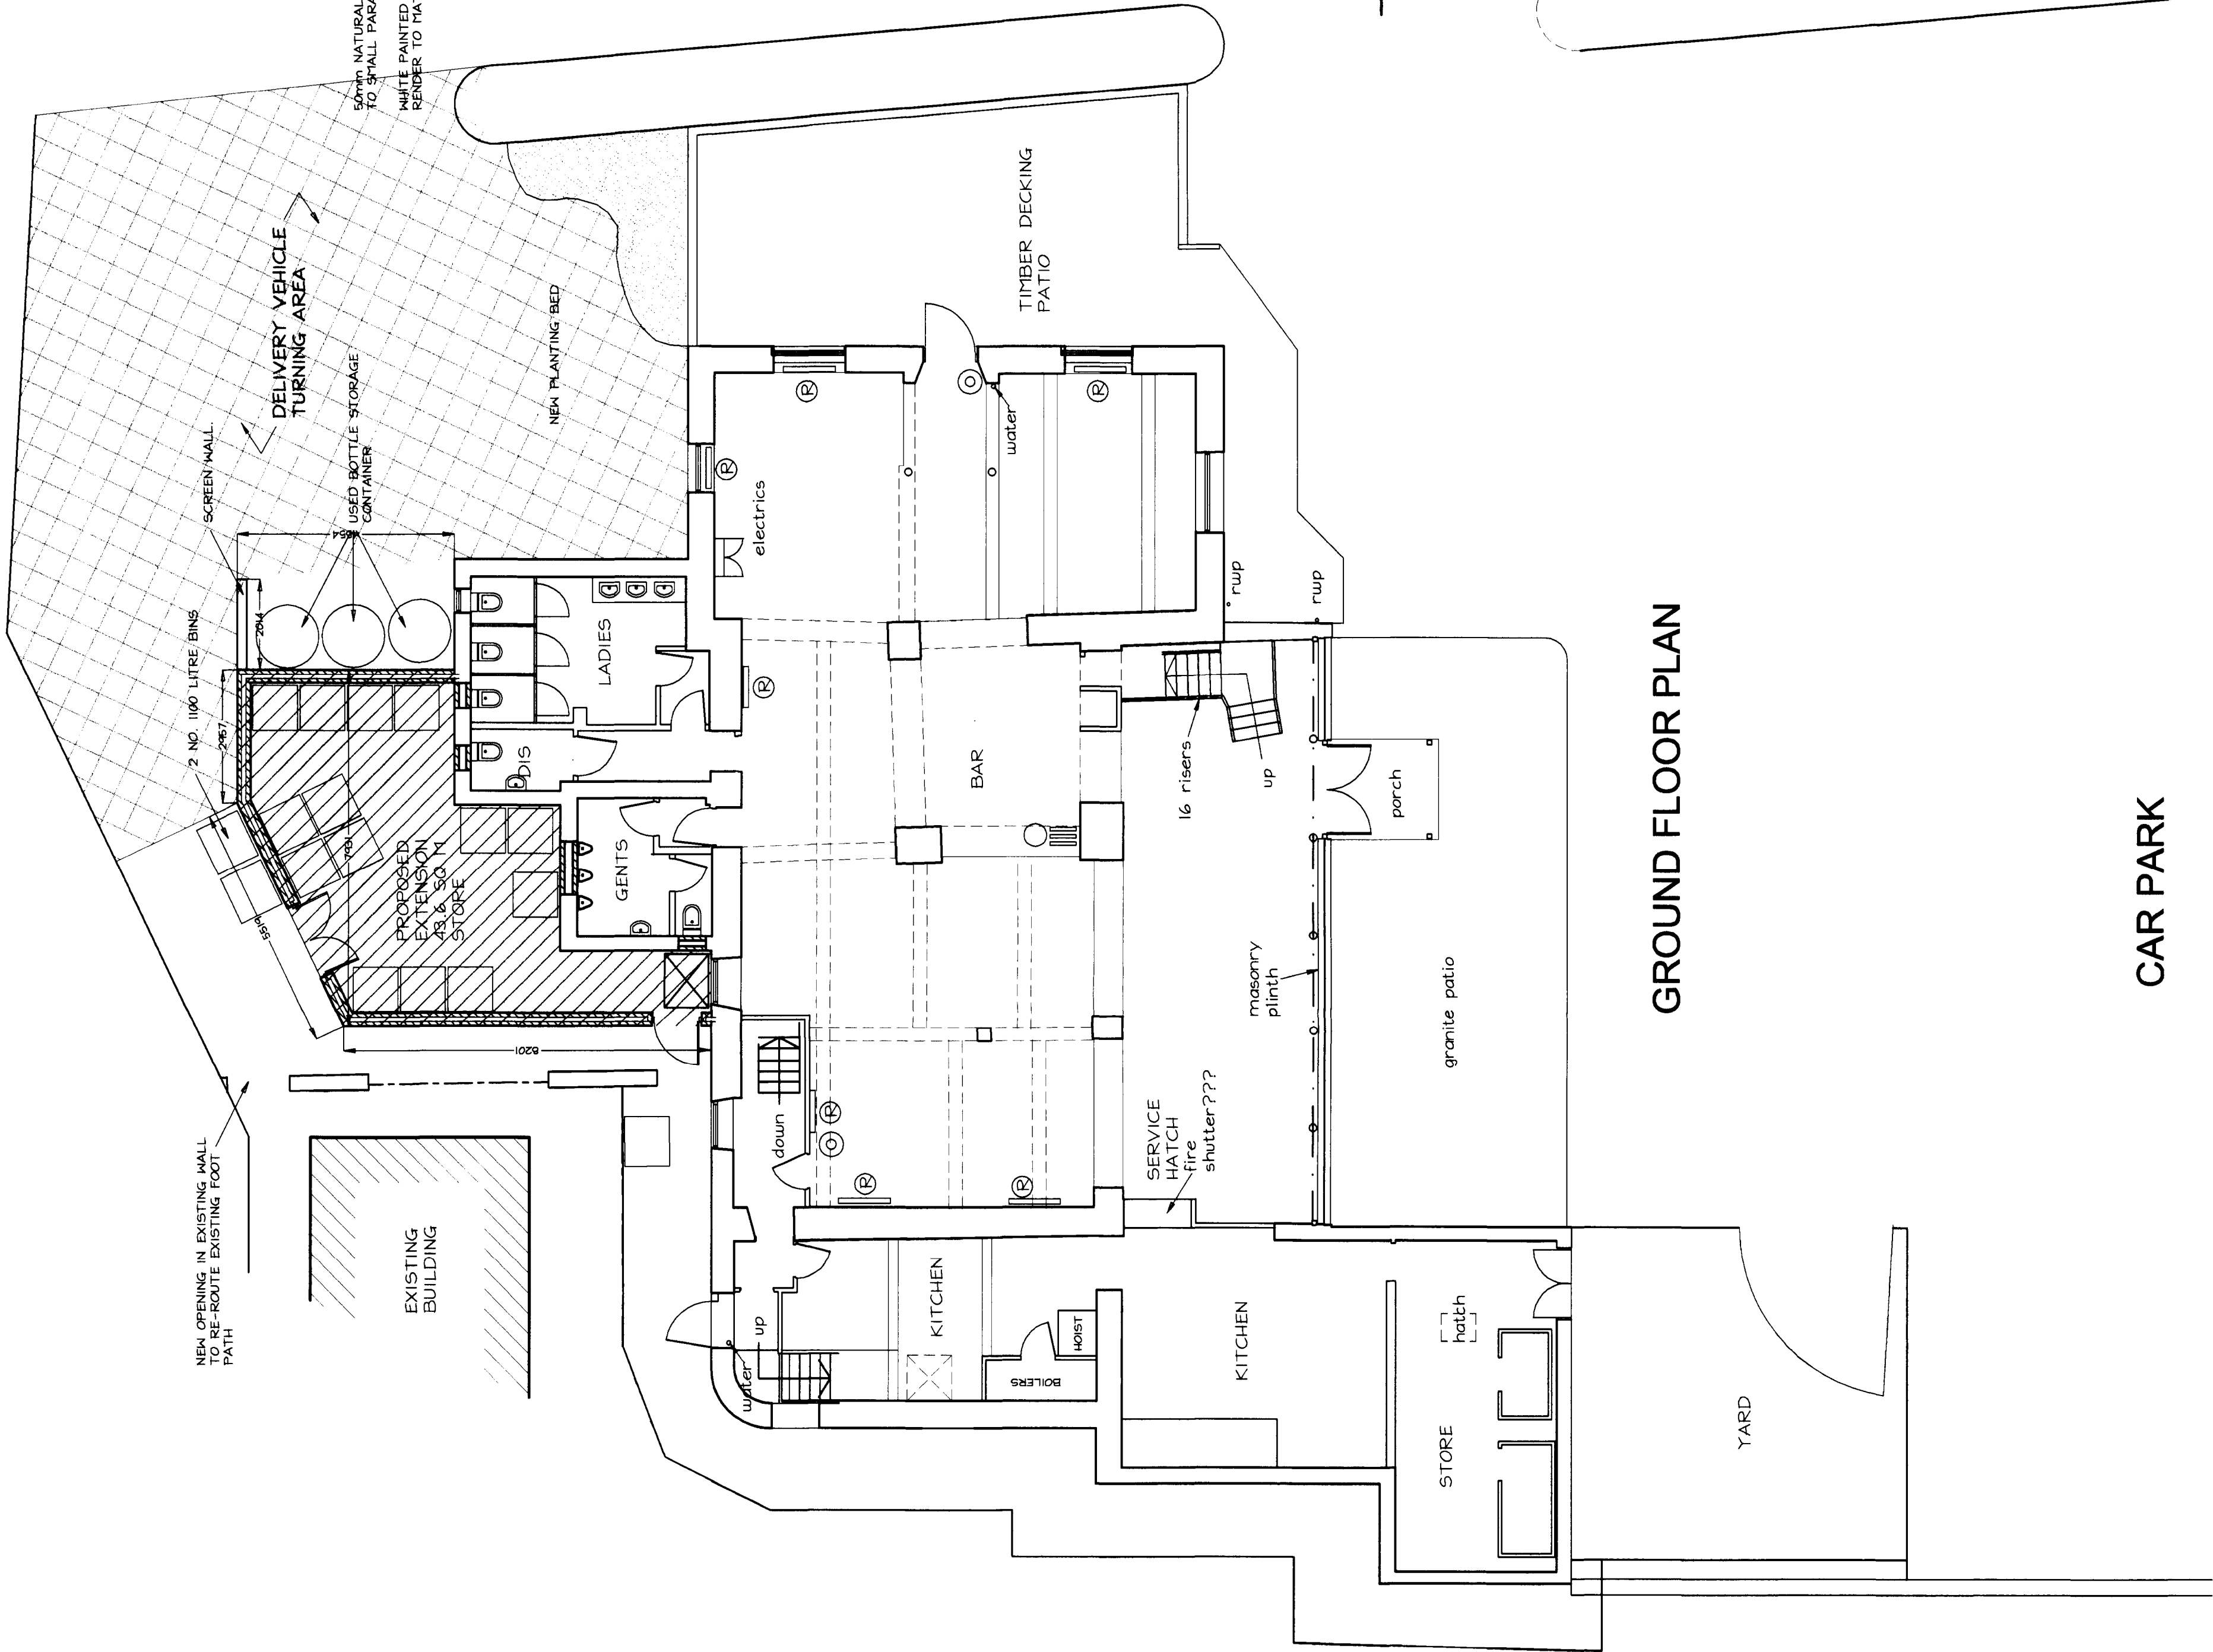

SIDE ELEVATION

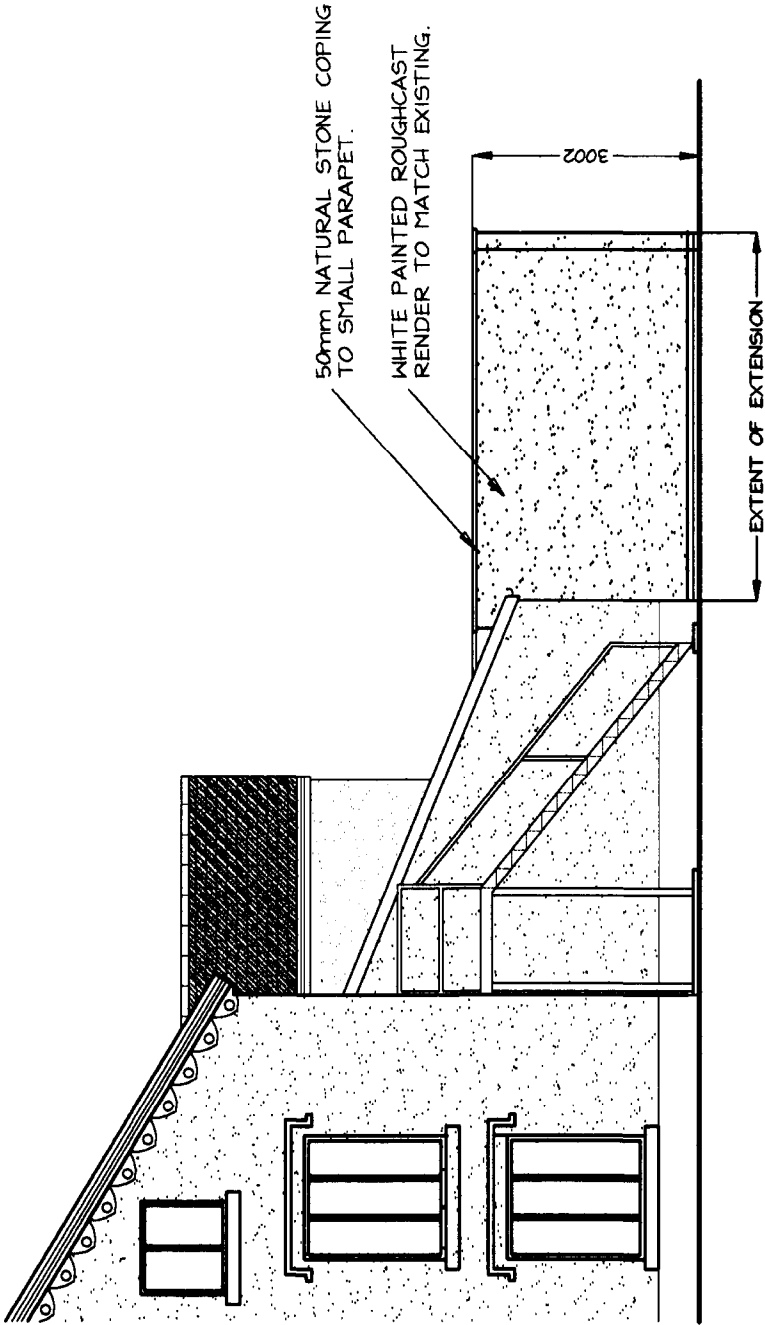

CLITHEROE ROAD ELEVATION

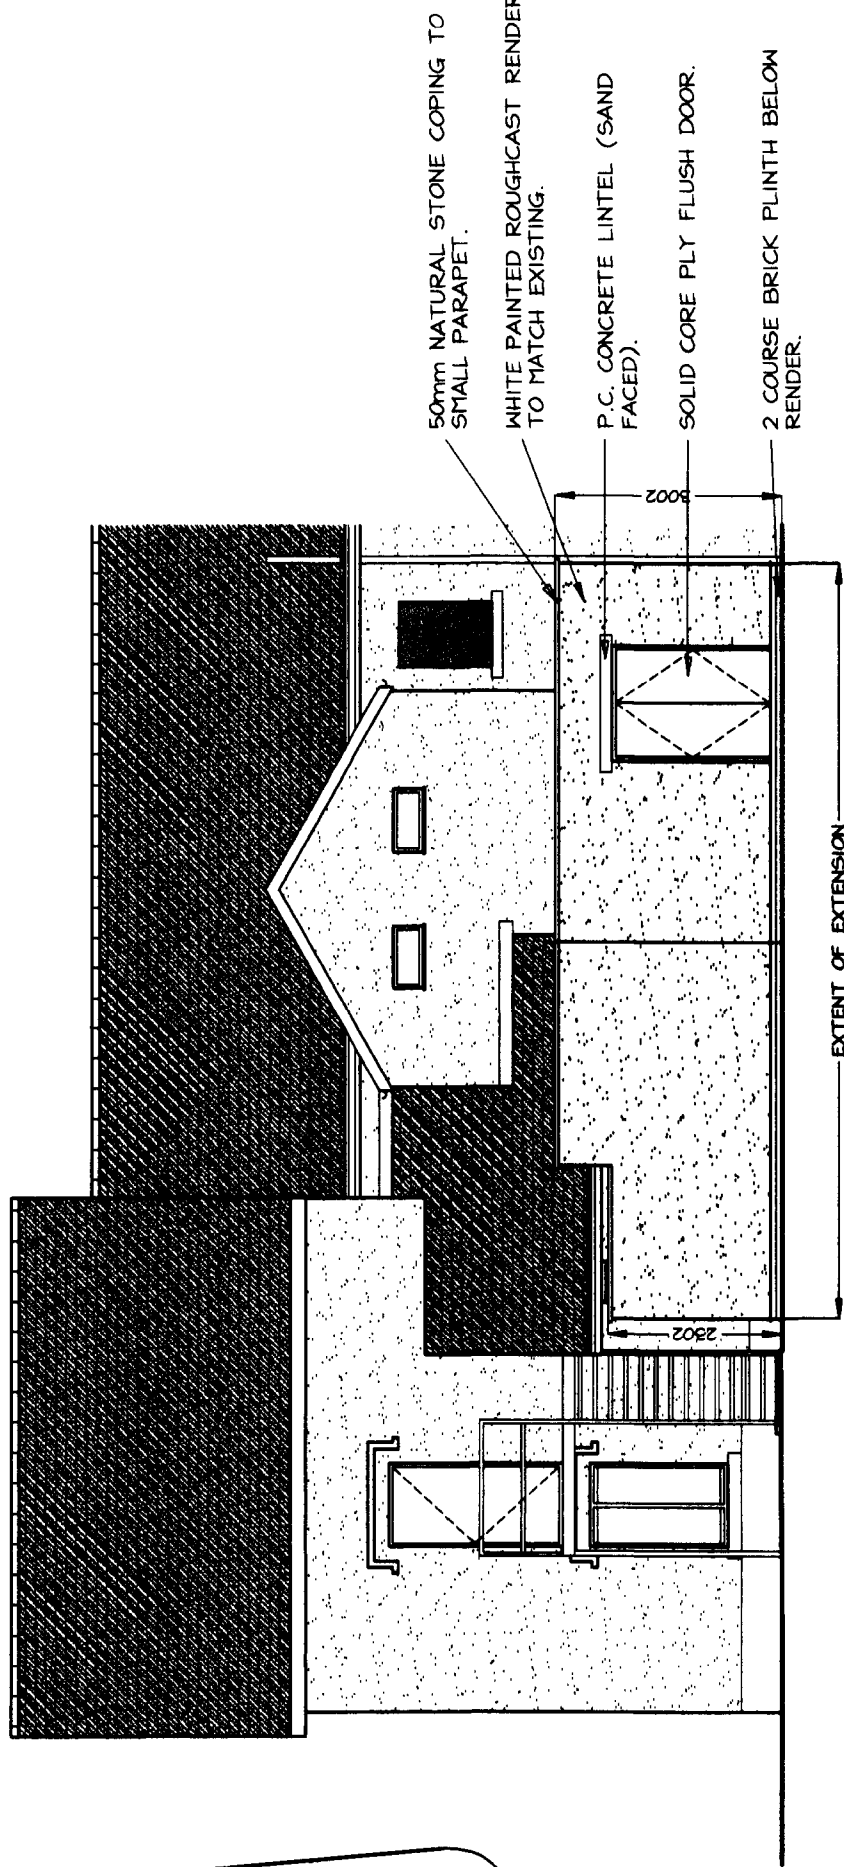

REAR ELEVATION

3 20070869P

revision :	description :	date :
------------	---------------	--------

Frank Belshaw

Building Surveyor

wharfedale archipelago barn, wharfedale lane road, barrowford, Nelson, Lancashire, BN9 6QS.

tel no. (01282) 699668, fax no. (01282) 602447.

e-mail - frank@belshaw.co.uk

project : proposed alterations, The Spread Eagle Restaurant, Clitheroe Road, Barrow.		
client : Mr. K. Berkins	date : 20th June 2007	
drawn by : DJF	scale : 1:100	drg no : 2006/114/02
title : planning scheme		rev : ---