



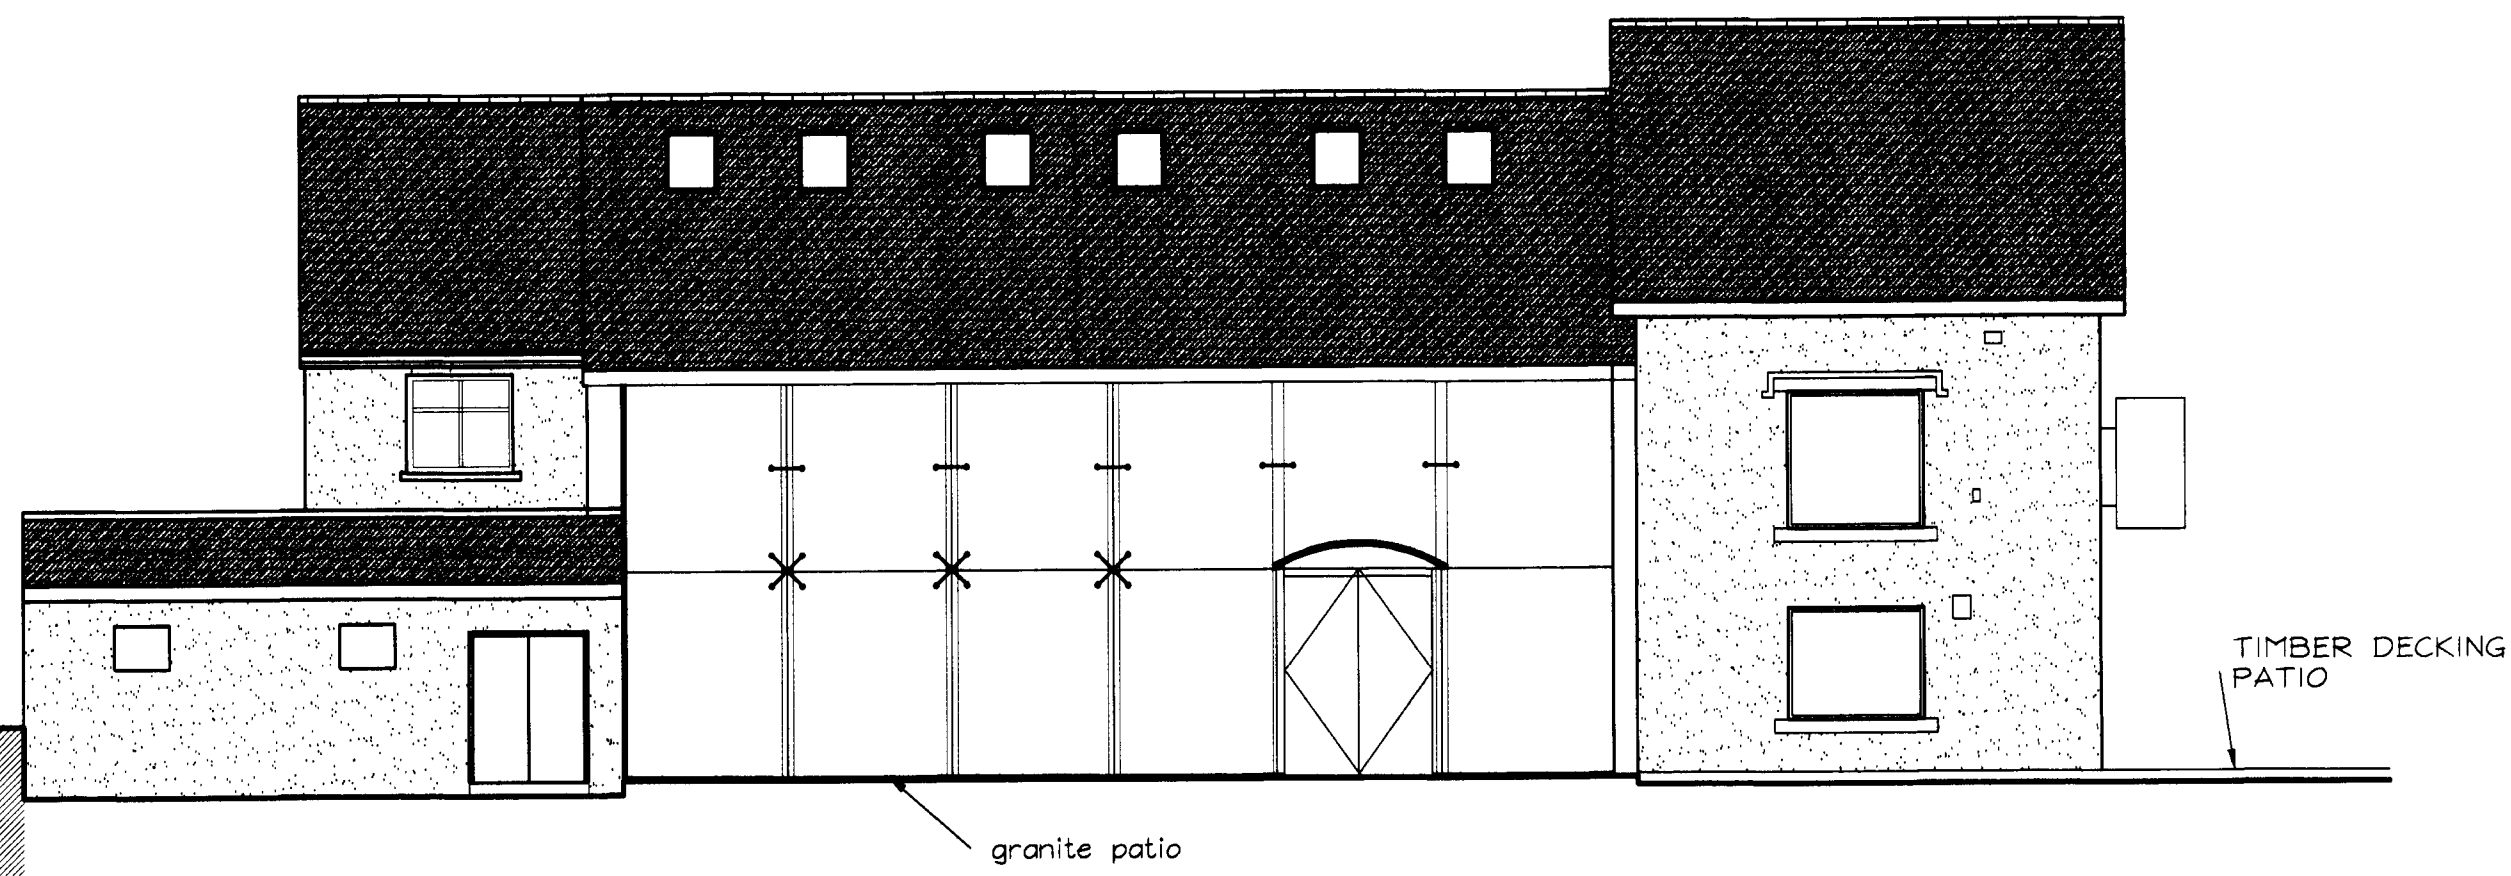


CAR PARK ELEVATION




CLITHEROE ROAD ELEVATION

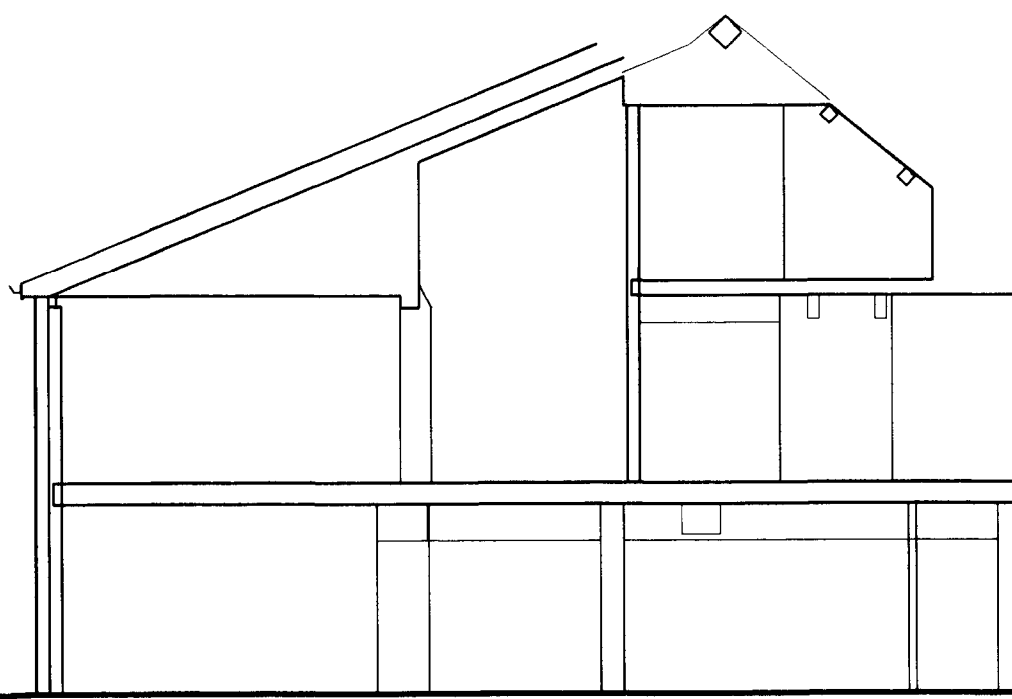

SECTION

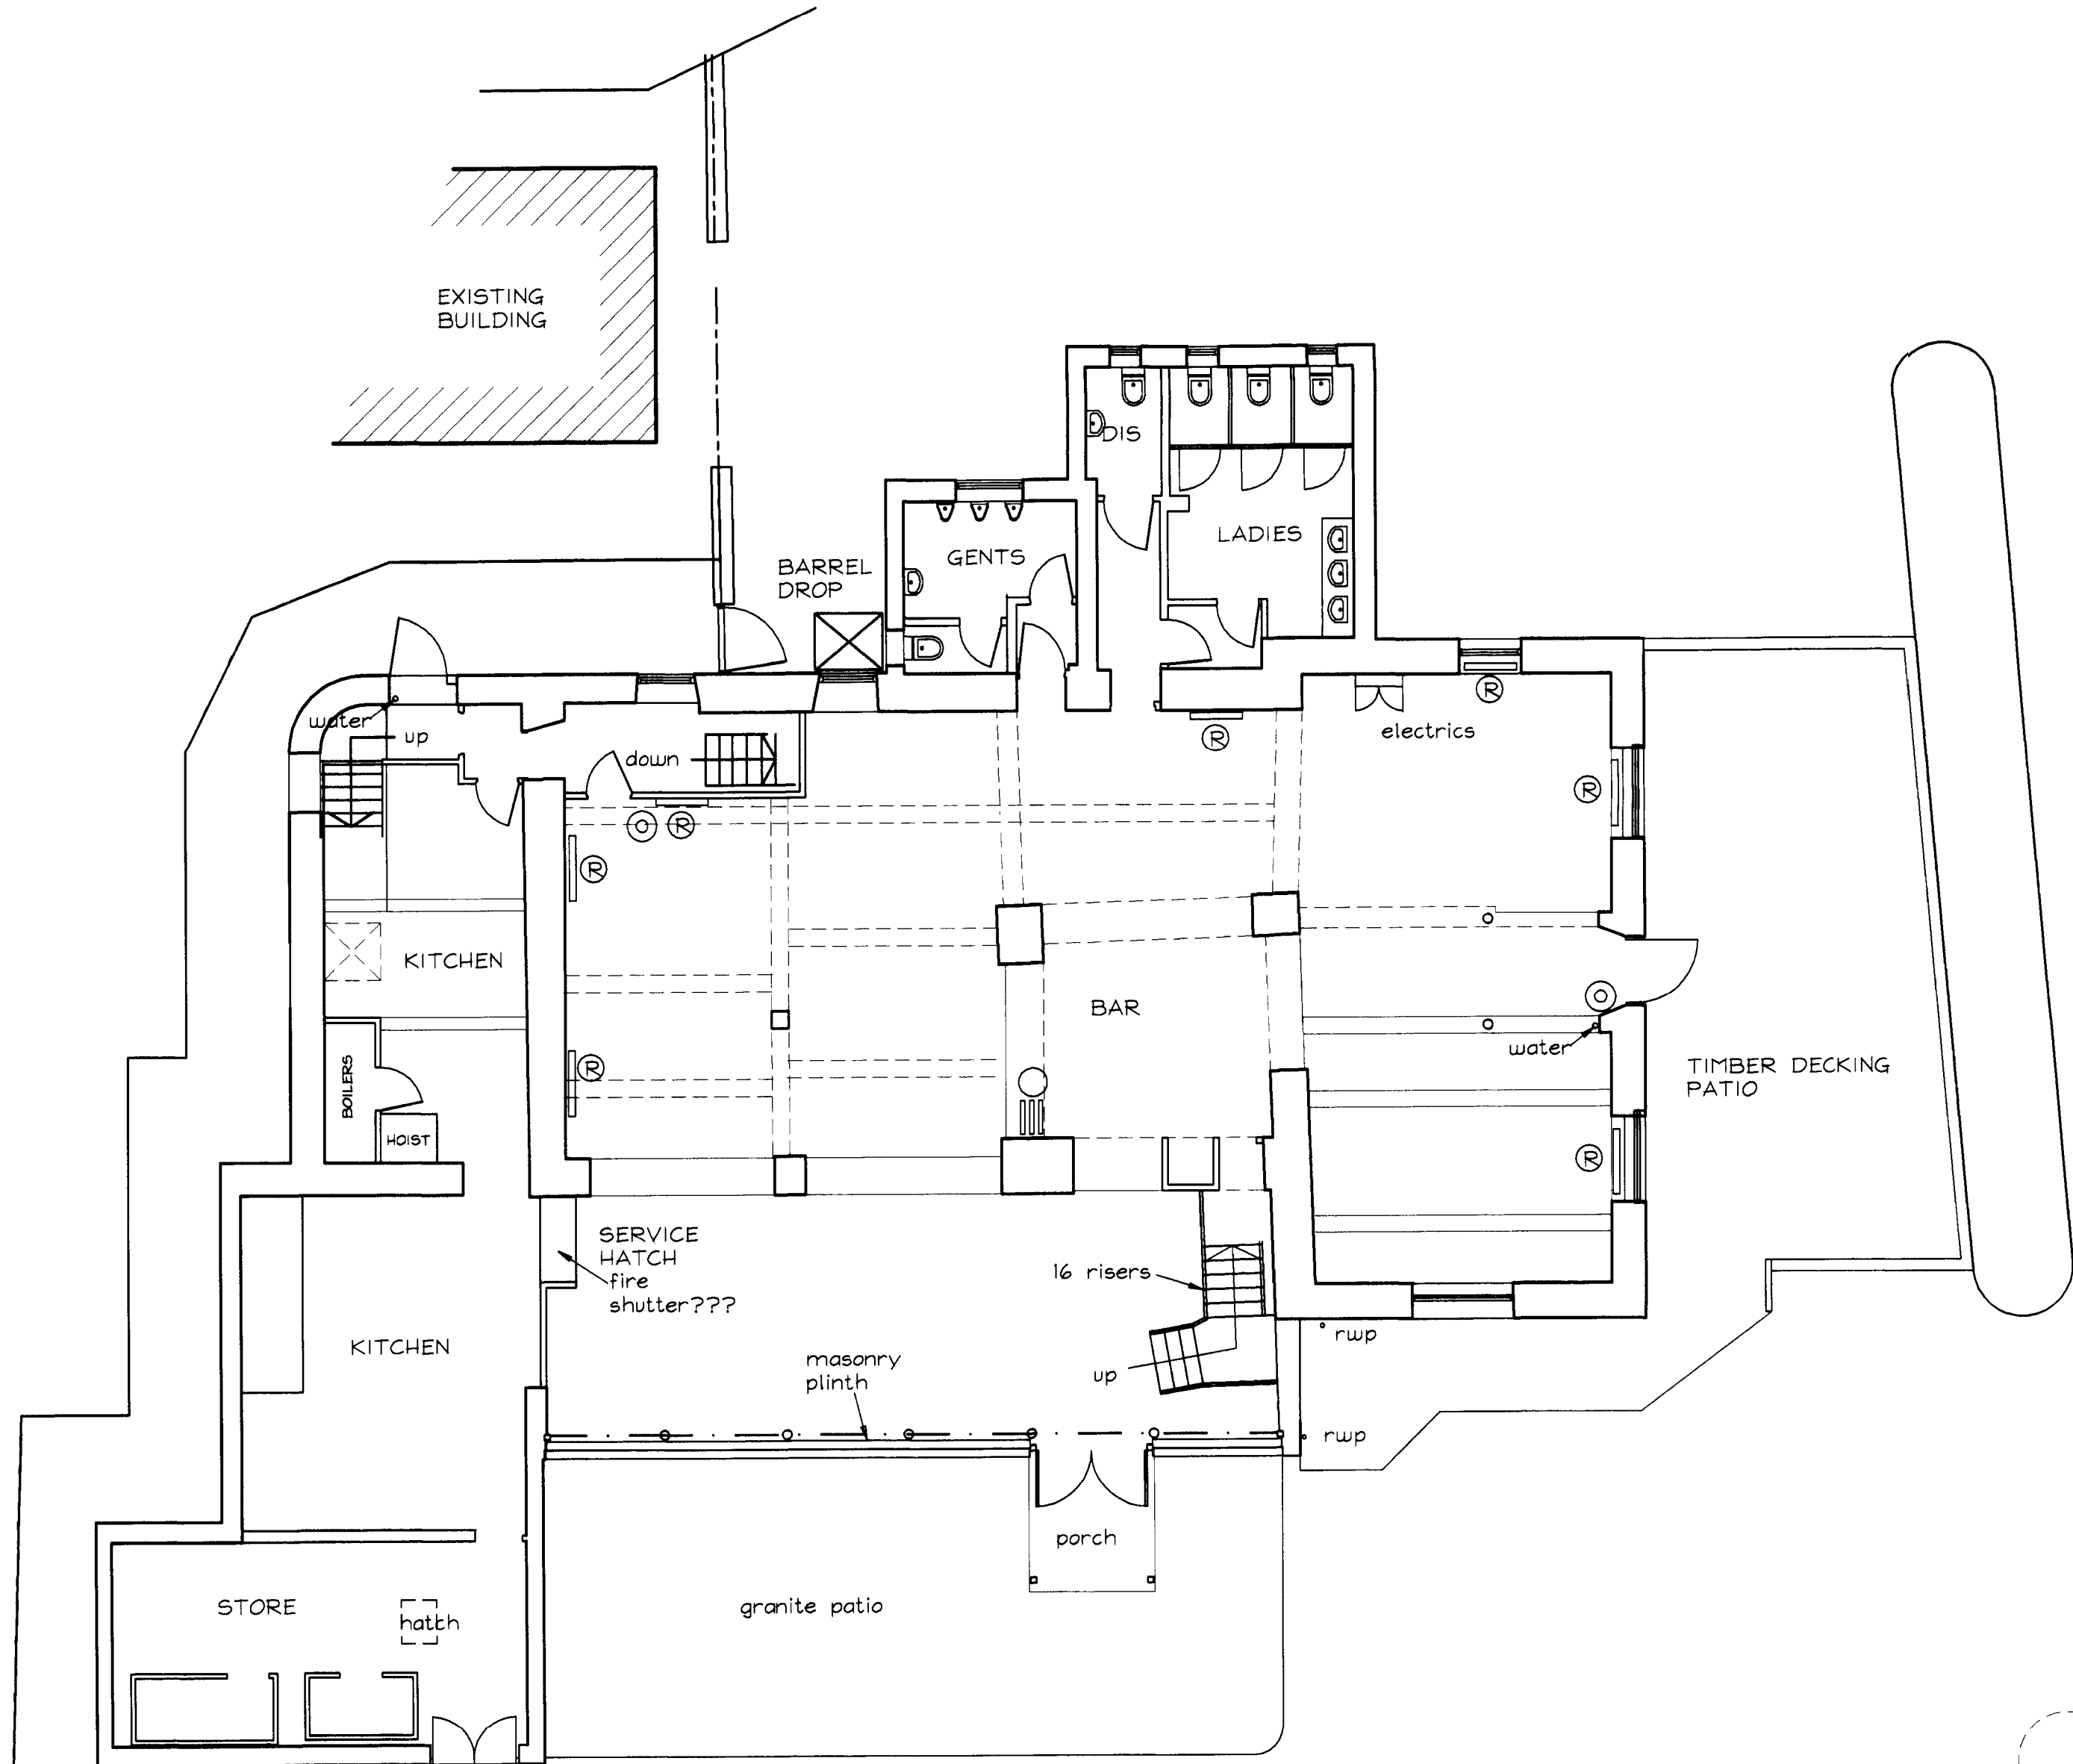


GROUND FLOOR PLAN

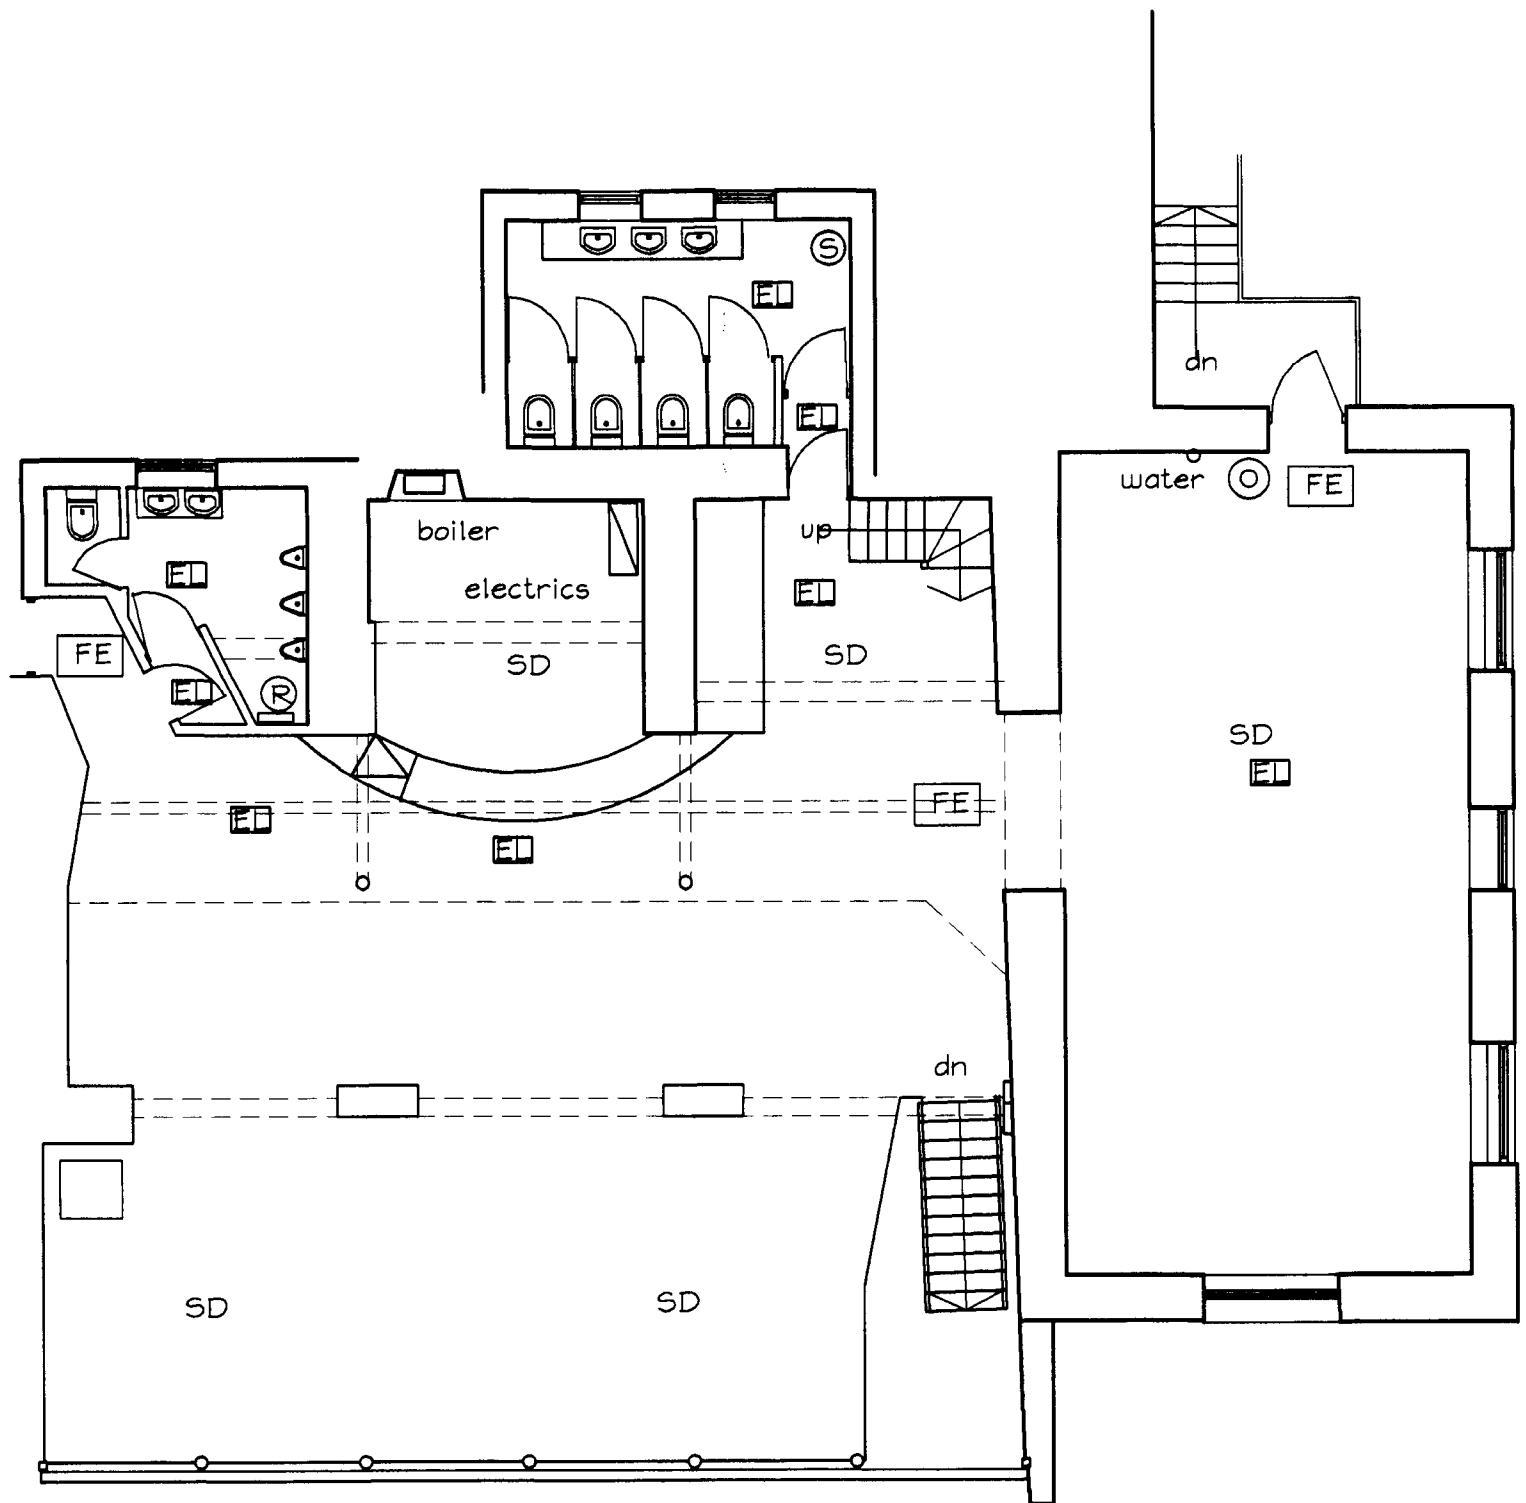


FIRST FLOOR



REAR ELEVATION

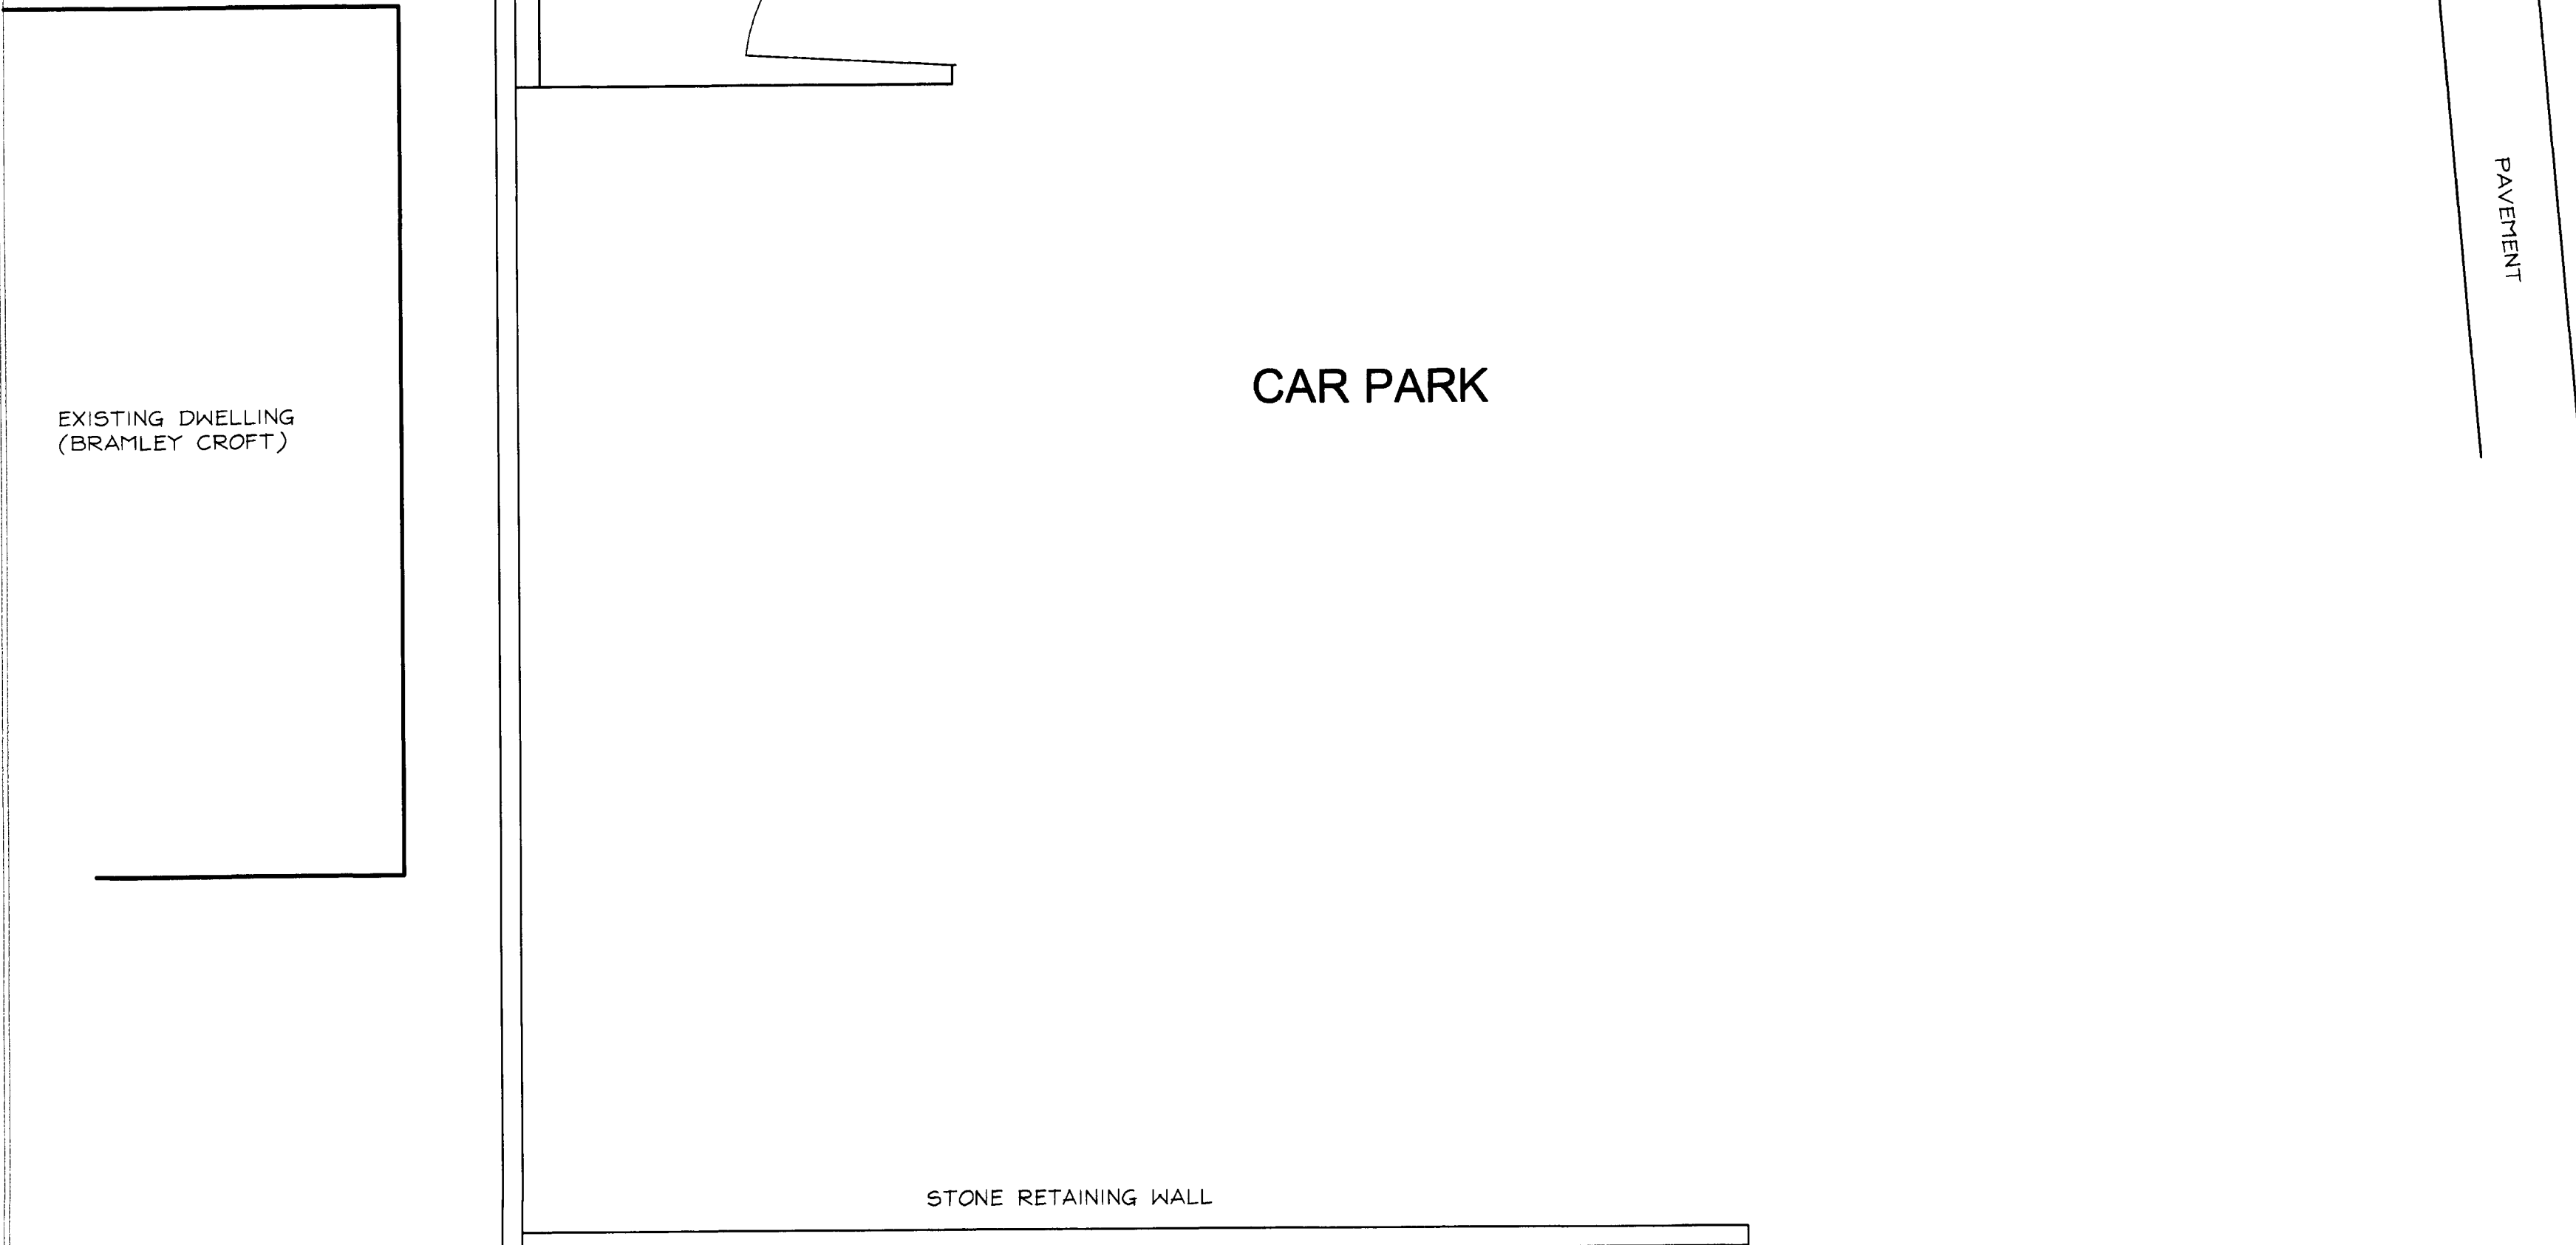

CAR PARK

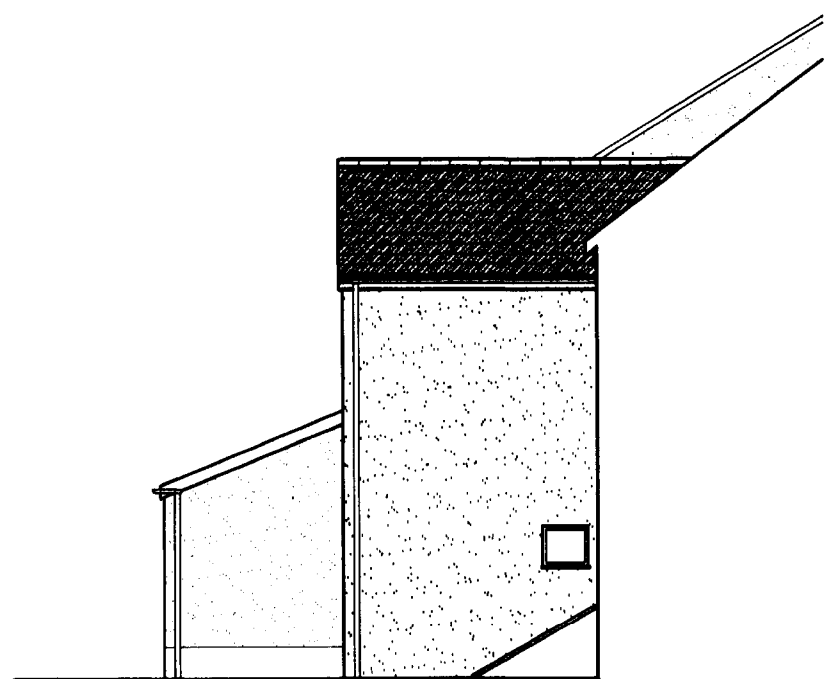


SIDE ELEVATION

3 2 0 0 7 0 8 6 9 P

revision : description : date :

Frank Belshaw
Building Surveyor

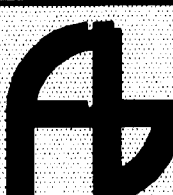

wheatley springs barn, wheatley lane road,
barrowford, nelson, lancashire. BB9 6GB.
tel no. (01282) 619666. fax no. (01282) 602447.
e-mail - frank@belshaw.co.uk

project :
proposed alterations,
The Spread Eagle Restaurant,
Clitheroe Road, Barrow.

client : Mr. K. Berkins
date : 20th June 2007

drawn by : PY
scale : 1:100
drg no : 2006/114/01

title : survey drawing
rev : ---