




HEAR ELEVATION

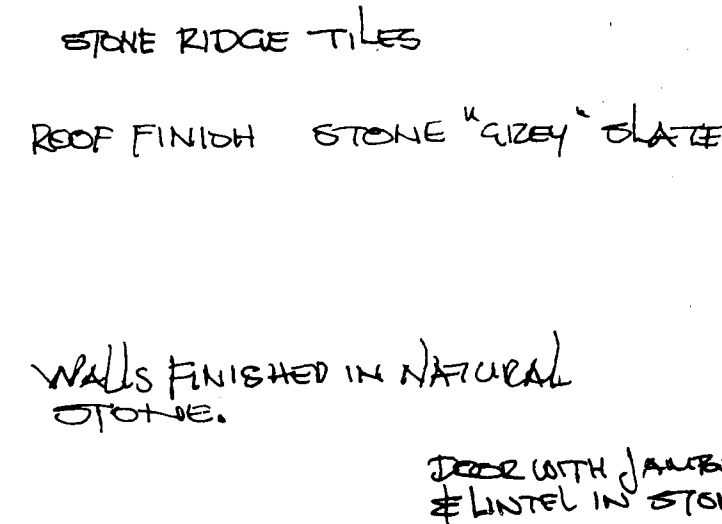

SIDE ELEVATION



EXISTING REAR ELEVATION.

 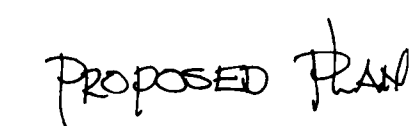

note

CUBIC CAPACITY = 49.14 m^3
FLOOR AREA = 16.8 m^2



client

MR. & MRS. D. HELM
HIGHER PARK HEND GATE
ACCRINGTON RD,
WHALEY B87 9DN

project

PROPOSED GARDEN LOUNGE
HIGHER PARK HEAD COTTAGE

0070871P

title
EXISTING & PROPOSED
PLANS & ELEVATIONS

scale 1:50	drawn AJF	date 03-09-00
dwg. no 07-1735-01		rev.