




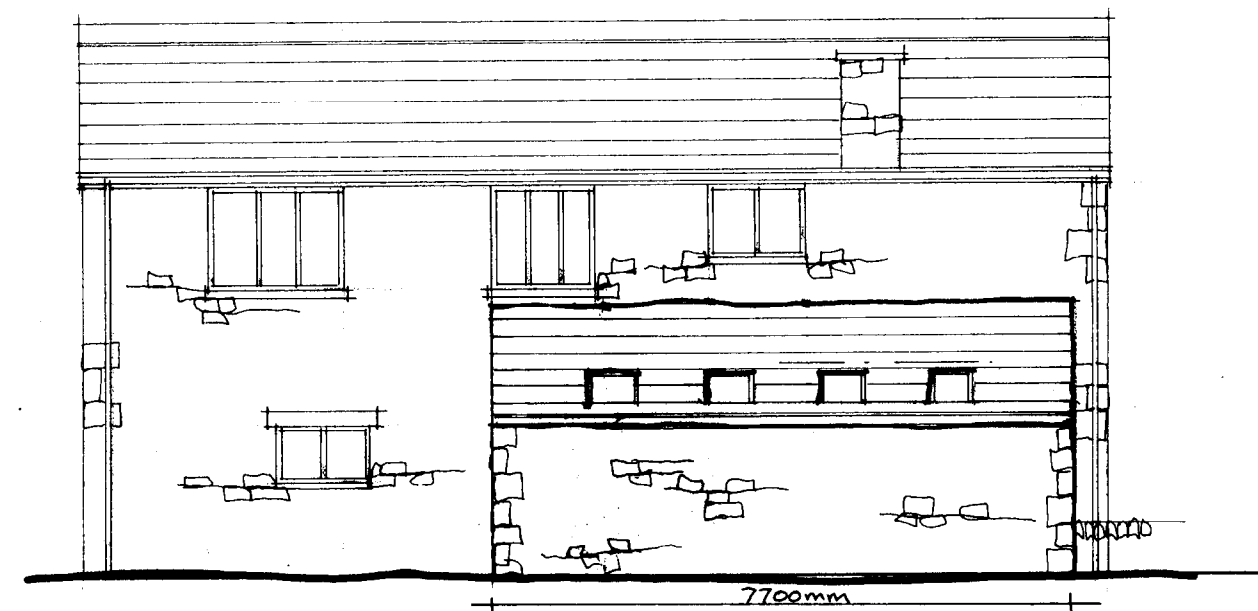


REAR ELEVATION

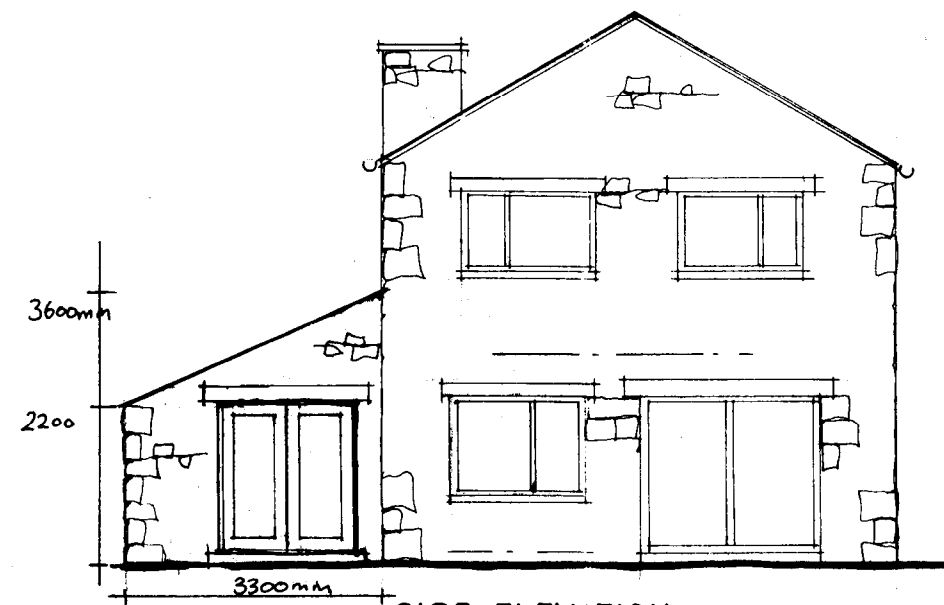

SIDE ELEVATION

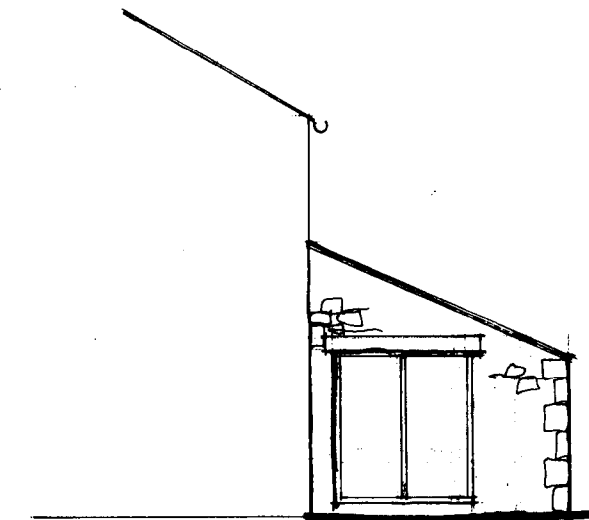

SIDE ELEVATION

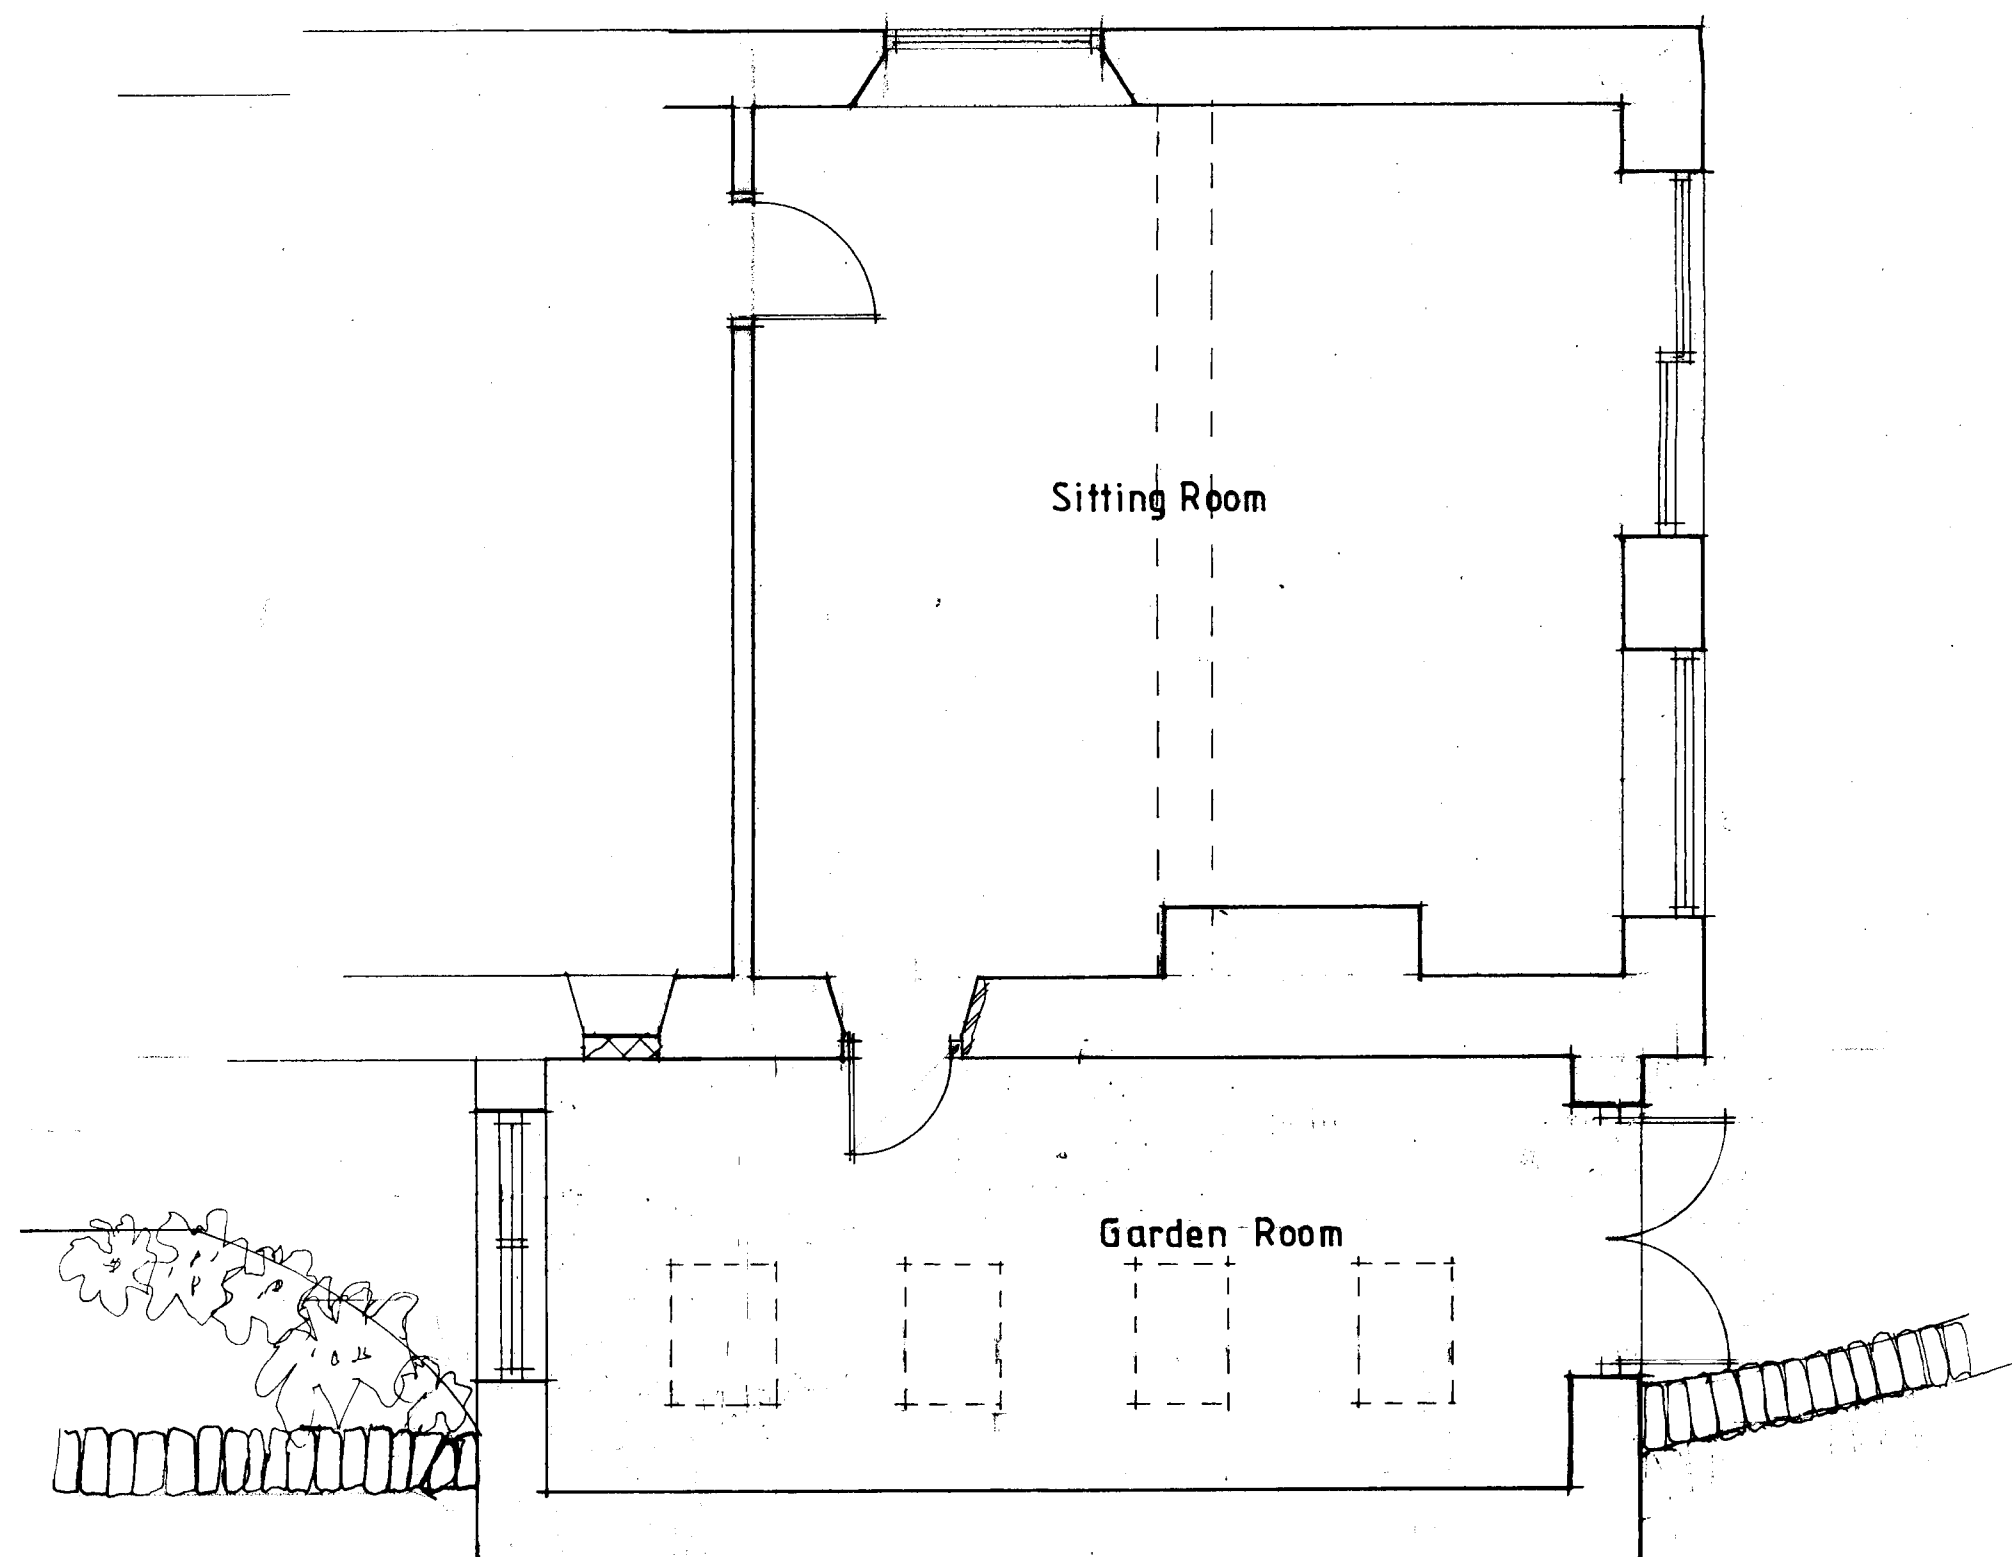

Garden

Sitting Room

Garden Room

B - AMENDED 6/9/07
A - AMENDED 3/9/07

Client

Mr & Mrs TOOTLE

Job Title

PROPOSED NEW GARDEN ROOM
ORCHID HOUSE
BOWFIELDS LANE
BALDERSTONE

3 2 0 0 7 0 8 7 5 P

Drawing Title

PROPOSED PLAN & ELEVATION

Scale

1:50 1:100

Date

JUL 07

Drawn

LKR



Sunderland Peacock & Associates Ltd.
Chartered Architects
Stanley House, Lowergate,
Clitheroe, Lancashire BB7 1AD.
Tel: 01200 423178 Fax: 01200 427328
E-mail: enquiries@spanda.co.uk

3729 - 2_B