


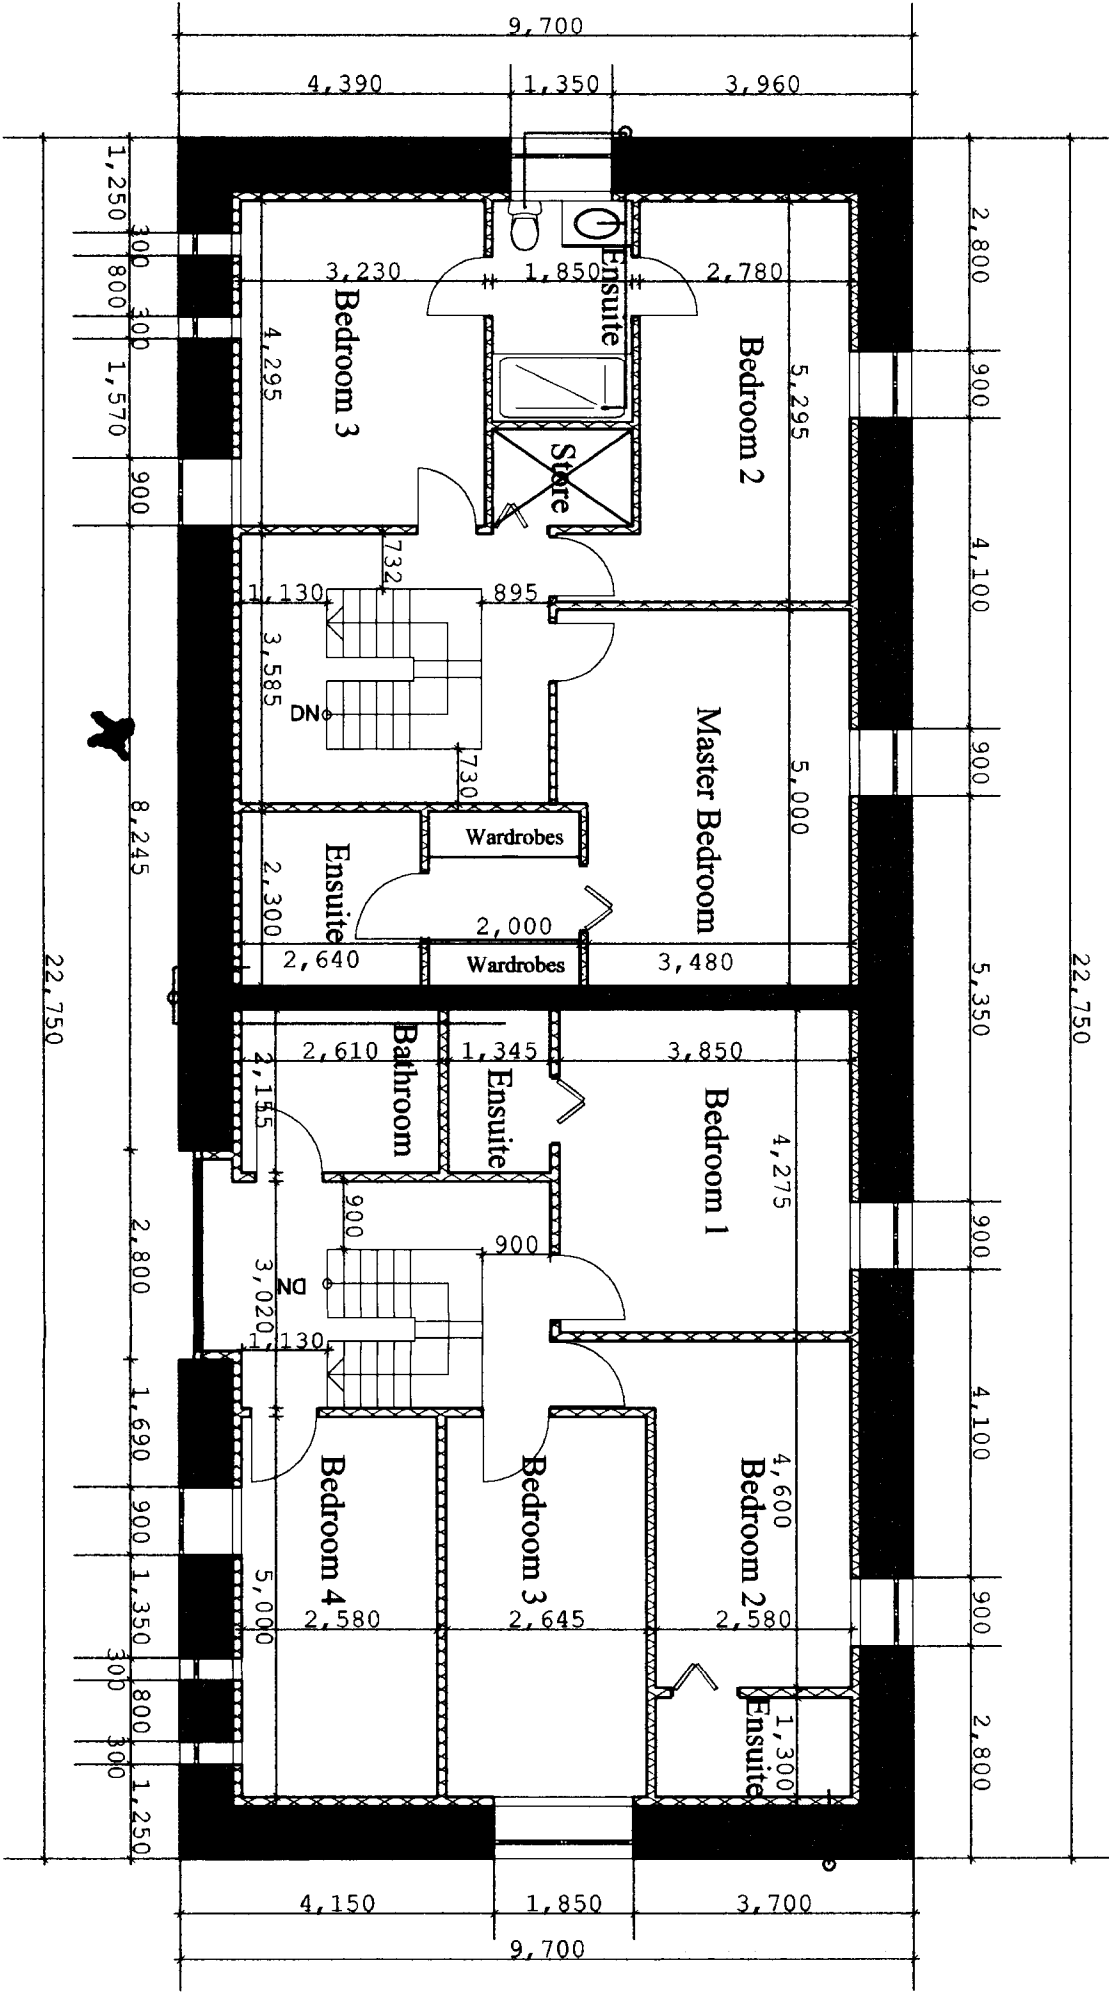


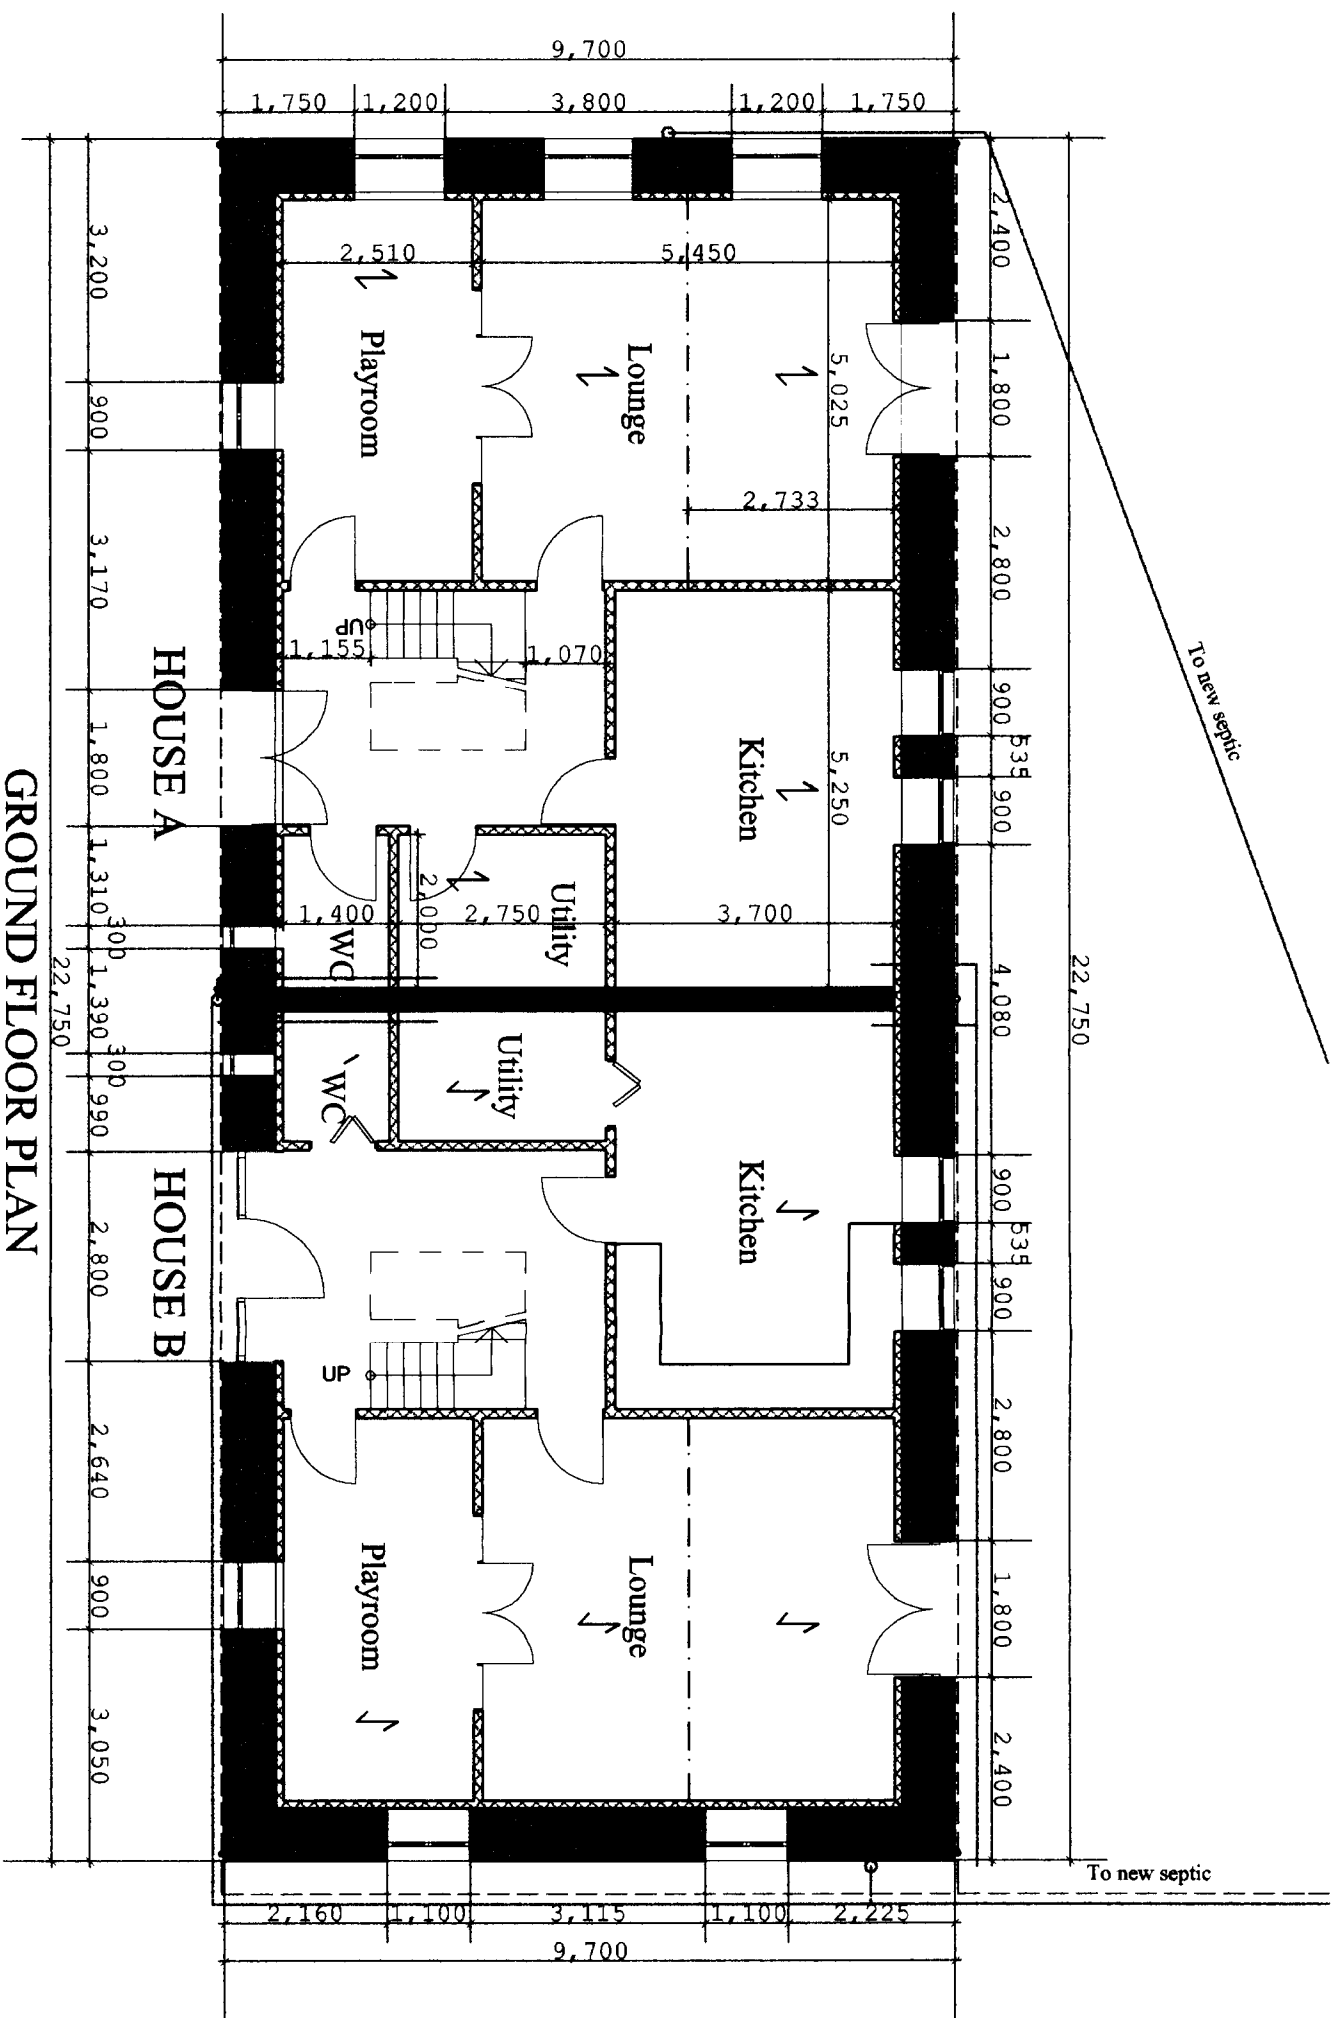


FIRST FLOOR PLAN

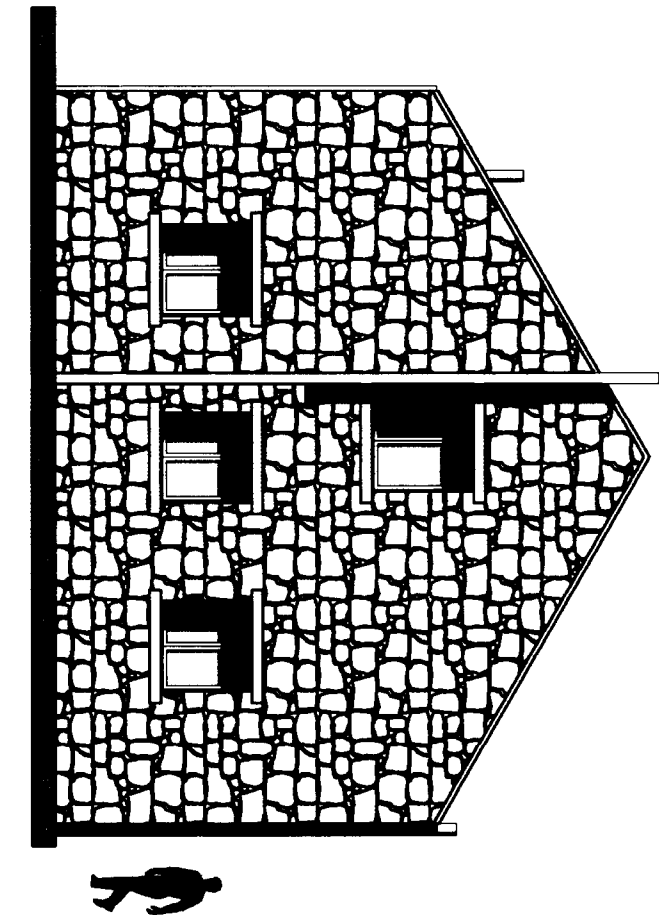


GROUND FLOOR PLAN

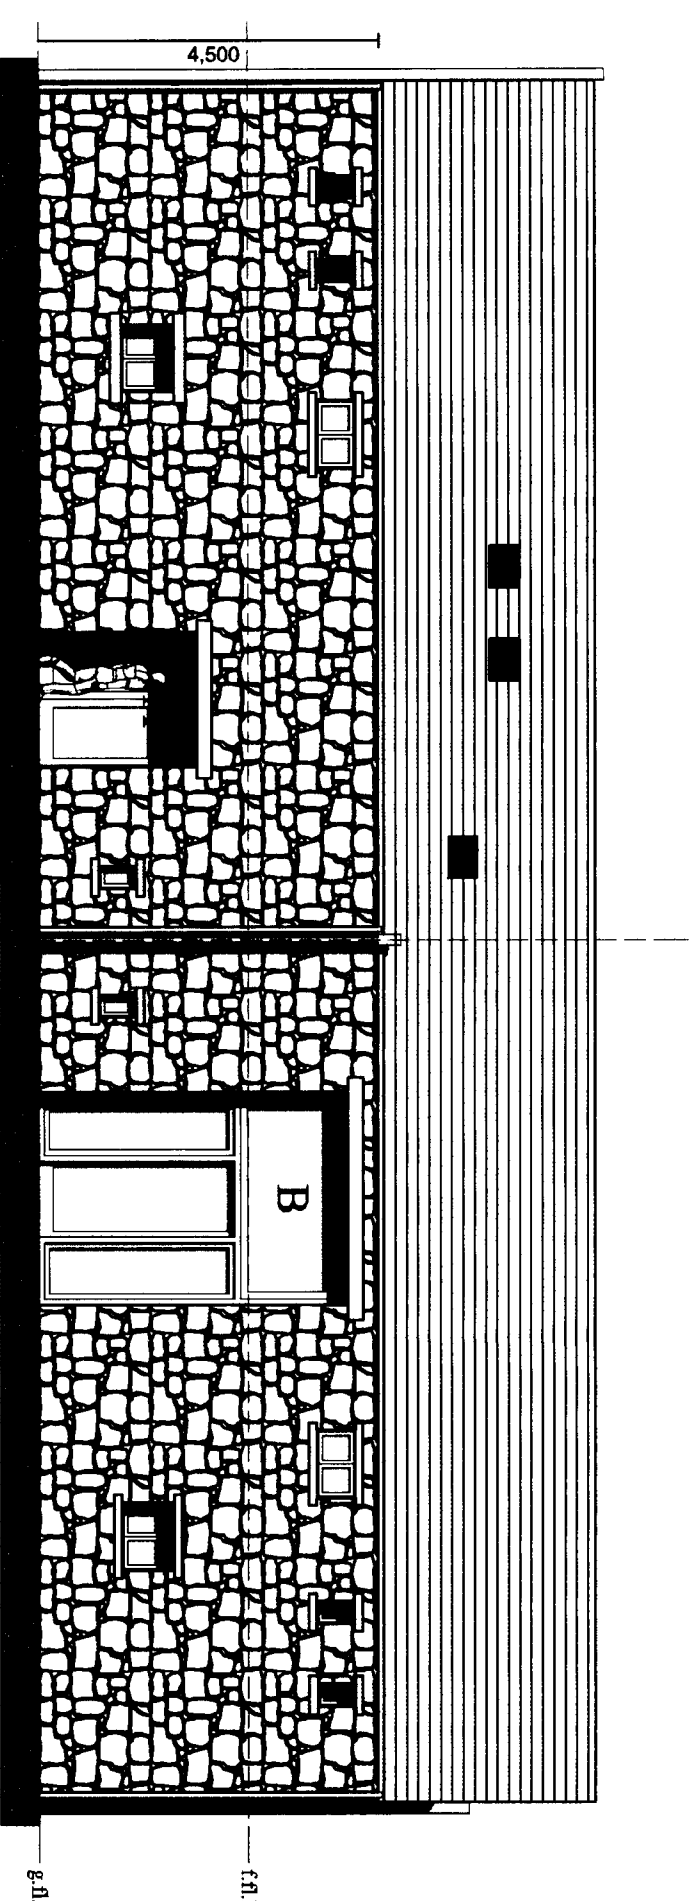


SIDE ELEVATION
HOUSE A

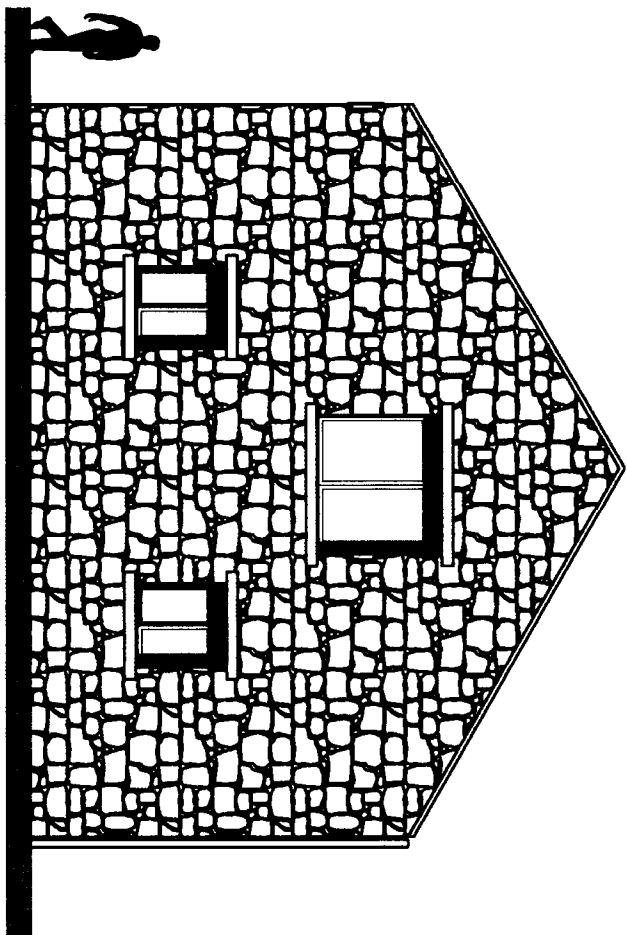


SIDE ELEVATION
HOUSE B

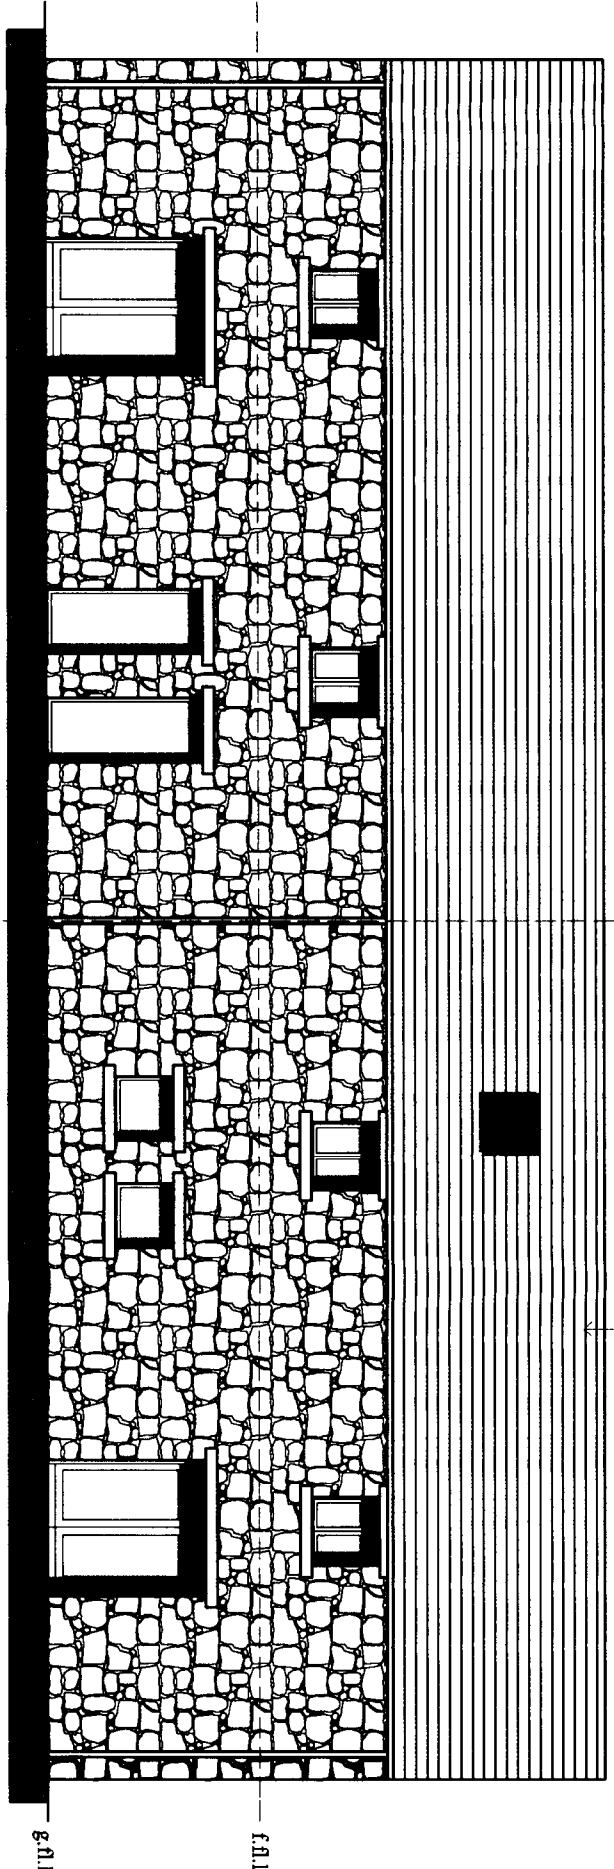



REAR ELEVATION

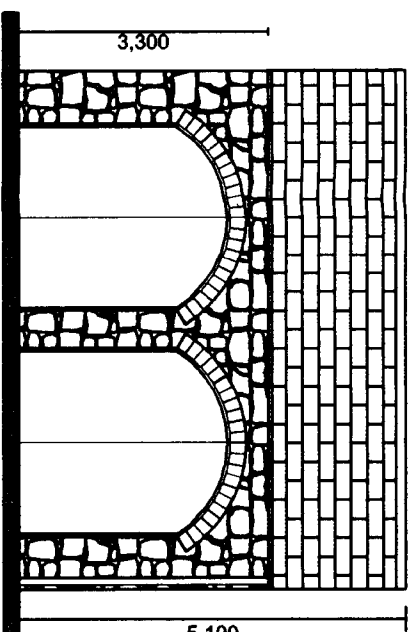


Front Elevation
Garages

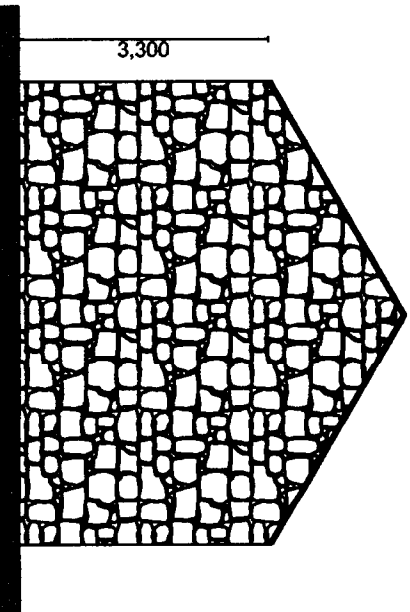

SIDE ELEVATION

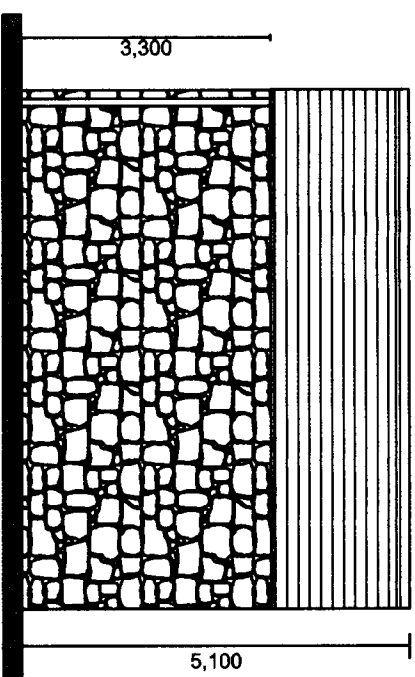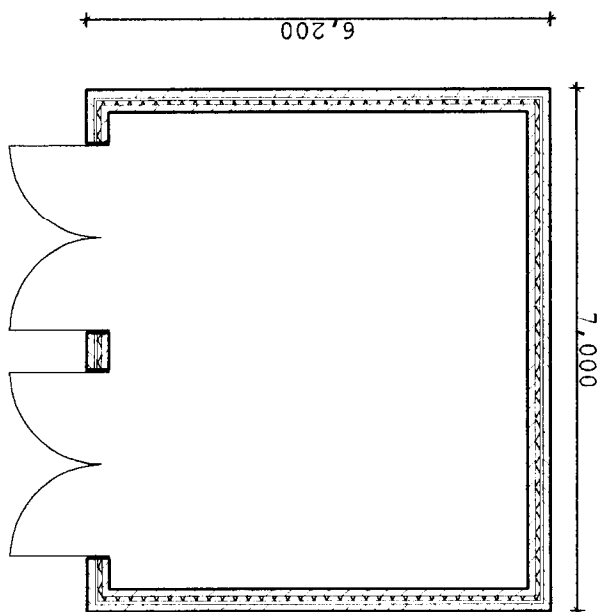

REAR ELEVATION

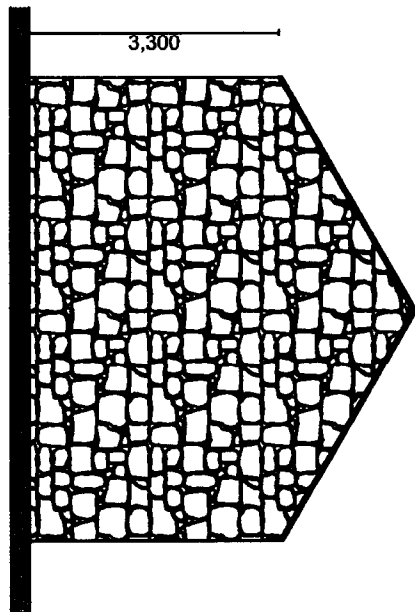

SIDE ELEVATION


Materials

Roofing to be natural stone slate at a roof pitch of 30 degrees on the garages.

Walling to be natural stone to match existing barns

Windows and Doors to match existing barn being hard wood timber painted brown

Garage doors to be hard wood timber painted brown.

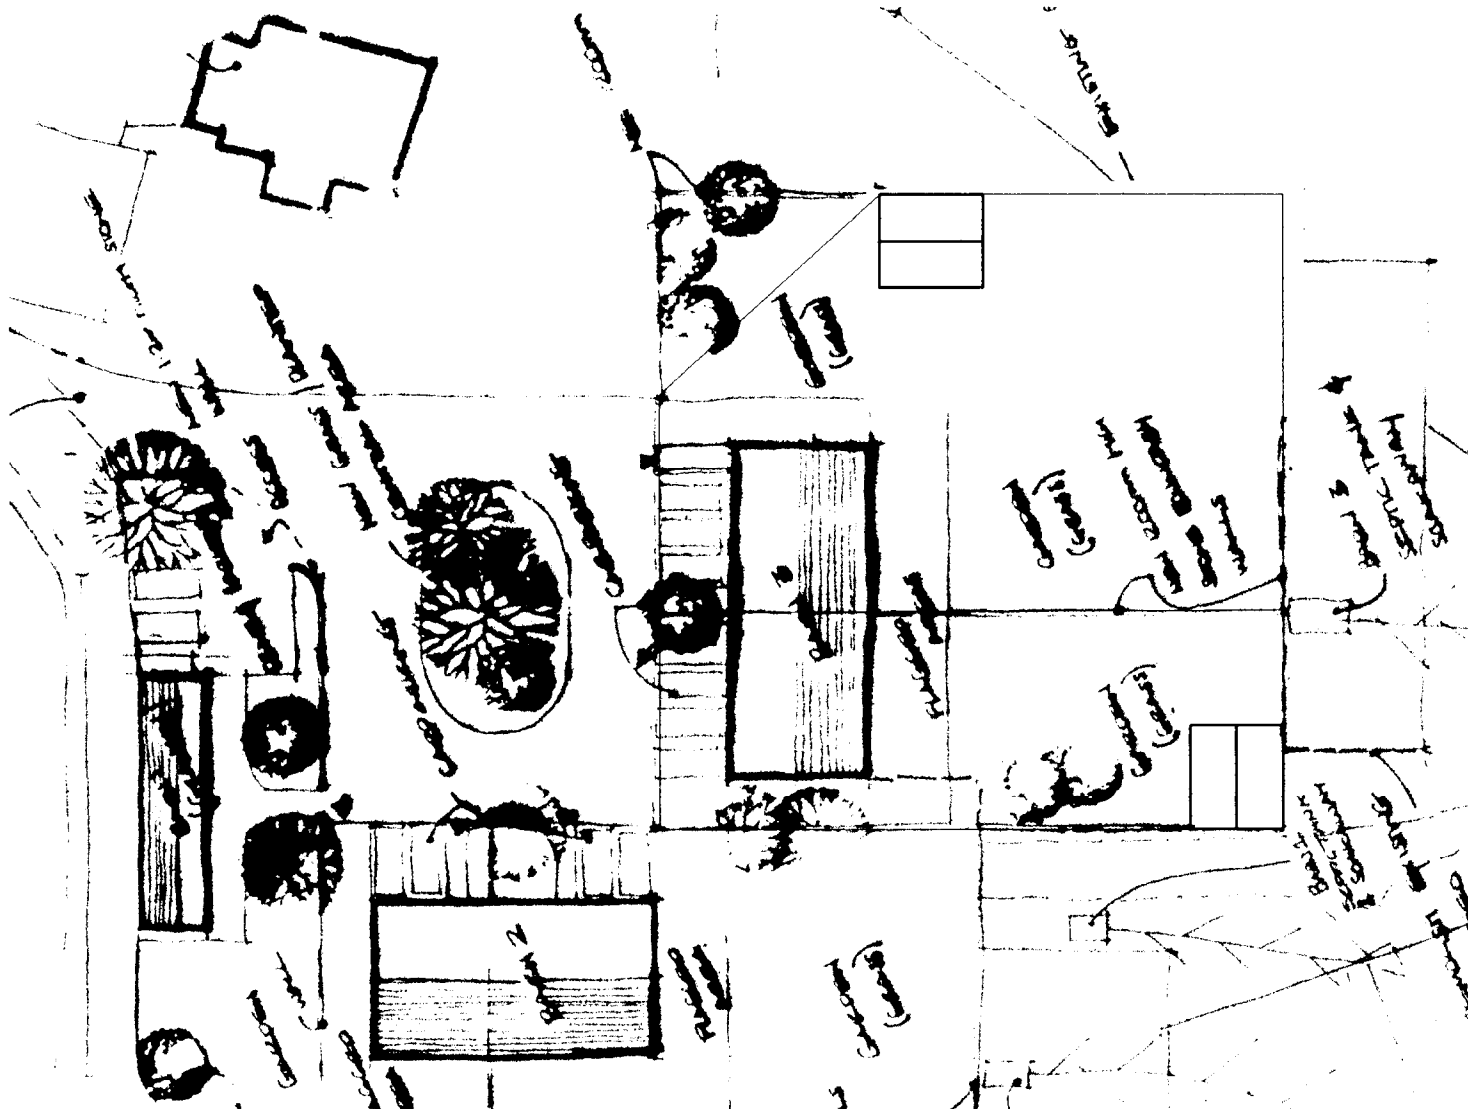

Date	Description	Rev.
------	-------------	------

JOHN CLANCY

CHARTERED ARCHITECT CHARTERED TOWN PLANNER

17 Baldry Street,
Nelson,
Lancaster BB9 9QG.
Phone: 01282 615507
Fax: 01282 615507
Email: john.clancy@charterplan.com

This Drawing is Copyright ©

Do Not Scale

Use Figure Dimensions Only

Any Discrepancies to be Notified immediately
Any variation to these drawings must be by written
authorisation from the Architect

Project:

Proposed Alterations to windows and doors
and Proposed Detached Garages within the grounds
(Related to 3000501P)

Higher Stanten Hey Farm
at
Citheroe

for
Mr W.H. Holgate

Date: August 2007 Scale: 1:100 Drawn By: DPL