




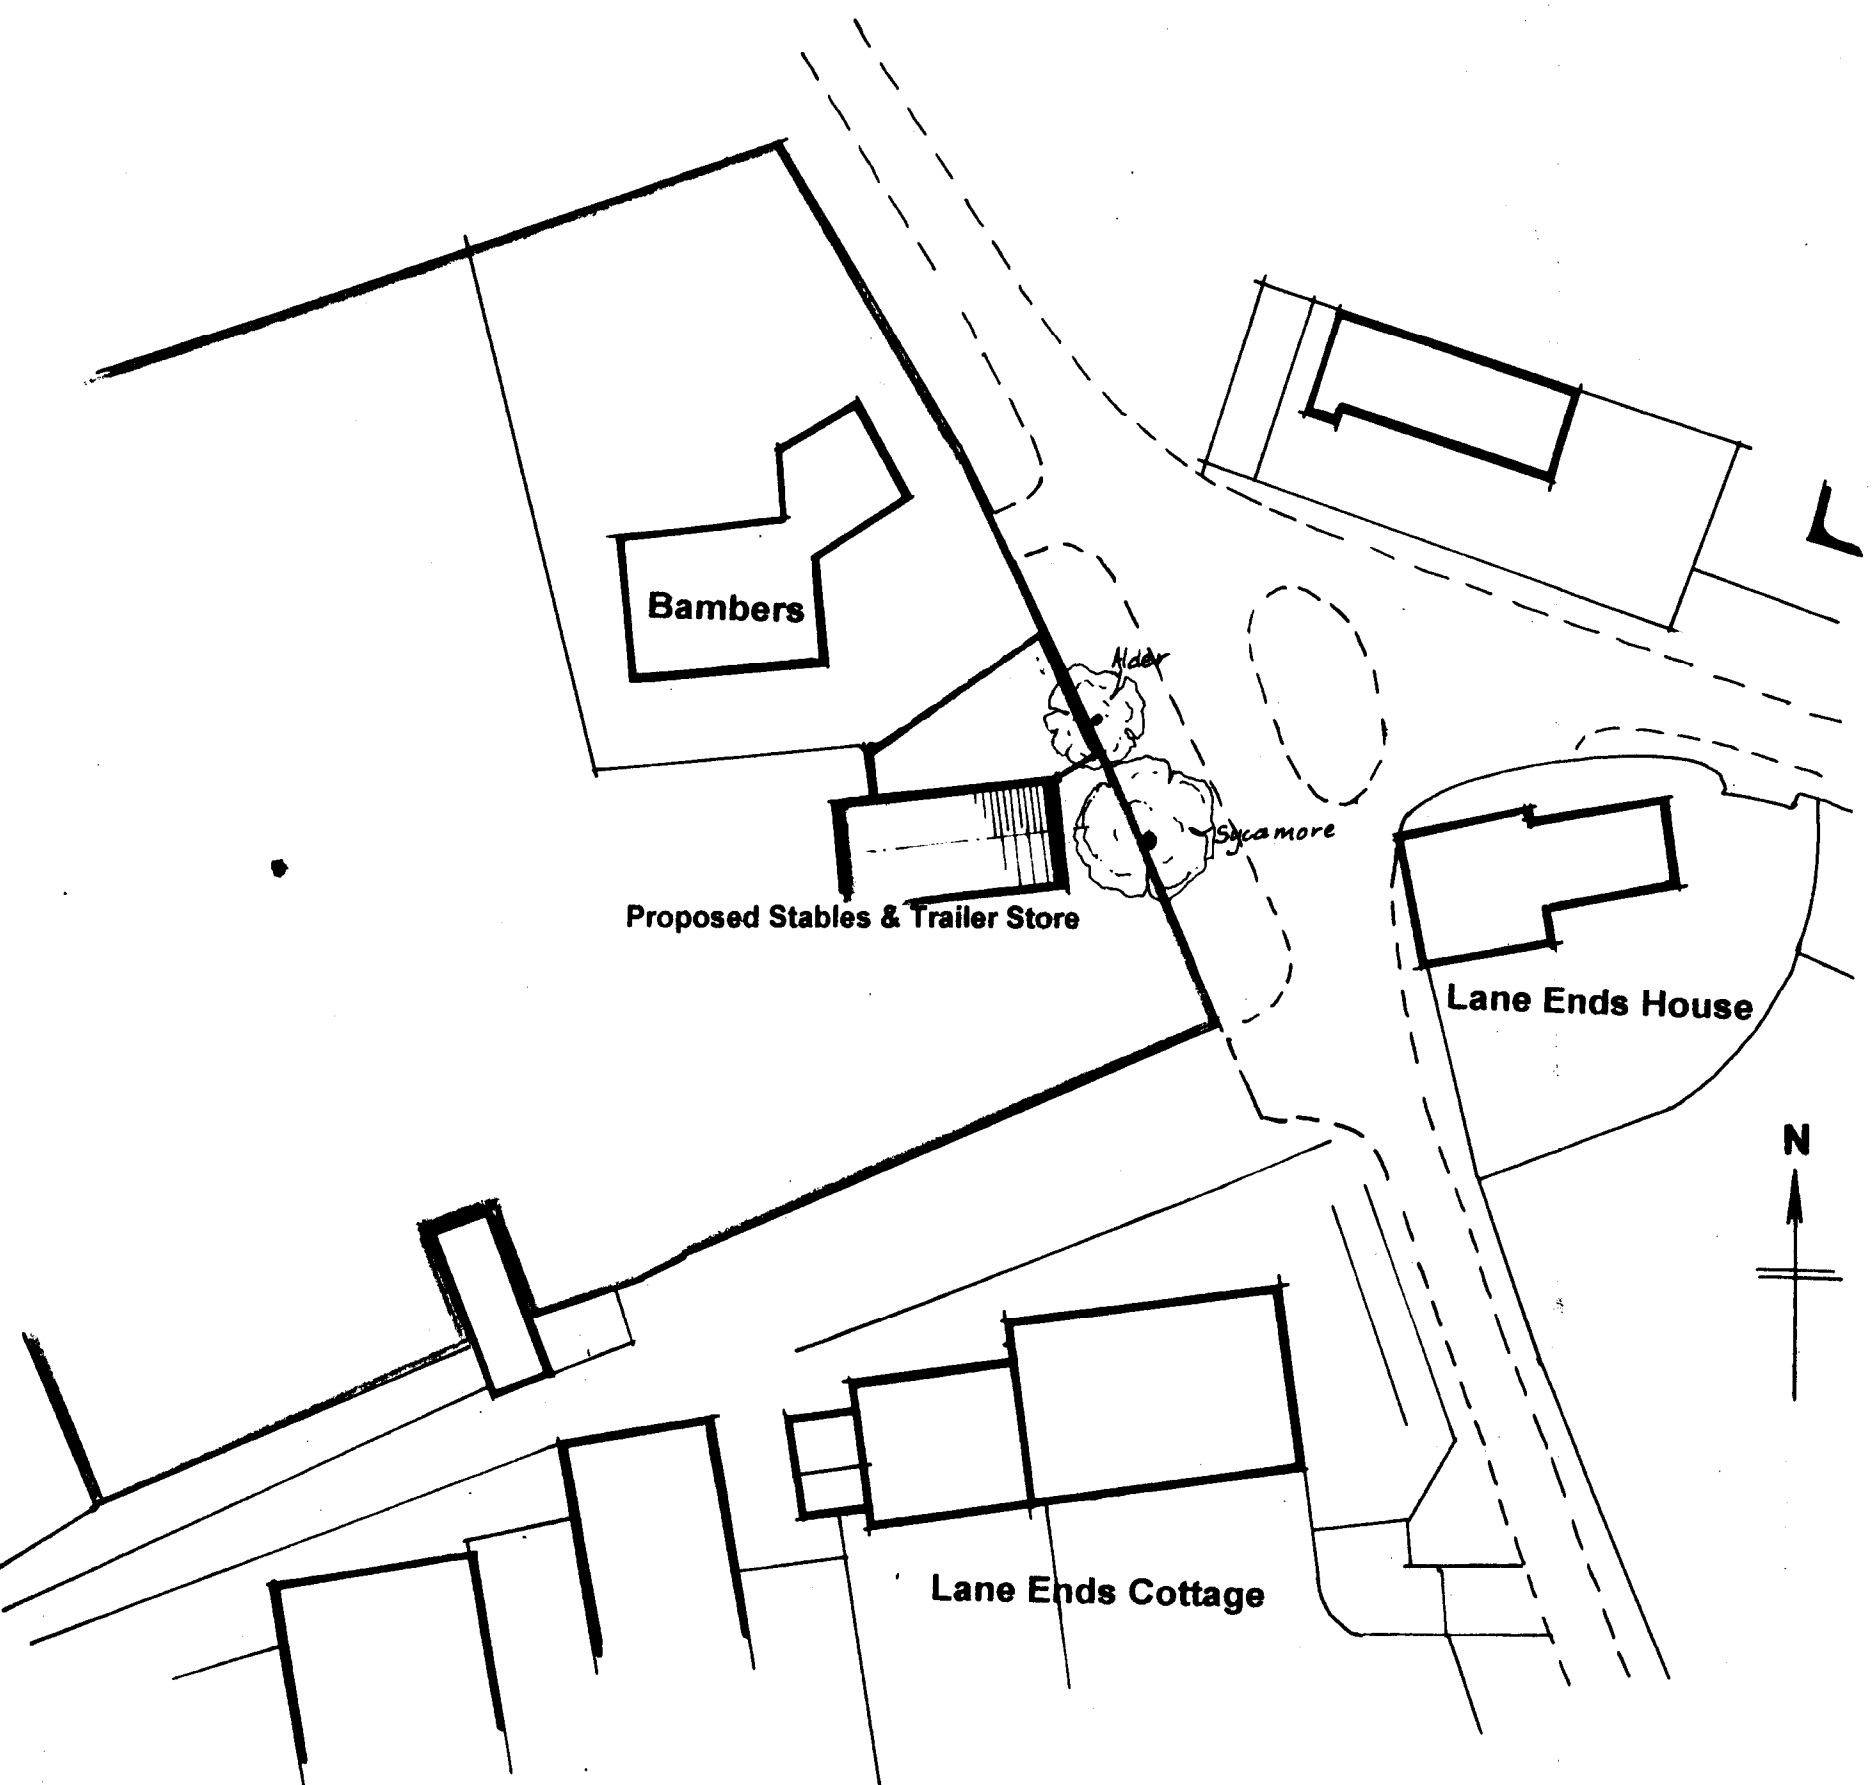


Location Plan

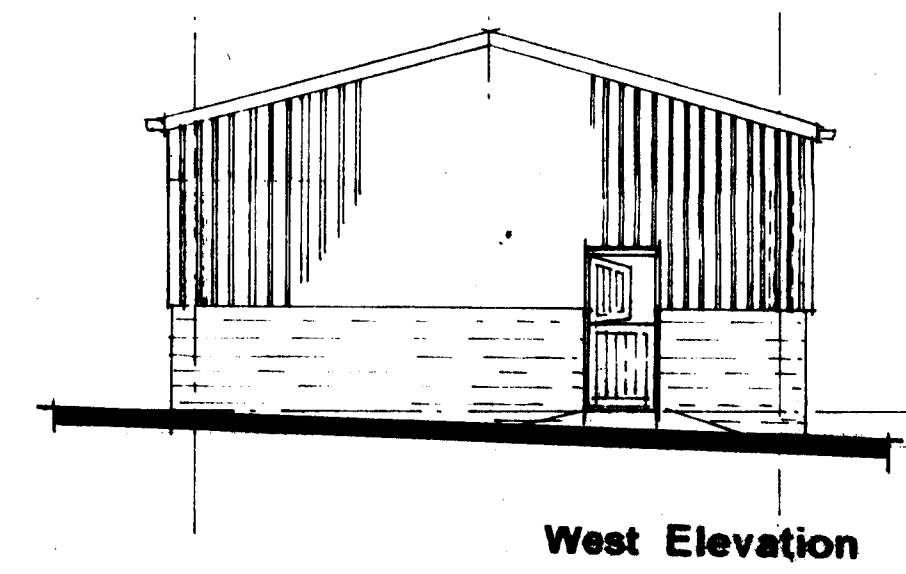


West Elevation

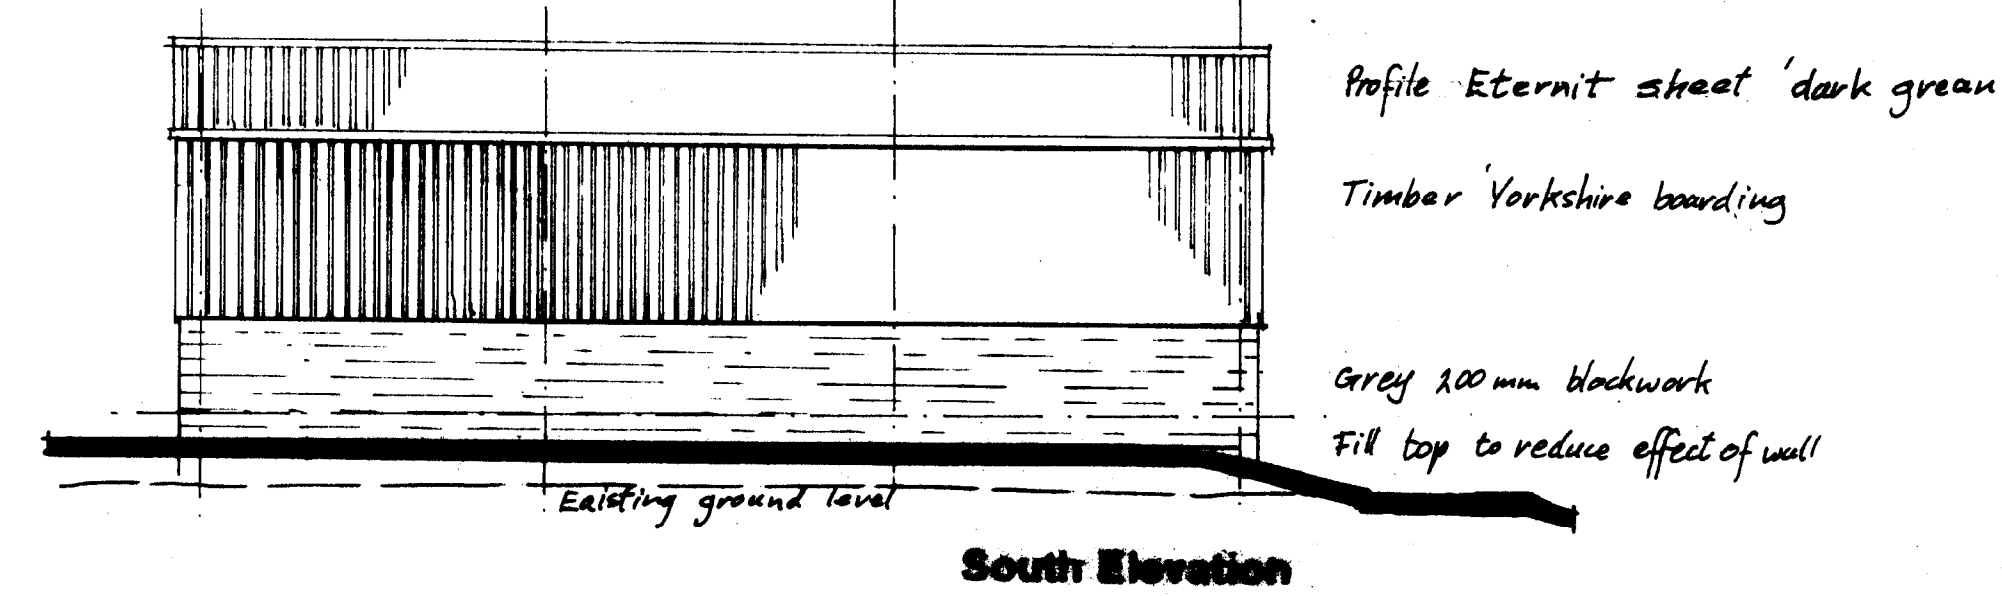

South Elevation

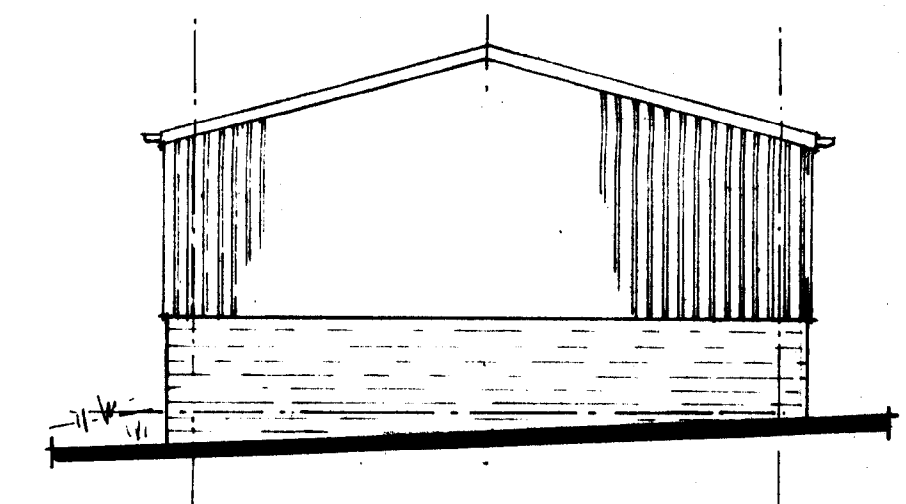


East Elevation

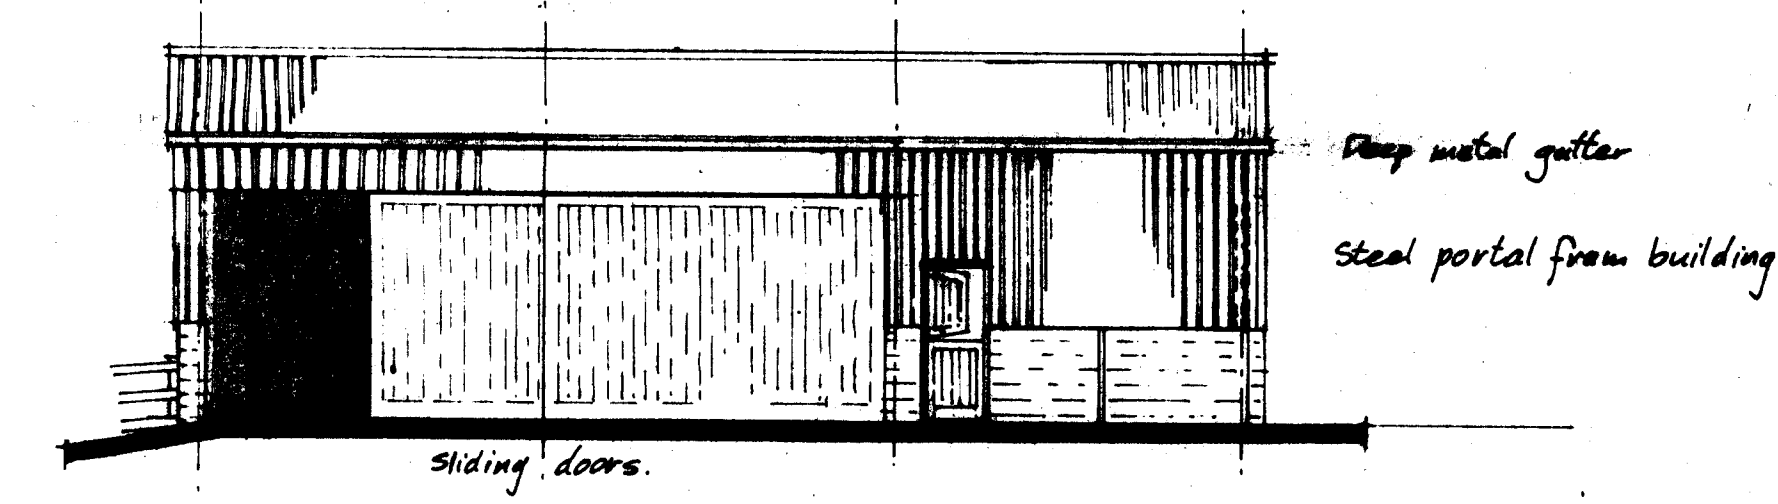


North Elevation

3 2 0 0 7 0 8 8 8 P

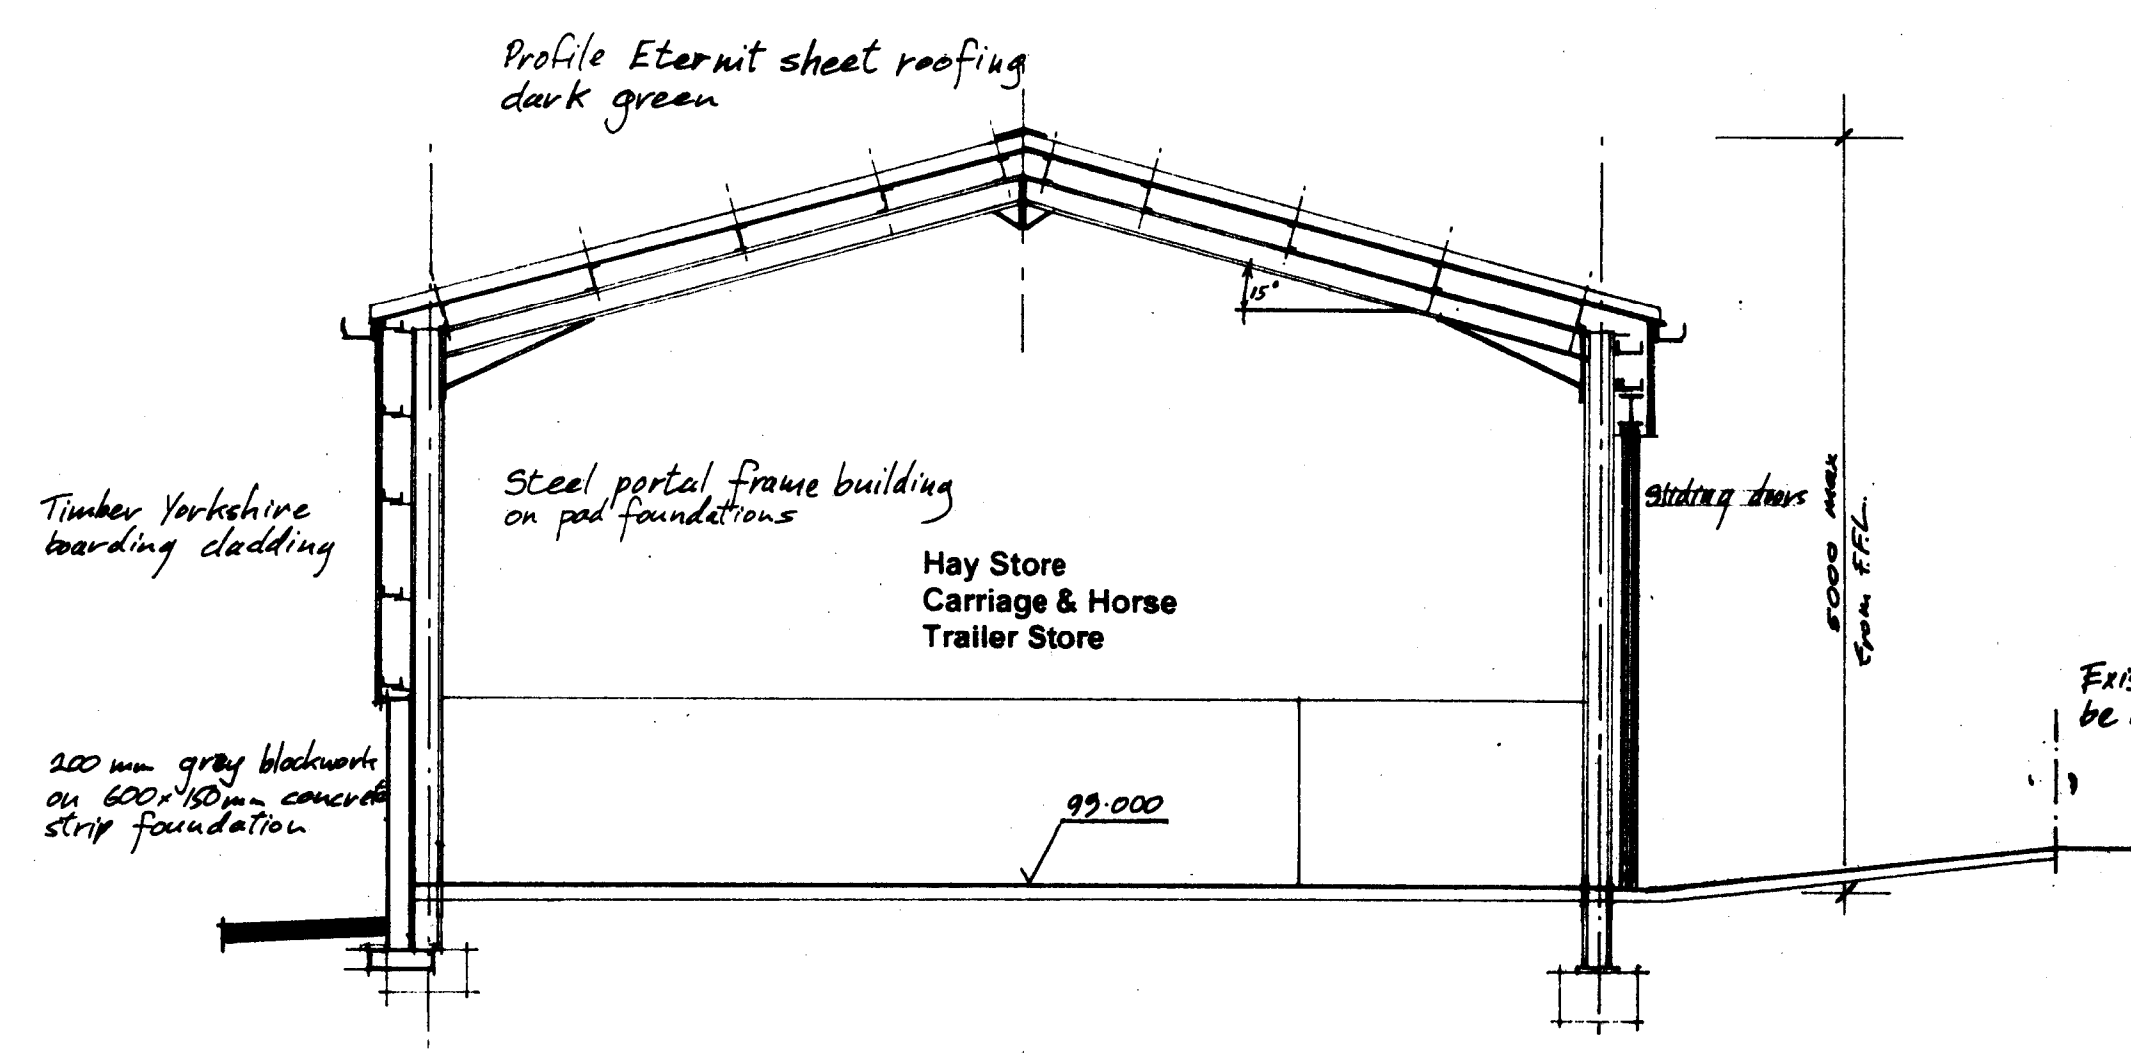

Section

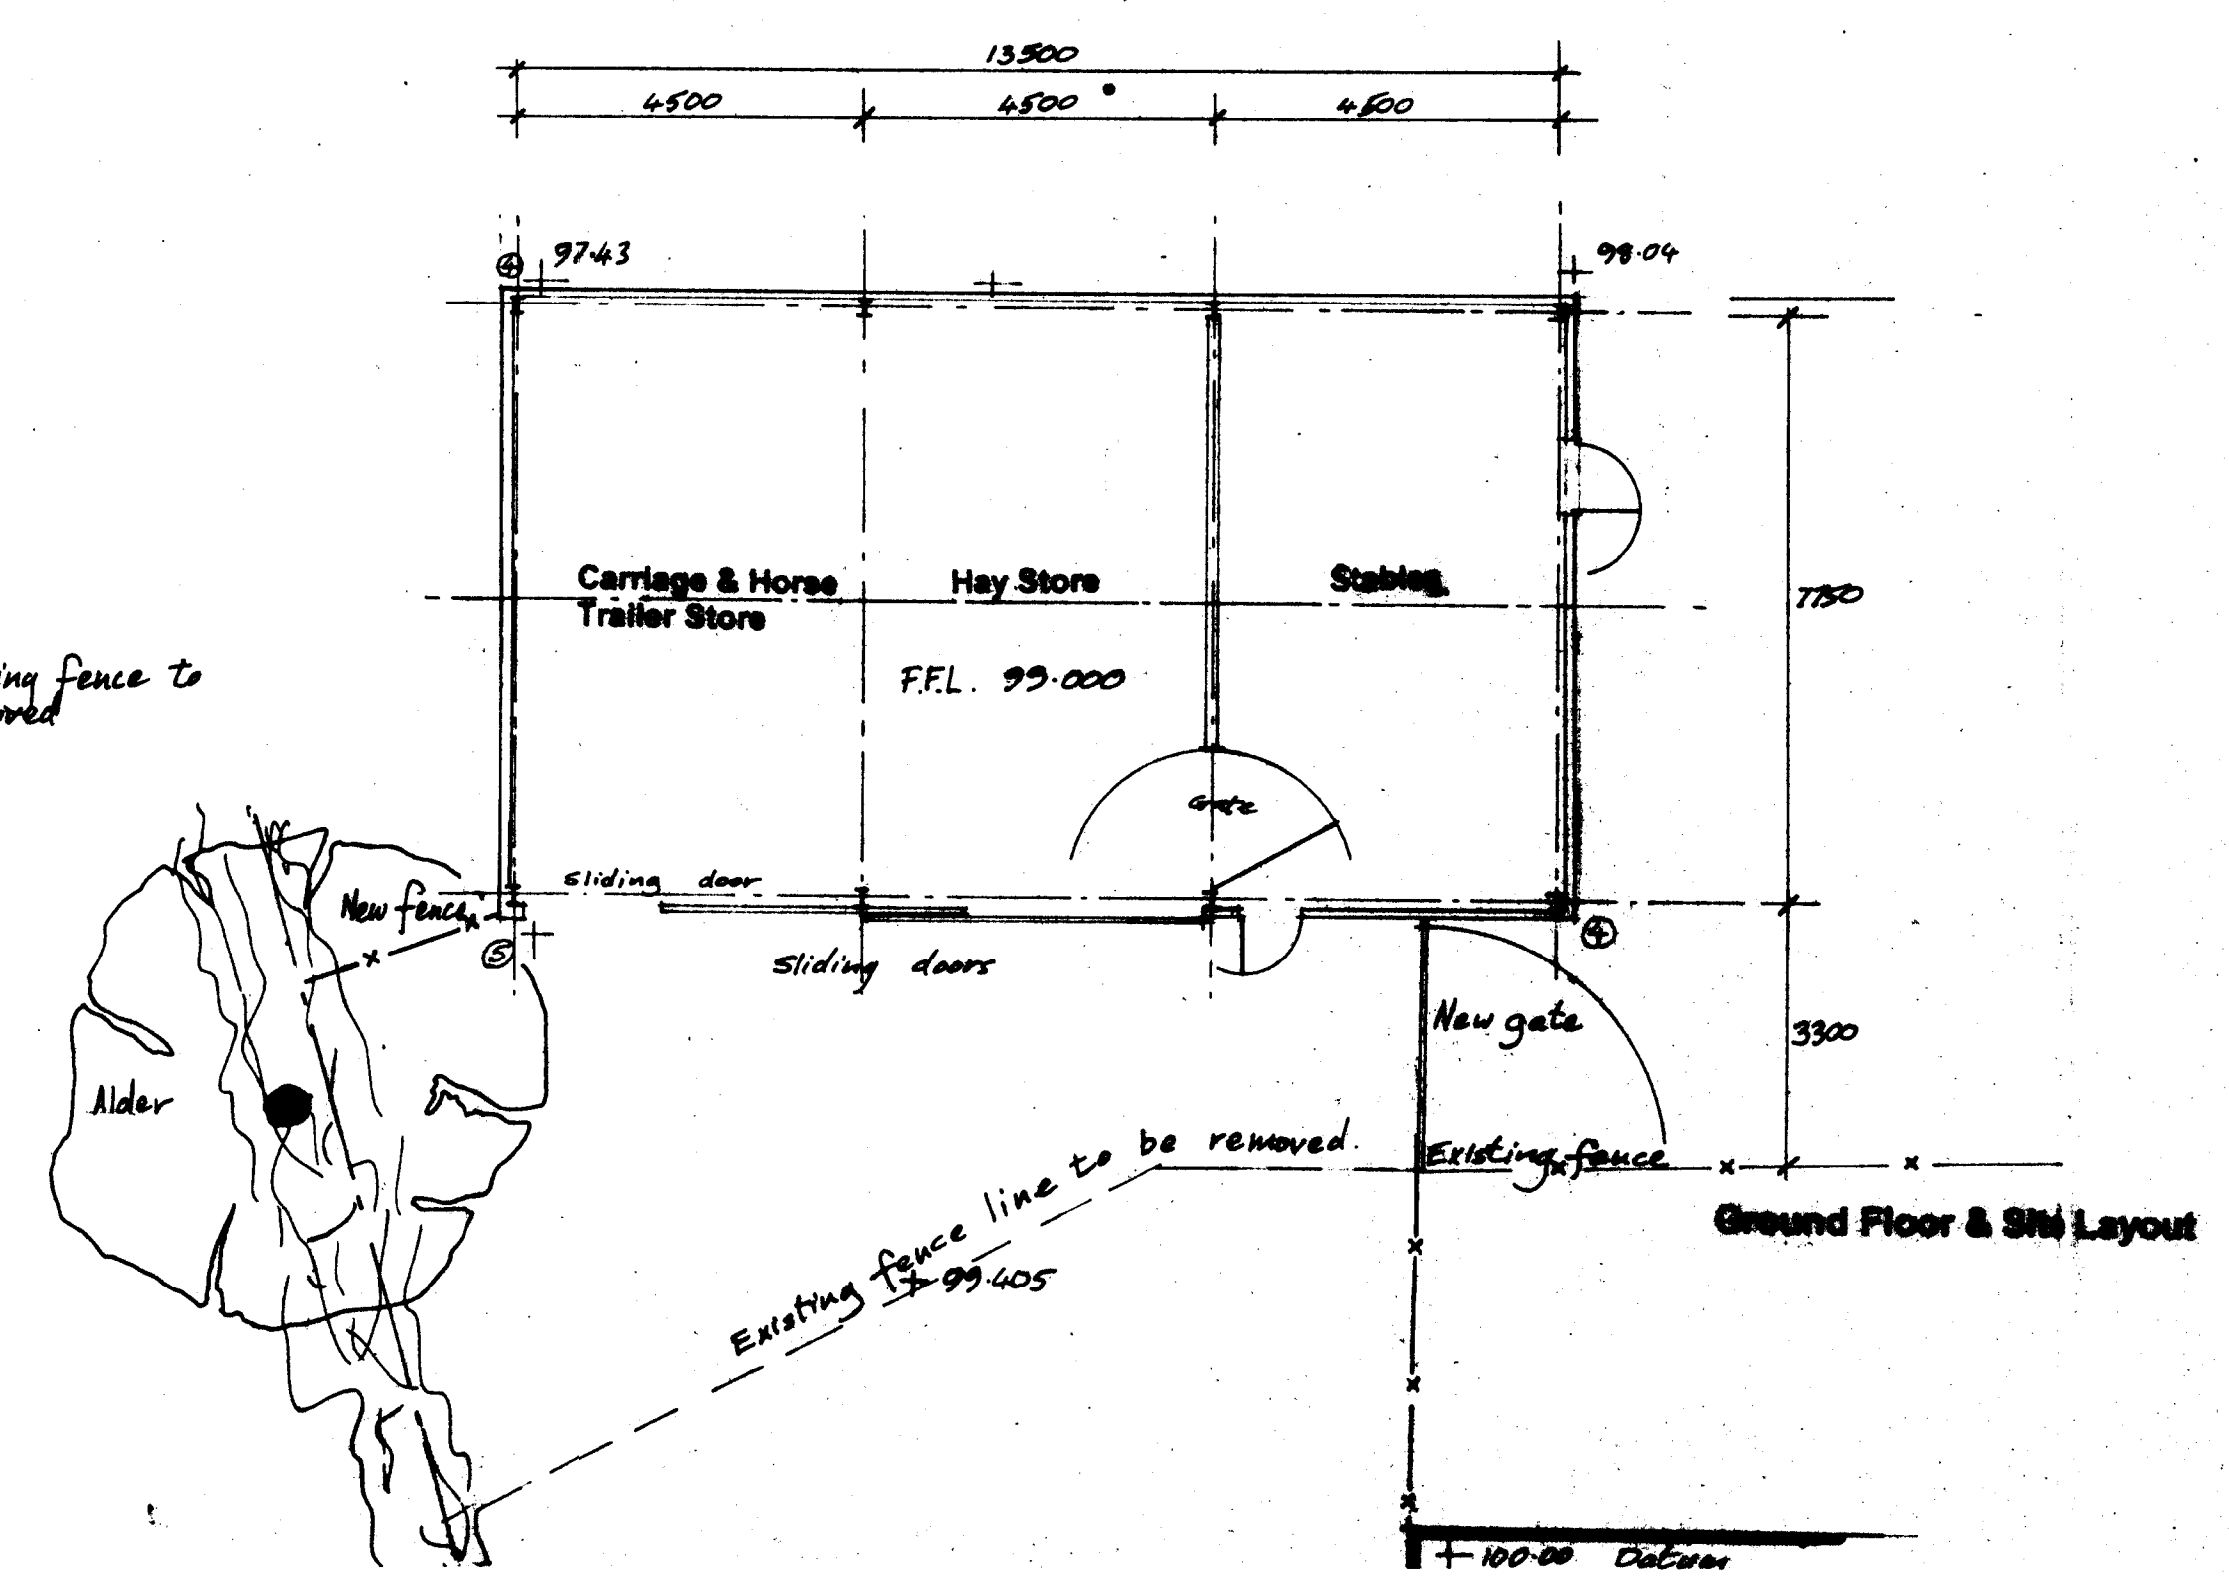

Ground Floor & Site Layout

Jeff Marshall & Associates Architectural Designers and Surveyors, Swindleyhurst Barn, Back Lane, Grindleton, Nr. Clitheroe, Lancs. BB7 4RW. Tel. 01200.448157	
Project: Proposed stable, tack room, haystore cart and trailer store	
Client: Mr. S. Fisher Bambers, Lane Ends, Grindleton	
Title: Location Plan & Section Plan & Elevation	
Scale: 1:100 Date: 15/07/07 Dra: JMM	Dwg. No: 292M/P1 Rev: