



east elevation - existing


roof: Welsh slate with clay ridge
tiles, black rooflights

walls: coursed sandstone with
stoned timber windows



north elevation - existing

if existing sill retained for reuse
when new door opening formed

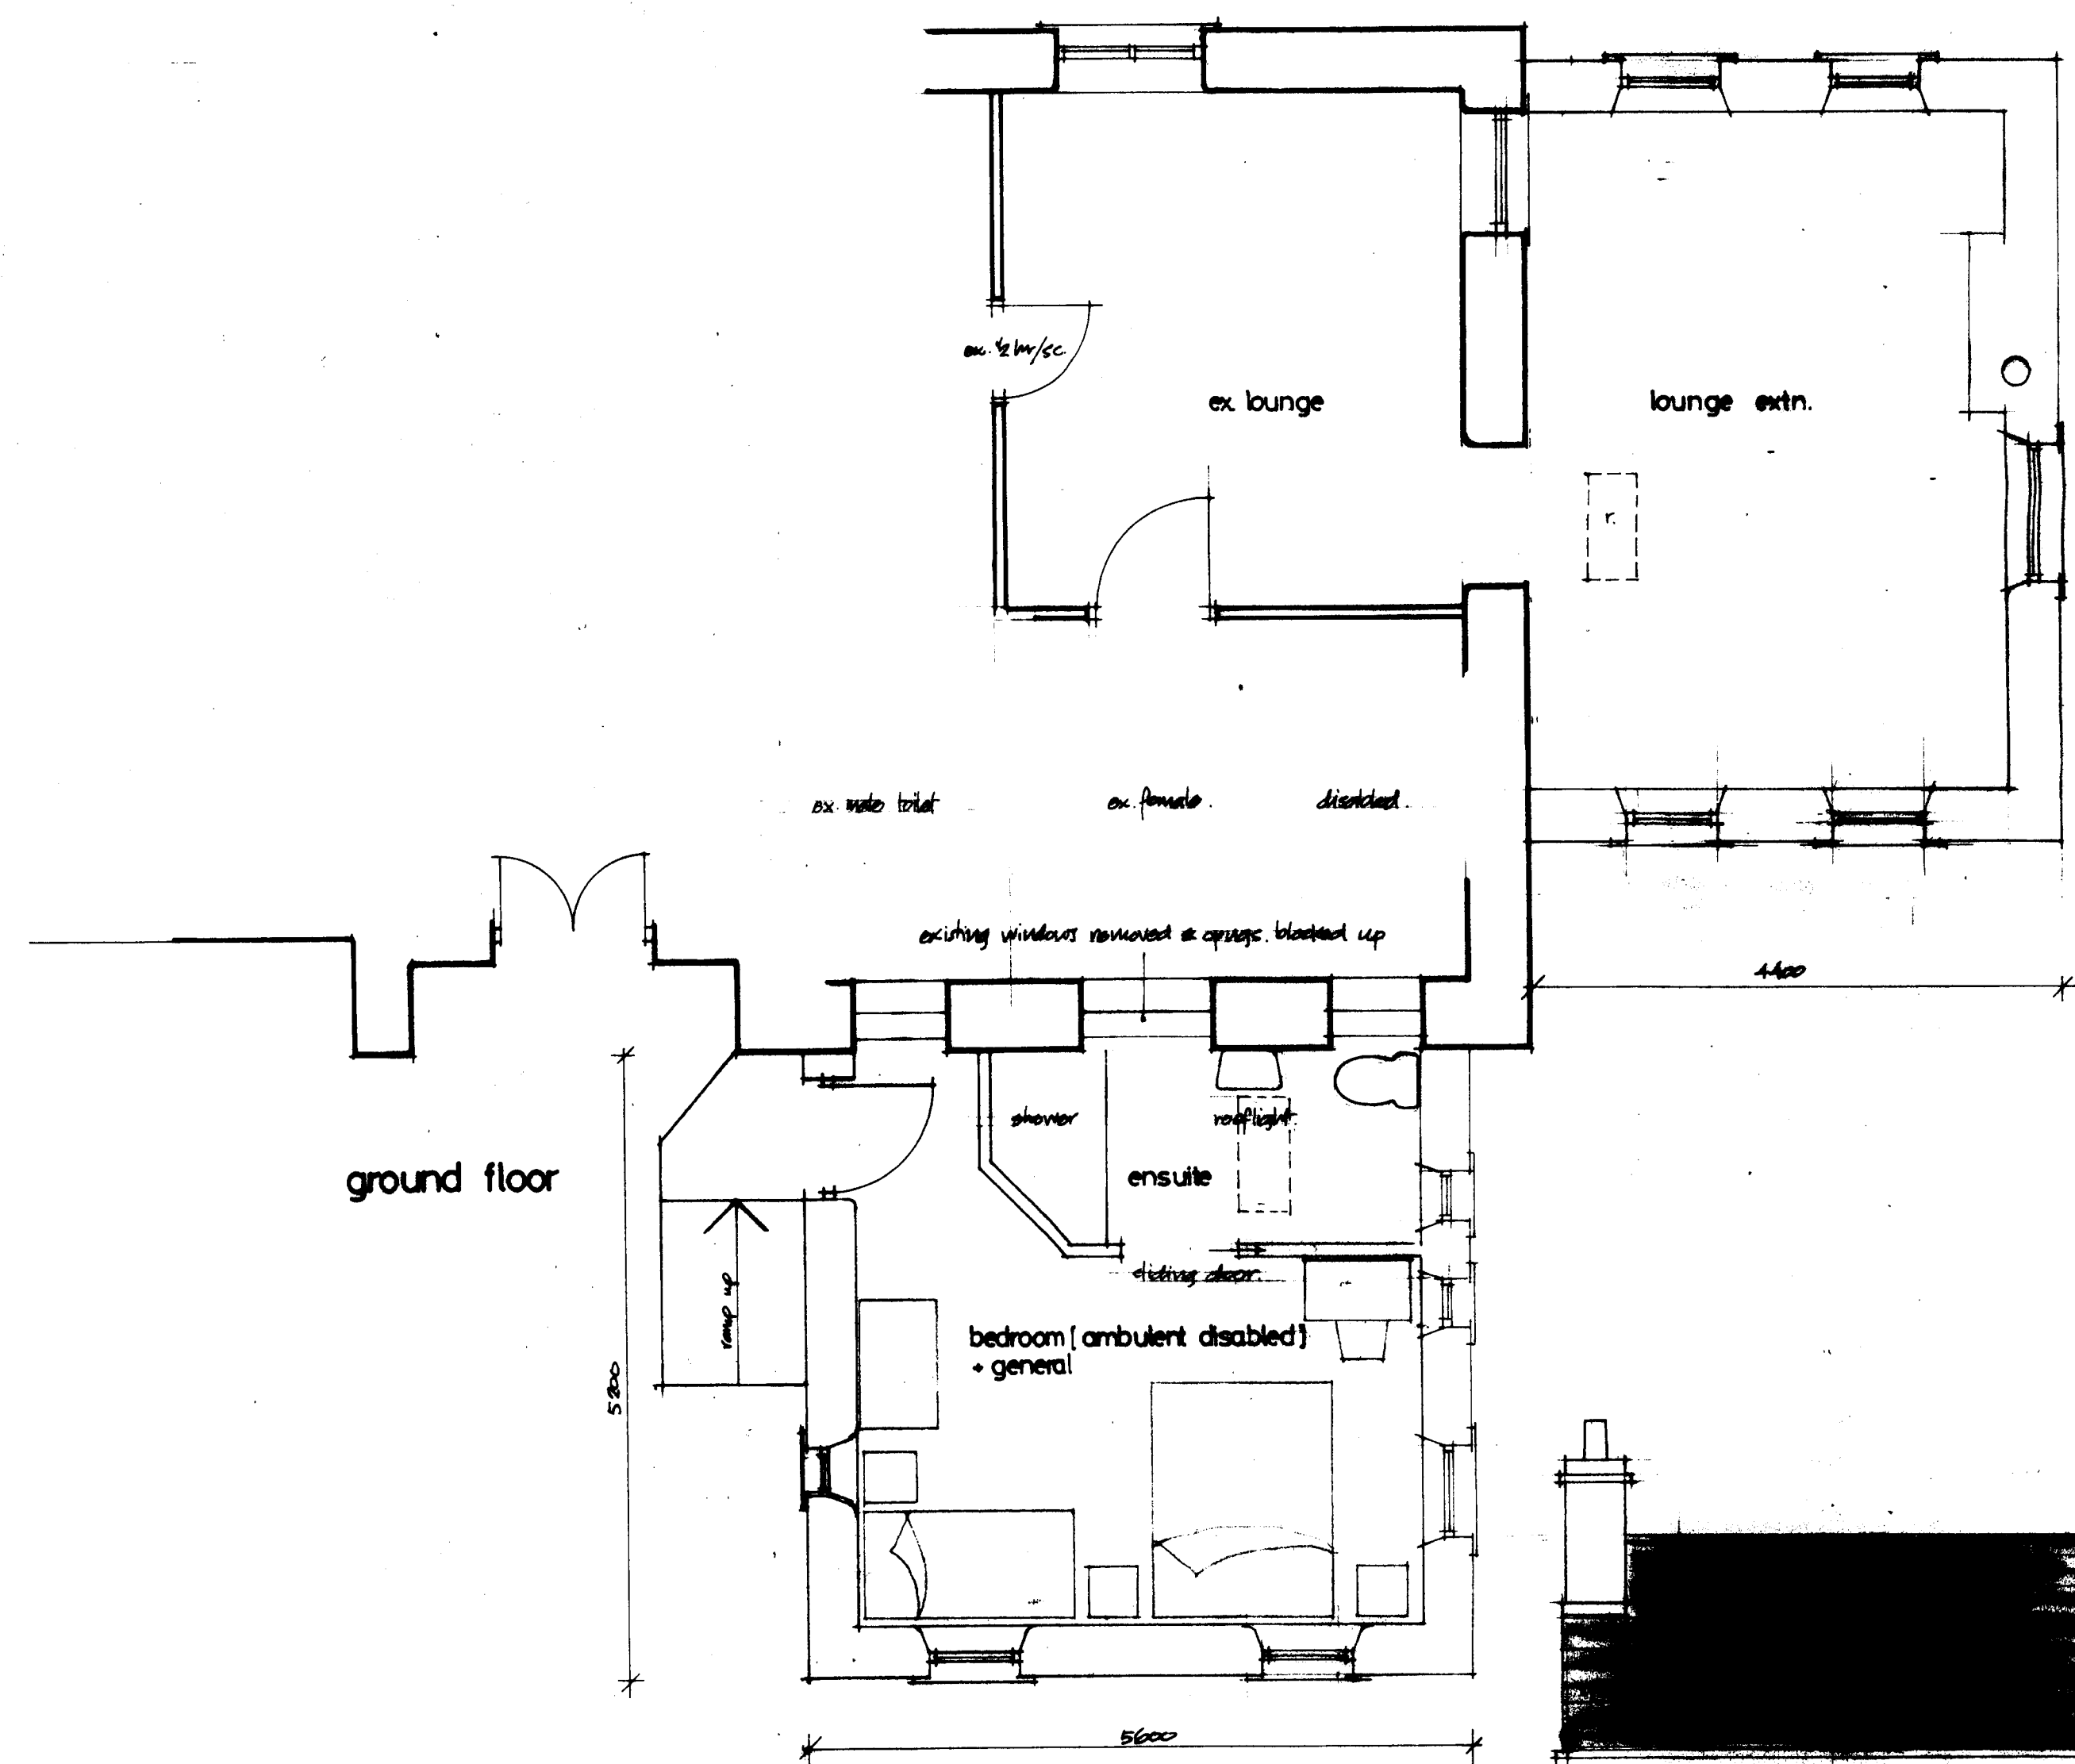

ground floor



east elevation - proposed

bedroom

lounge

planning apply: new roof in Welsh slate
to match existing. (Holds to match
ex. and new. The new roof must support
existing / larger beams to support
existing. Holes to match existing
gables - keep round to match ex.



west elev - proposed



north elevation - proposed

bedroom

all window frames & sill reused.
lounge

320070897P

Project
**PROPOSED LOUNGE
AND BEDROOM EXTENSIONS**
MIDDLE FLASS LODGE, GUEST HOUSE,
SETTLE RD, FOREST BECKS,
BOLTON BY BOWLAND BB7 4NY

Client
MRS. J. SIMPSON

Drawing: EXISTING SURVEY / PROPOSED SCHEME

Drawing no: 2005/22/1 Revision:

Date: AUGUST '07 Scale: 1:50

David W. Newton Dip. Arch. Manc. A.R.I.B.A.
Chartered Architect,
West End Lodge, Edisford Road,
Waddington, Ciltwre BB7 3SU
Tel: 01200 444008