


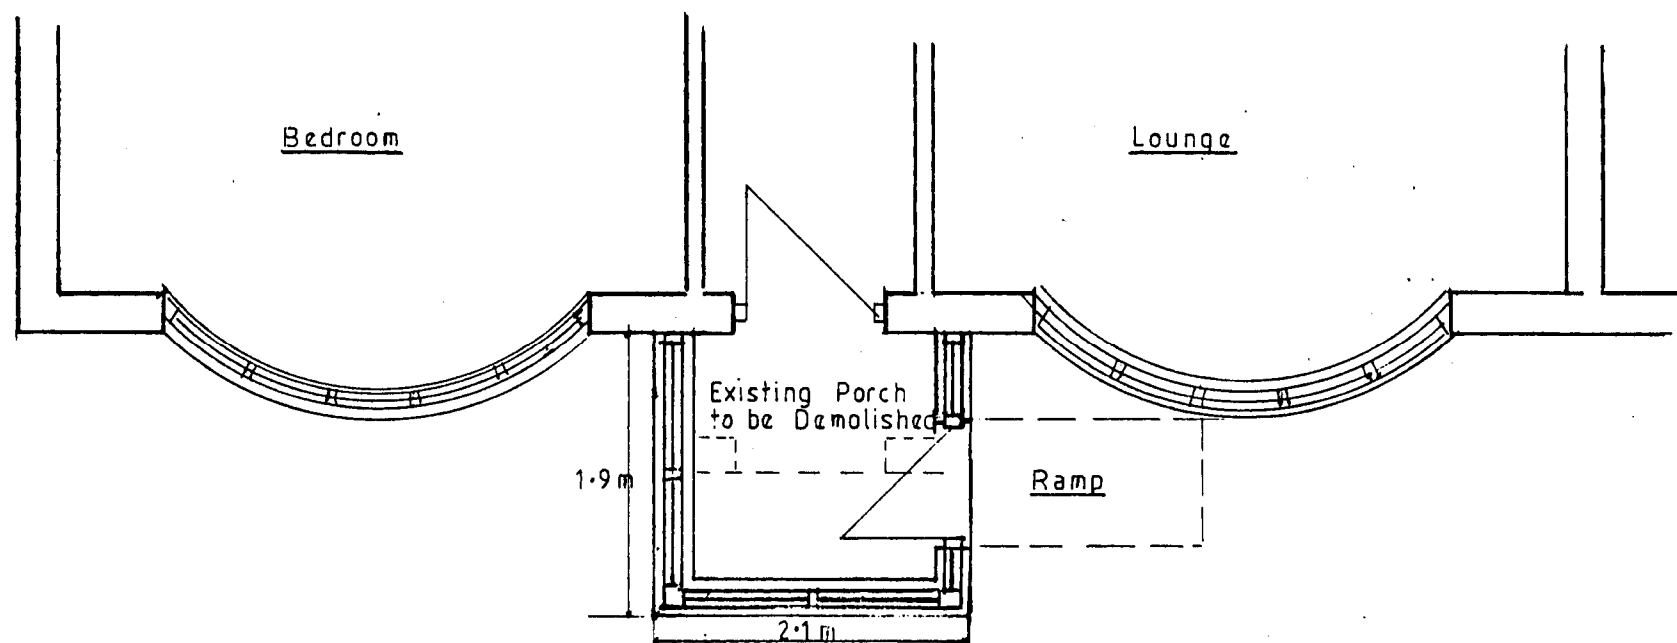


PLAN OF PROPOSED PORCH



FRONT ELEVATION

Approved facing bricks
& Roof slates to match
existing

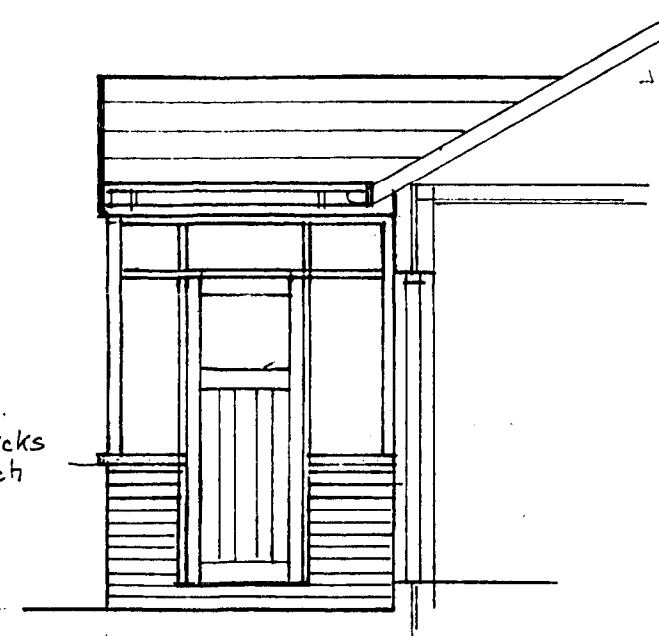


SIDE ELEVATION

PROPOSED EXTENSION TO FRONT PORCH FOR MR R PEARSON.
DALE-LEA
LONGSIGHT ROAD,
CLAYTON-LE-DALE.

Scale 1:50.

320070903P

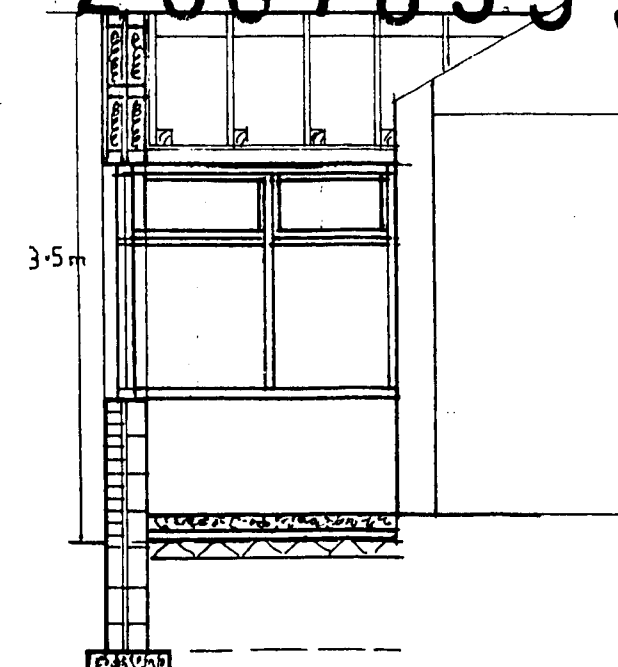

SECTION