


PROPOSED SIDE EXTENSION
 & NEW PITCHED ROOF
 WESTWAYS STRAITS LANE
 READ

SCALE 1:50
 1:100




EXISTING GROUND
 FLOOR PLAN

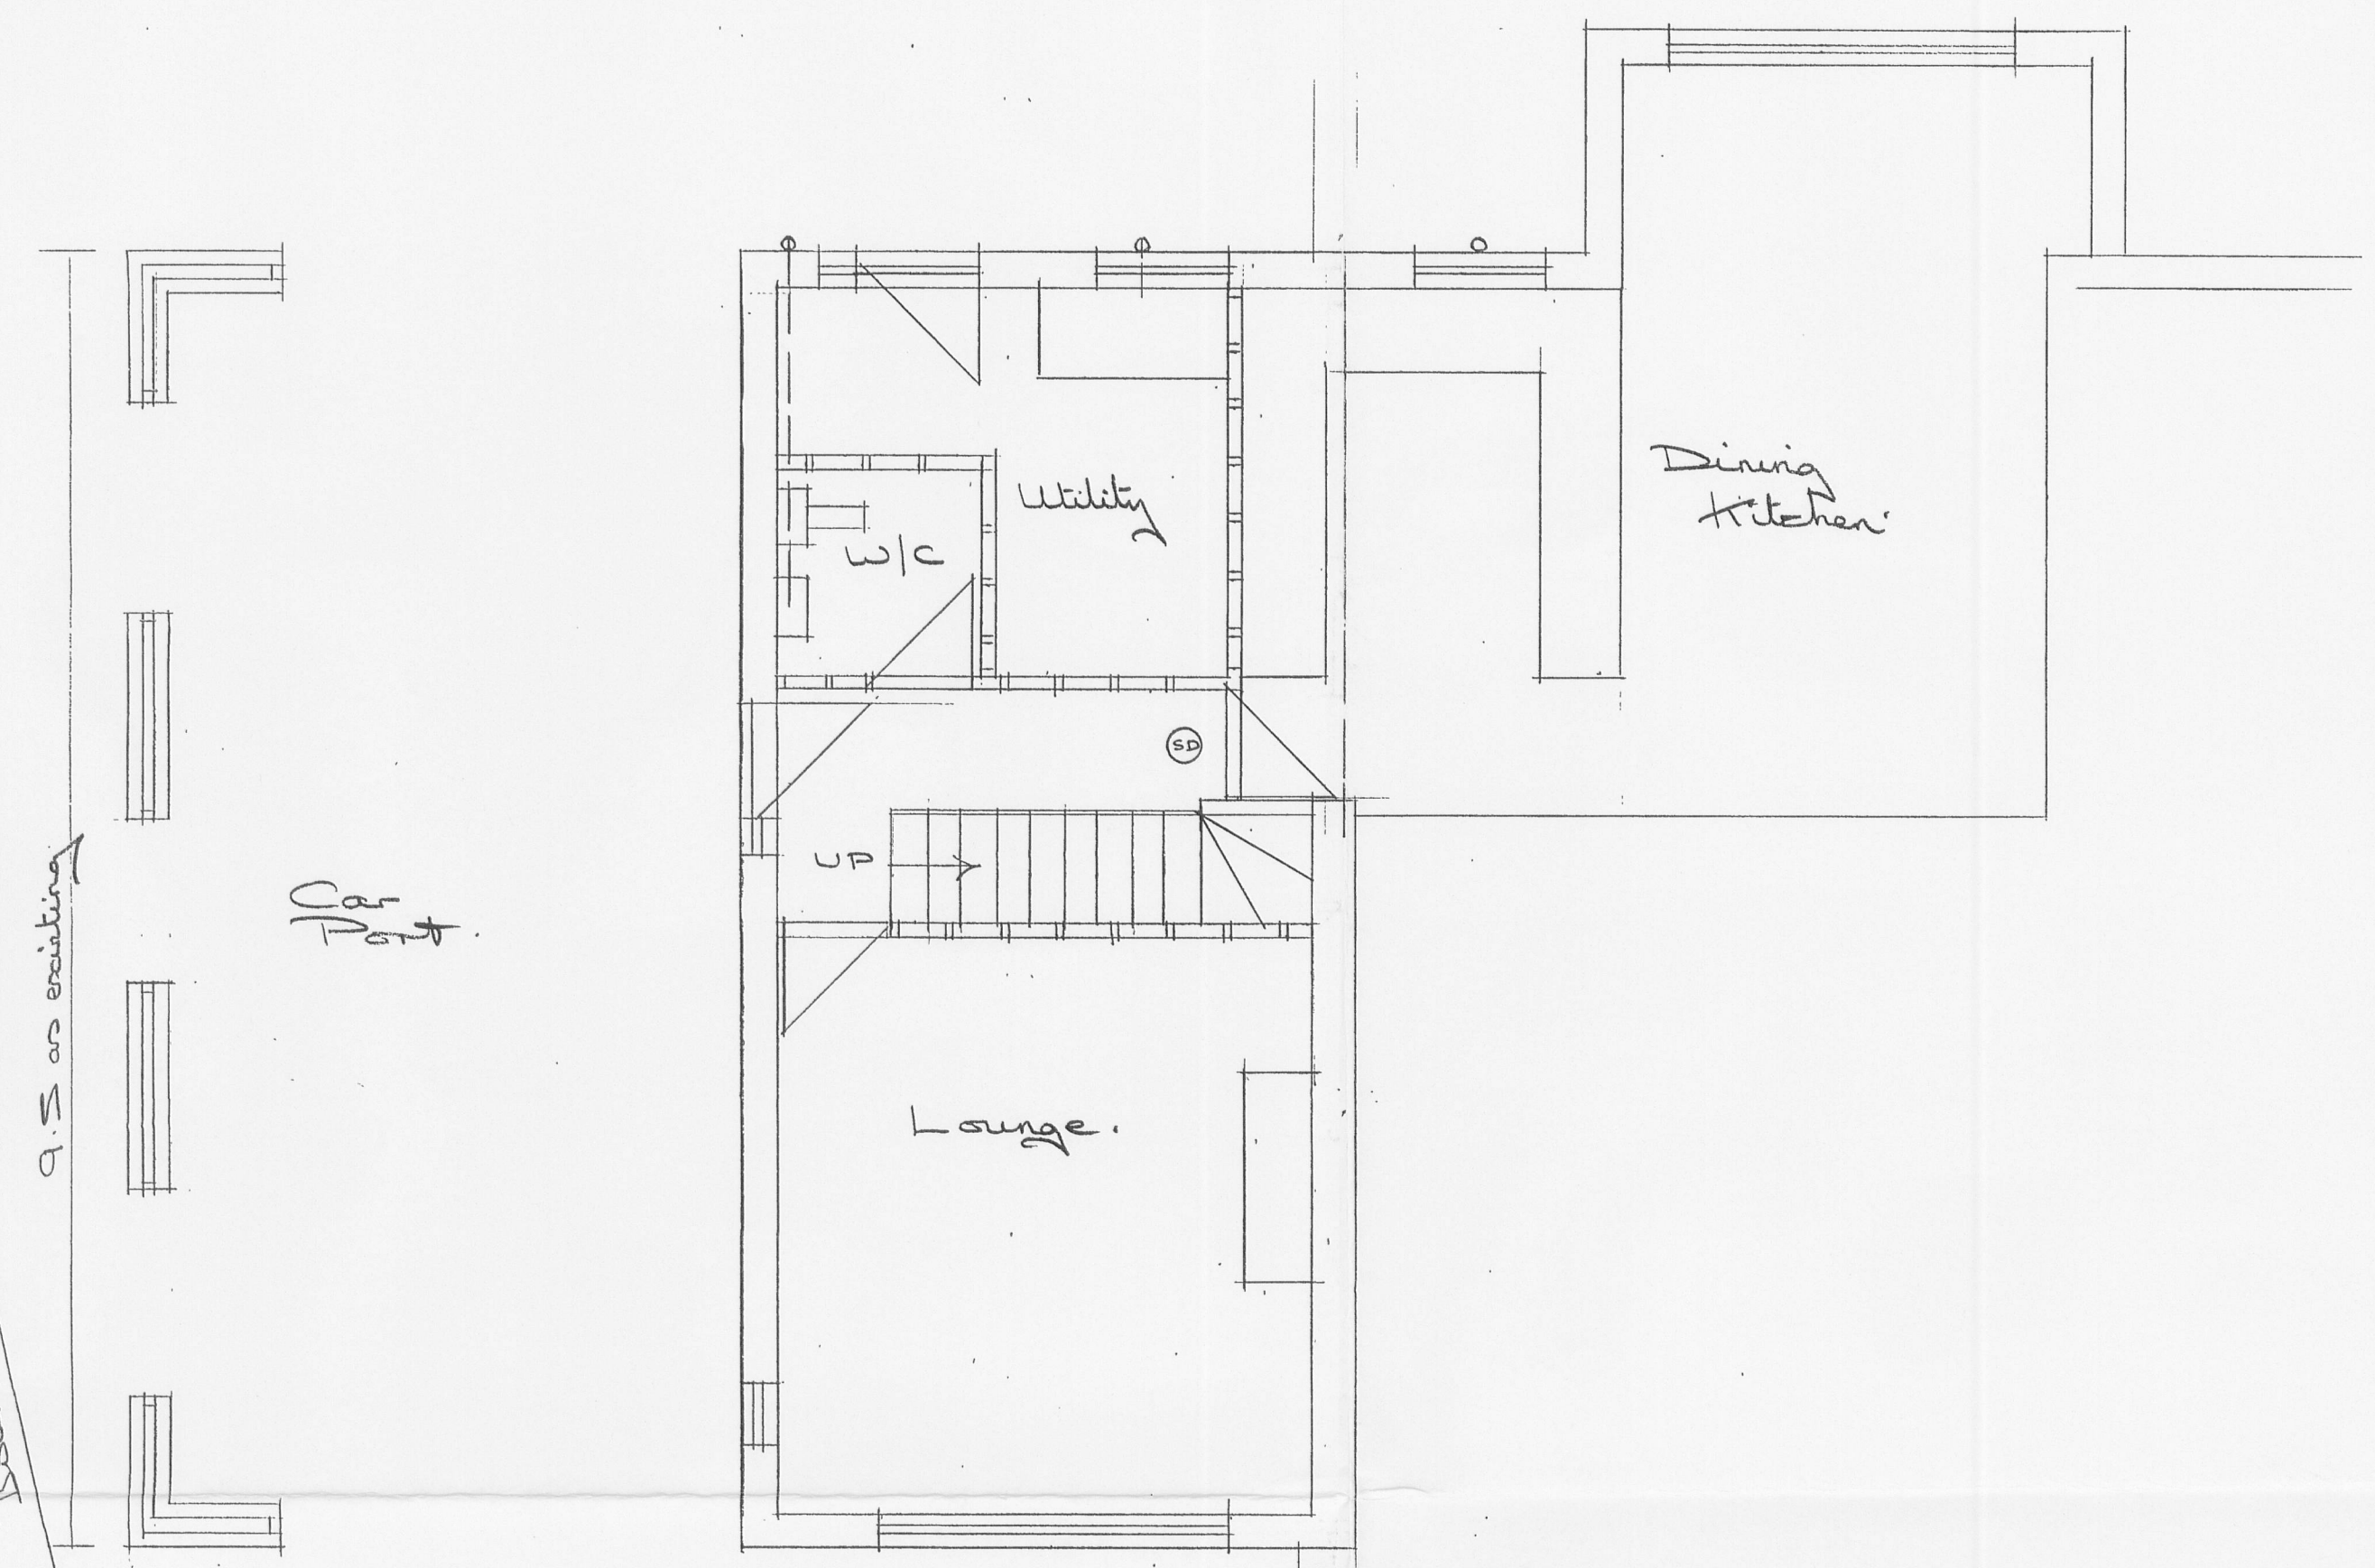


PROPOSED GROUND
 FLOOR PLAN

320070908P

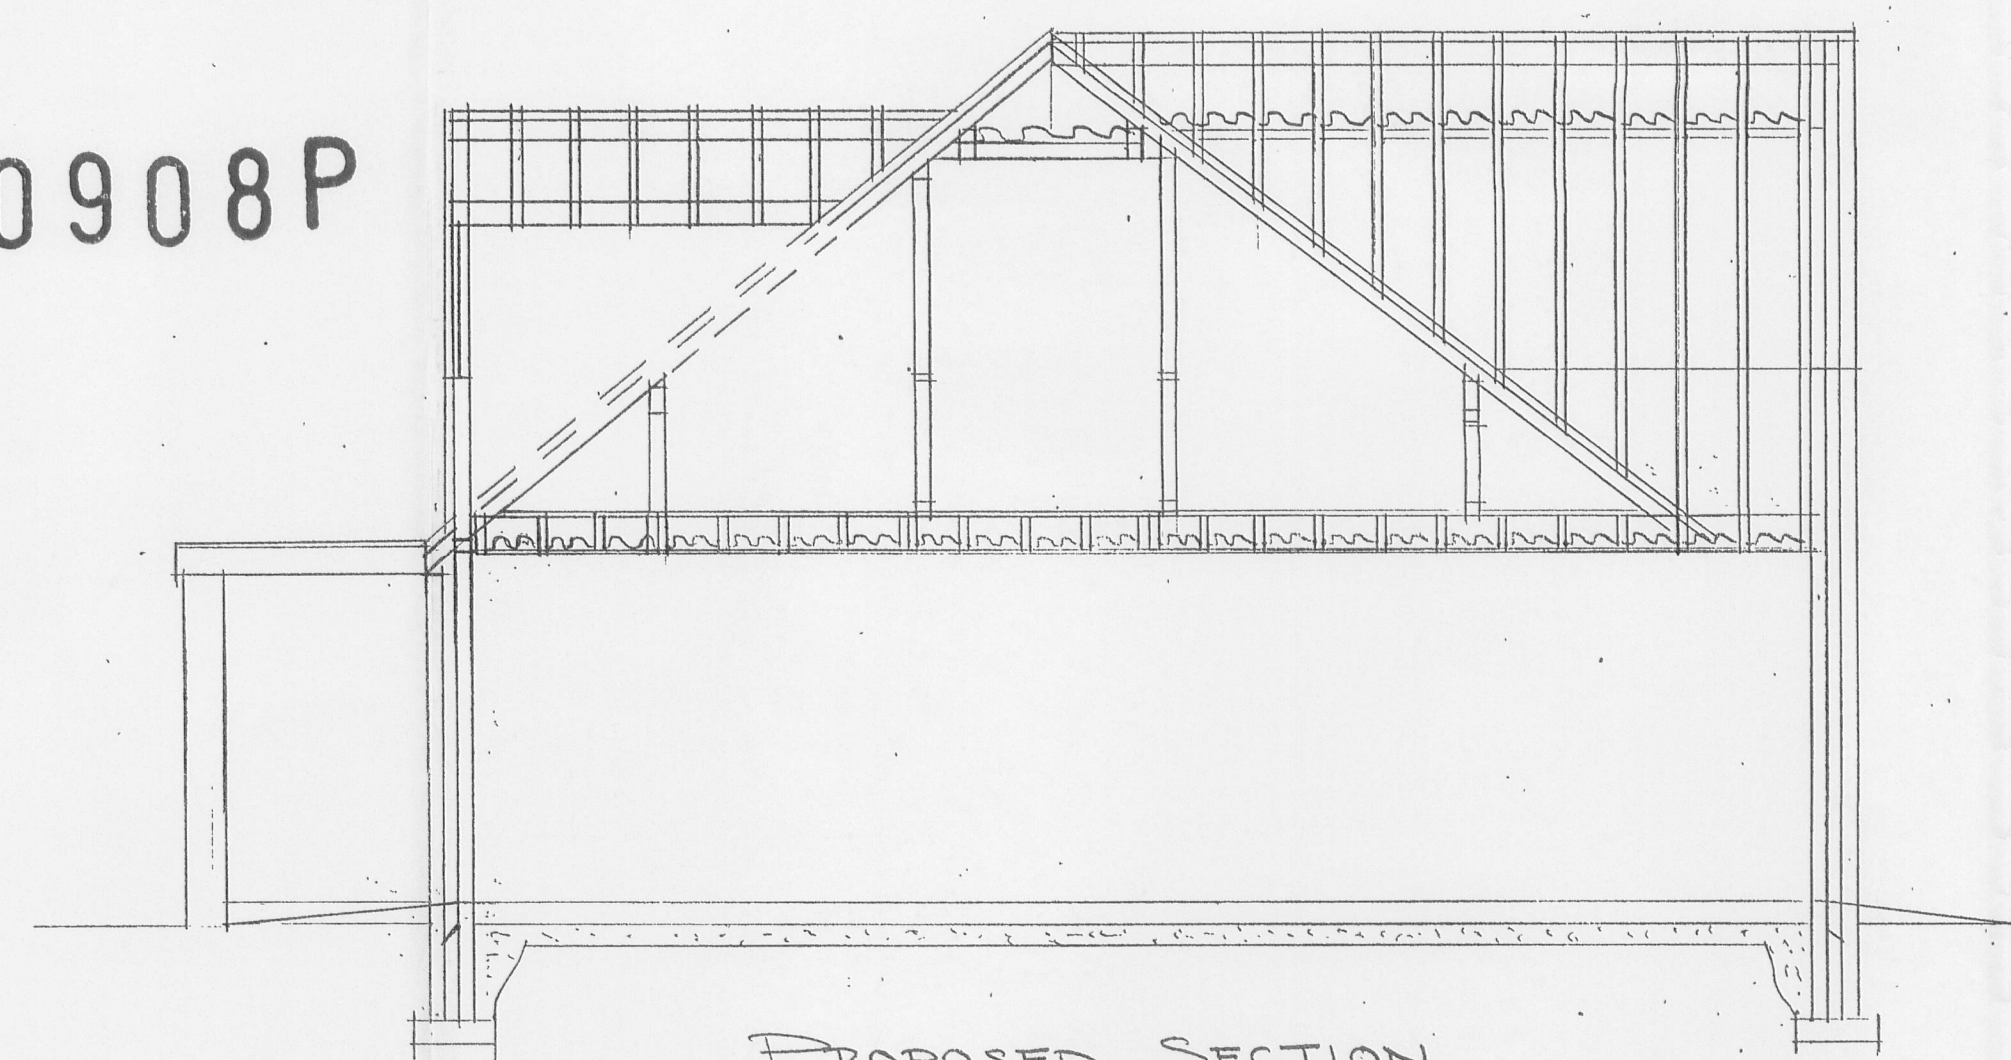

PROPOSED SECTION

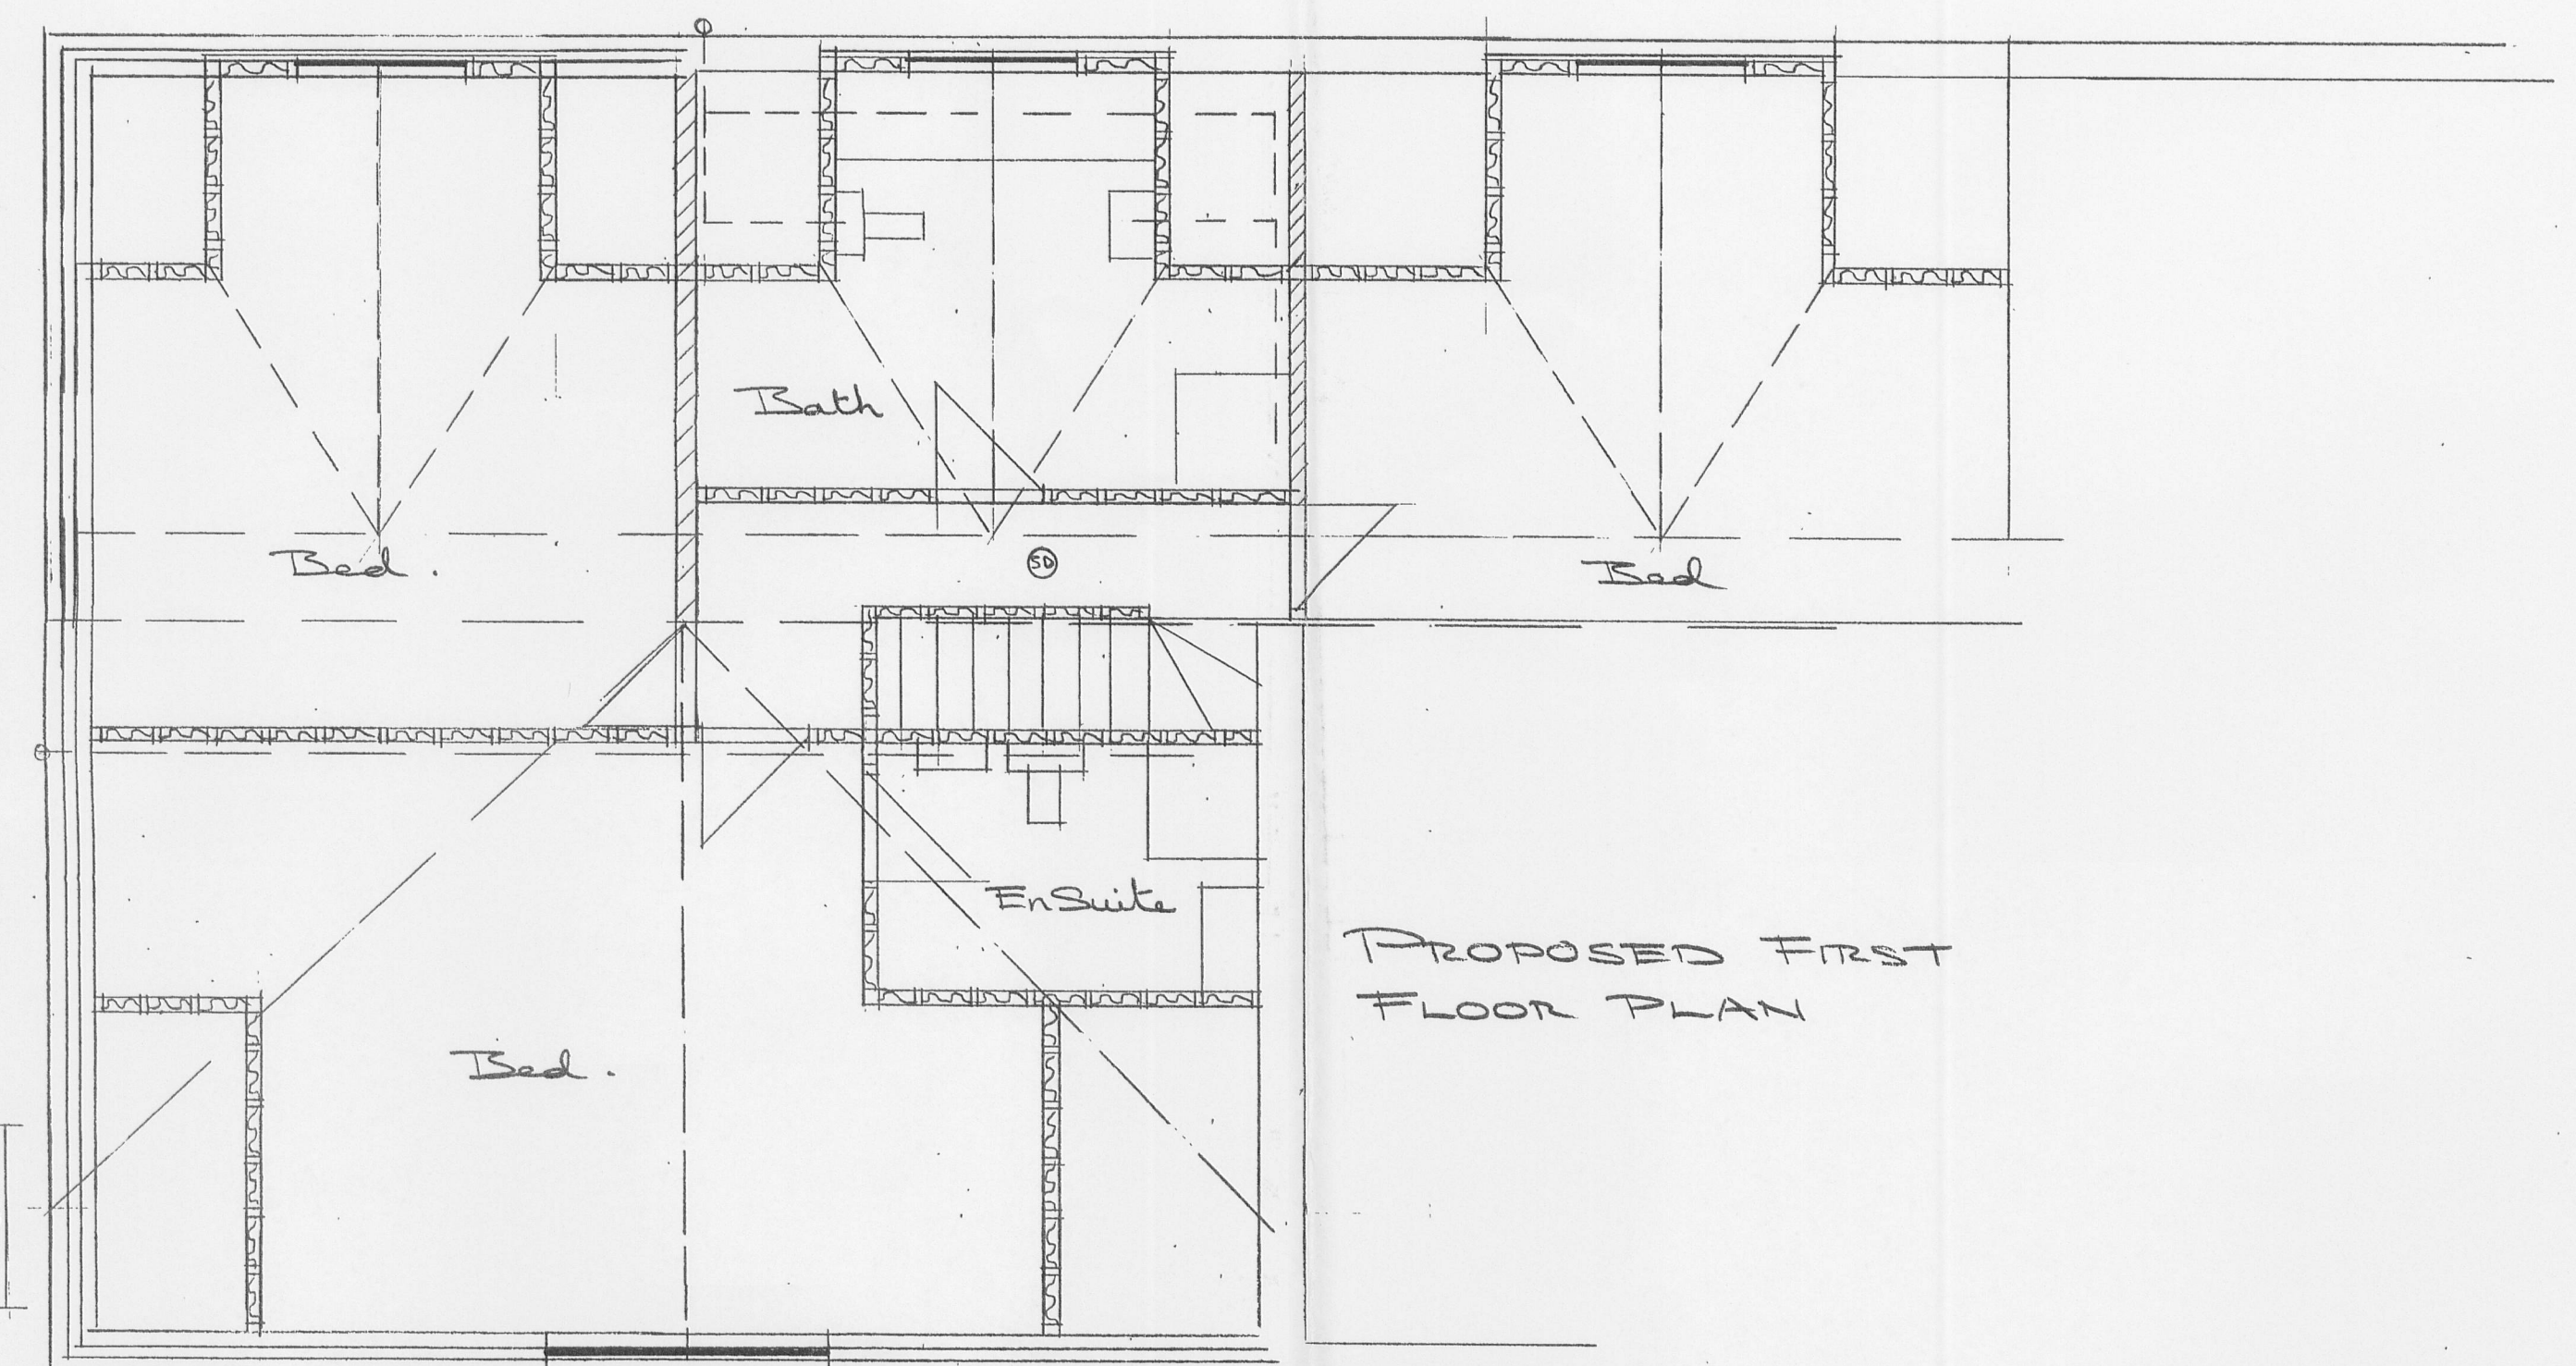

PROPOSED FIRST
 FLOOR PLAN



PROPOSED FRONT

PROPOSED SIDE

PROPOSED REAR ELEVATION