




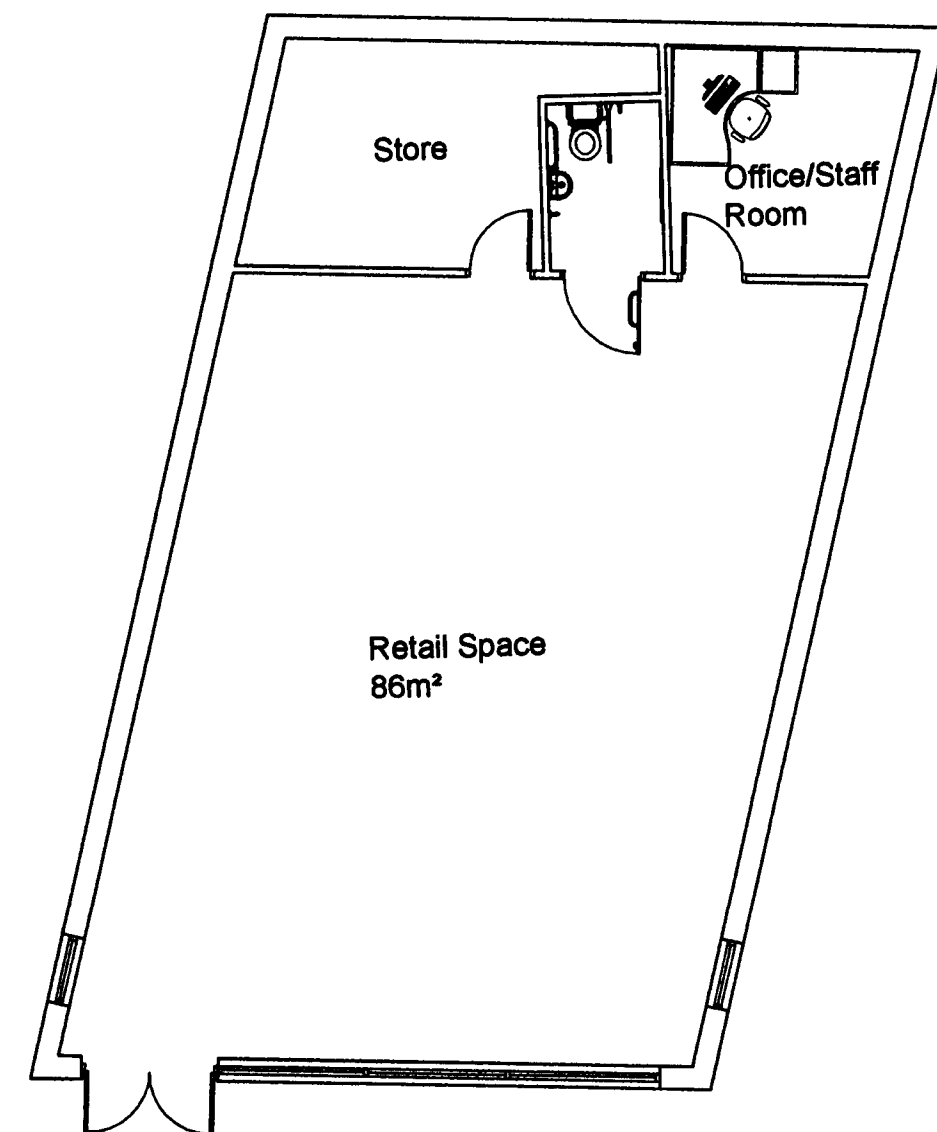


Ground Floor

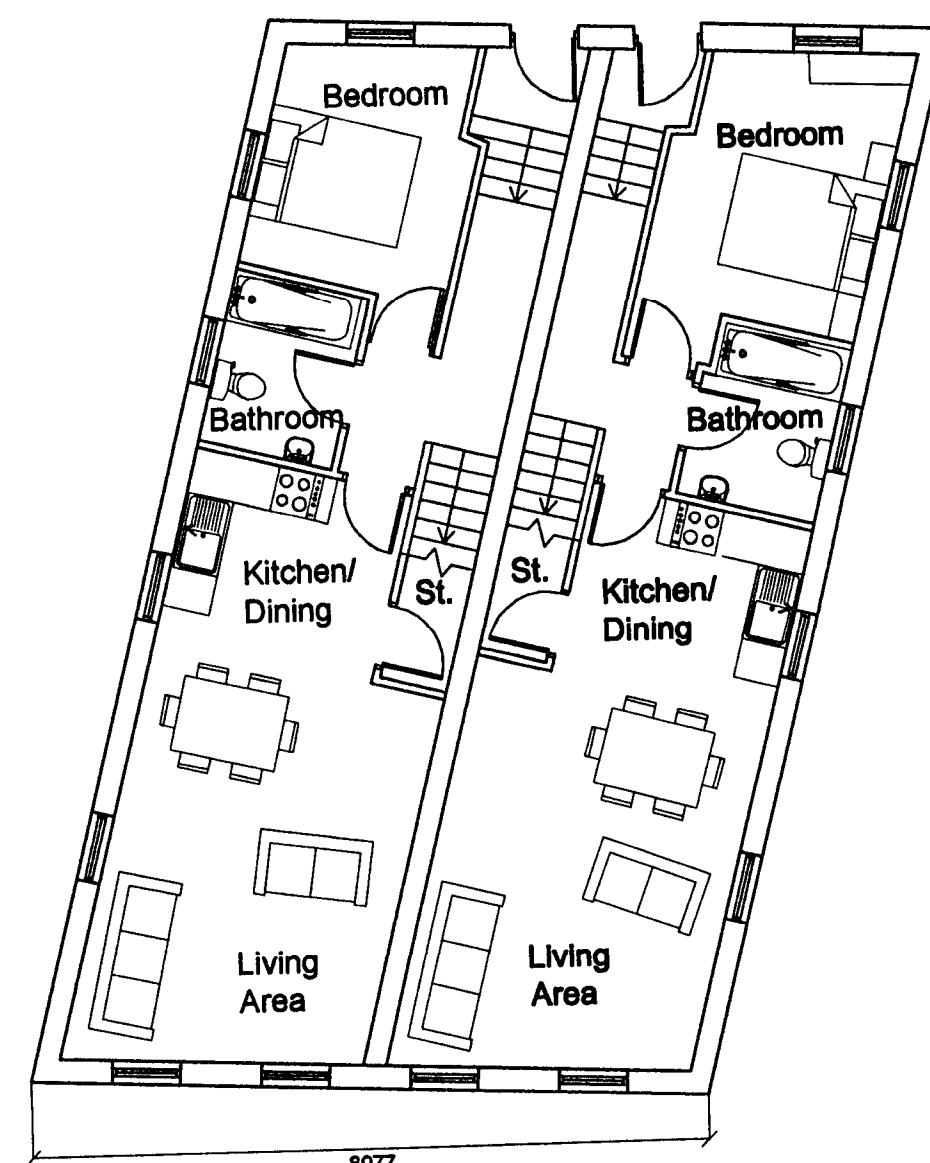


First Floor

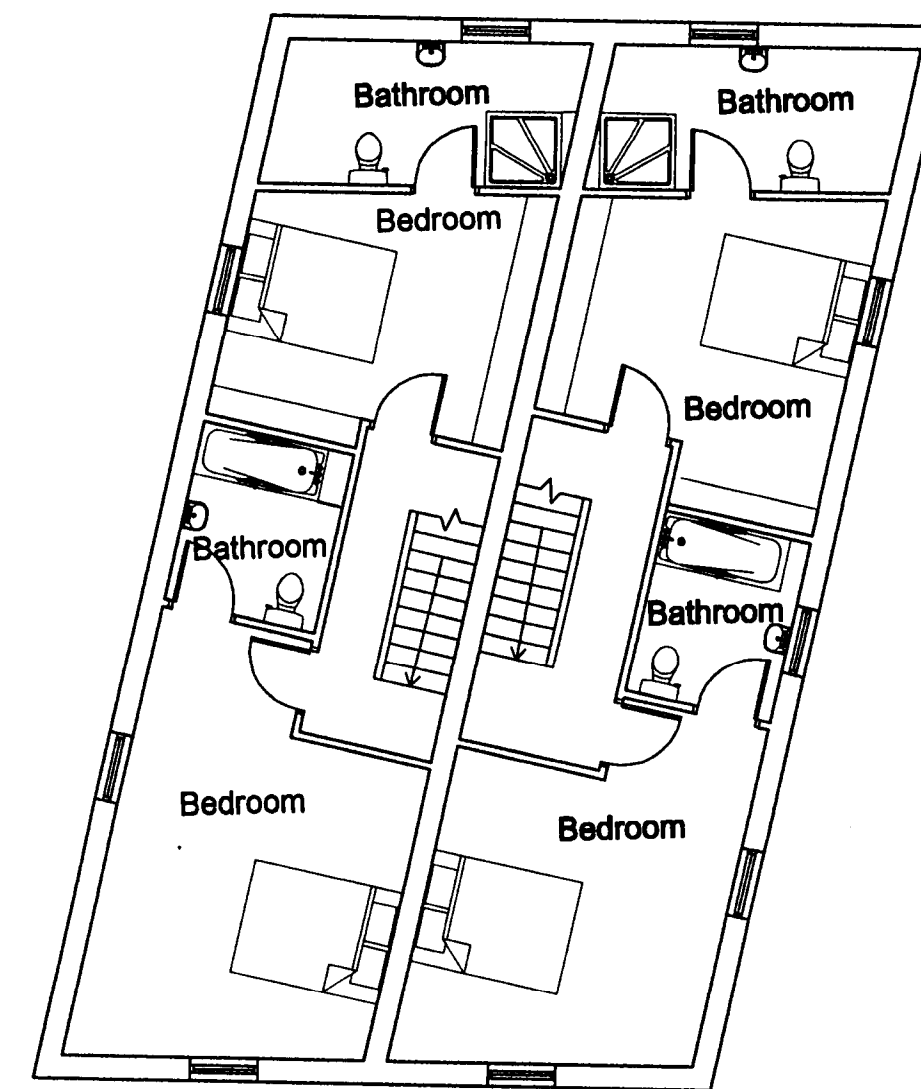

Second Floor

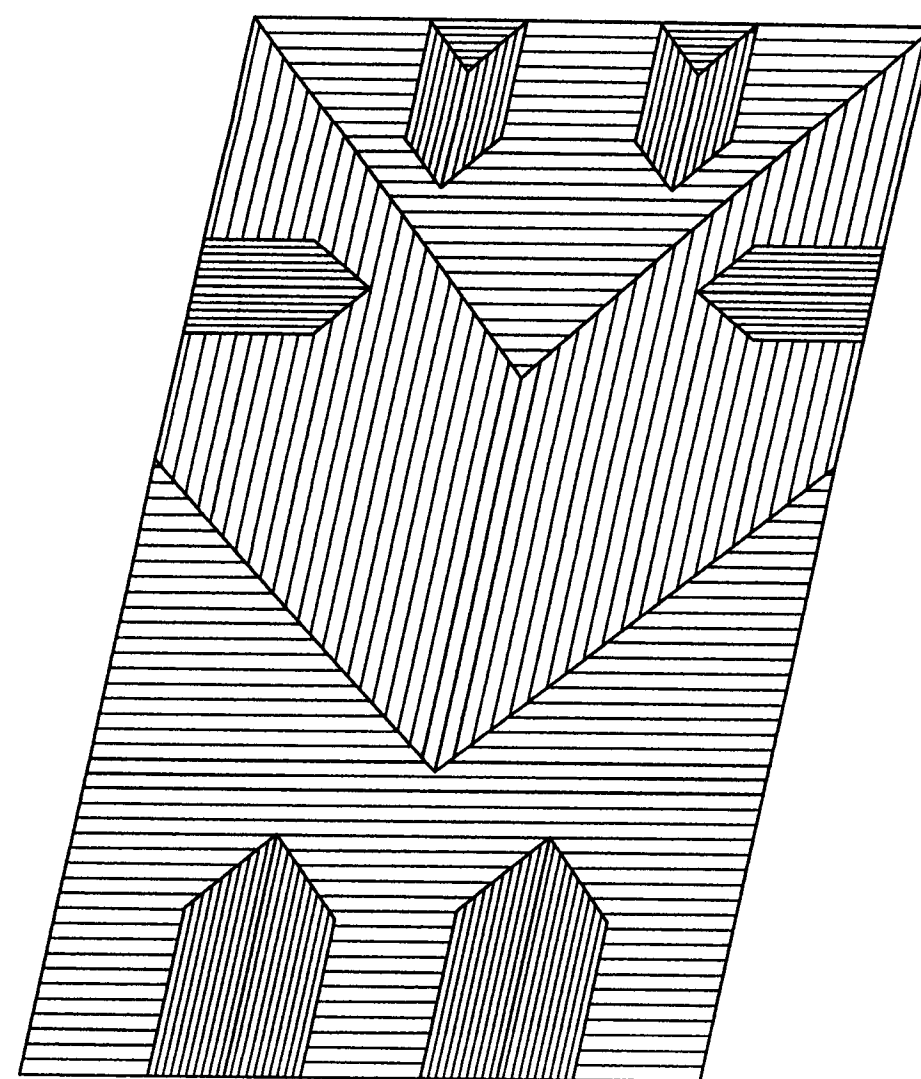


Roof Plan

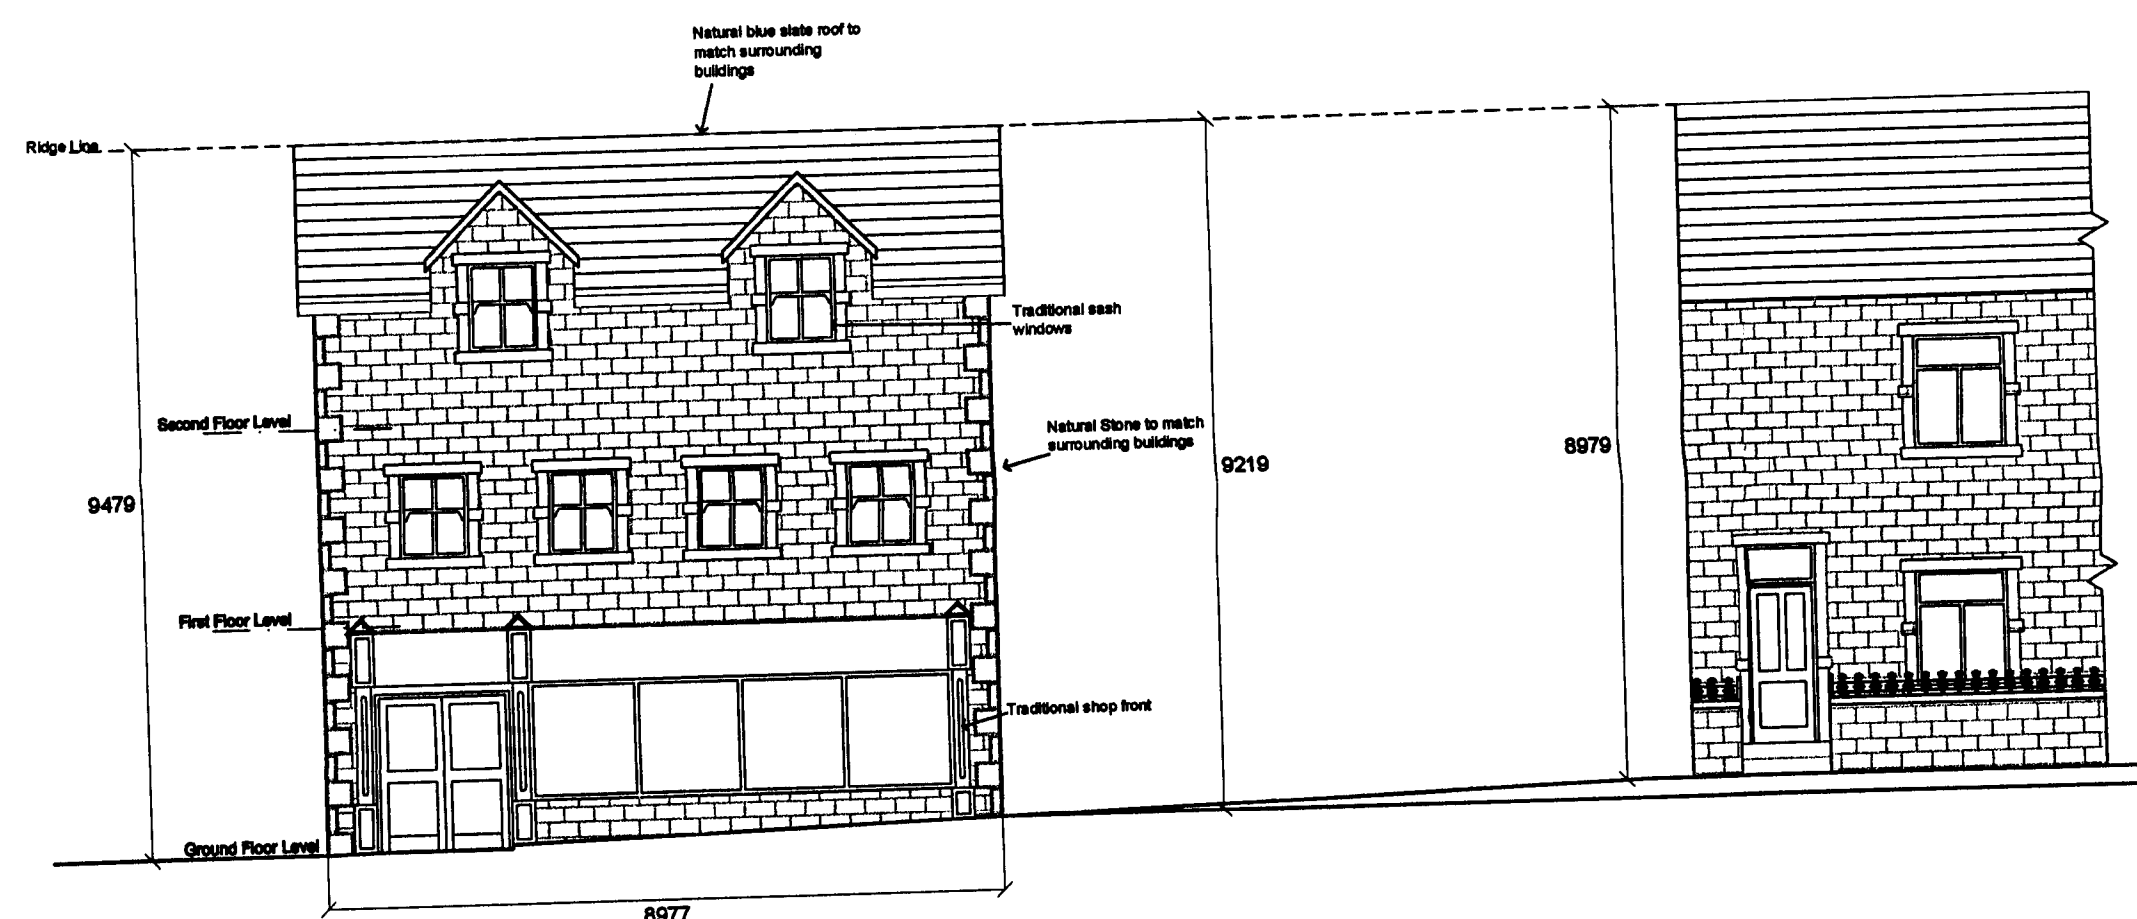


Front Elevation


End Terrace

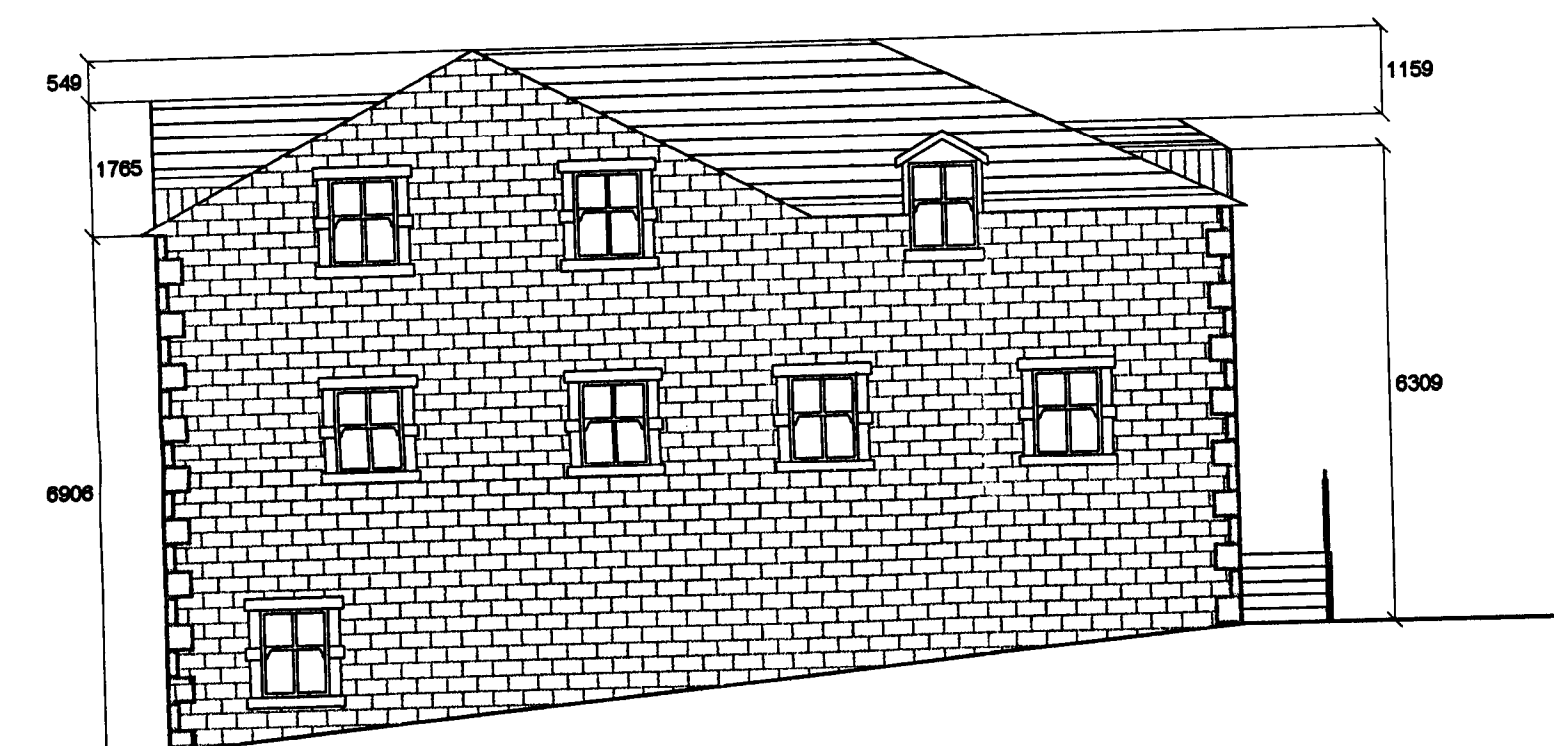

Side Elevation

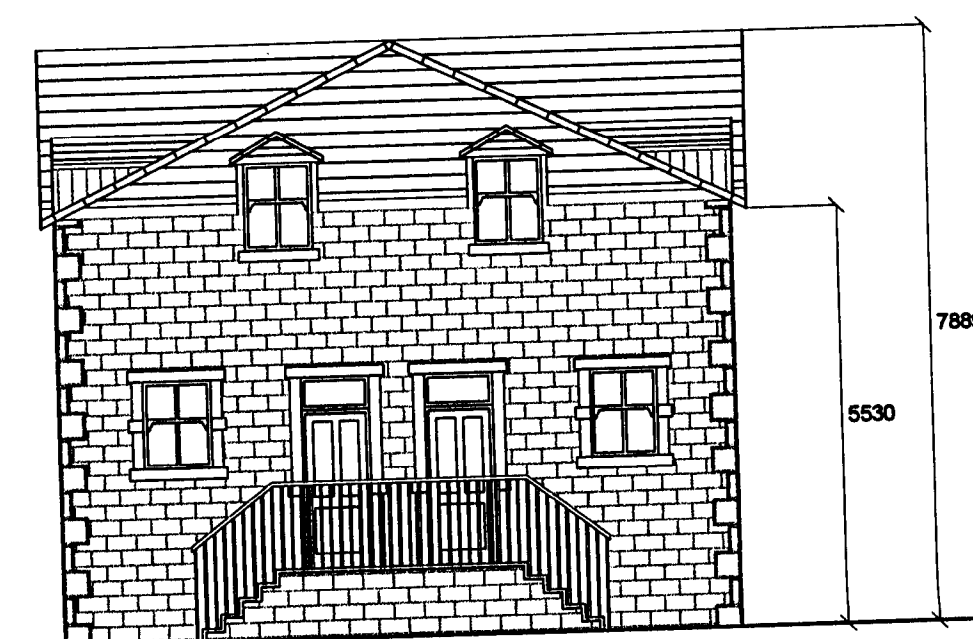

Rear Elevation

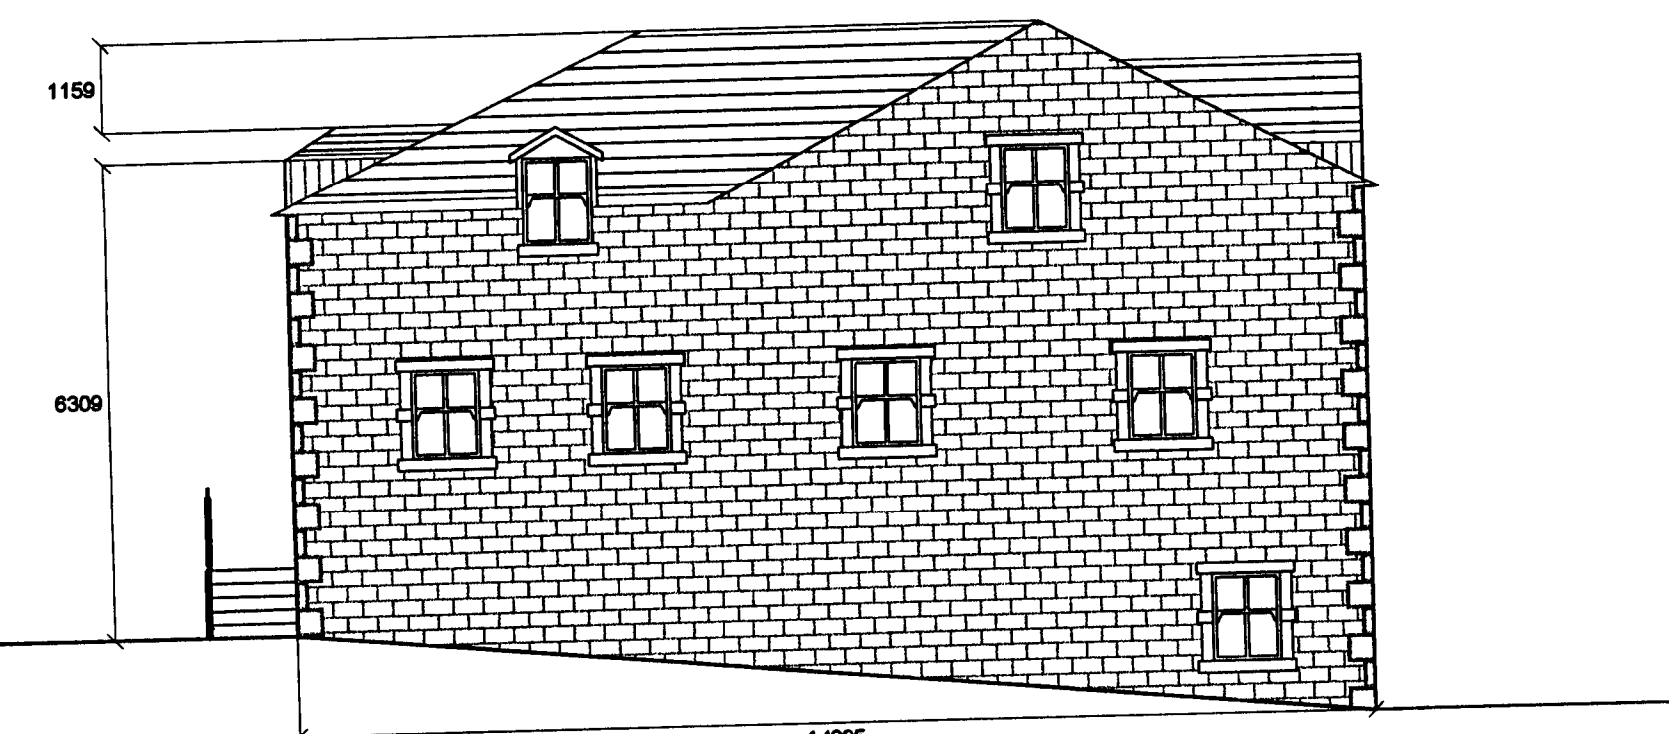

Side Elevation

Notes:

All work is to be carried out to the latest current British standards Codes of Practice and recognised working practices.

All work and materials should comply with Health and Safety legislation.

All work and materials to be approved by the District Authority Building Control Officer.

All dimensions are in millimetres unless where explicitly shown otherwise.

The contractor should check and certify all dimensions as work proceeds and notify the architect of any discrepancies.

Do not scale off the drawings, if in doubt ask.

320070915P

Alan Kinder Associates

Town Planning and
Development Consultants
79 Manchester Road
Burnley
Lancashire BB11 1JY

T: 01282 453938
M: 07977 546580
F: 01282 452875



ALAN KINDER
ASSOCIATES

TOWN PLANNING AND
DEVELOPMENT CONSULTANTS

Title: Proposed Retail & Apartment Development
Read Filling Station

PROPOSED PLANS AND ELEVATIONS

Project No: STANS - 18 / Dwg 01 **Drawn:** DP

Client: Mr. S. Stansfield

Date: 18.09.07 **Scale:** 1:100

Amendments: