



© copyright 2007

this drawing and the copyrights and patents therein are the designer's property and may not be used or reproduced - only under contract

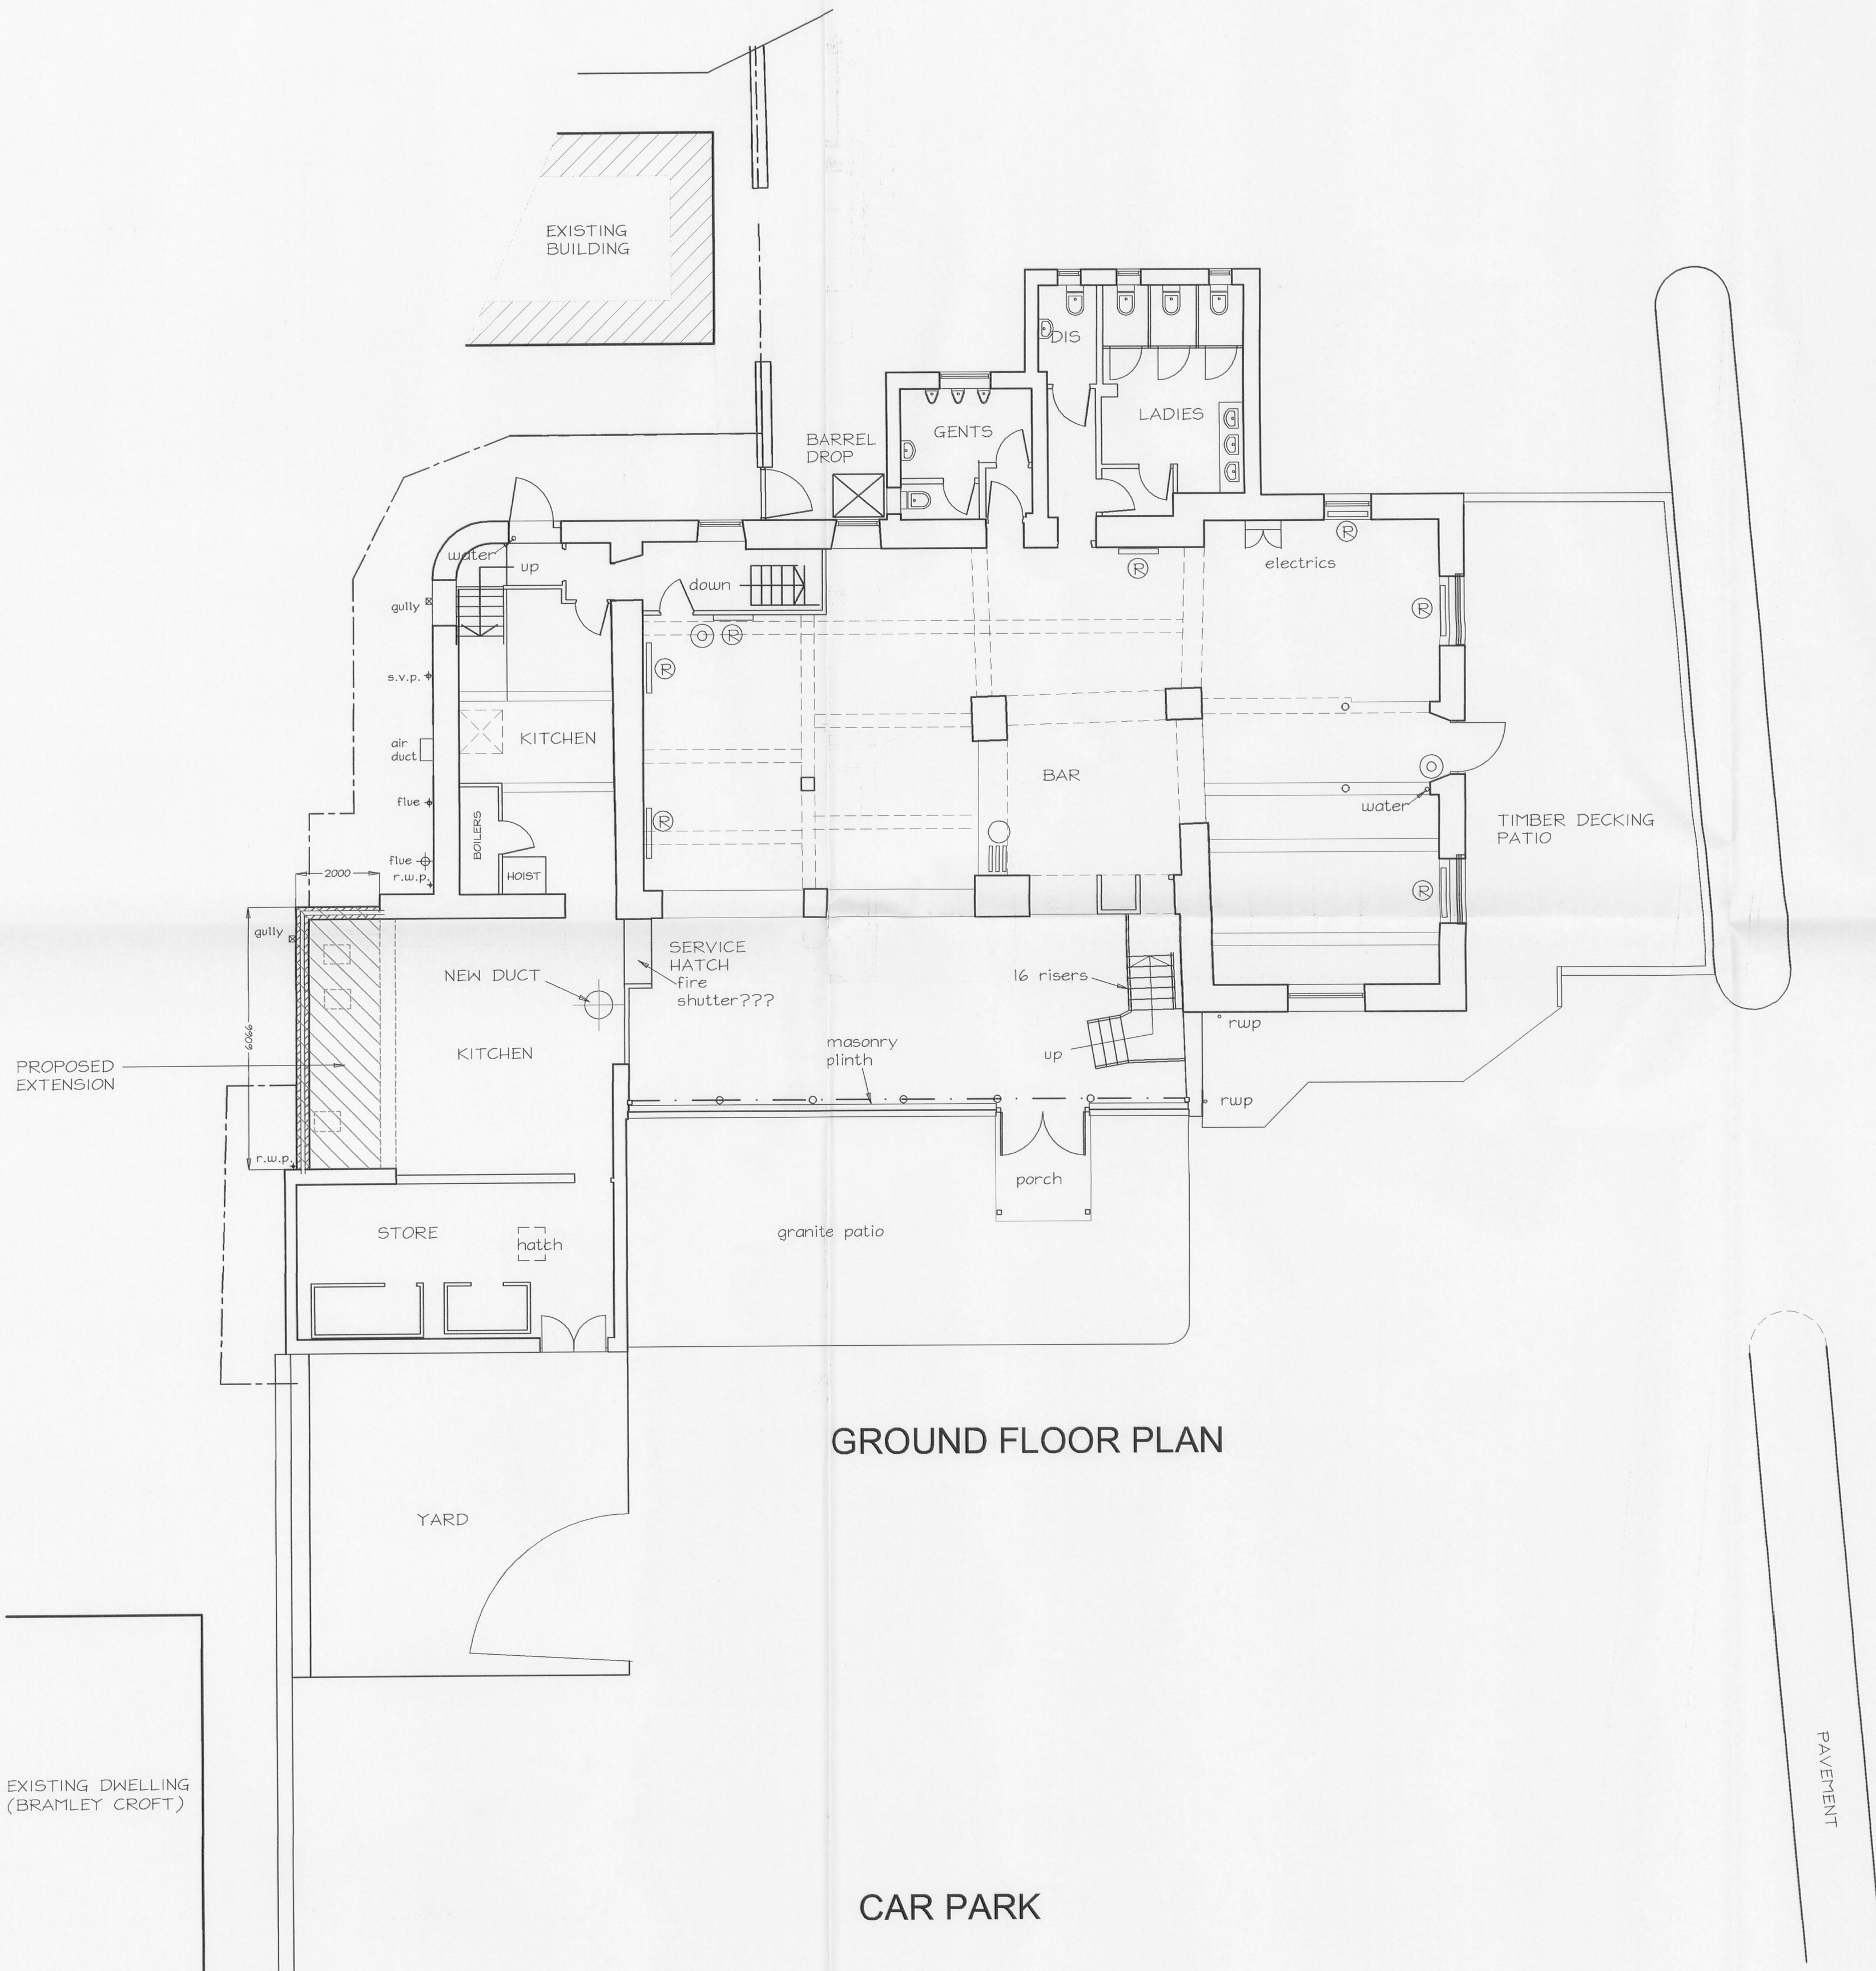

GROUND FLOOR PLAN

CAR PARK

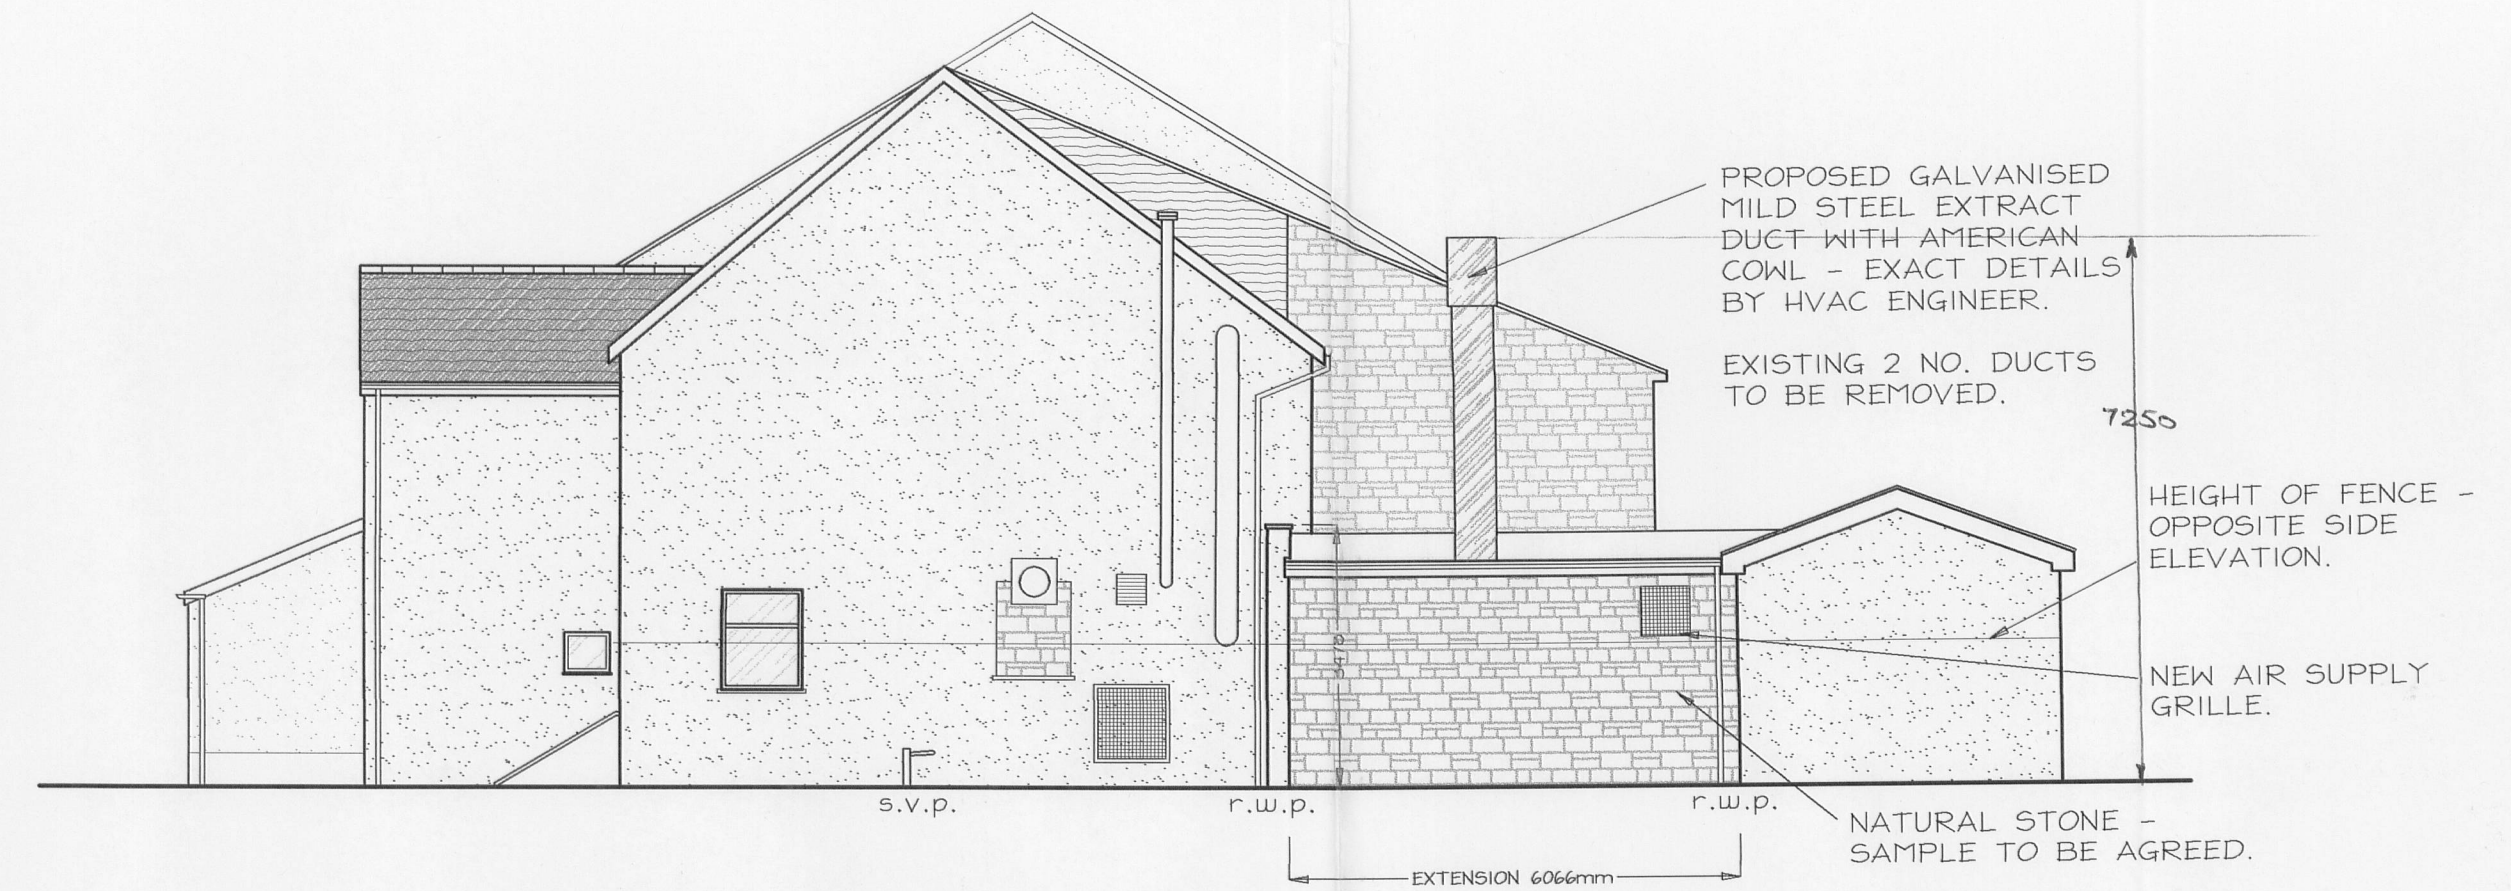

SIDE ELEVATION



REAR ELEVATION

320070926P

revision : description : date :

Frank Belshaw
Building Surveyor

wheatley springs barn, wheatley lane road,
barrowford, nelson, lancashire. BB9 6DS.
tel no. (01282) 699668. fax no. (01282) 602447.
e-mail - frank@belshaw.co.uk

project :

proposed alterations,
The Spread Eagle Restaurant,
Clitheroe Road, Barrow.

client :

Mr. K. Berkins

date :

20th September 2007

drawn by :

DJF

scale :

1:100

drg no :

2006/114/KE

title :

planning scheme

rev :
