



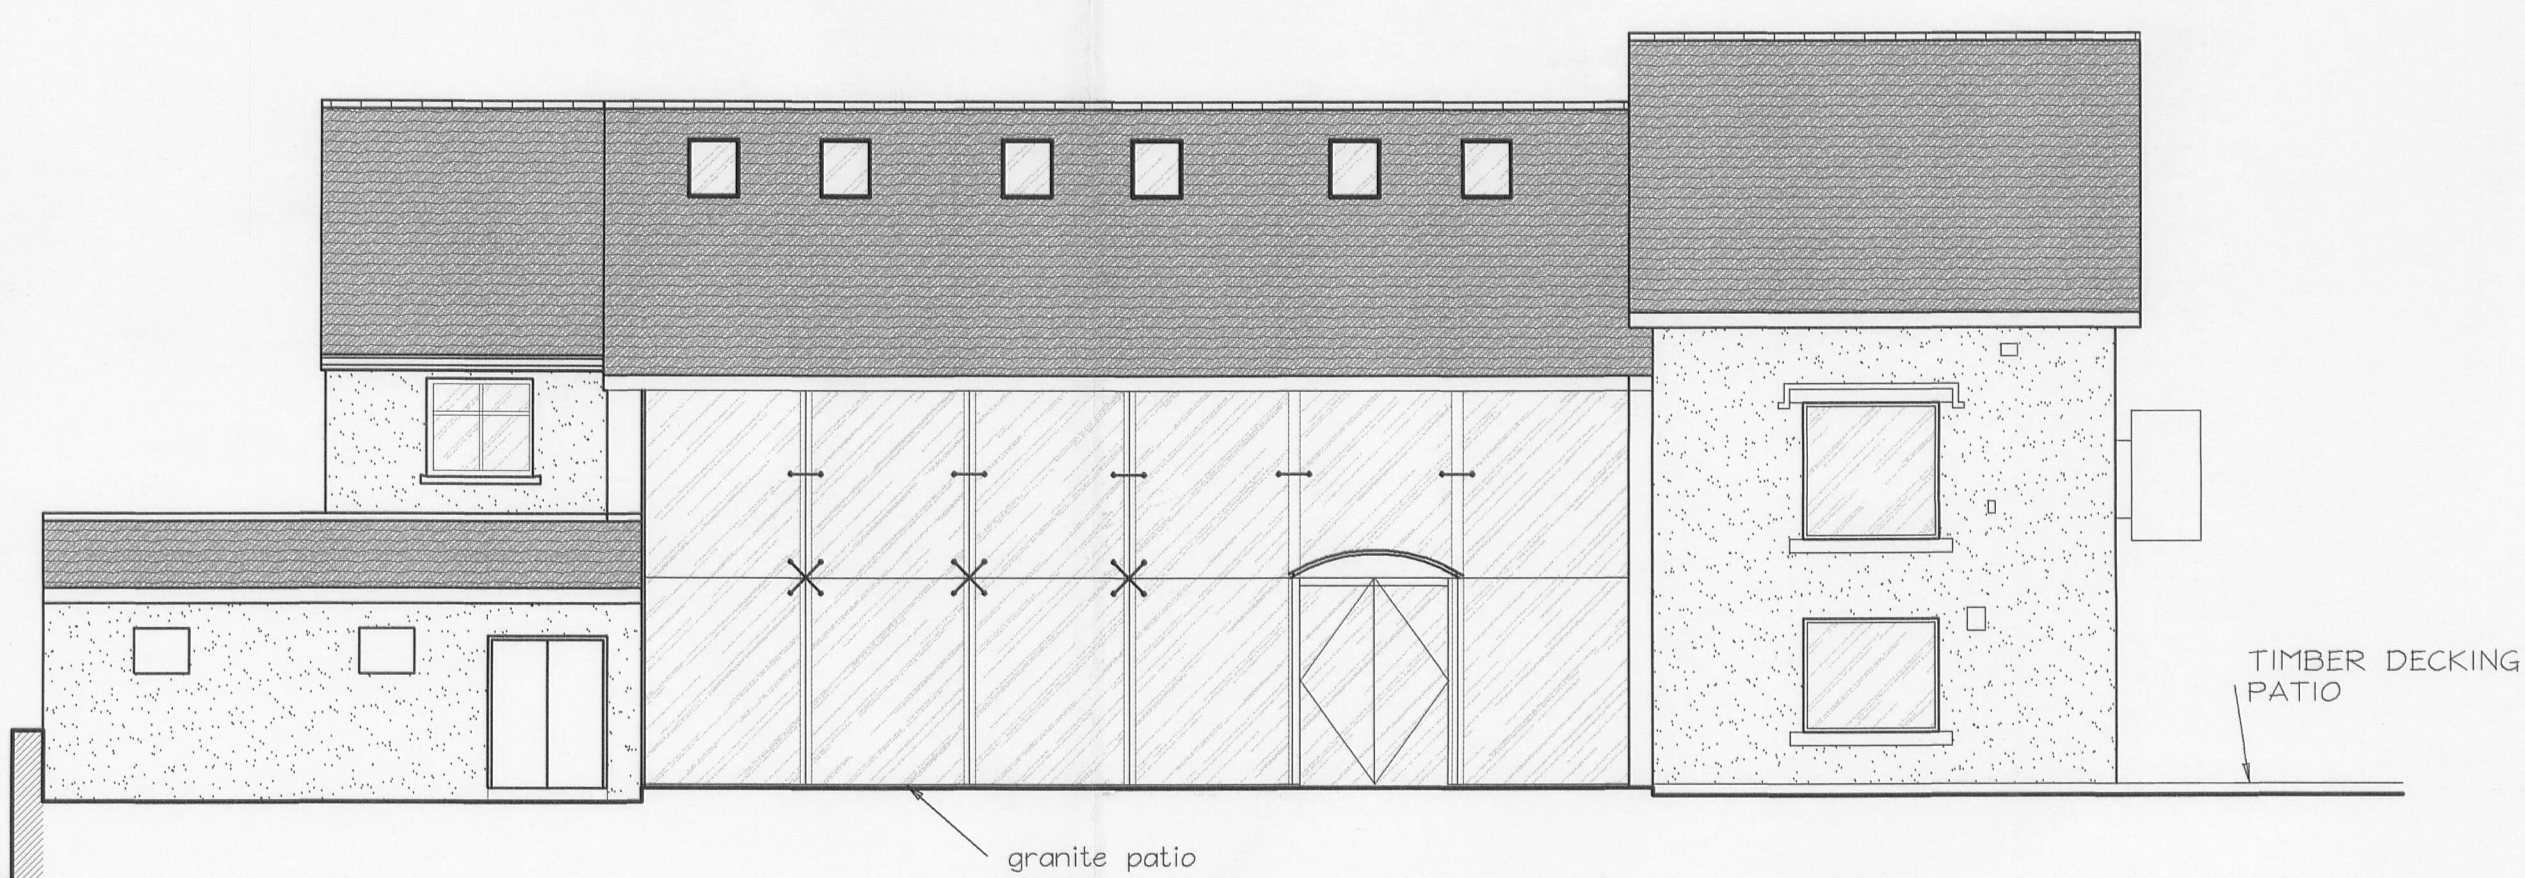


CAR PARK ELEVATION




CLITHEROE ROAD ELEVATION

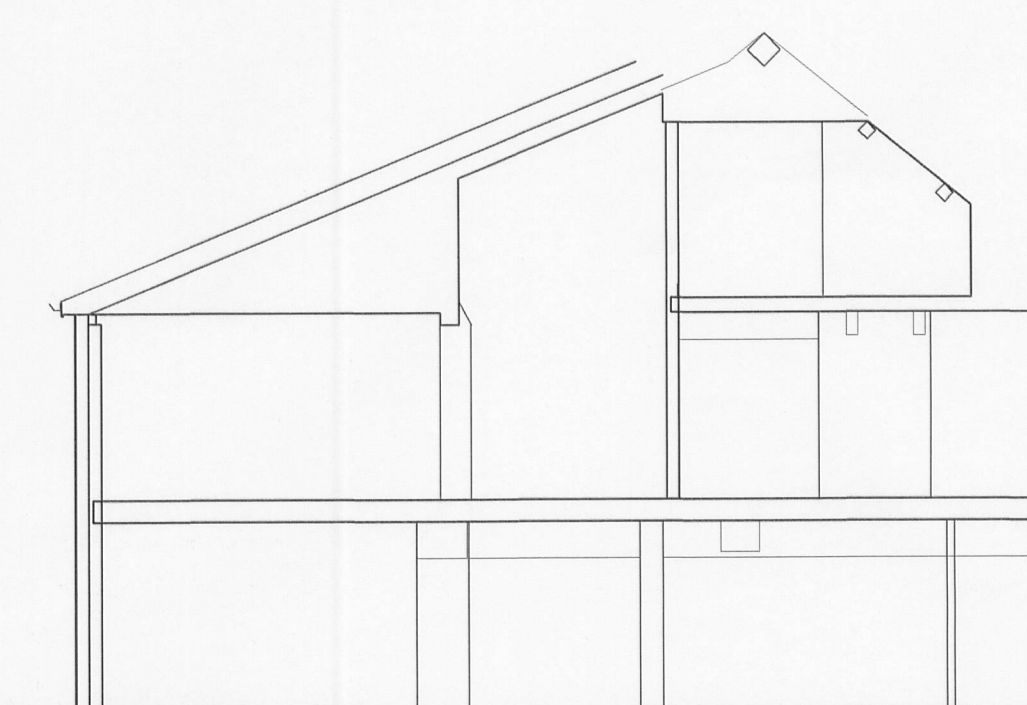

SECTION

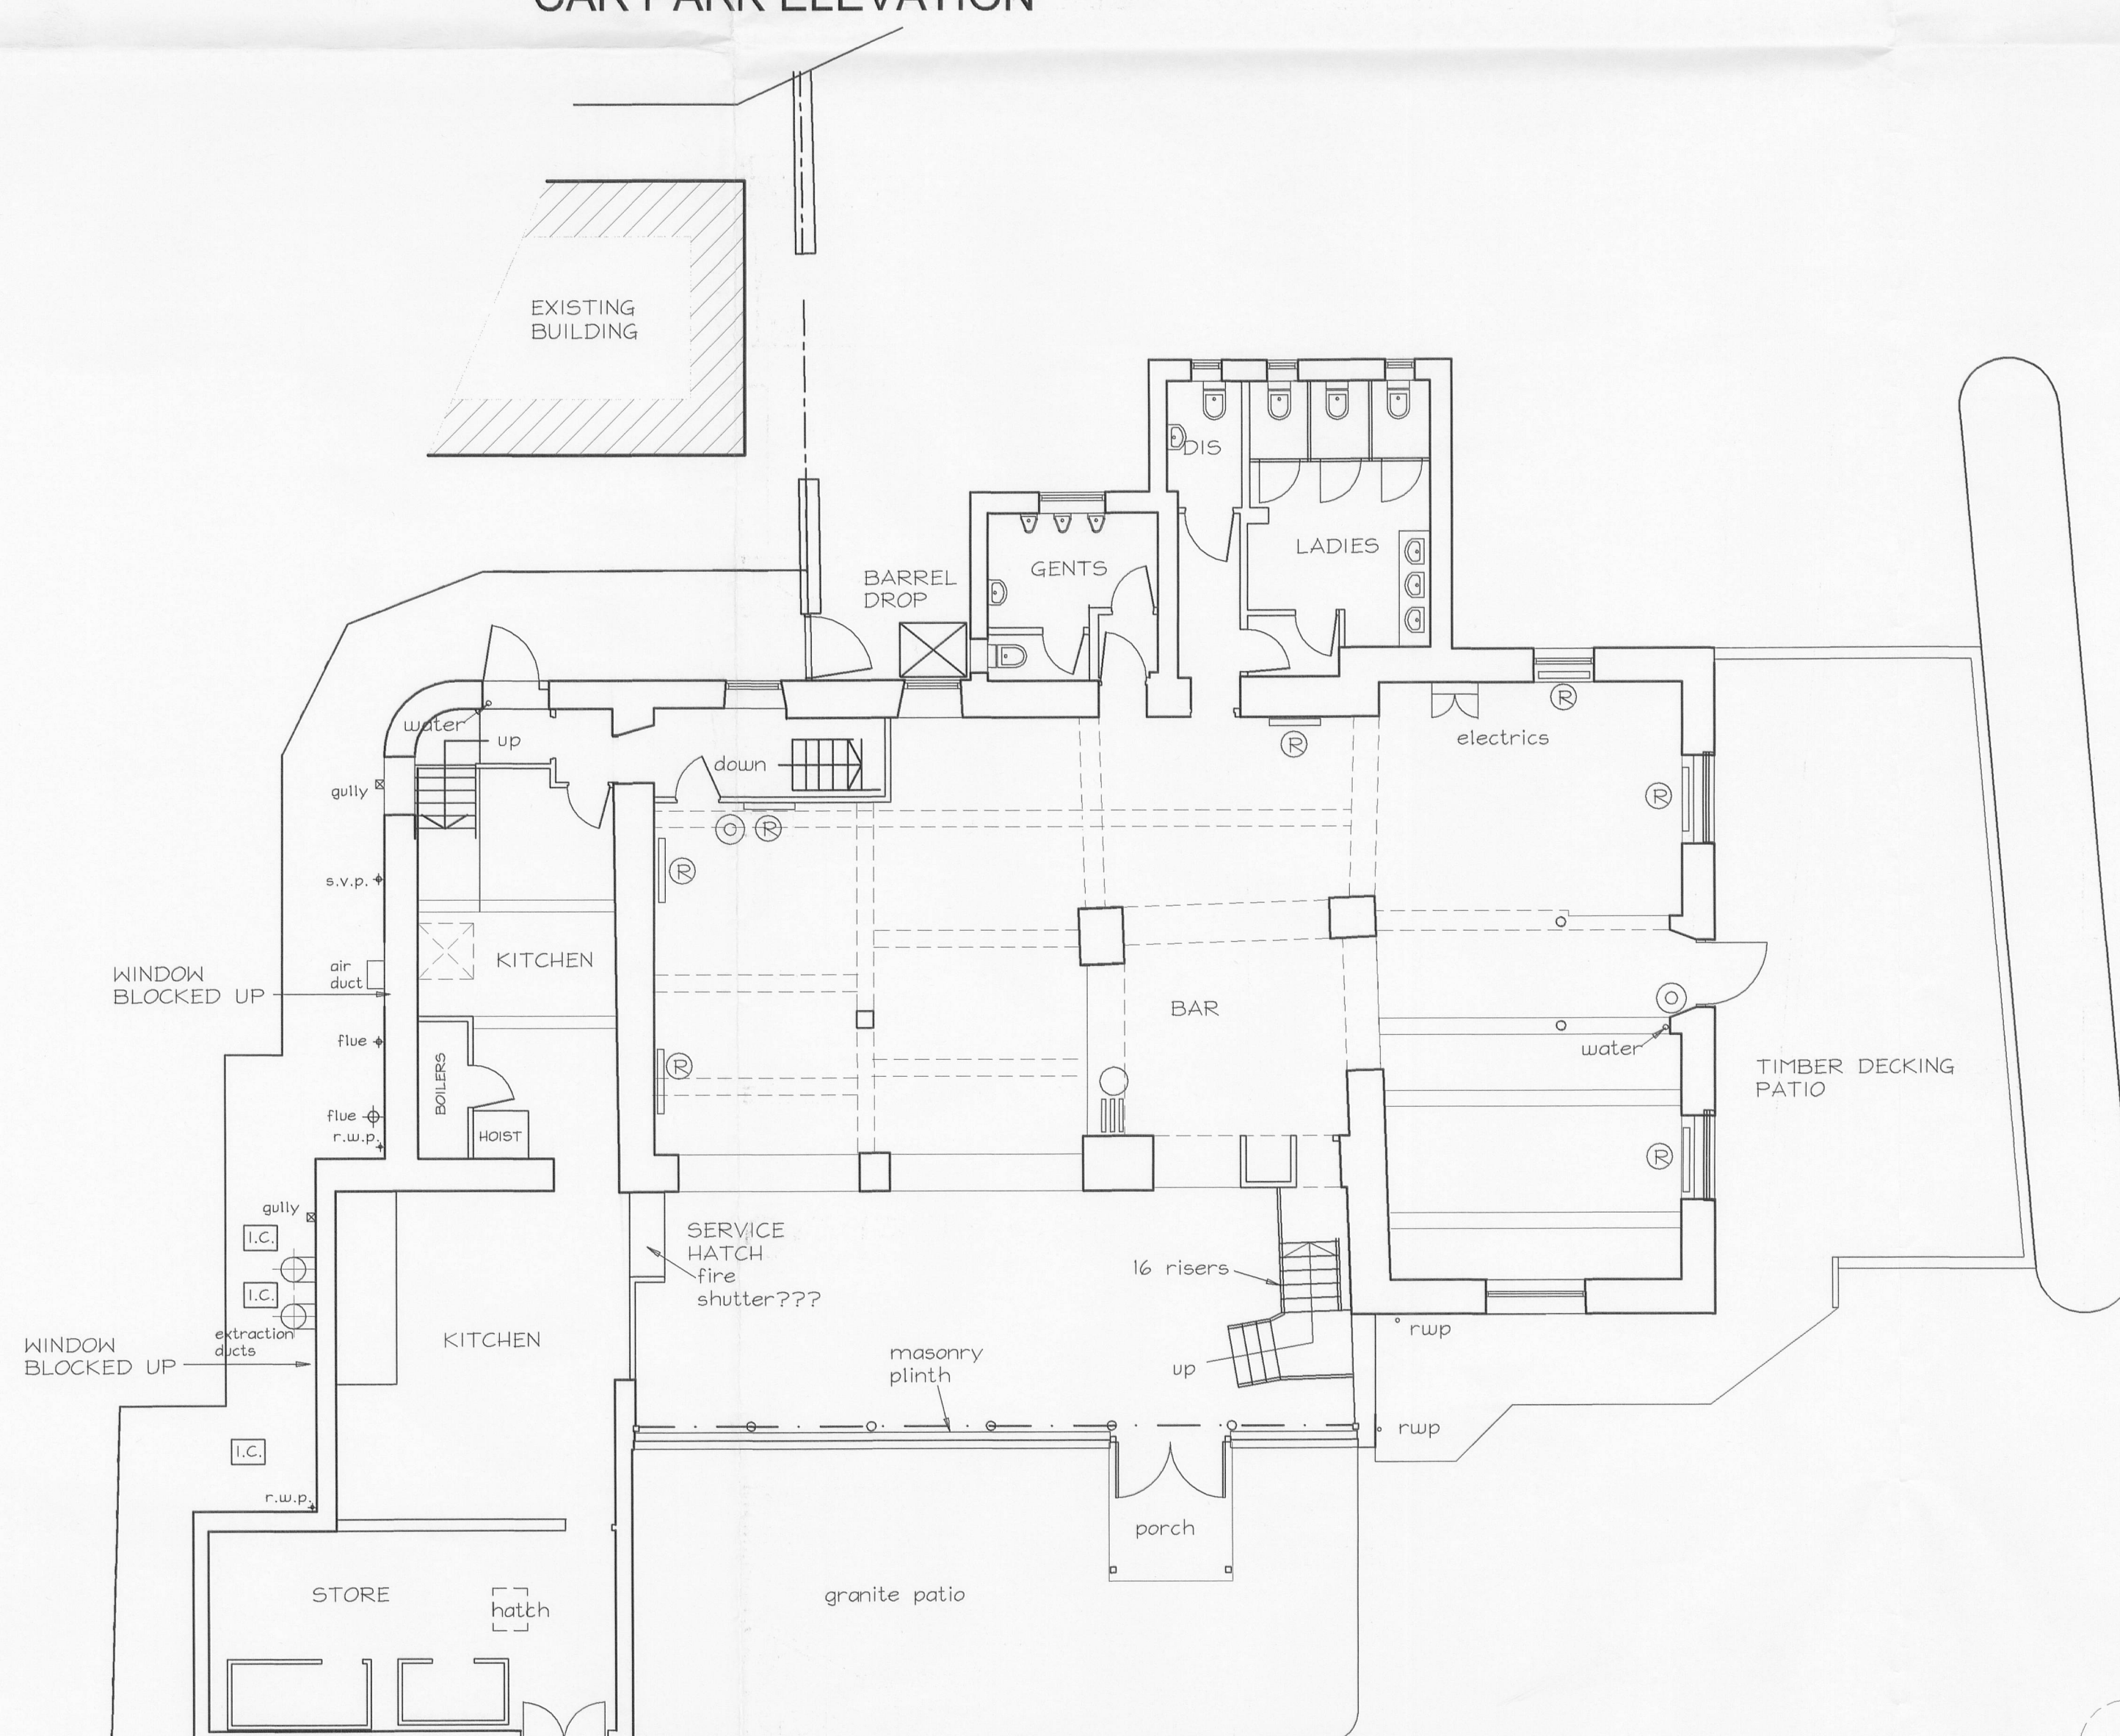


GROUND FLOOR PLAN

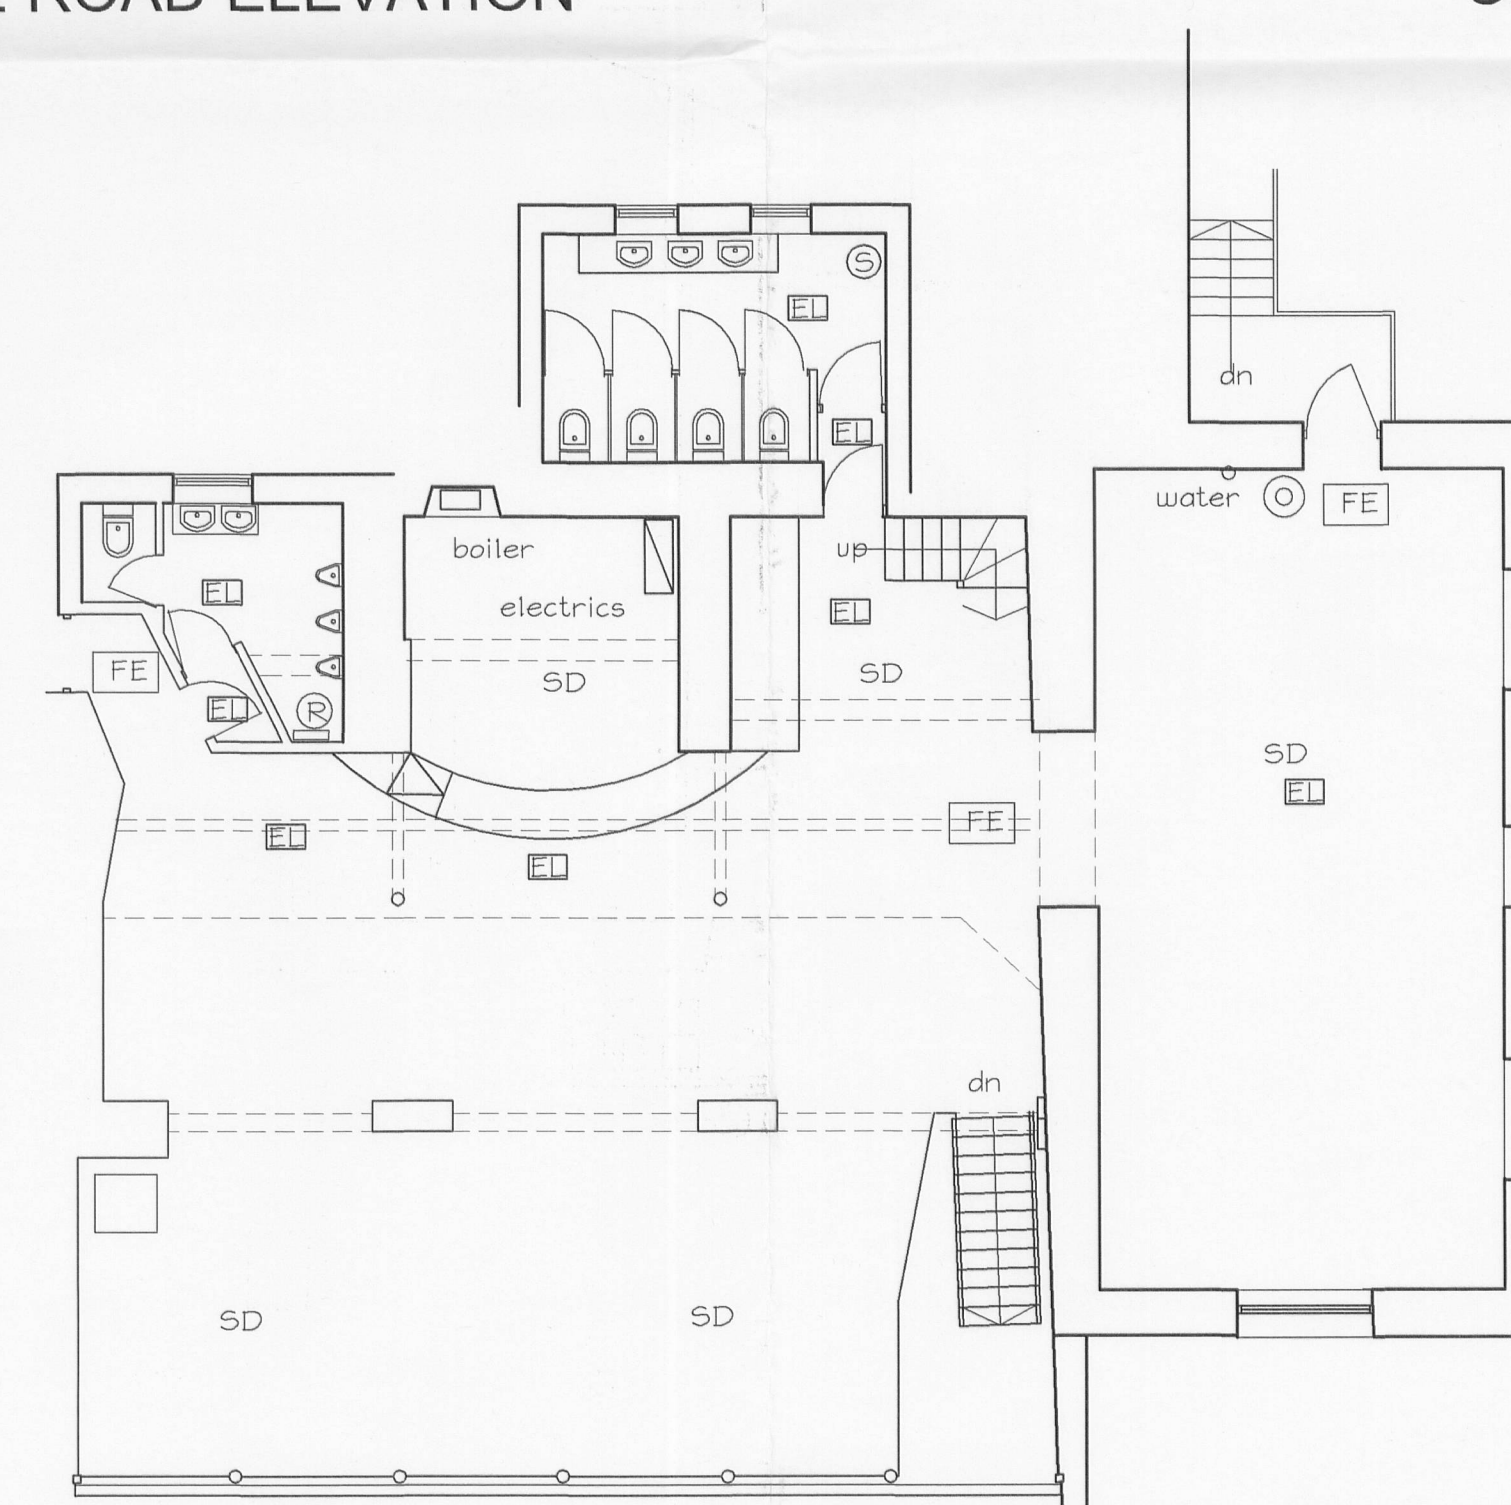

FIRST FLOOR



REAR ELEVATION

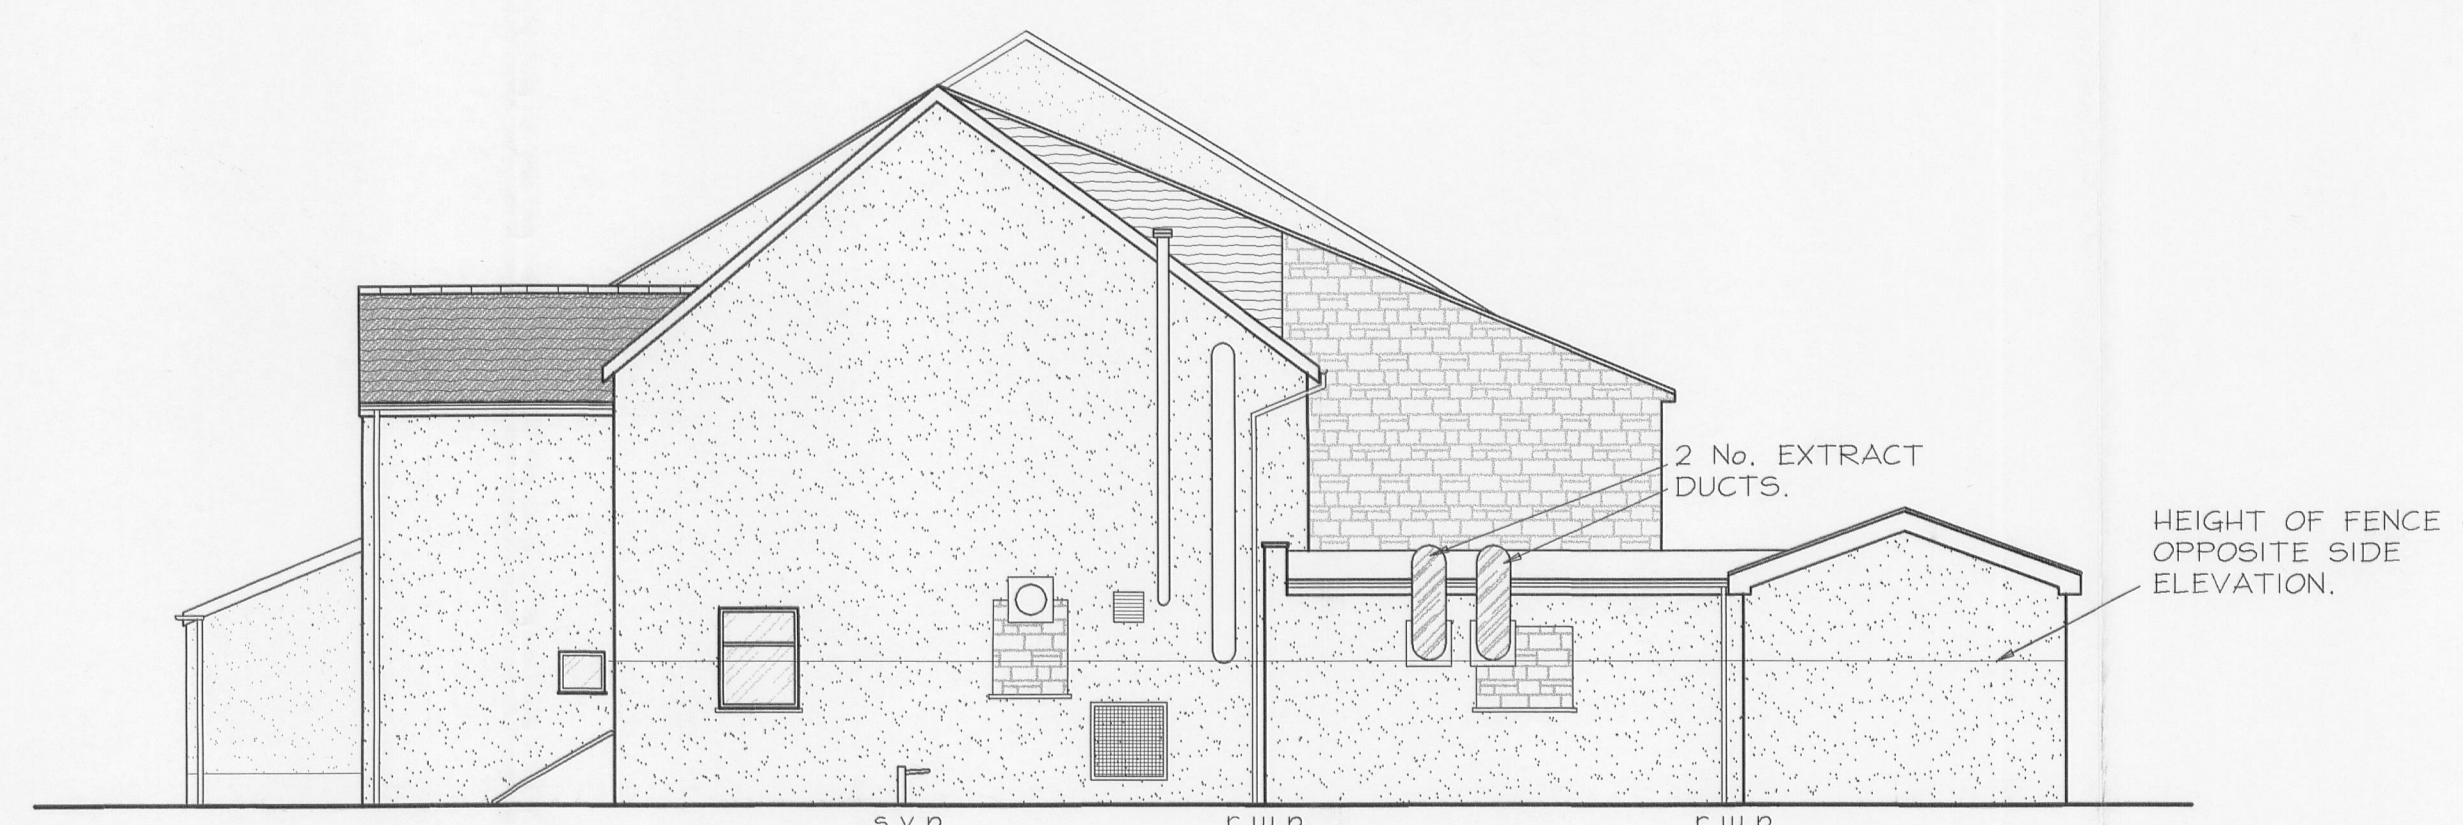

SIDE ELEVATION

3 2 0 0 7 0 9 2 6 P

revision :	description :	date :
------------	---------------	--------

Frank Belshaw
Building Surveyor

wheatley springs barn, wheatley lane road,
barrowford, nelson, lancashire. BB9 6QS.
tel no. (01282) 699668. fax no. (01282) 602447.
e-mail - frank@fbelshaw.co.uk

project :
proposed alterations,
The Spread Eagle Restaurant,
Clitheroe Road, Barrow.

client :	date :
Mr. K. Berkins	20th june 2007

drawn by : PY	scale : 1:100	drg no : 2006/114/01
-------------------------	-------------------------	--------------------------------

title : survey drawing	rev : ---
----------------------------------	---------------------

EXISTING DWELLING
(BRAMLEY CROFT)

STONE RETAINING WALL