




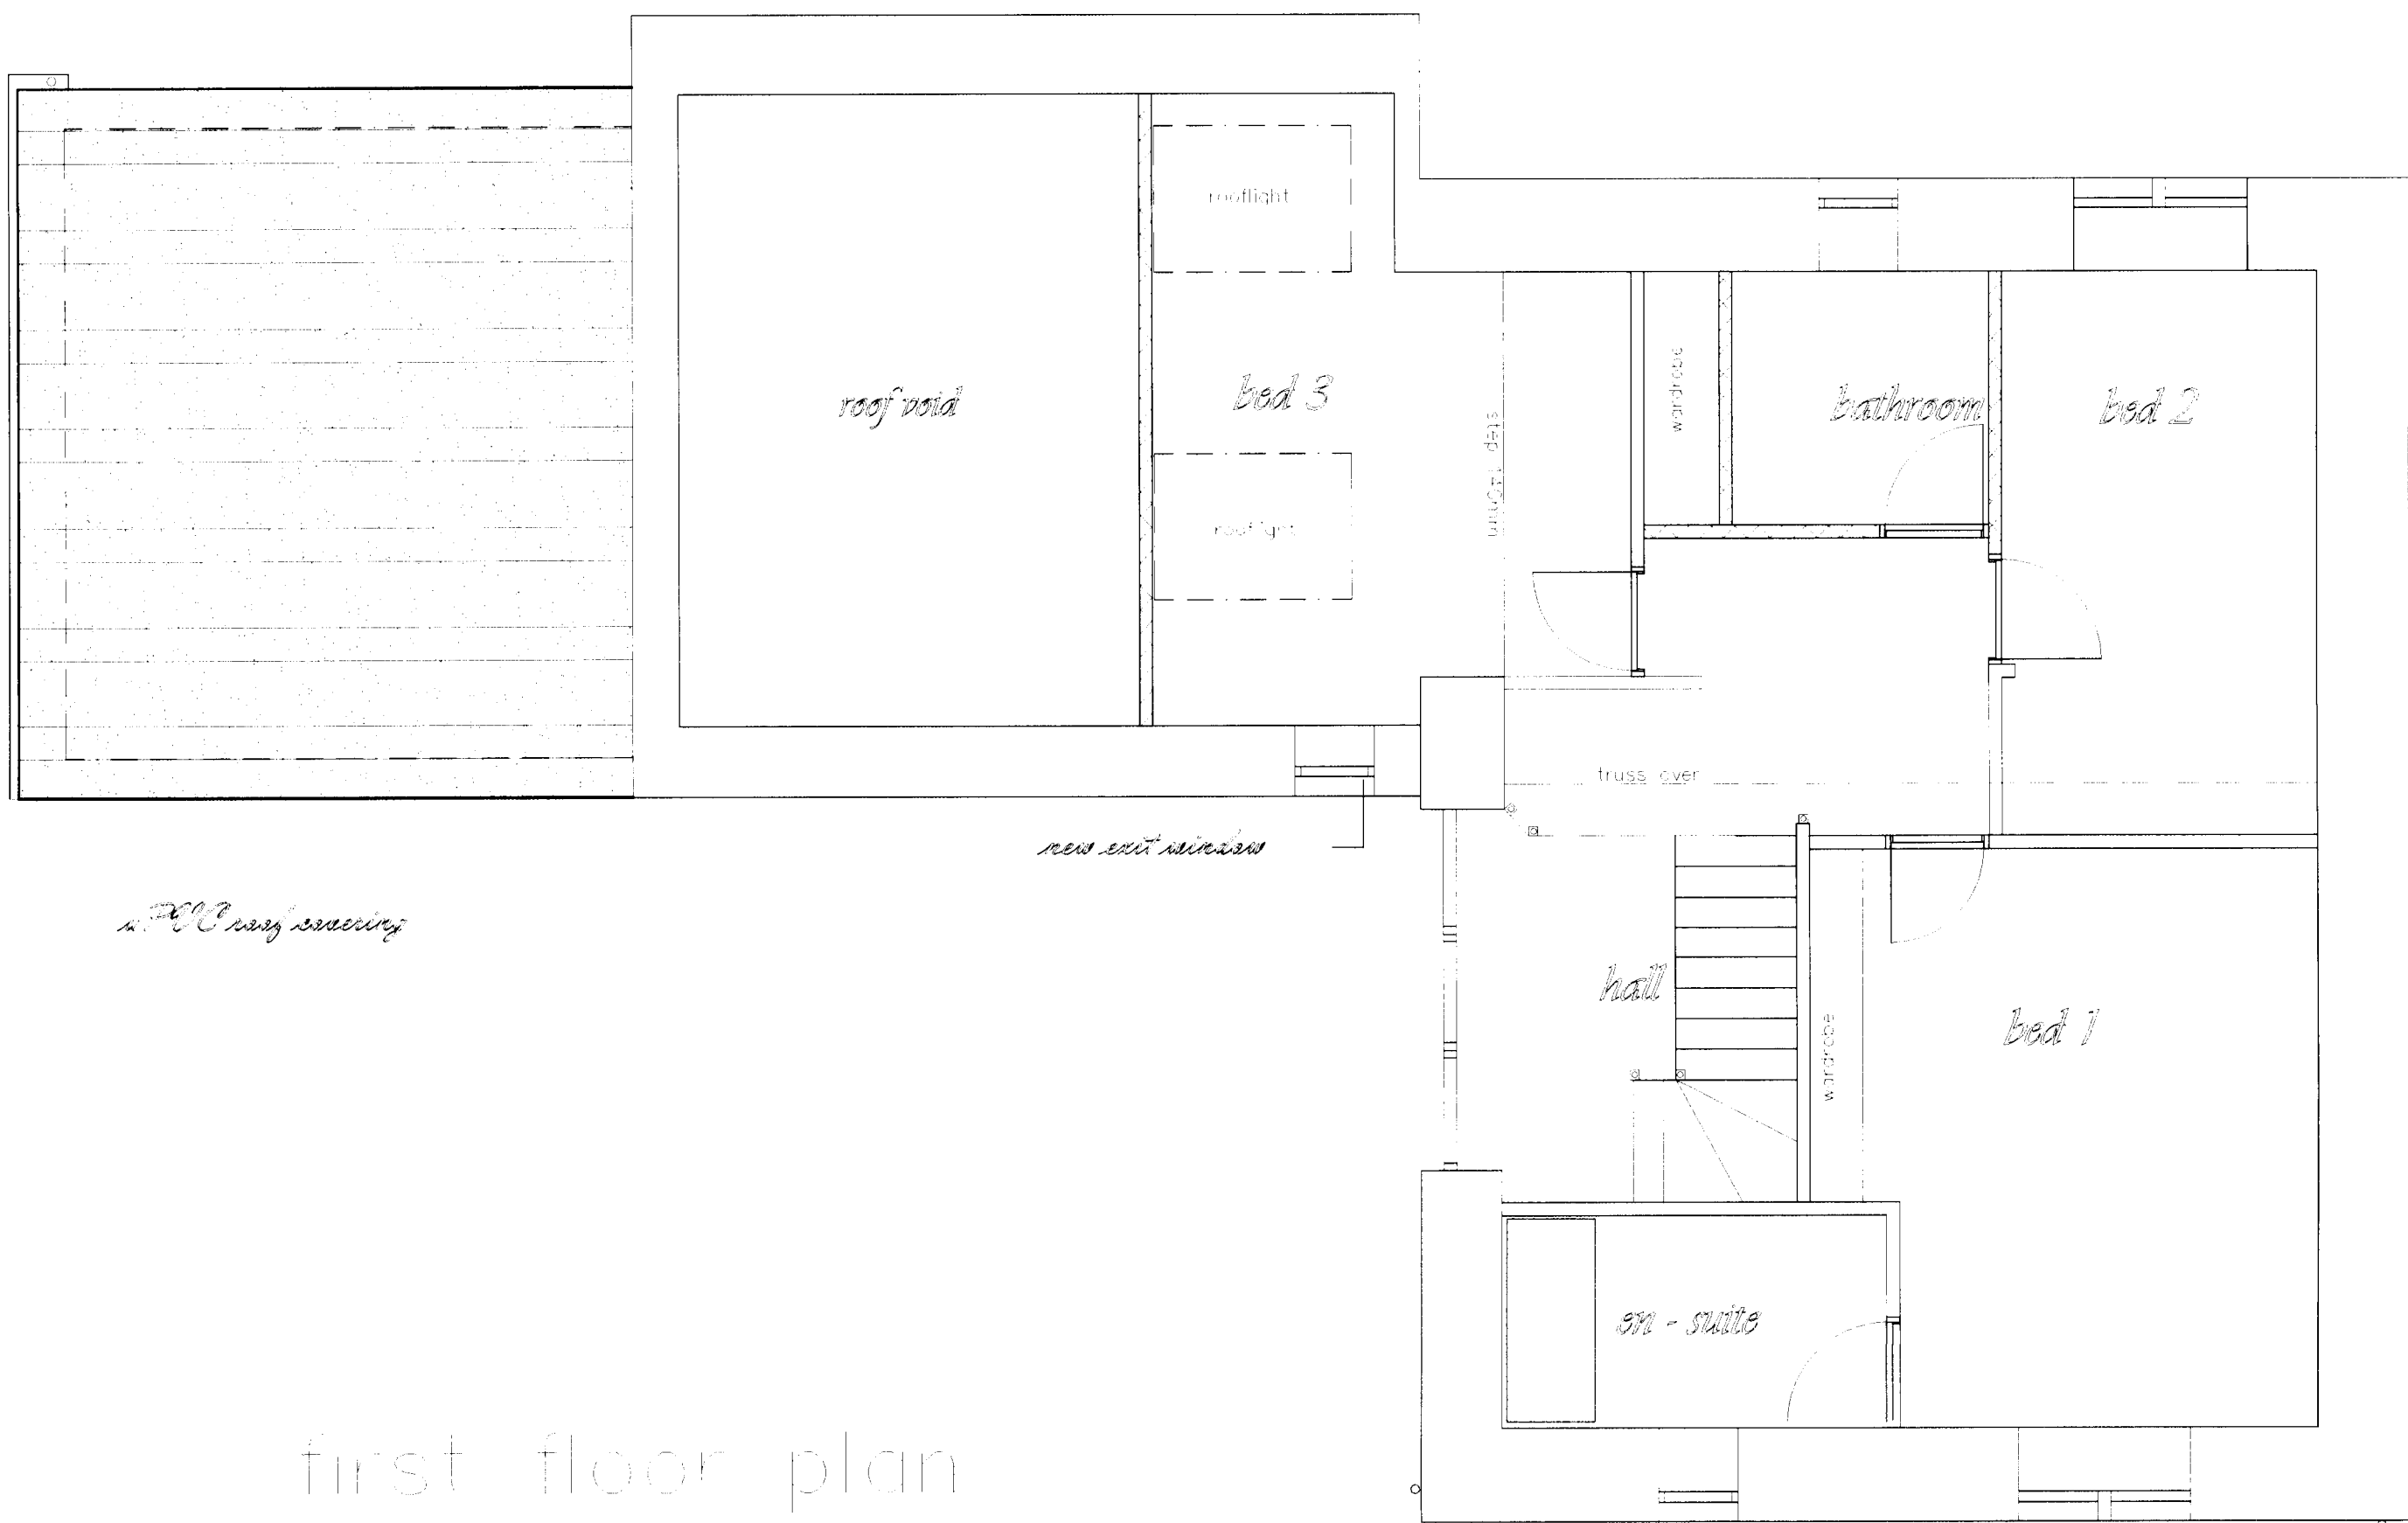

first floor plan

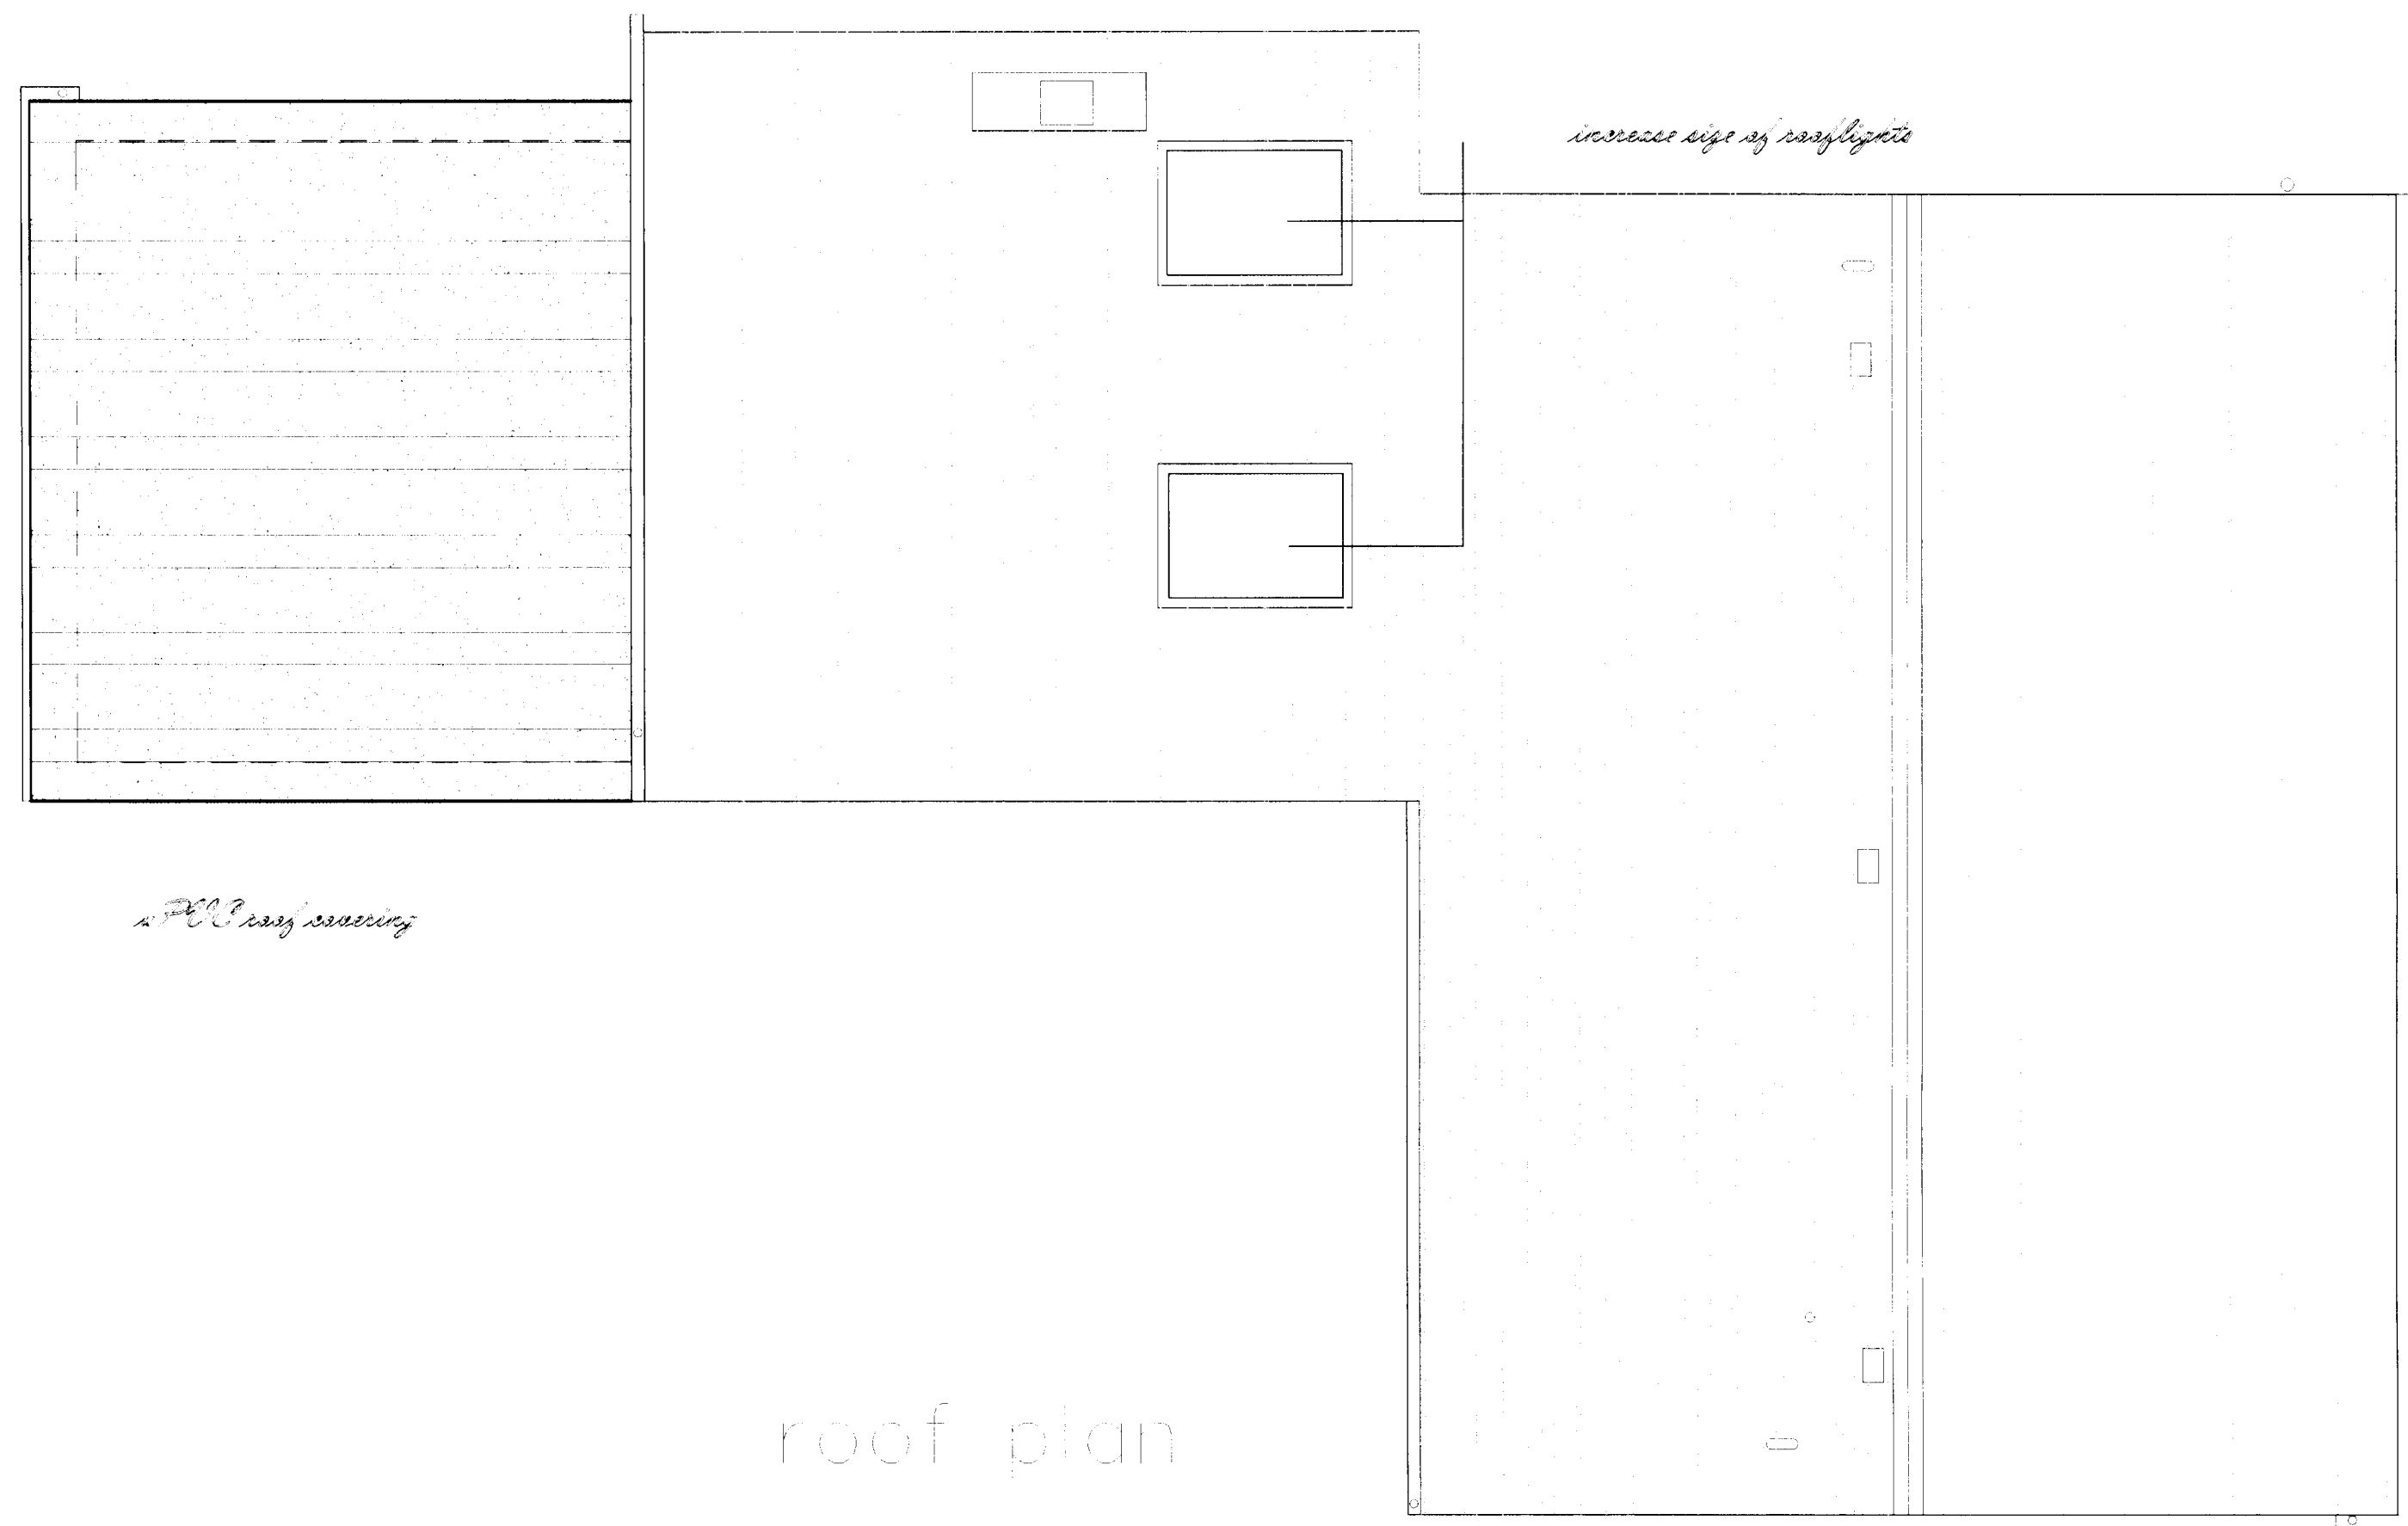

roof plan

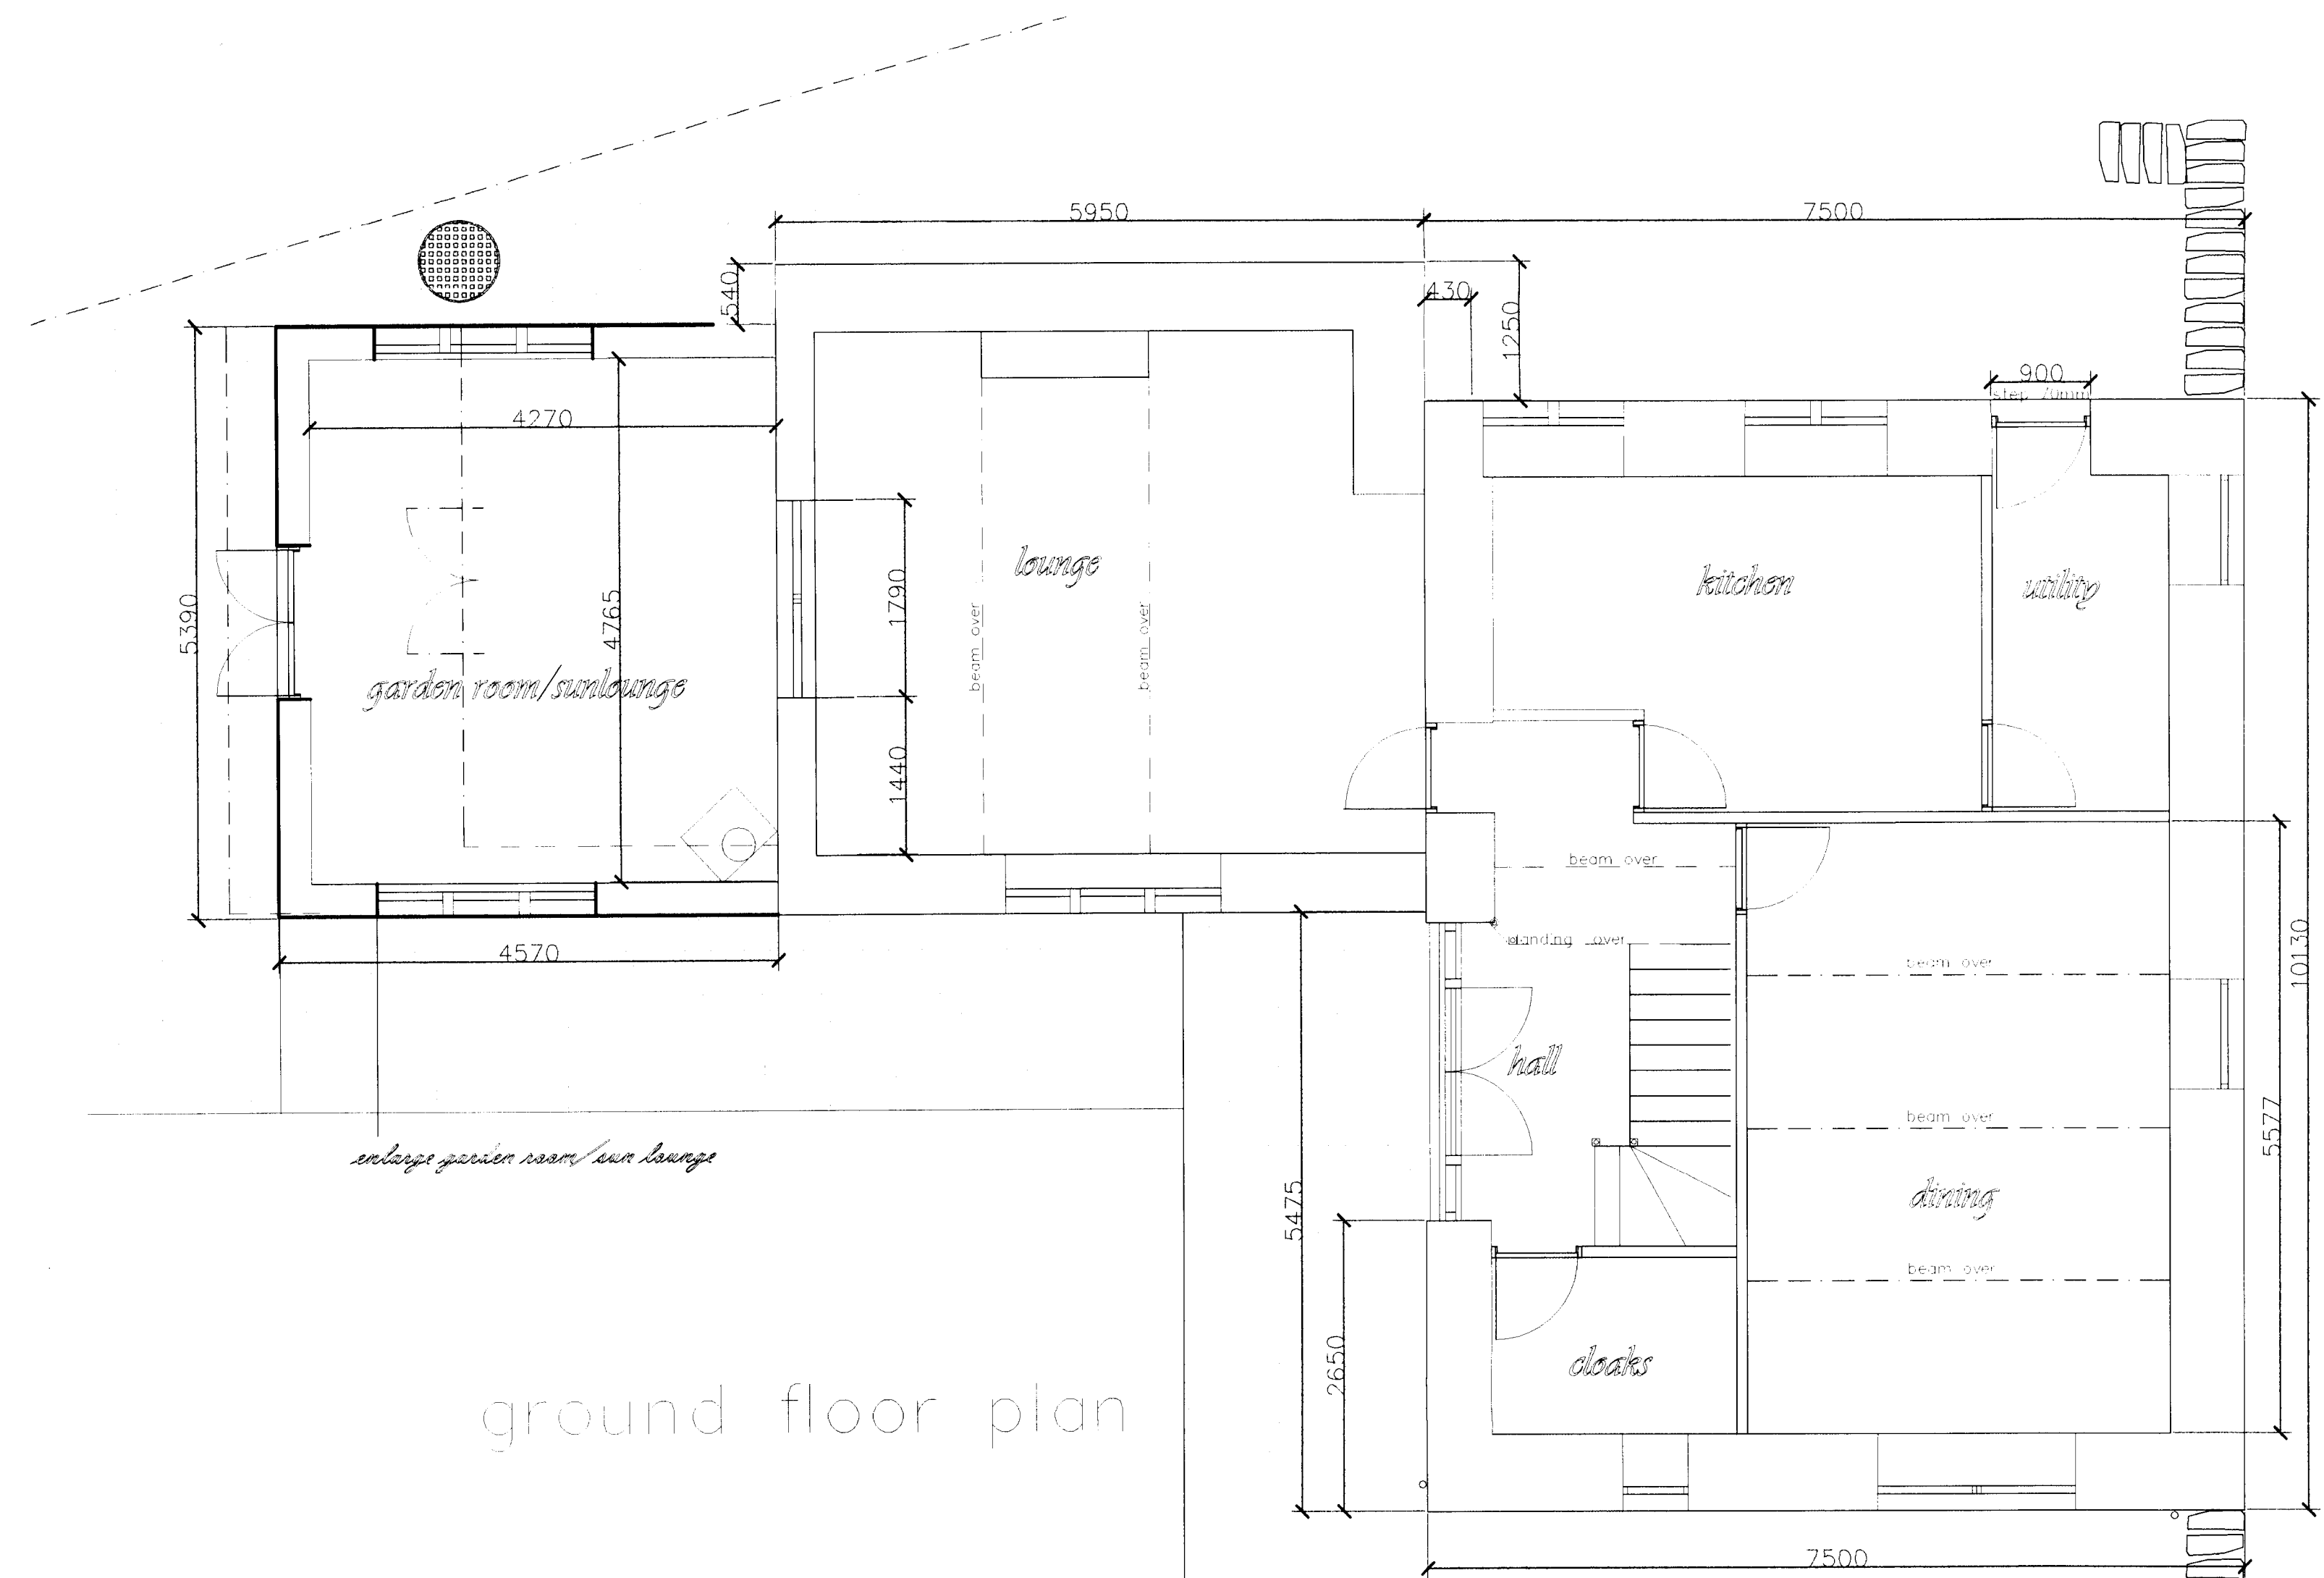

ground floor plan

General Notes

- i/ all replacement doors and windows to be in most timber
- ii/ masonry to match existing
- iii/ square set stone surrounds as existing

320070930P

AMENDED PLANS RECEIVED
DATE 22 Nov 2007

B	i/ replacement windows and doors amended to timber	19.11.20
A	i/ Sunlounge size amended	28.6.20
	ii/ Rooflights amended to bed 3 and size amended	
	iii/ window added SW elevation to (bed 3)	
Amendments		date
Drwg. No	2007 04 06	scale 1 : 50
B		date 30.1.2007
Client	The Barn Old Back Lane Wirwell	
Project	Enlargement of (Garden Room) Sun Lounge Enlargement Roof Lights New window to South West Elevation	
Title	Proposed - Plans	