




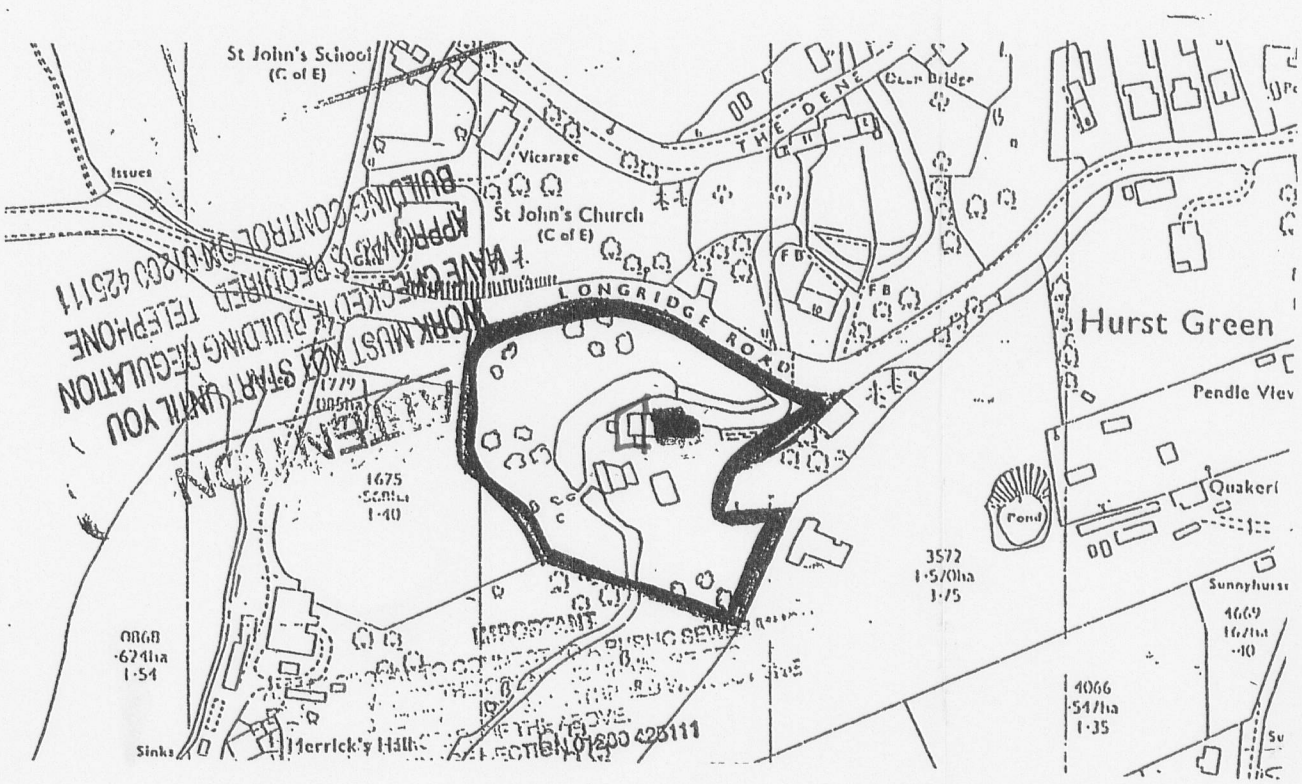


location plan. scale:1:2500

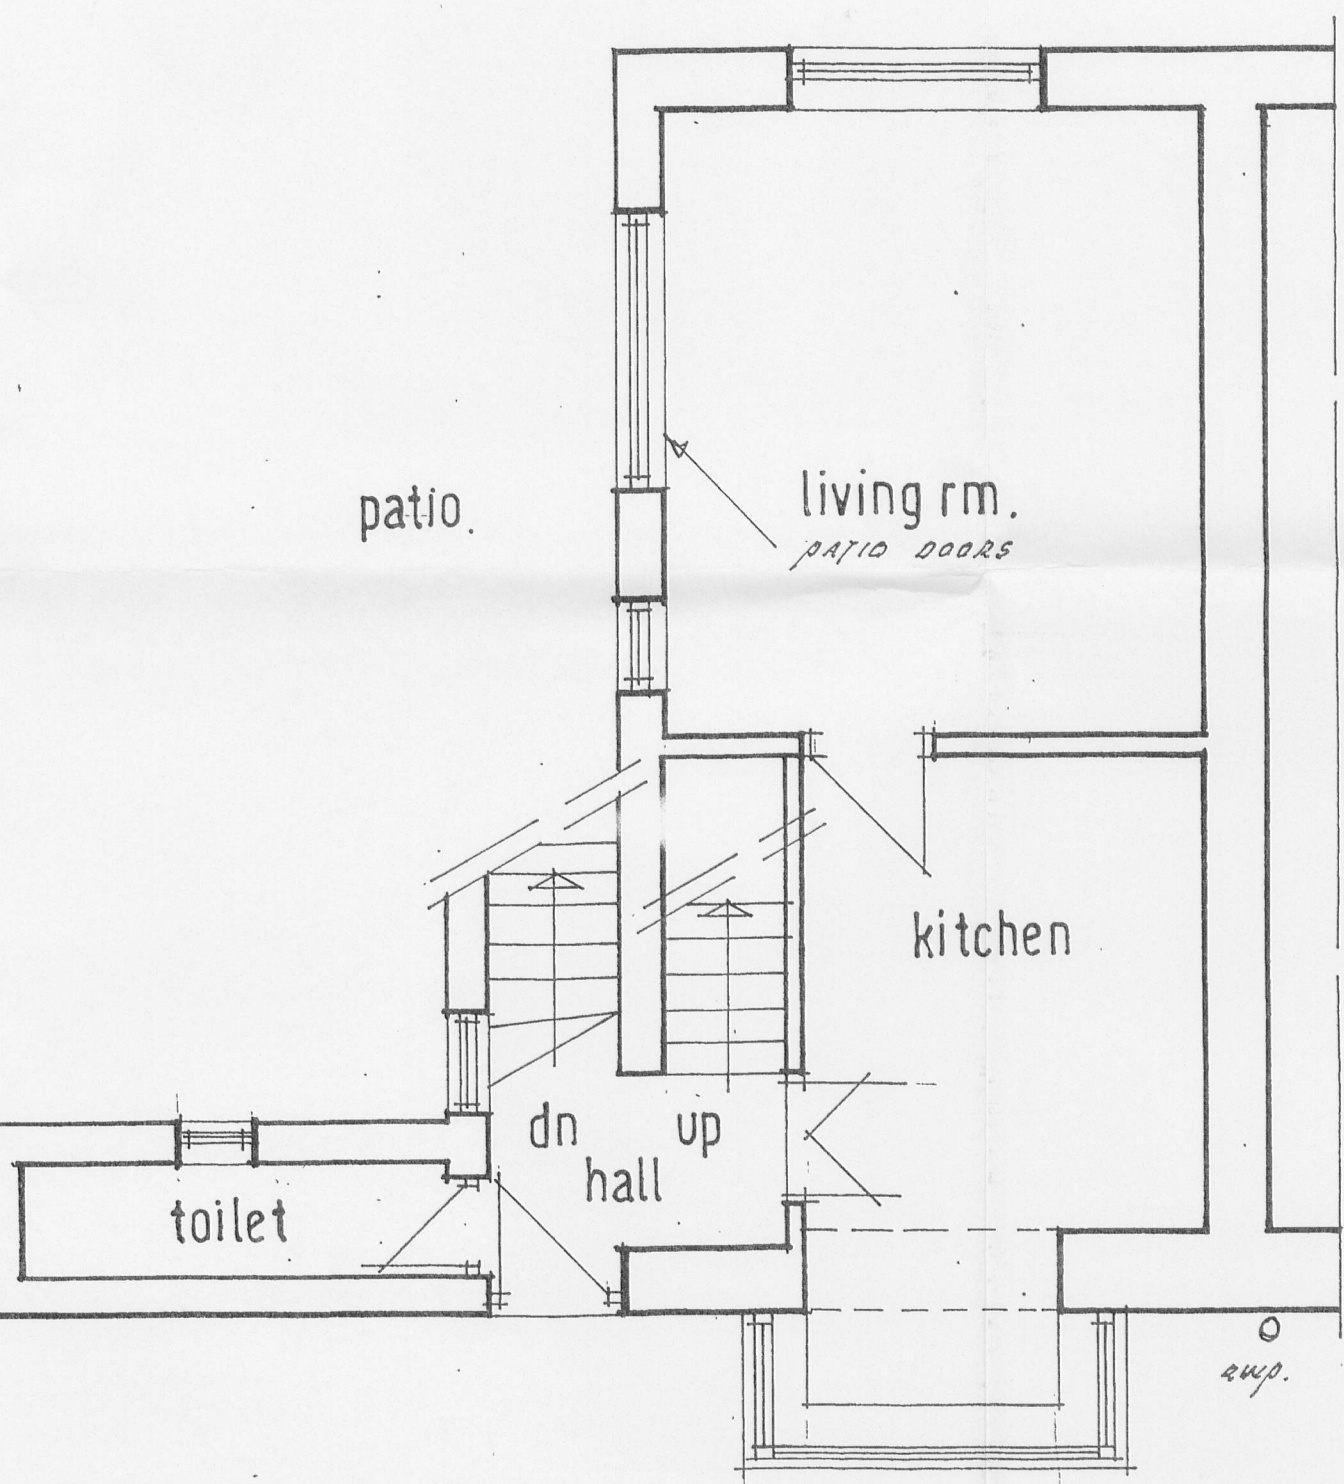


existing ground floor plan

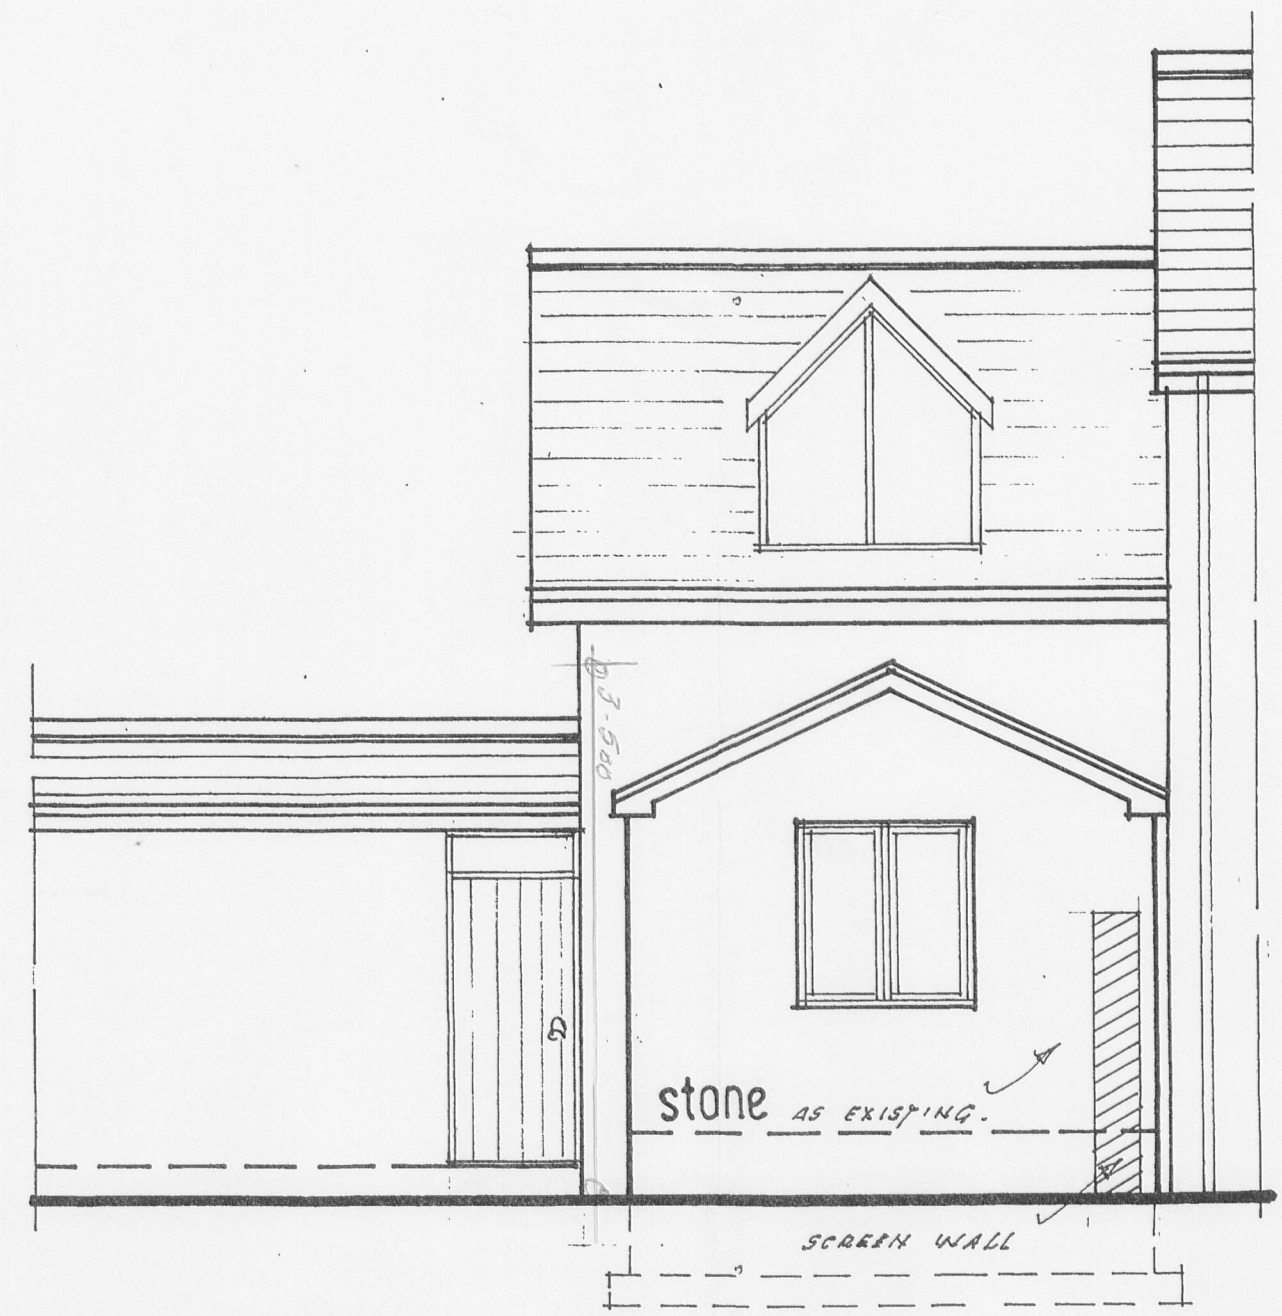


proposed front elevation

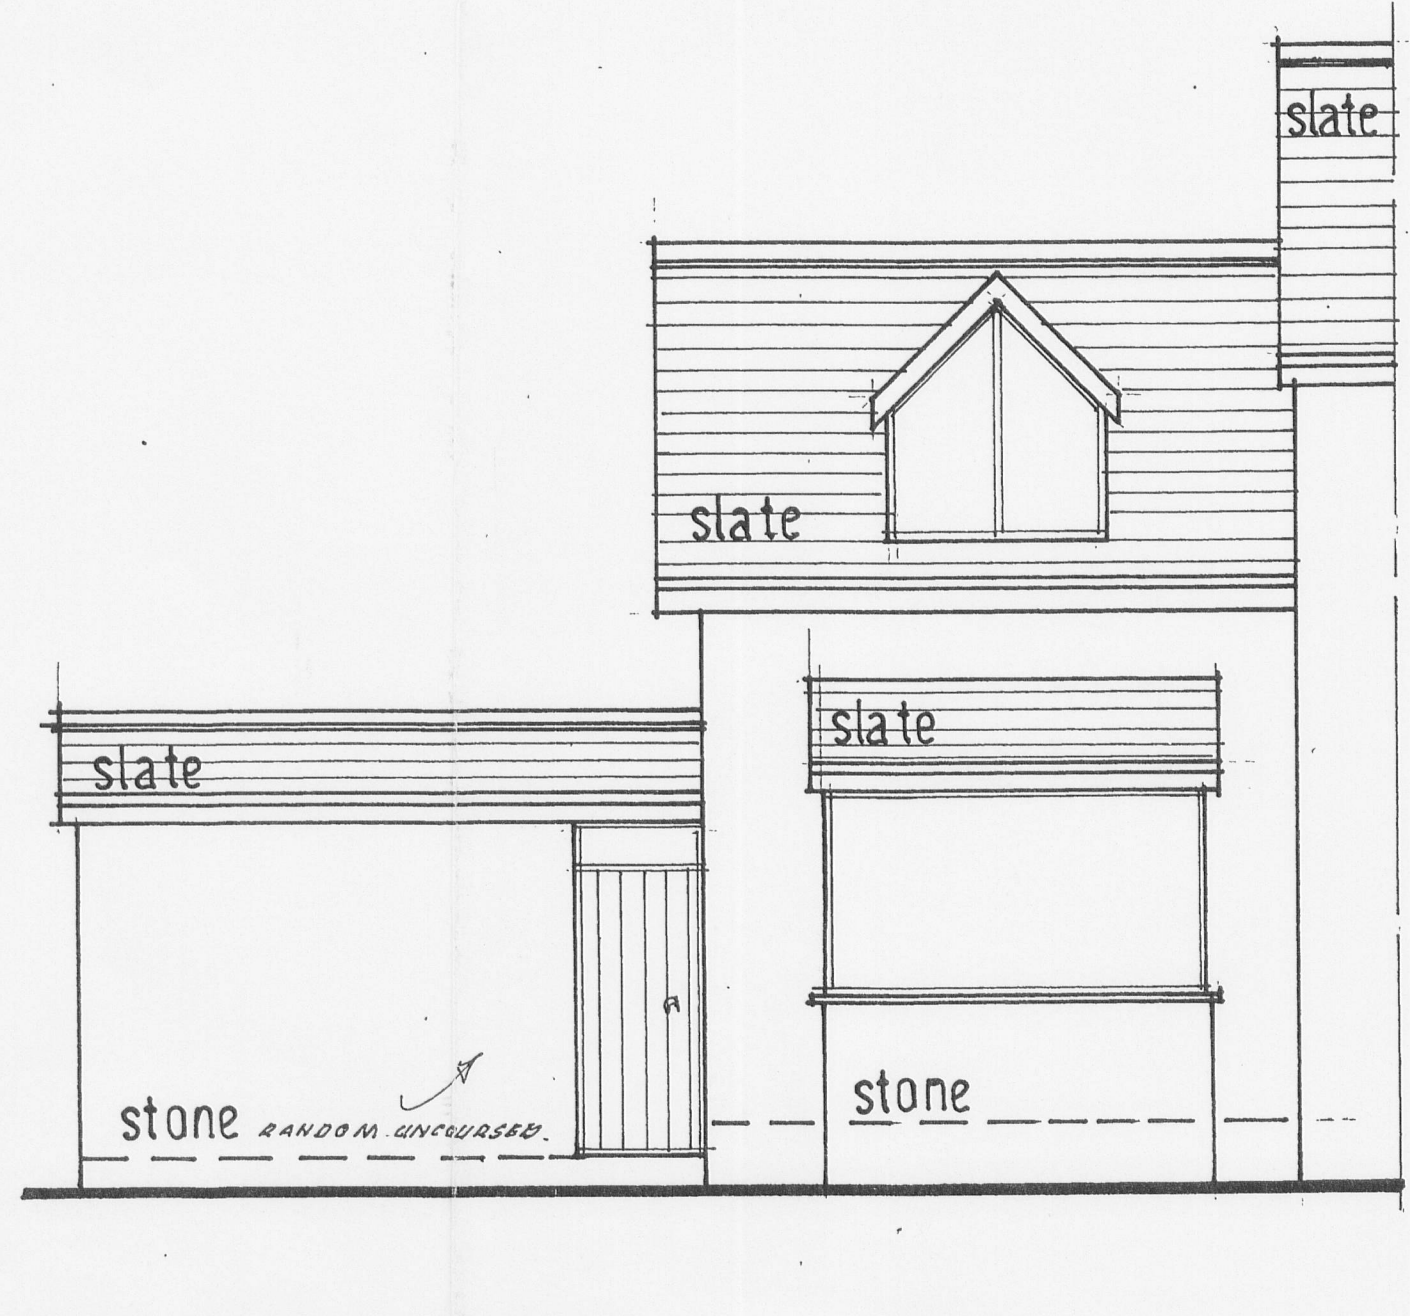


existing front elevation

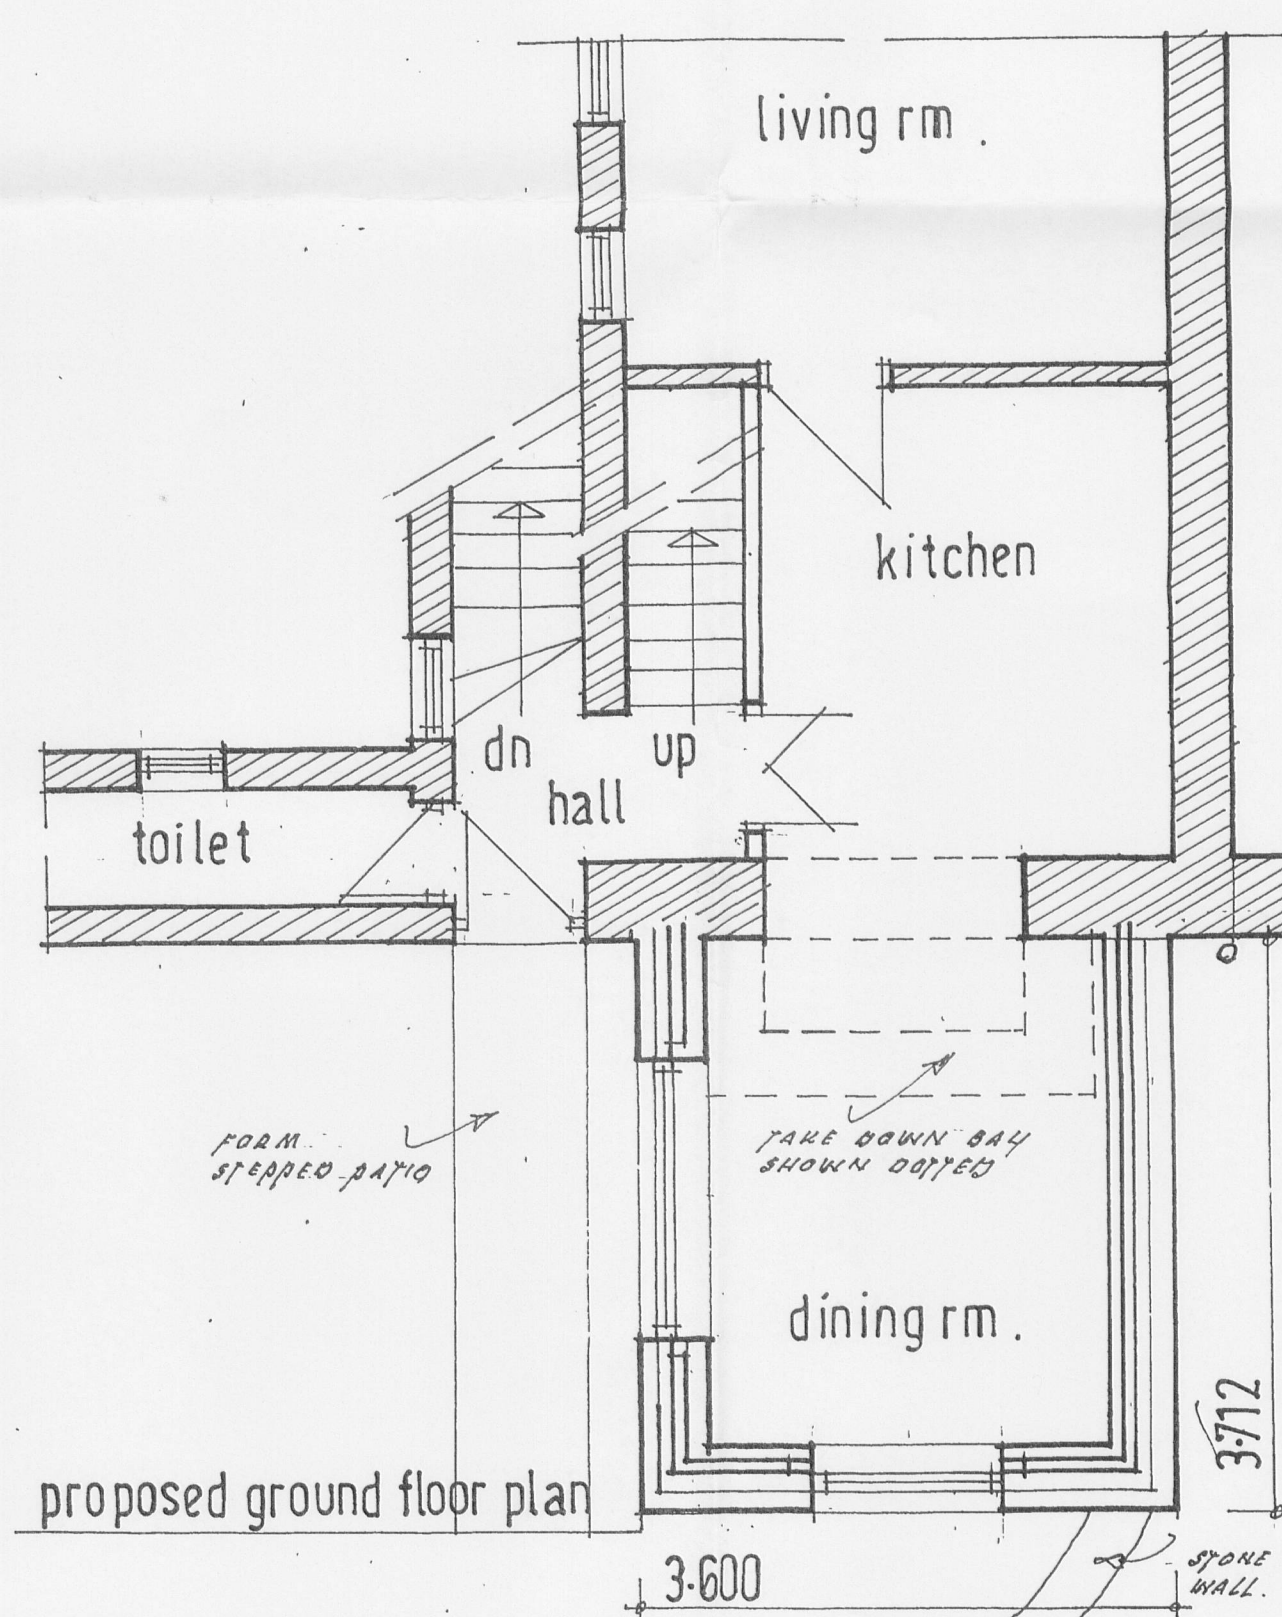

proposed ground floor plan

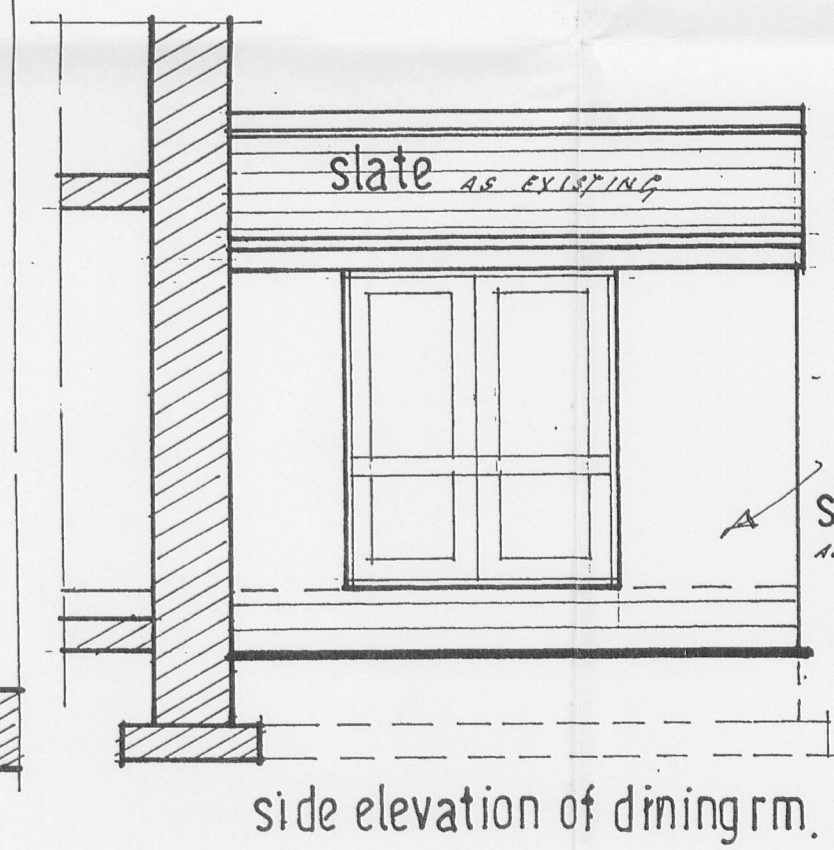

side elevation of dining rm.

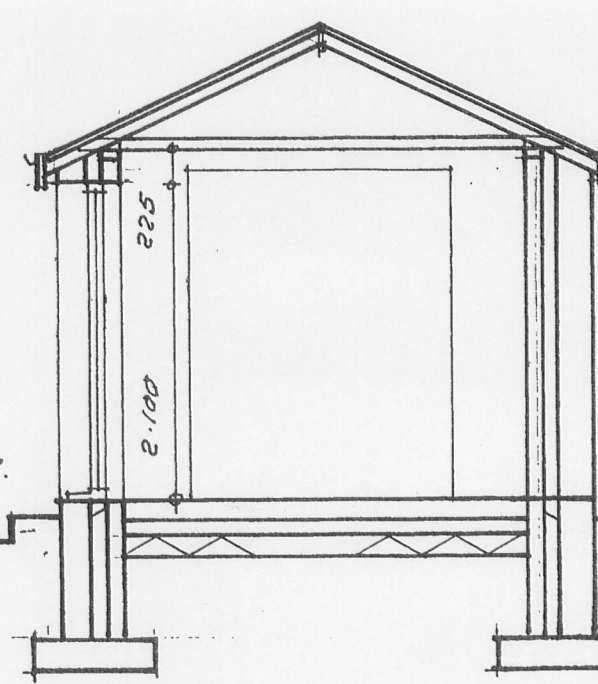

section through extension

320070932P

PROPOSED DINING ROOM EXTENSION AT MAY COTTAGE NO 7 LONGRIDGE ROAD HURST GREEN FOR MR/MRS S CLARKE

drg.no249/07. september 2007. scale:1
drawn:r.f. tel:01254-580597.