
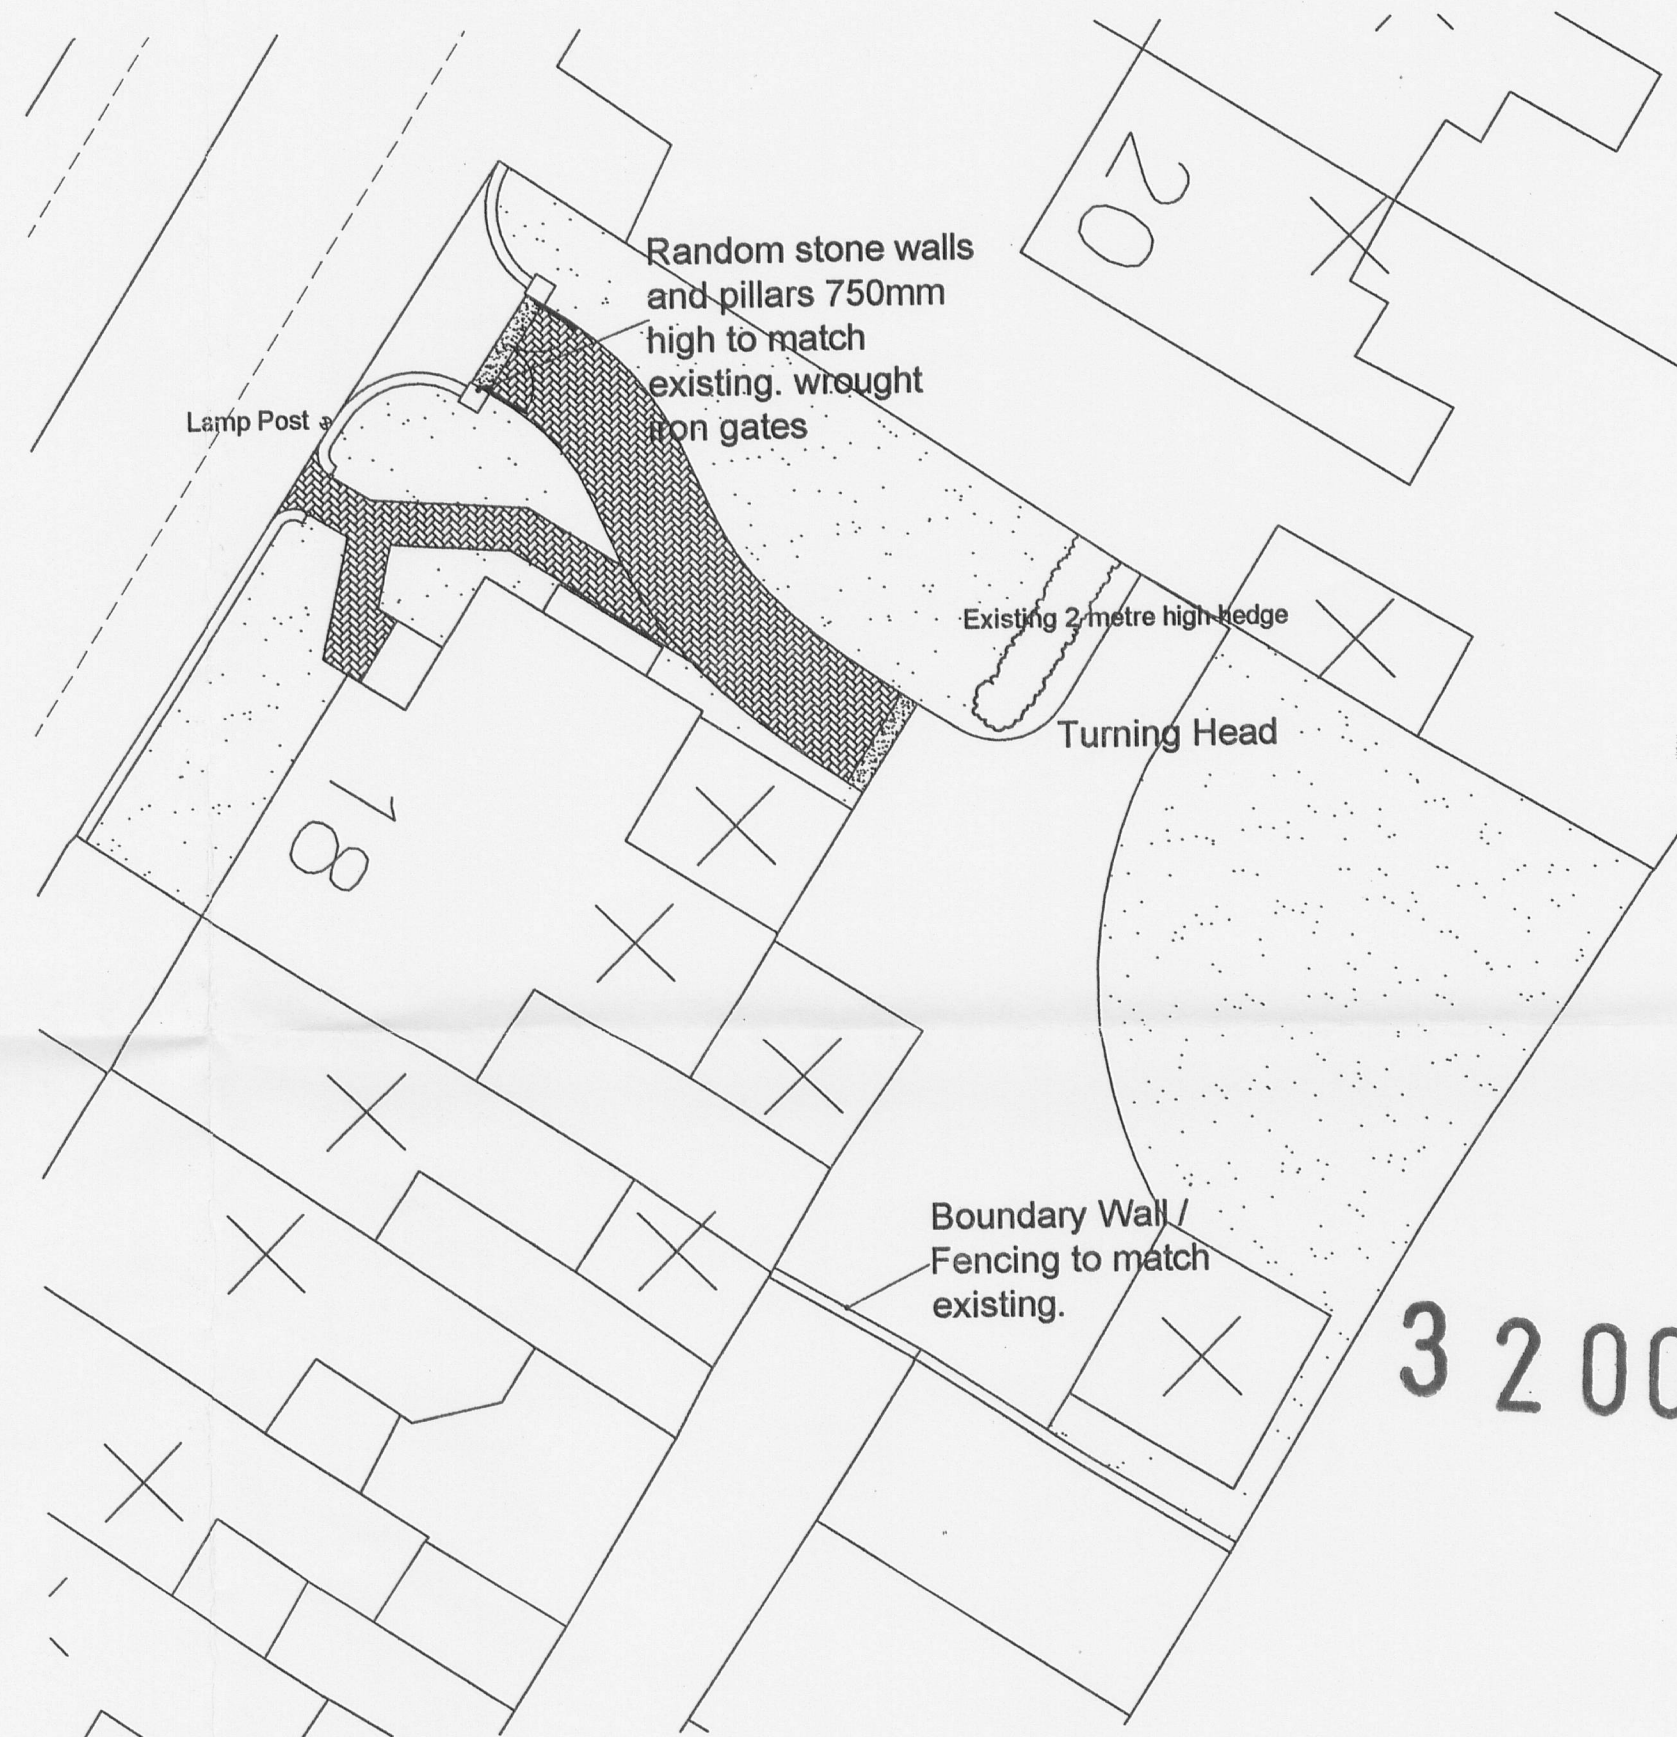


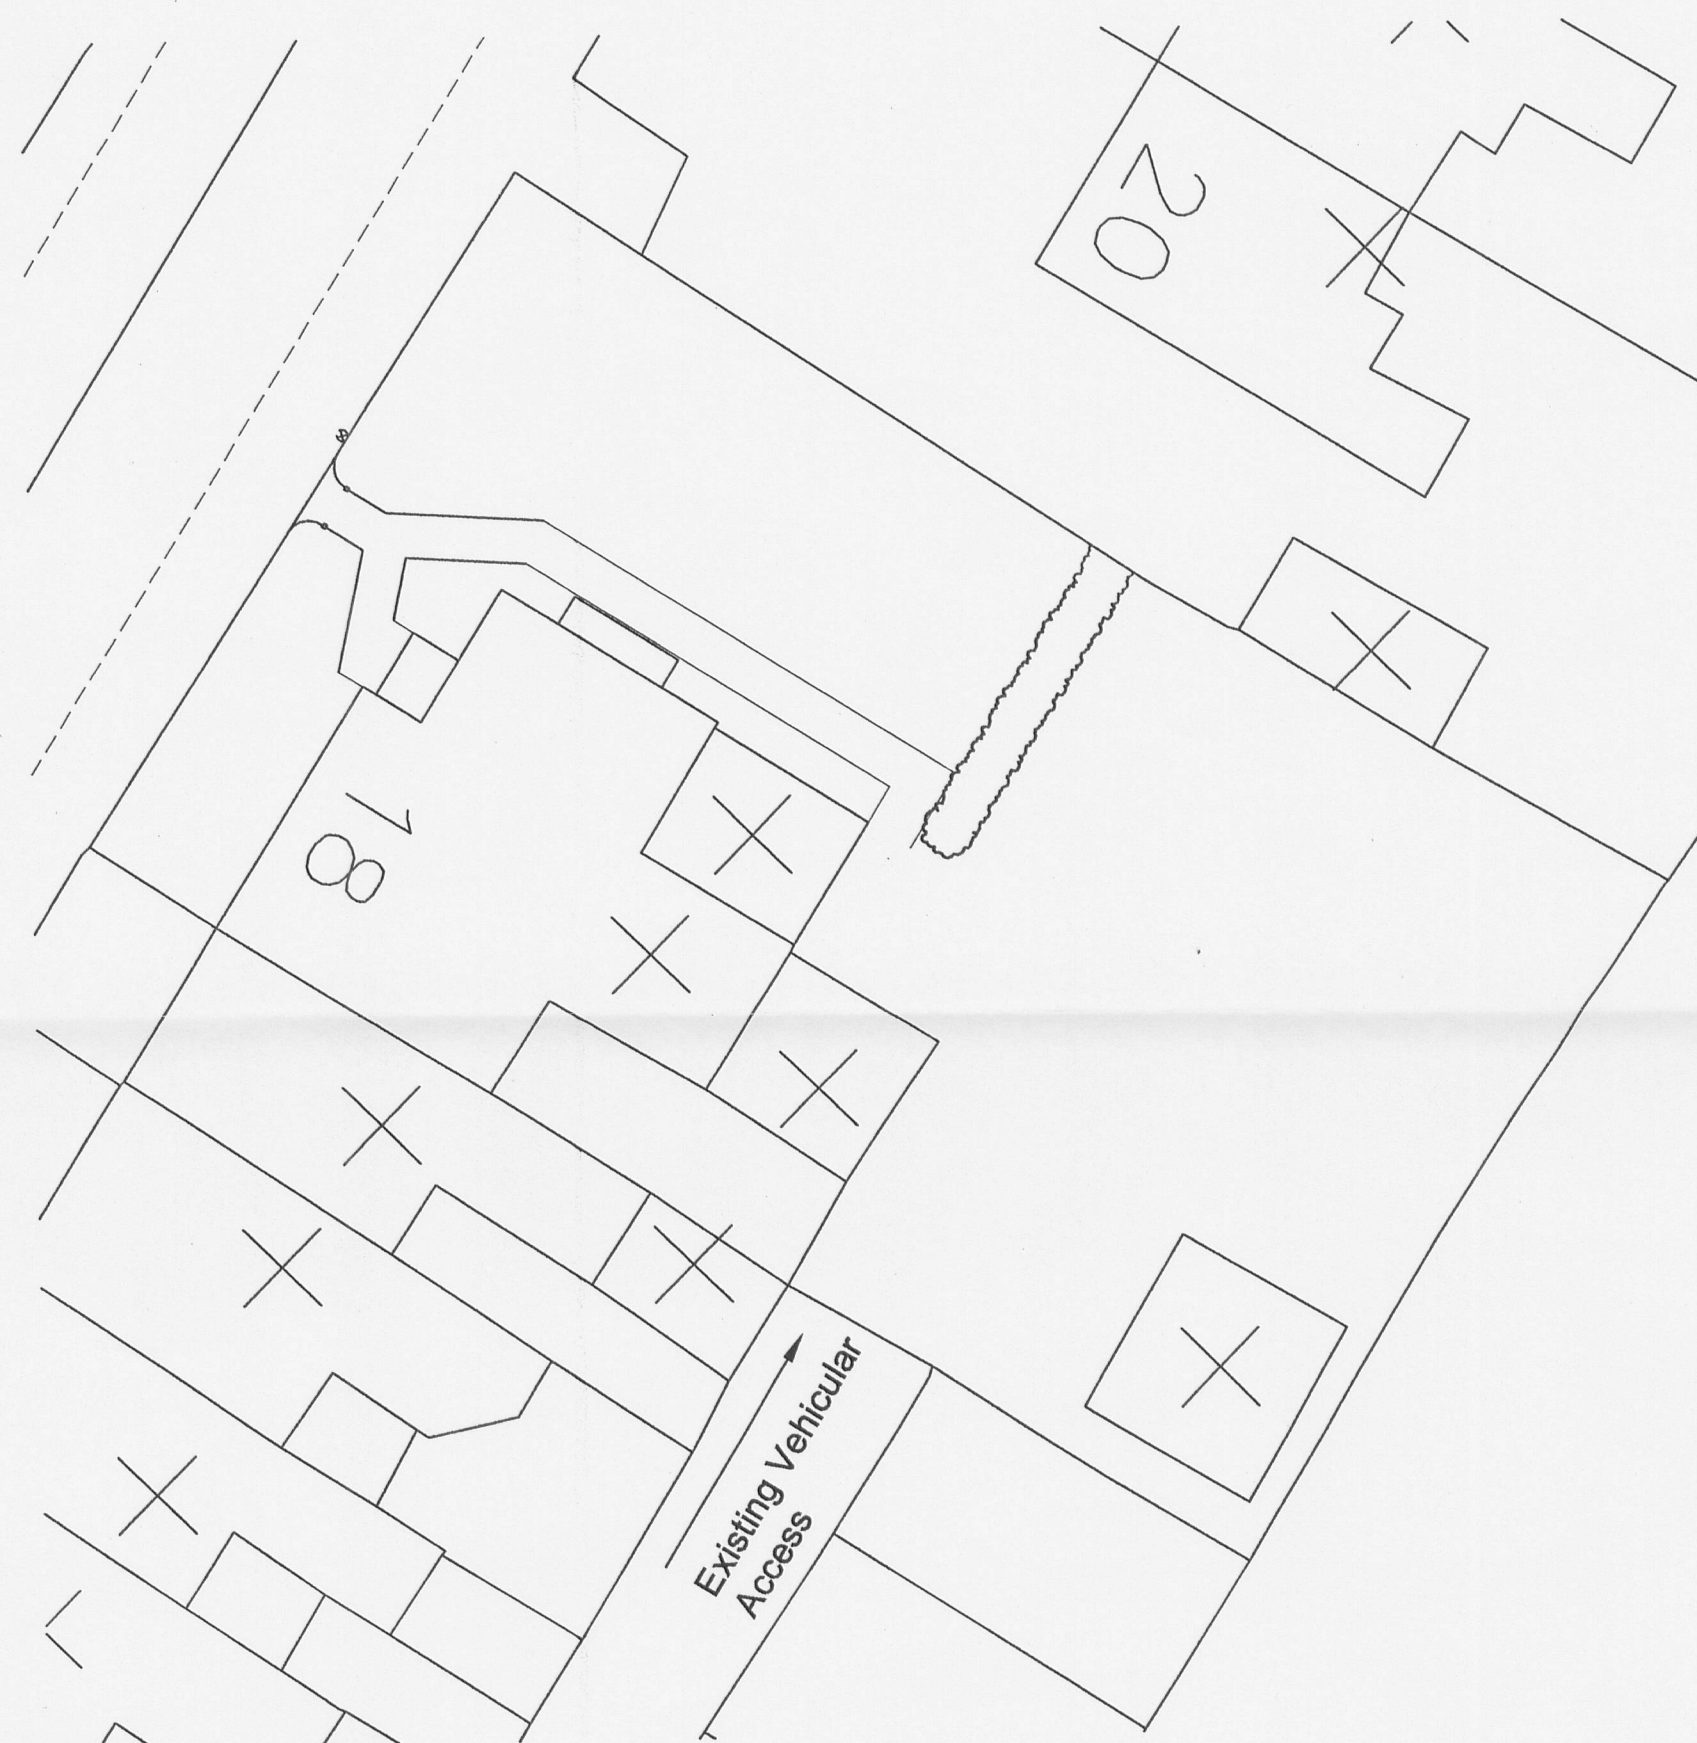

Existing Site Plan

Proposed Site Plan

Scale

5cm

Notes:

All work is to be carried out to the latest current British standards Codes of Practice and recognised working practices.

All work and materials should comply with Health and Safety legislation.

All work and materials to be approved by the District Authority Building Control Officer.

All dimensions are in millimetres unless where explicitly shown otherwise.


The contractor should check and certify all dimensions as work proceeds and notify the architect of any discrepancies.

Do not scale off the drawings, if in doubt ask.

Alan Kinder Associates

Town Planning and
Development Consultants
79 Manchester Road
Burnley
Lancashire BB11 1JY

T: 01282 453938
M: 07977 546580
F: 01282 452875

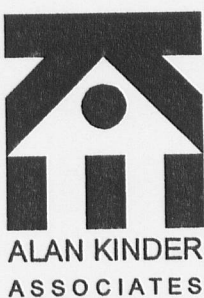TOWN PLANNING AND
DEVELOPMENT CONSULTANTS

**Title: PROPOSED NEW VEHICULAR
ACCESS AND DRIVEWAY
18 CLITHEROE ROAD
WHALLEY**

Project No: THOR 01 / Dwg 01

Drawn:RJ

Client: Mr Thornton

Date: 28.09.07

Scale: 1:200

Amendments: