




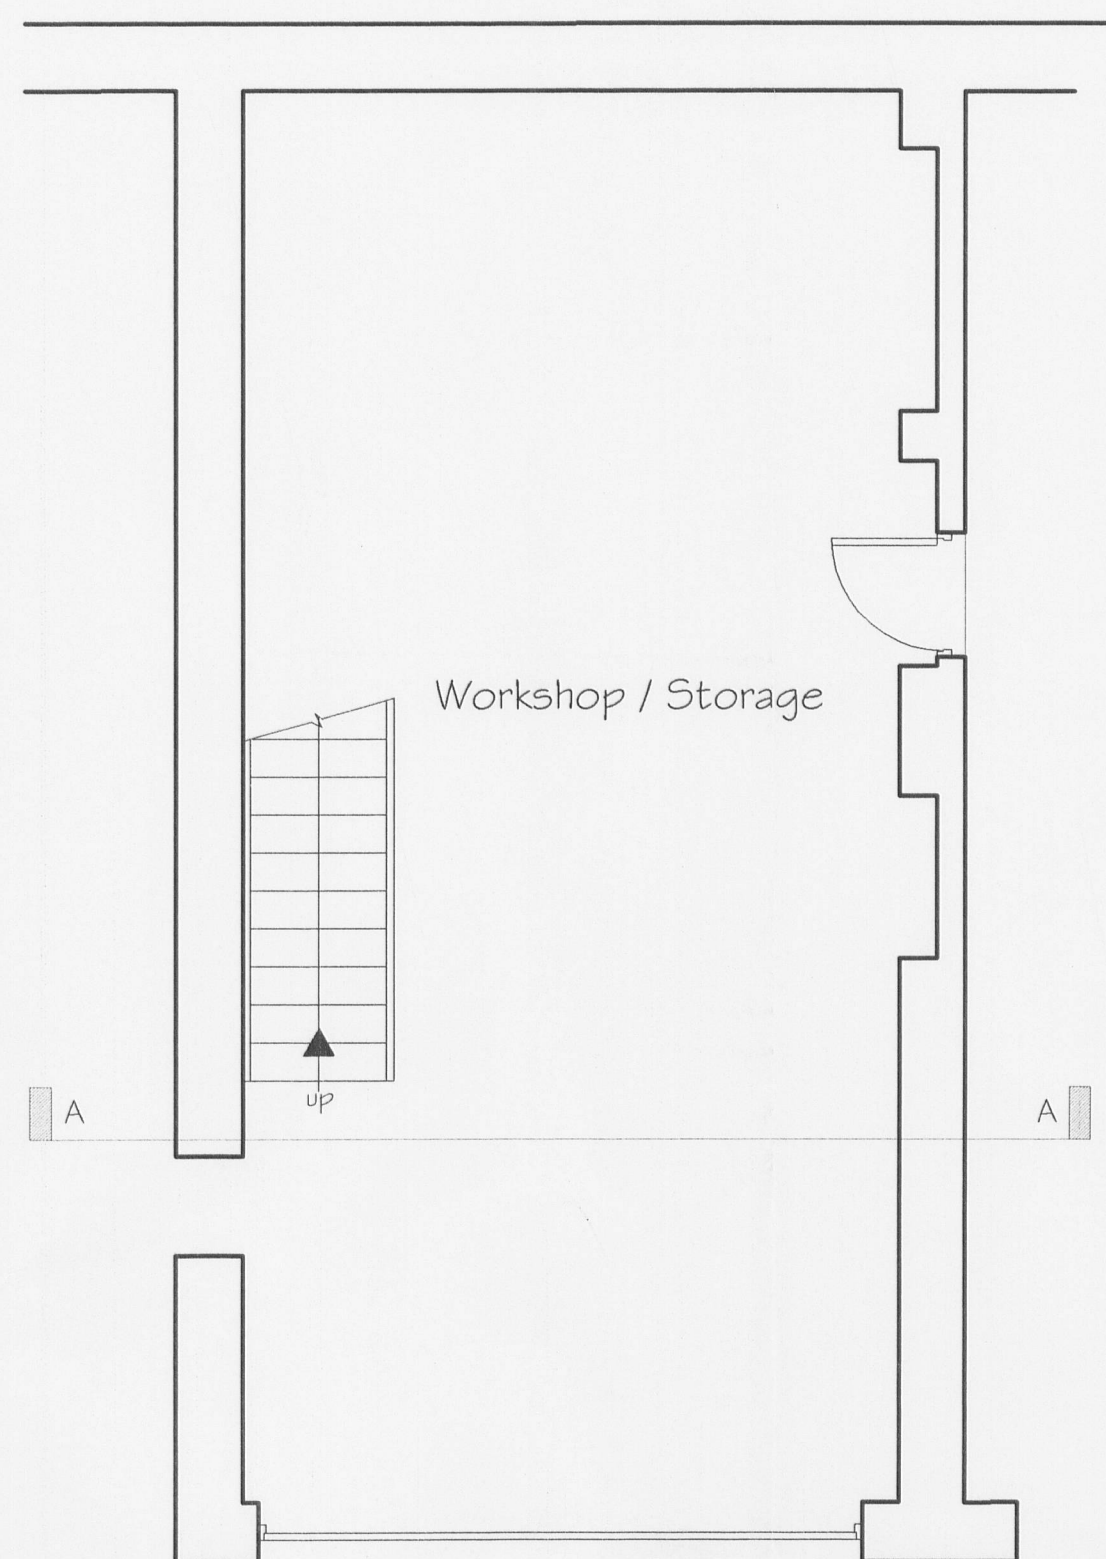

PROPOSED GROUND FLOOR PLAN

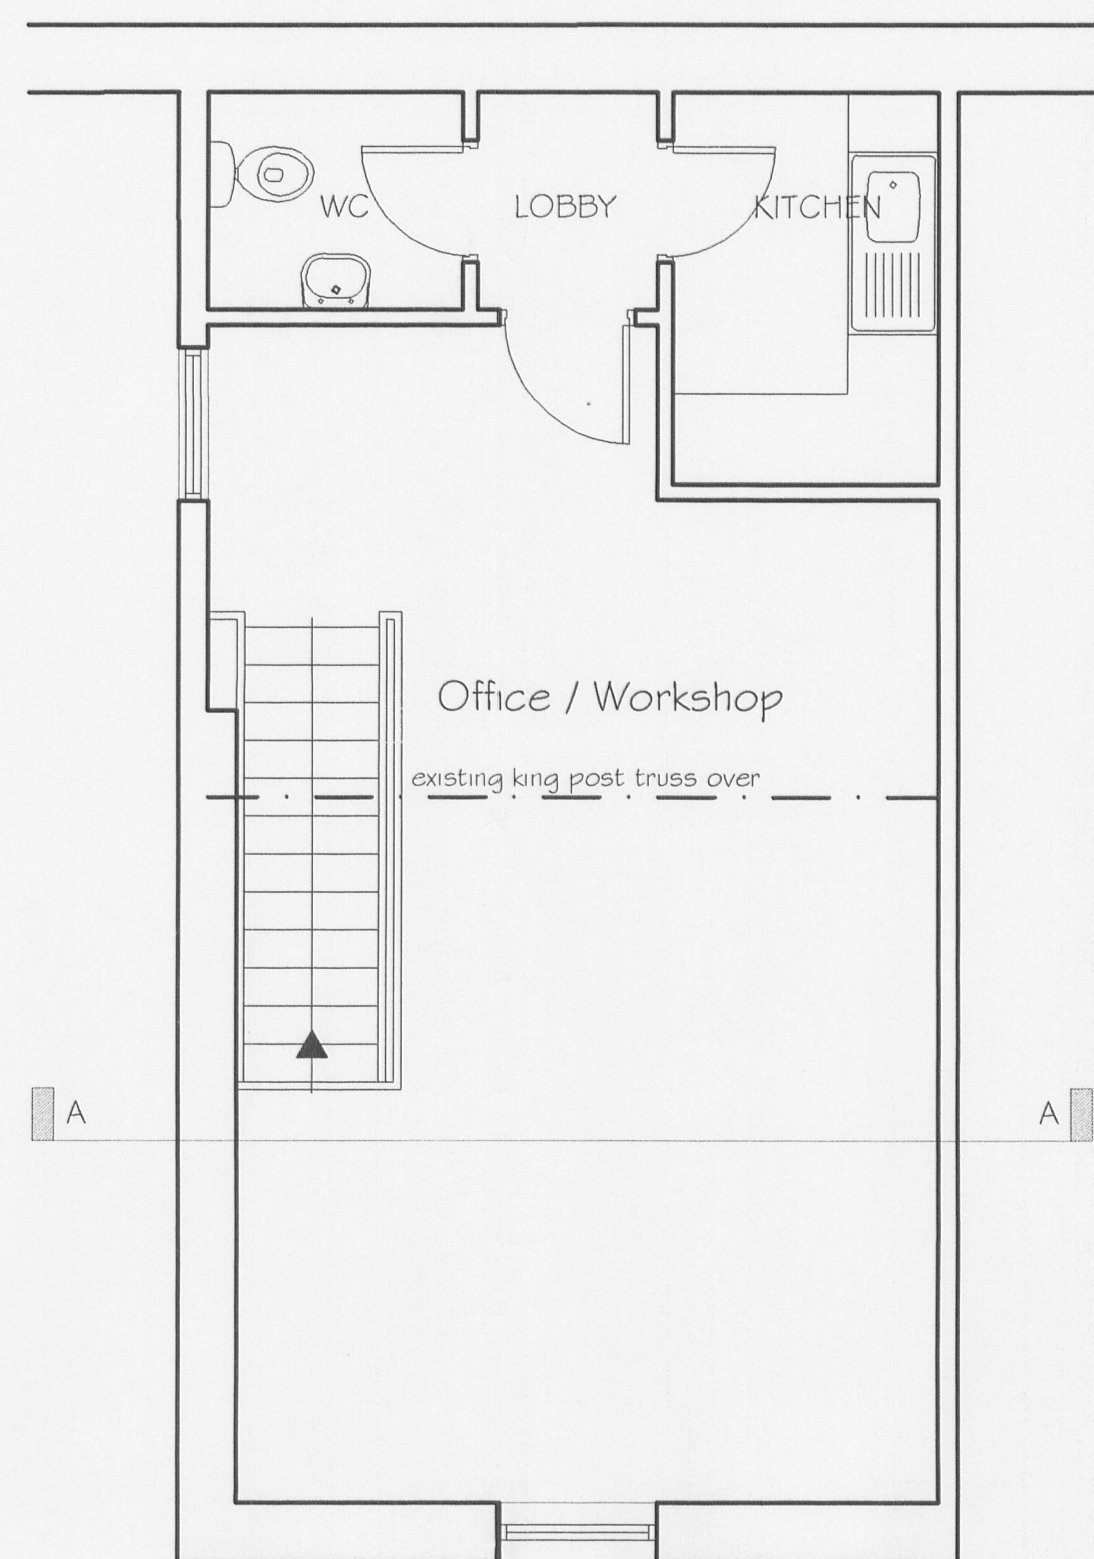

PROPOSED FIRST FLOOR PLAN

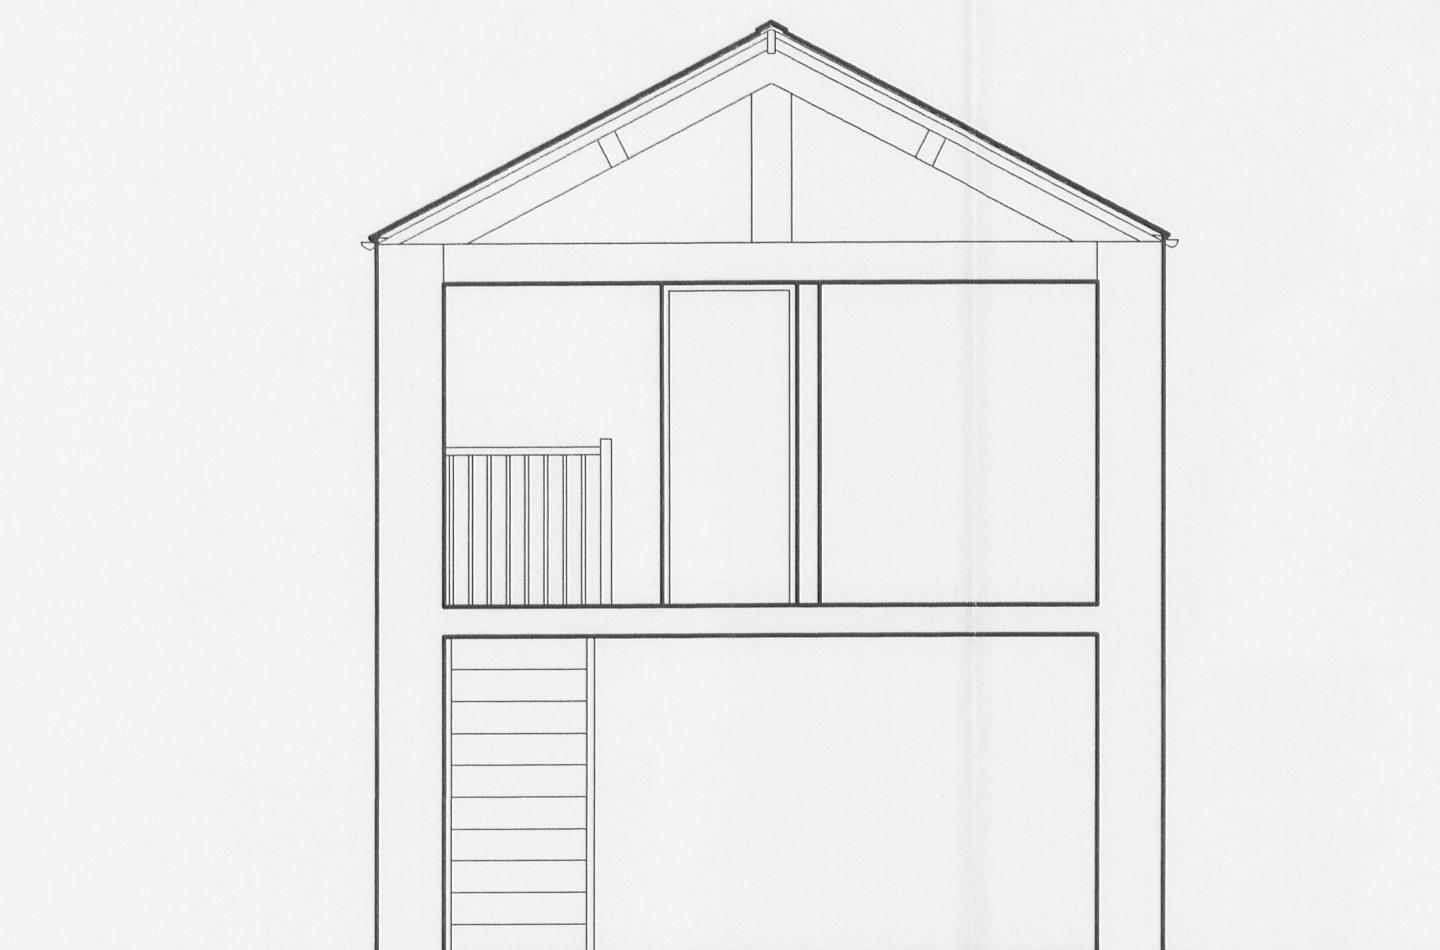

SECTION A-A



FRONT ELEVATION

320070944P


**Ashworth Burke Partnership**  
 Chartered Architects  
 3 Castle Gate • Clitheroe • Lancashire • BB7 1AZ  
 Tel: 01200 422673 • Fax: 01200 442732

|                                          |              |               |
|------------------------------------------|--------------|---------------|
| <b>job:</b>                              |              |               |
| TOM CROFT, BACK<br>LOWER GATE, CLITHEROE |              |               |
| <b>client:</b>                           |              |               |
| MR G WALMSLEY                            |              |               |
| <b>drawing:</b>                          |              |               |
| PROPOSED PLANS, ELEVATION<br>AND SECTION |              |               |
| <b>scale:</b>                            | <b>date:</b> | <b>drawn:</b> |
| 1:50                                     | 20/07        | KT            |
| <b>number:</b>                           | <b>rev:</b>  |               |
| 02/044/07                                |              |               |