
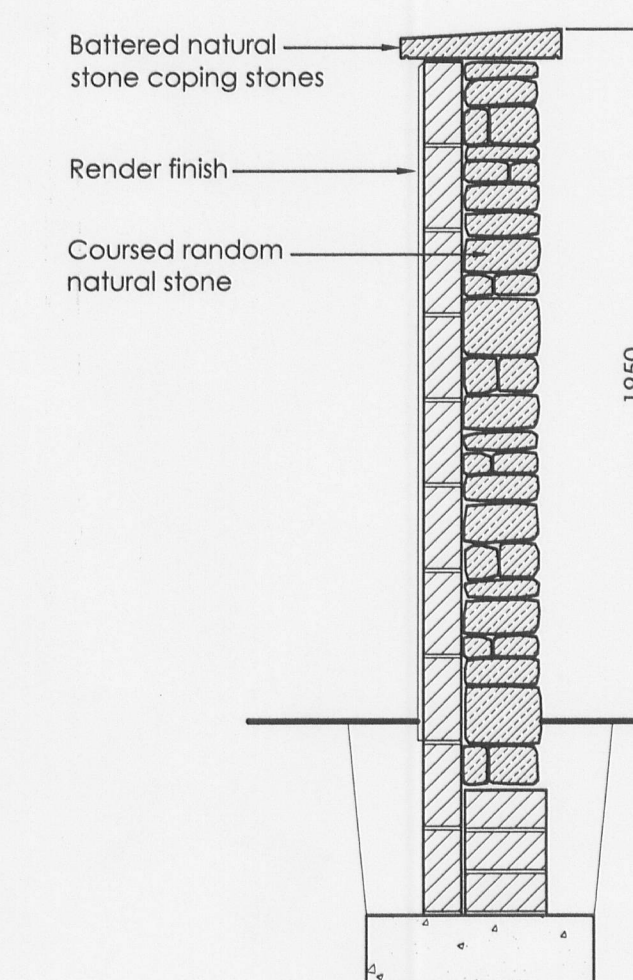


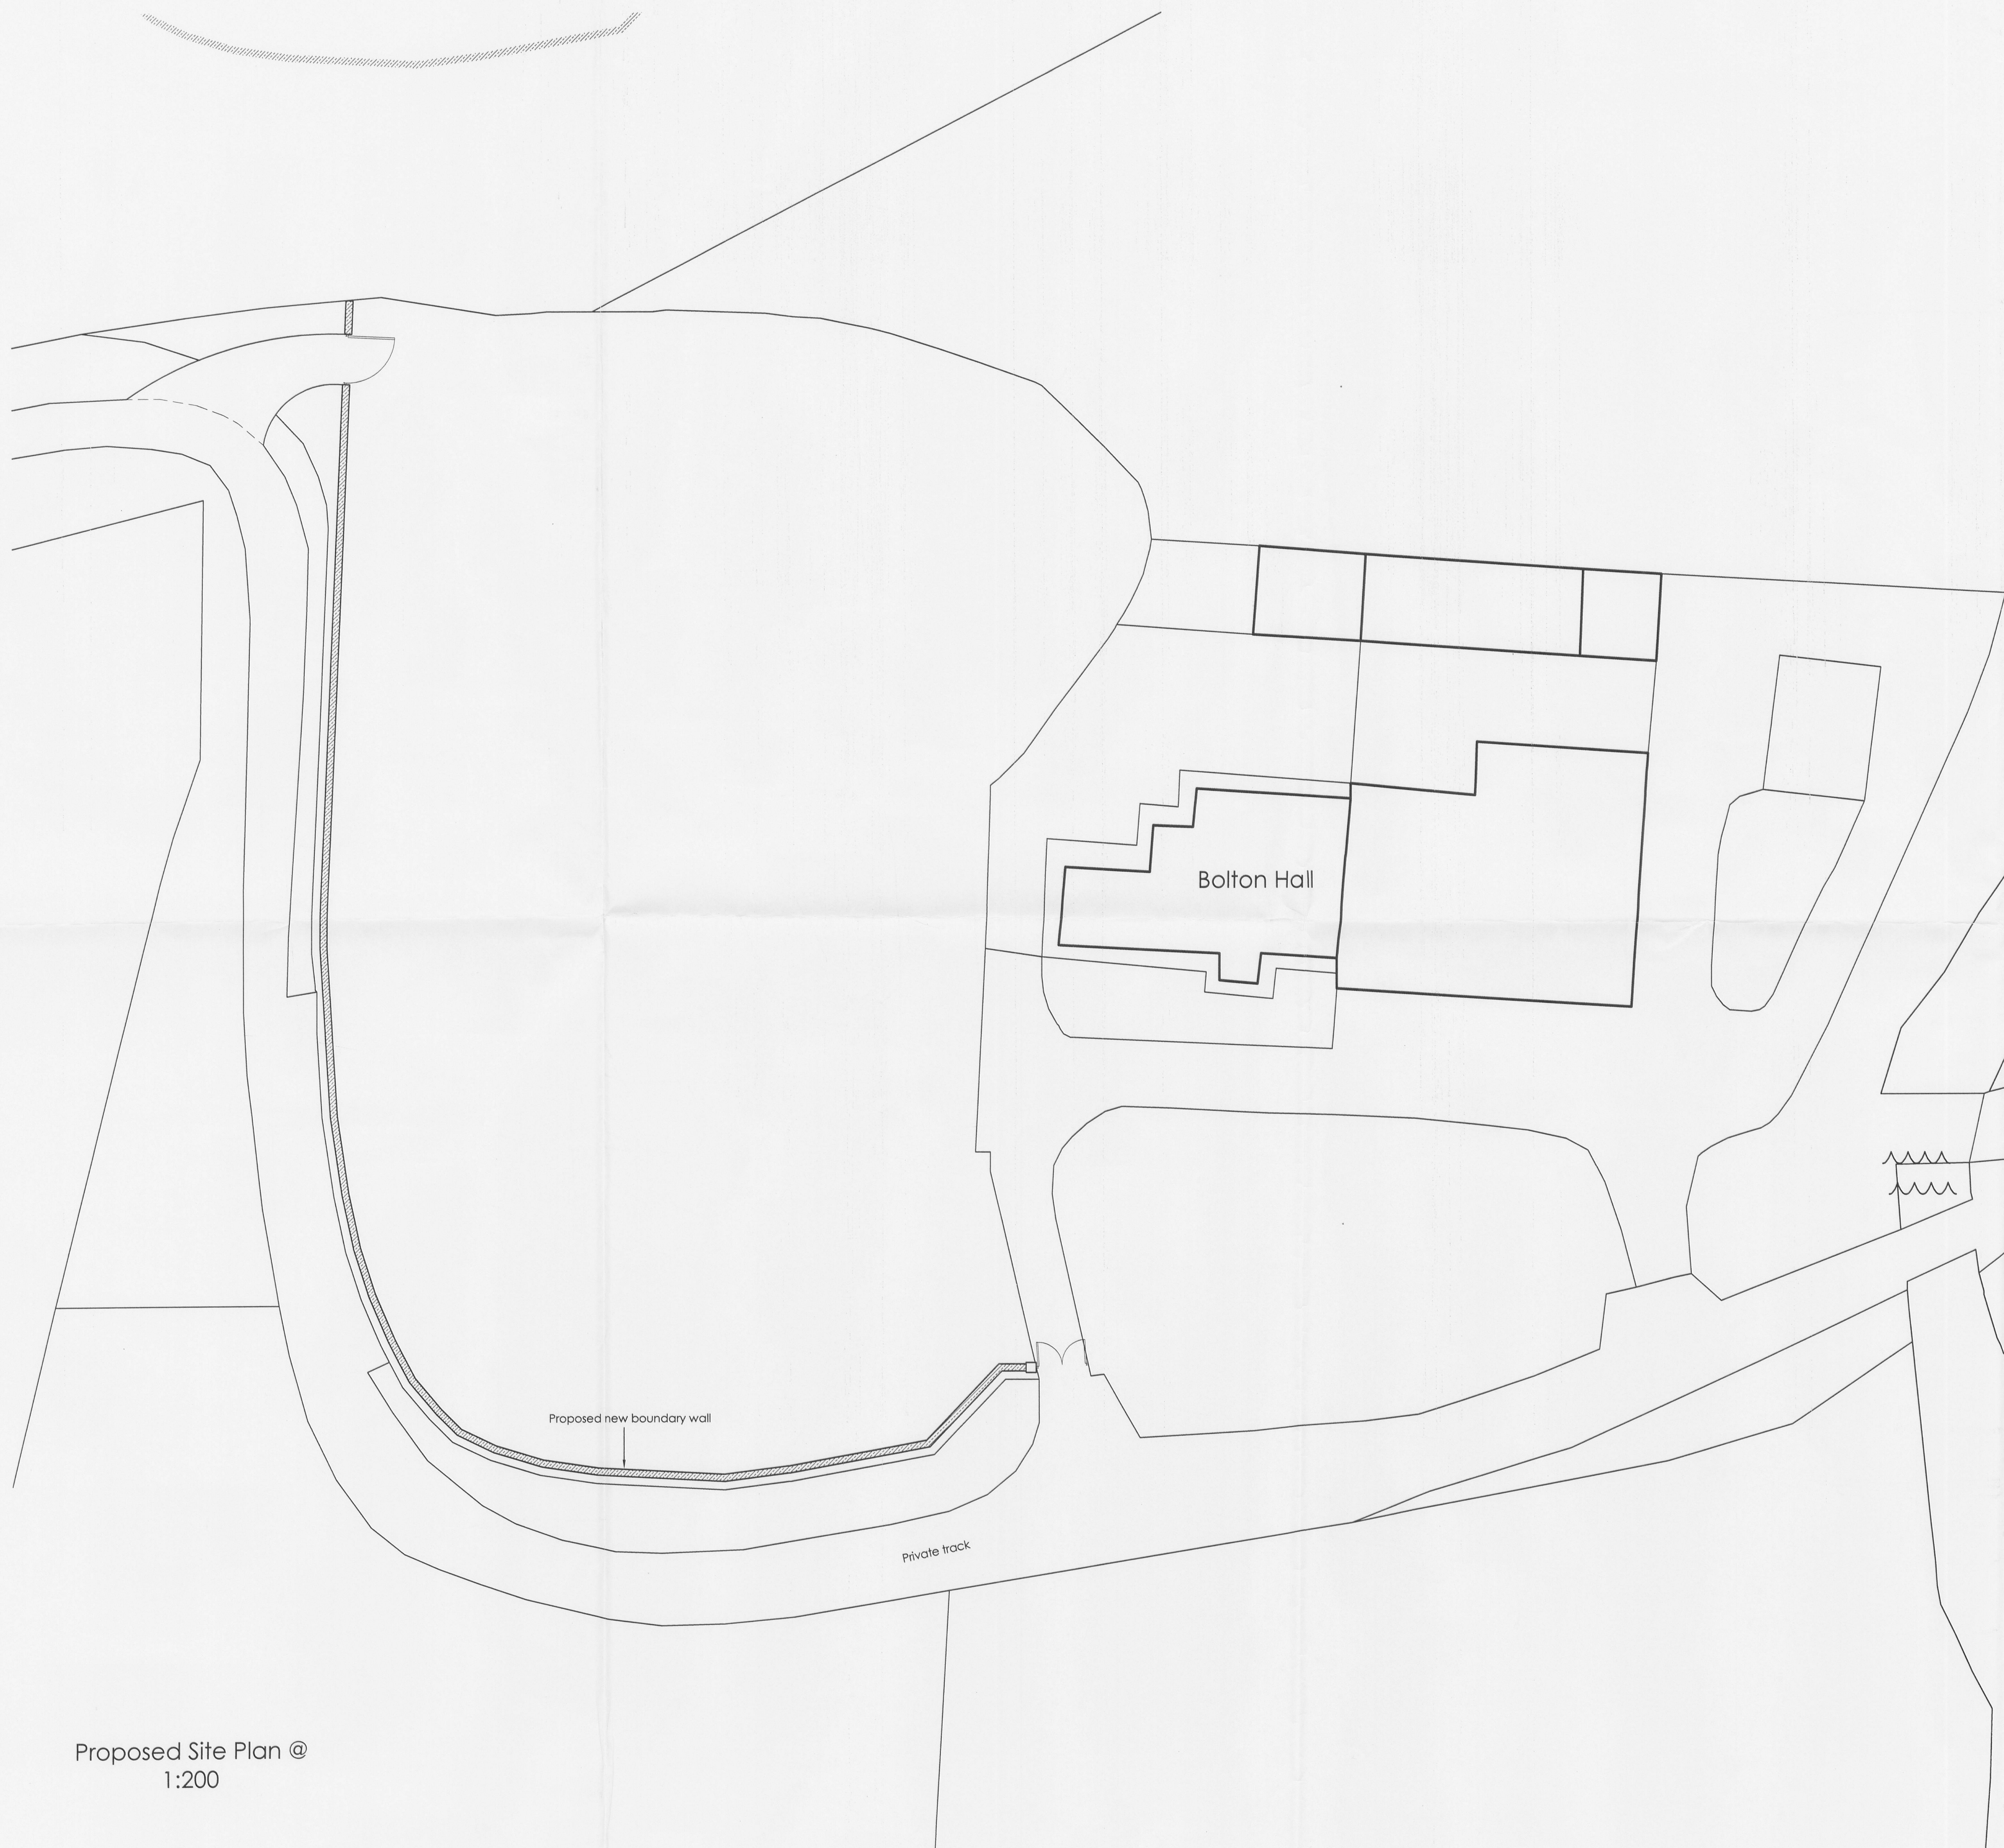

Proposed Section
Thro' New Boundary
Wall @ 1:20

320070948P

REVISIONS:

AB
Ashworth Burke
Partnership
Chartered Architects

3 Castle Gate · Clitheroe · Lancashire · BB7 1AZ
Tel: 01200 422673 · Fax: 01200 442732

job:	BOLTON HALL, COPSTER GREEN, BOUNDARY WALL	
client:	MR L. WHOWELL	
drawing:	PROPOSED WALL SECTION & PROPOSED SITE PLAN SHOWING EXTENT OF NEW BOUNDARY WALL	
scale:	date:	drawn:
1:200 & 1:20	08.2007	pt
number:	rev:	
01.049.07	-	