


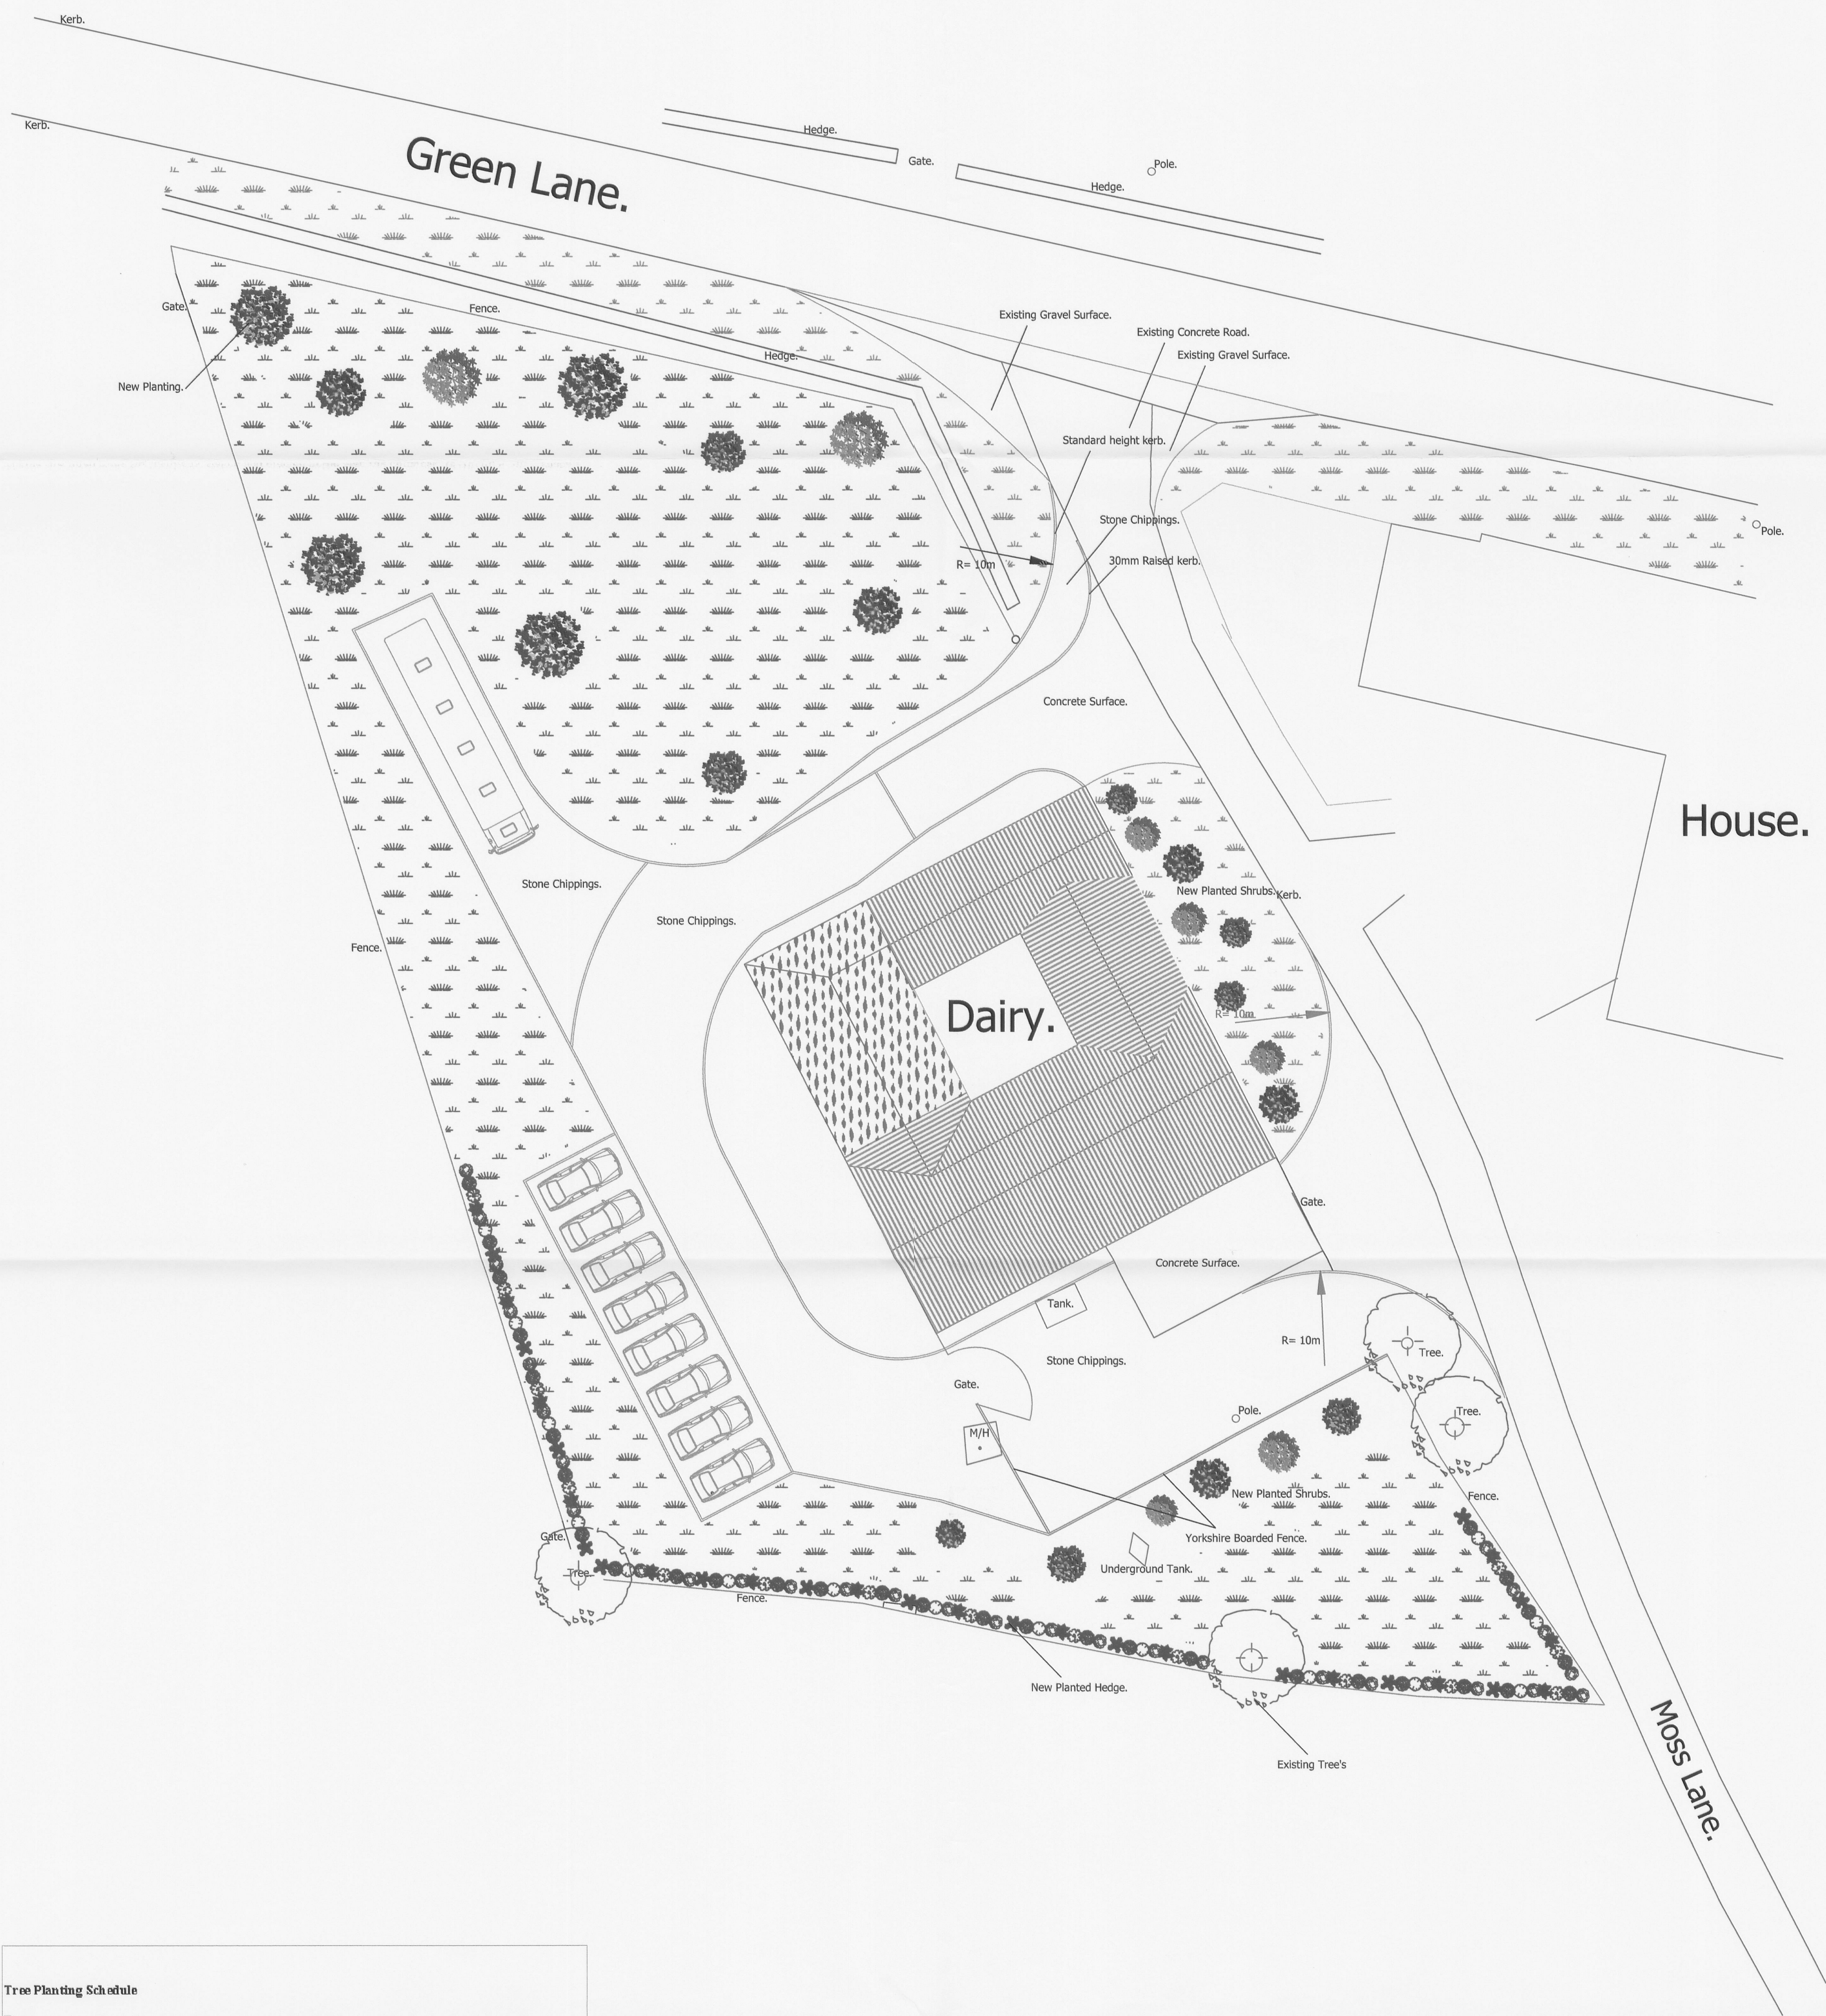

Tree Planting Schedule

Trees

Native specimen trees 3m standards, staked and planted in the planting compost. (8-10cm) 4.5m + spacing

10 Number trees comprising the following

1x Acer campestre	(maple)
2x Betula pendula	(birch)
1x Fagus sylvatica	(beech)
1x Prunus avium	(cherry)
1x Quercus robur	(Oak)
1x Sorbus aucuparia	(Rowan)
1x Taxus baccata	(Yew)
2x Cedrus deodora	(Cedar)

Hedging

45 - 90cm transplants at 45cm centre in a double staggered row - Lancashire Hedgerow mix, beech, hawthorn, blackthorn, holly and birch.

Shrubs/ smaller trees

In 3litre pots (or 45-60cm height) planted at 3/m² Selection of native and introduced species from:

Buxus Sempervirens	(boxwood)
Juniperus communis	(common Juniper)
Viburnum lantana	
Cotoneaster horizontalis	
Cytisus 'Firefly'	(broom)
Elaeagnus pungens 'Maculata'	
Eucalyptus European	
Forsythia Fiesta	
Prunus laurocerasus	(Laurel)
Spiraea japonica	

Feathered whips or larger should be staked and protected against vermin where necessary.
Once planted, maintained in a weed free condition. Use of bark chip on a mulch and periodic weed treatment recommended.
Best results achieved when planted during planting season, November to March for all bare root stock.
Watering may be required during dry spells in the summer months.

320070960P

Description	Rev	Date	By
-------------	-----	------	----

AJH ASSOCIATES

Chartered Building Surveyors

21 Deanfield Court
Pimlico Link Road
Clitheroe
Lancs BB7 1QS

Tel: 01200 429987
Fax: 01200 429988
e-mail: info@ajh-associates.co.uk
www.ajh-associates.co.uk

Client LEAGRAM DAIRY	Scale 1:200
Project MOSS LANE CHIPPING	Date APR. 2007
Description PROPOSED SITE PLAN	By JH
DO NOT SCALE THIS DRAWING. CHECK ALL DIMENSIONS ON SITE	Checked
	No. 2510 / 302

THIS DRAWING IS PROTECTED BY COPYRIGHT. IT MAY NOT BE REPRODUCED IN ANY FORM OR BY ANY MEANS FOR ANY PURPOSE, WITHOUT GAINING PRIOR WRITTEN PERMISSION FROM AJH ASSOCIATES