


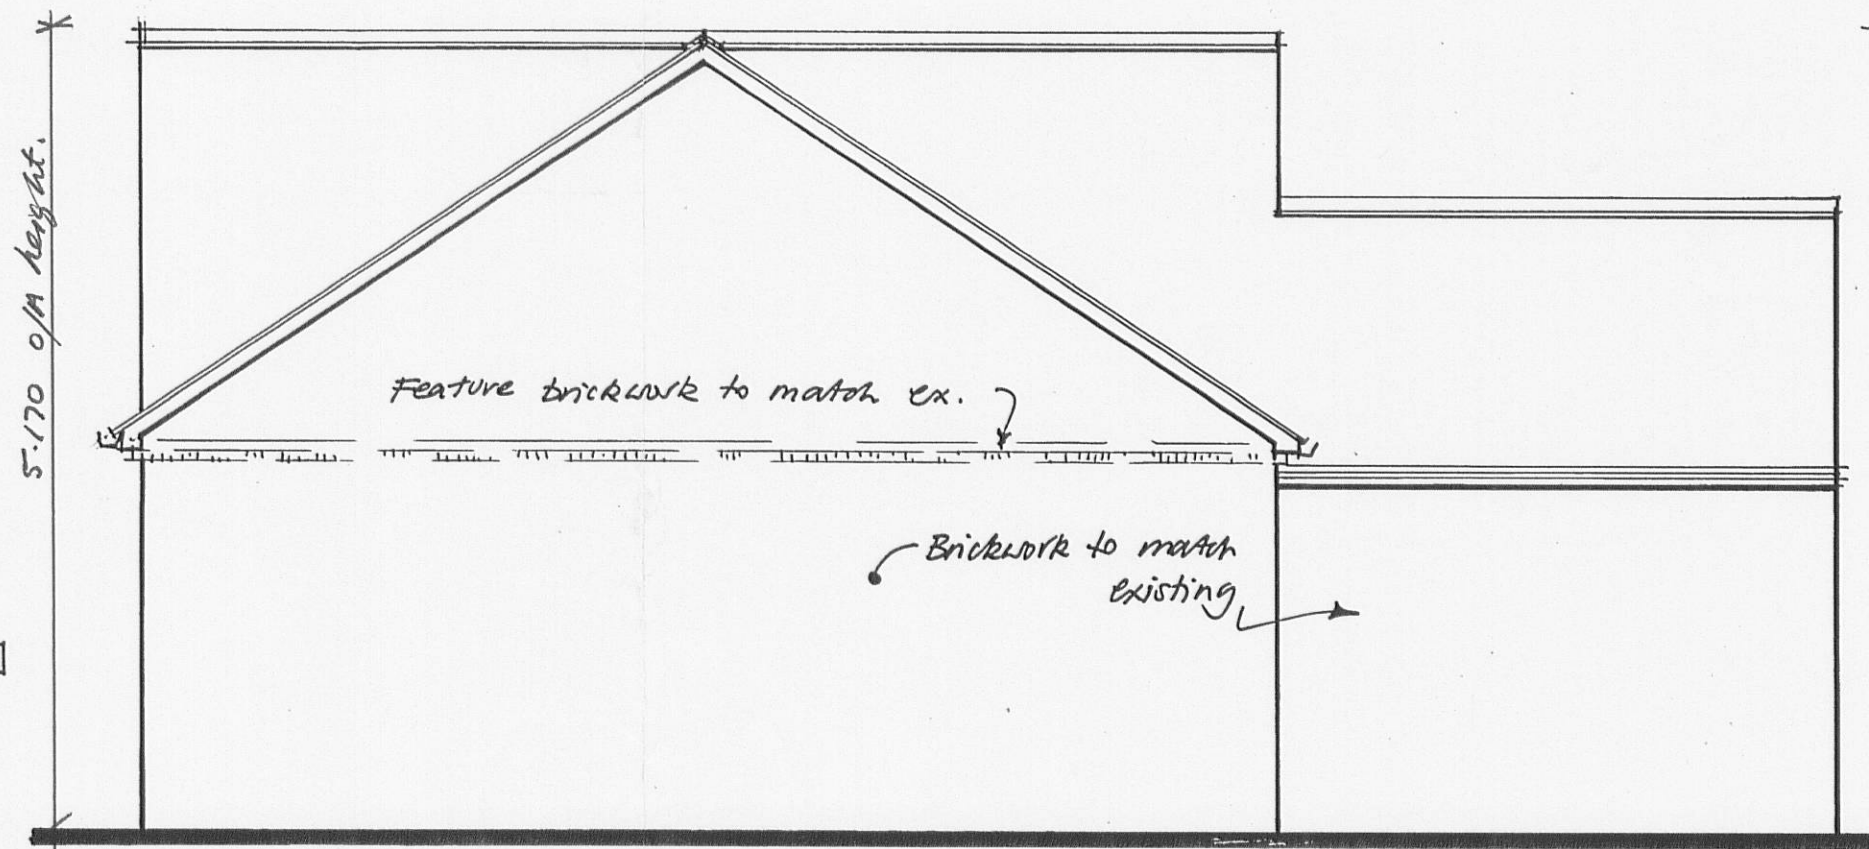


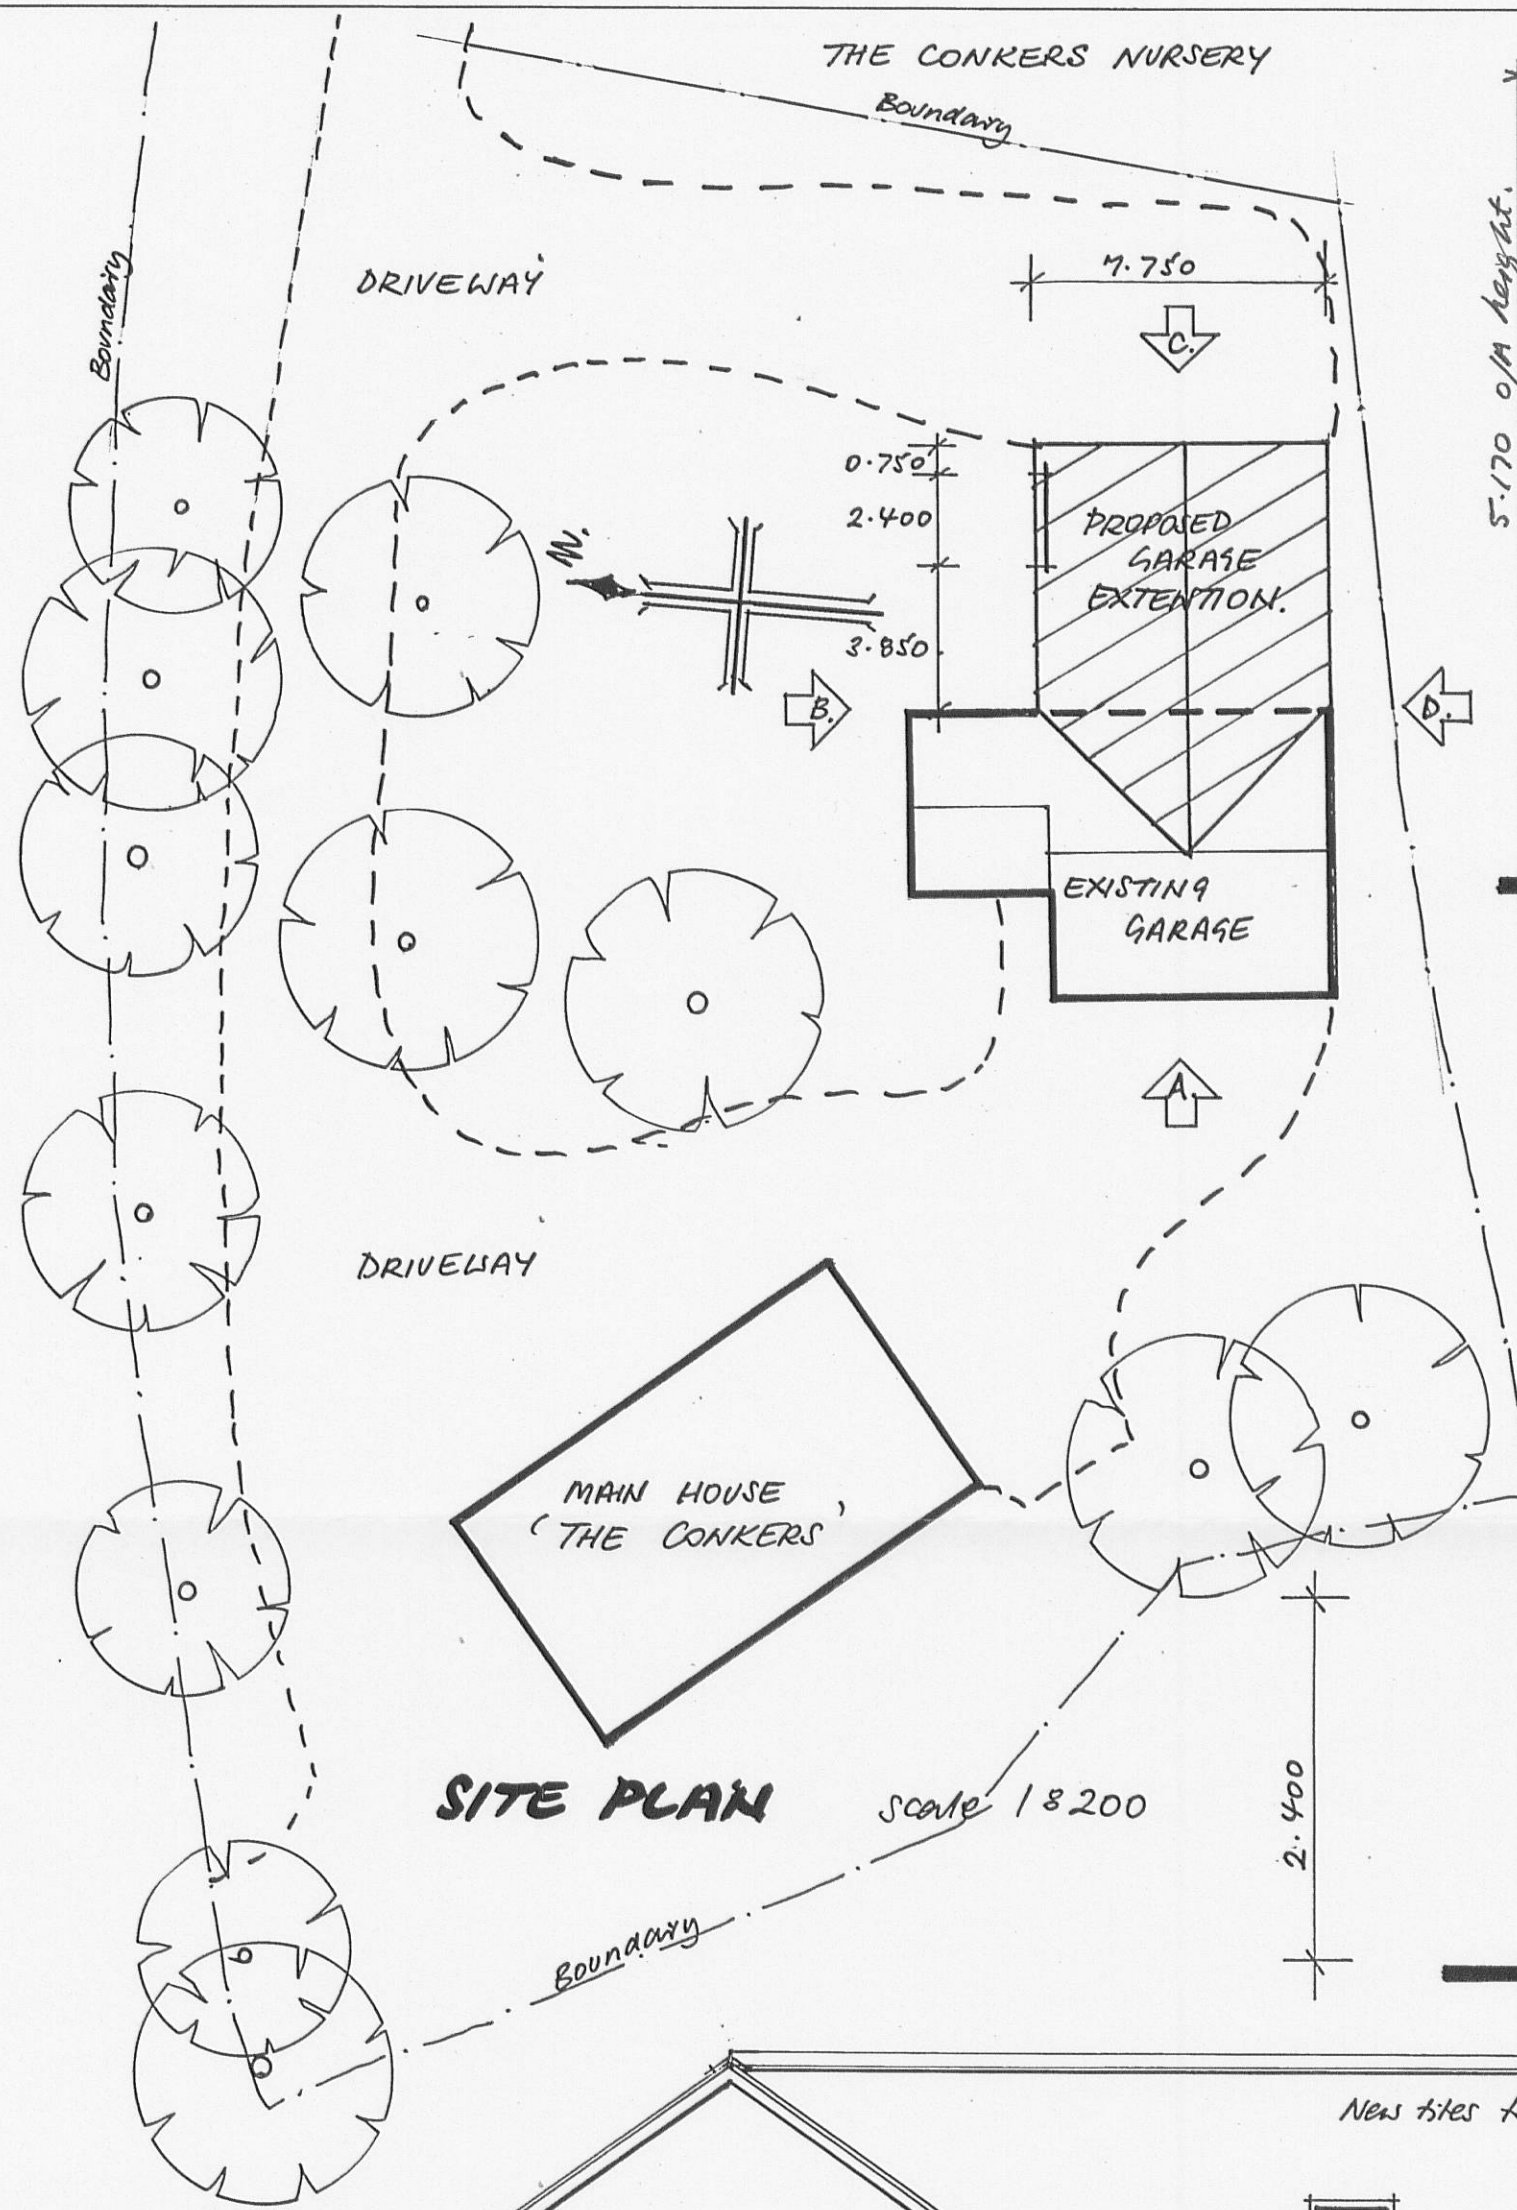


EXISTING & PROPOSED REAR ELEVATION.
(FROM 'C.')

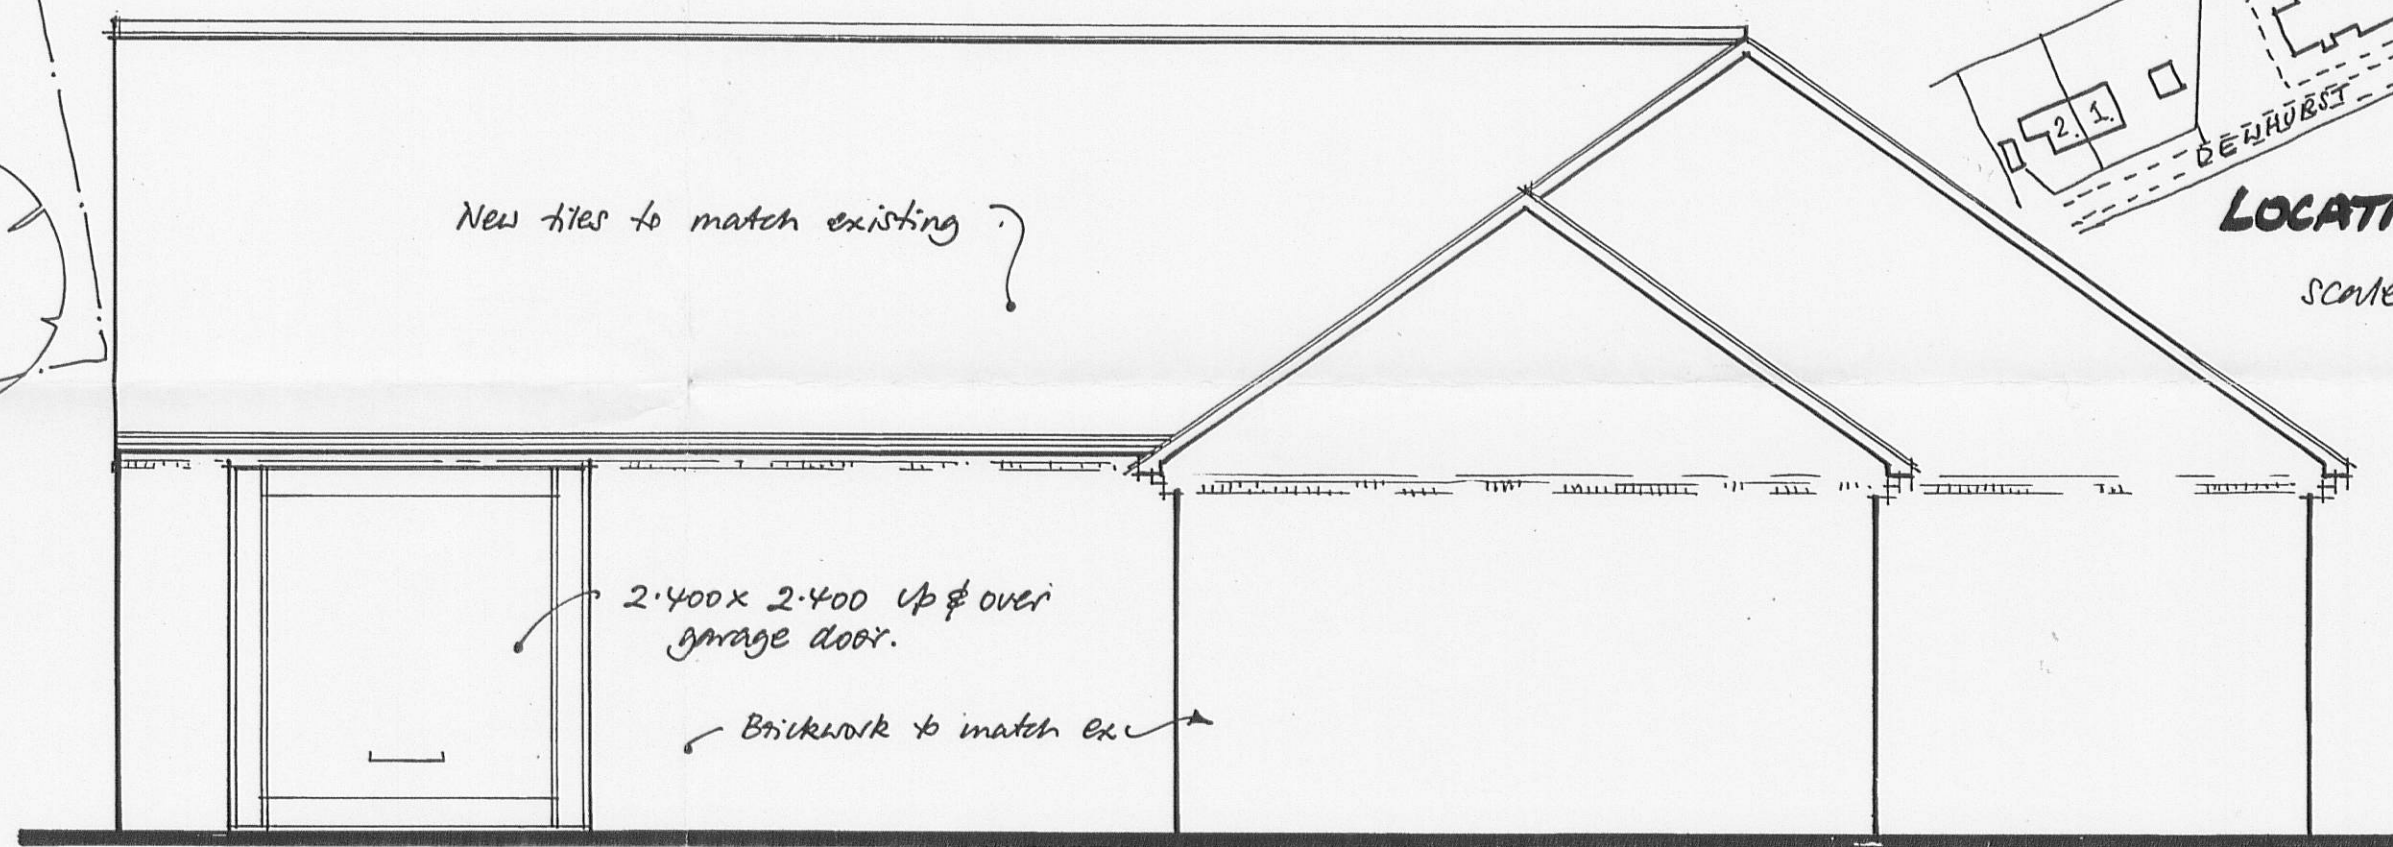

EXISTING & PROPOSED SIDE ELEVATION.
(FROM 'B.')

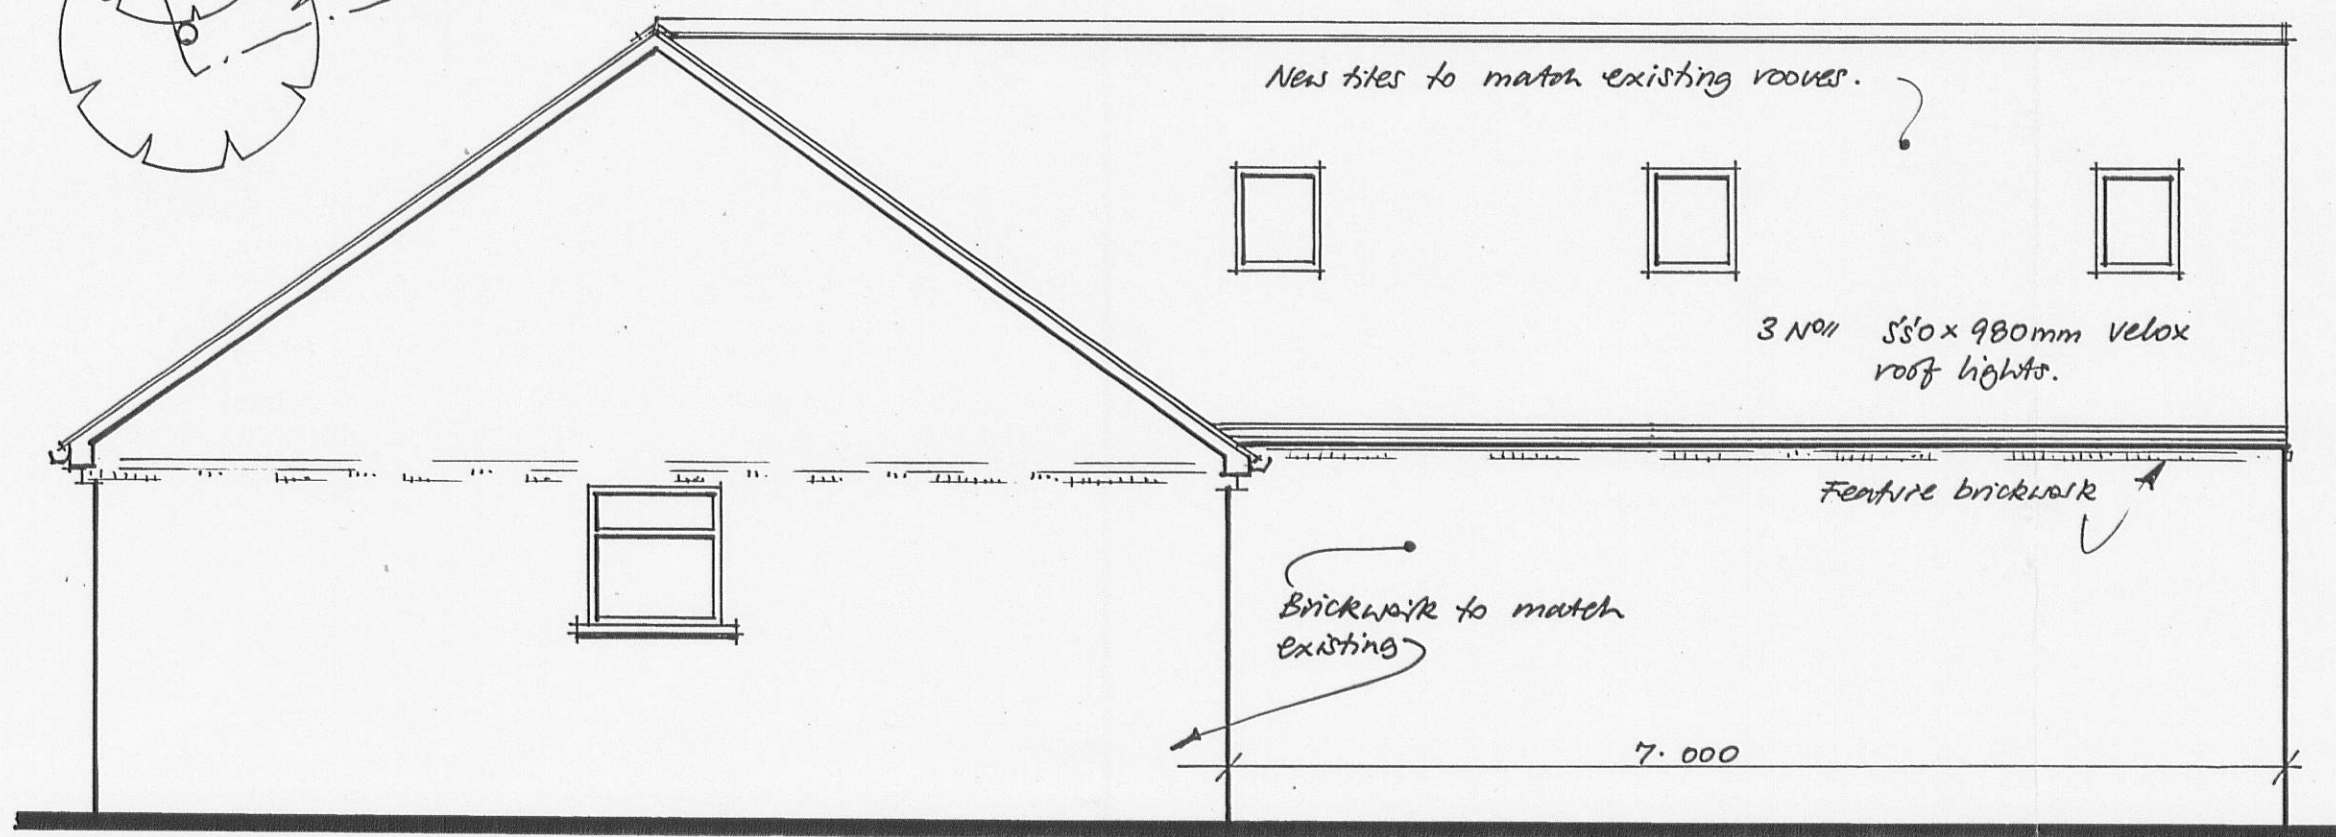


EXISTING & PROPOSED SIDE ELEVATION (FROM 'D.')

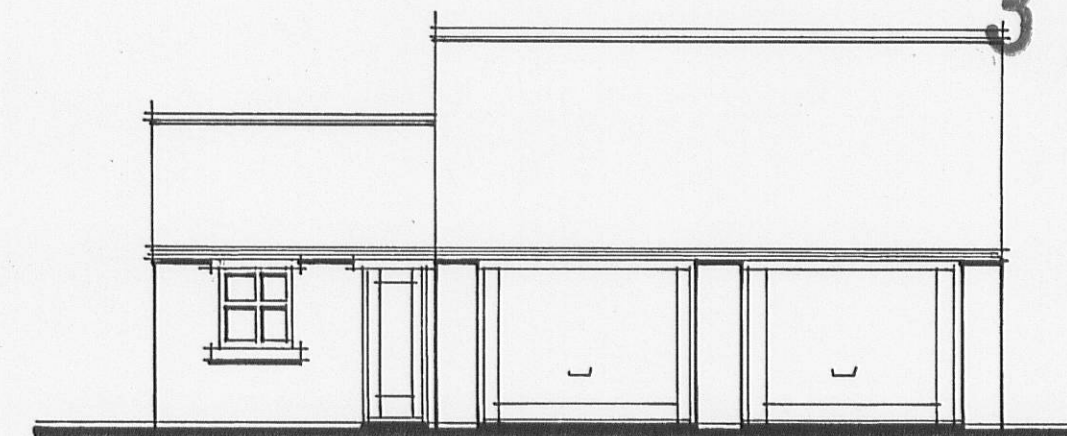

EXISTING FRONT ELEVATION.

(FROM 'A.') Scale 1:8100

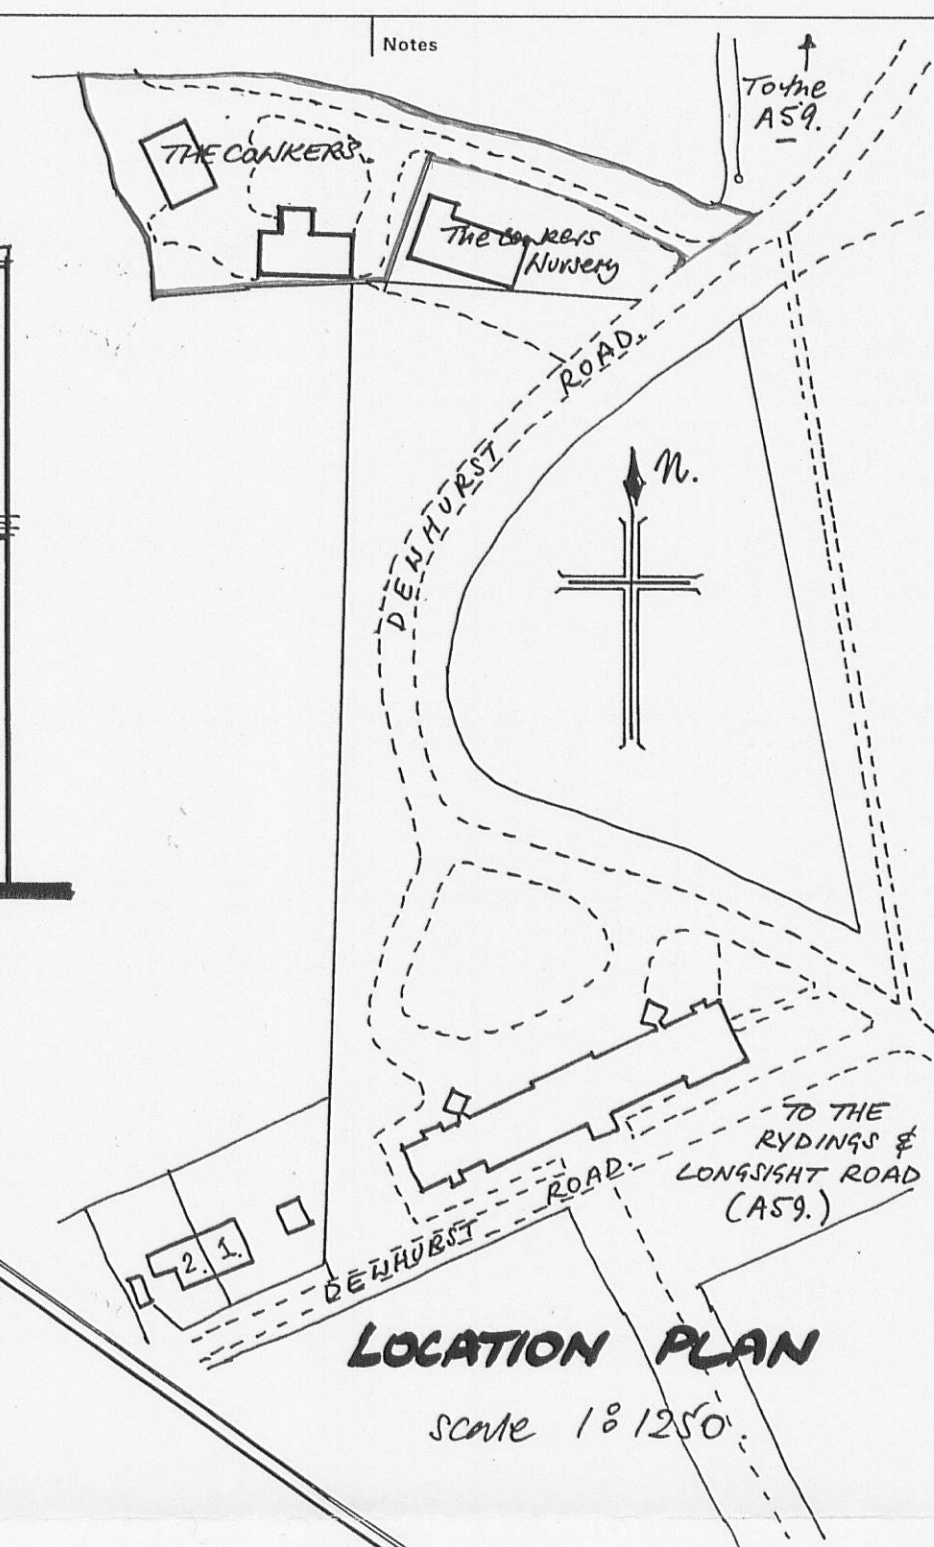

320070962P

Job Title PROPOSED EXTENSION TO EXISTING GARAGE.			
Drawing Title MR. K. KNOWLES THE CONKERS DEWHURST ROAD LANGHO. BLACKBURN.			
Scale 1:8250 1:8100 1:8200 1:850	Date Oct 07.	Drawn	Checked
Drawing No. 1.	Revision		