

Notes

Copyright in all documents and drawings prepared by the architect and any work executed from these documents and drawings shall, unless otherwise agreed, remain the property of the architect.
Do not scale off this drawing.
All dimensions to be checked on site and any discrepancies to be referred to the architect before proceeding.
All levels to be checked on site.
All discrepancies between information shown on the drawing and information in the Specification to be referred to the Architect prior to proceeding.
All omissions to be referred to the Architect prior to proceeding.
All component sizes and references to be checked prior to ordering of materials.
Positions of existing drainage runs to be confirmed prior to proceeding and drains checked as necessary.
All relevant boundary positions to be checked prior to proceeding.

Amendments

320070963P

Client

MR AND MRS M CUDDY

Job Title

LONGFIELD LODGE CLITHEROE ROAD
KNOWLE GREEN

Drawing Title

ELEVATIONS
as approved

M. Jackson

CHARTERED
ARCHITECTS

PRESTON.

Scale

1:50

Date

NOV 03

Drawn

mmj

Org. No.


1503/7

Rev.

B



north elevation approved

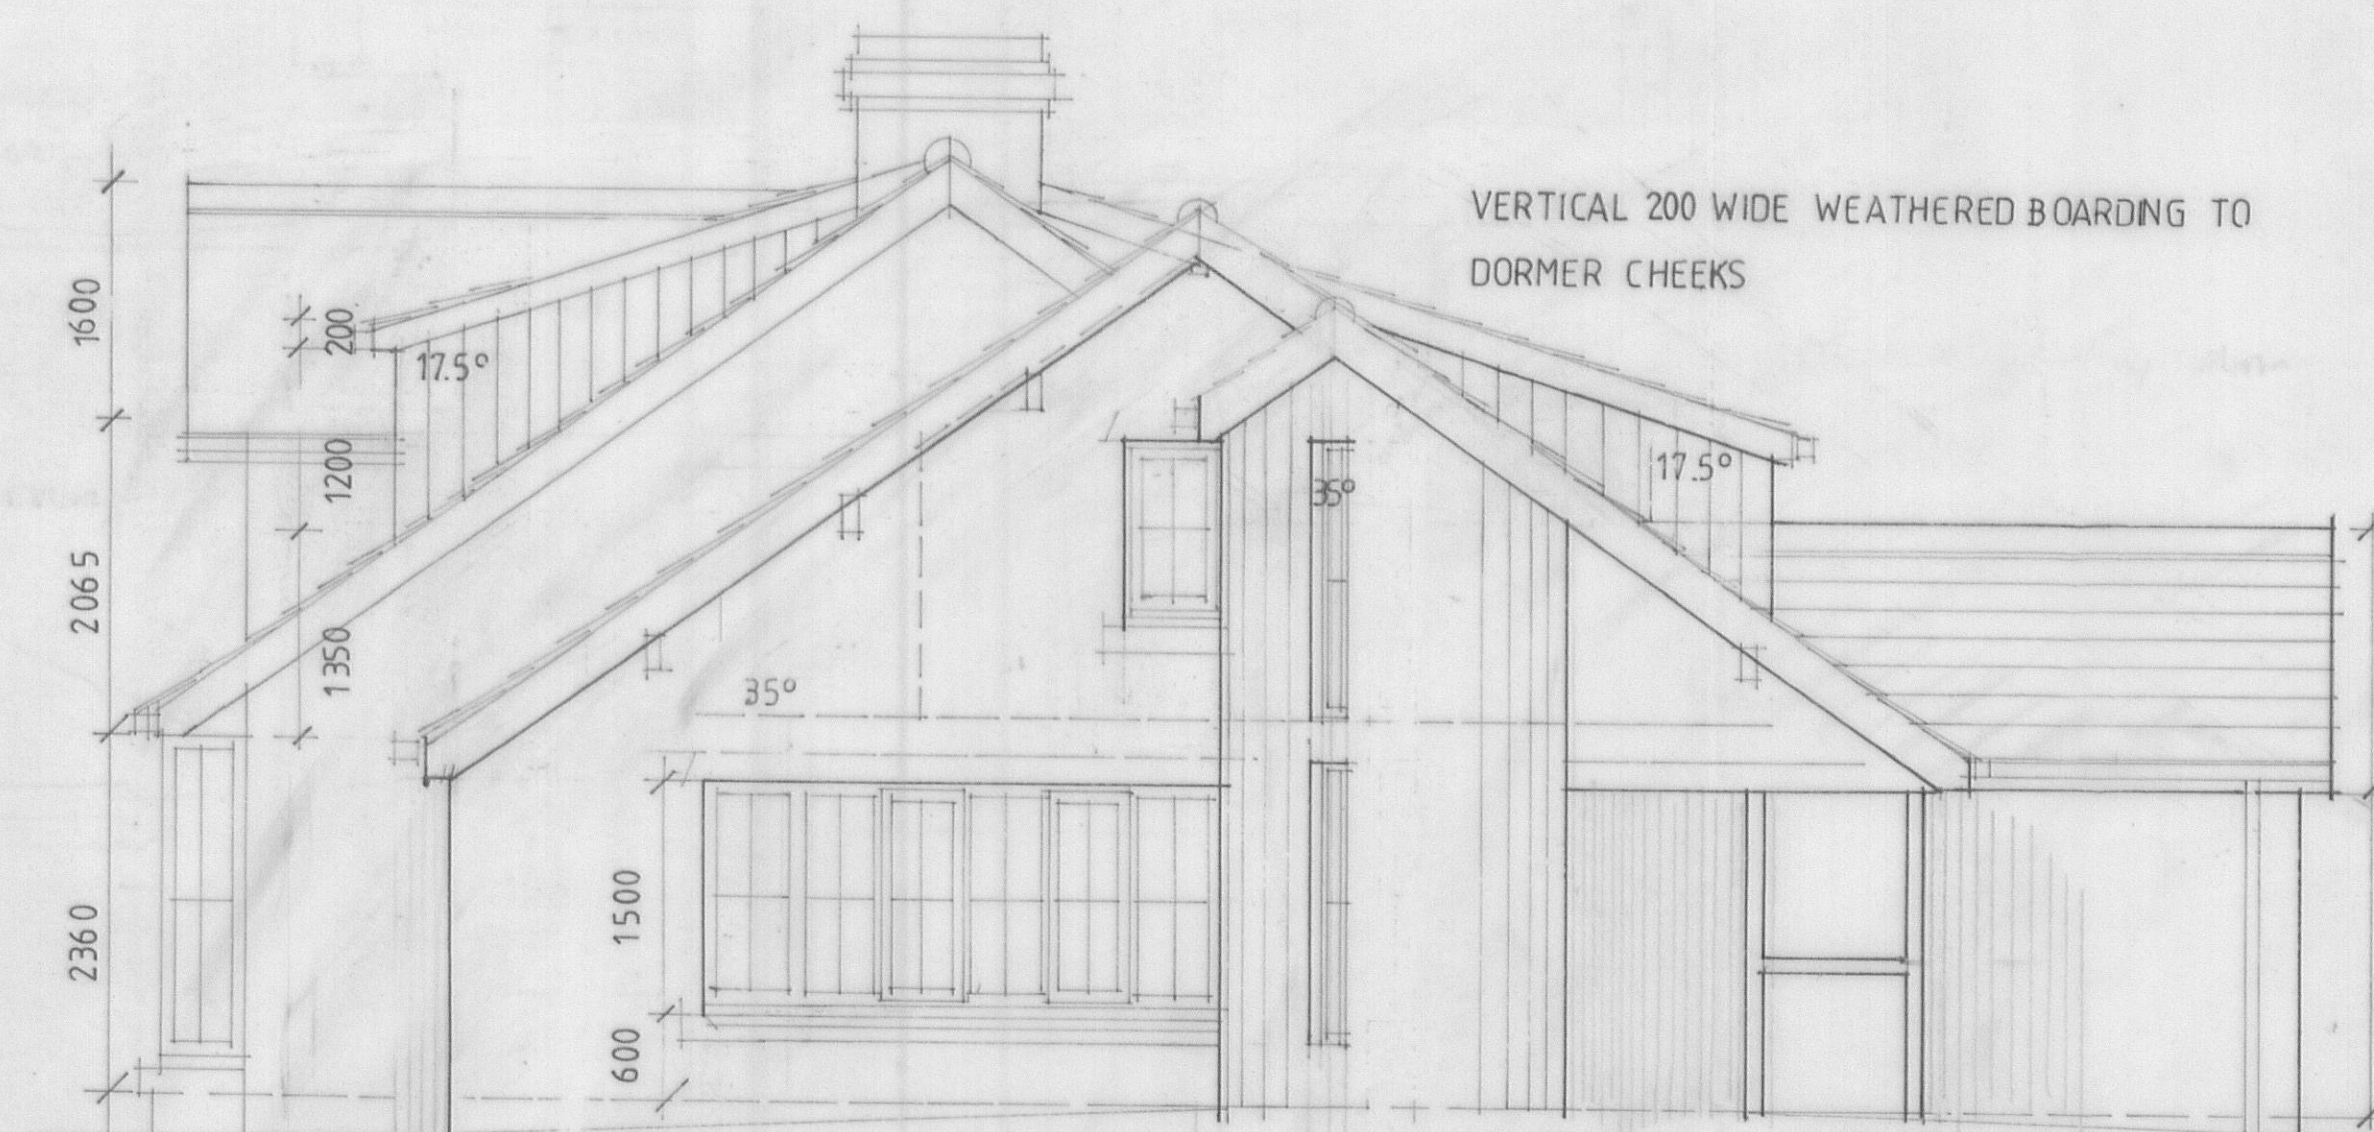


east elevation approved

SLATES TO MATCH EXISTING
RENDER TO MATCH EXISTING
RAINWATER GOODS EXTERNAL JOINERY AND WINDOWS TO MATCH EXISTING



south elevation approved

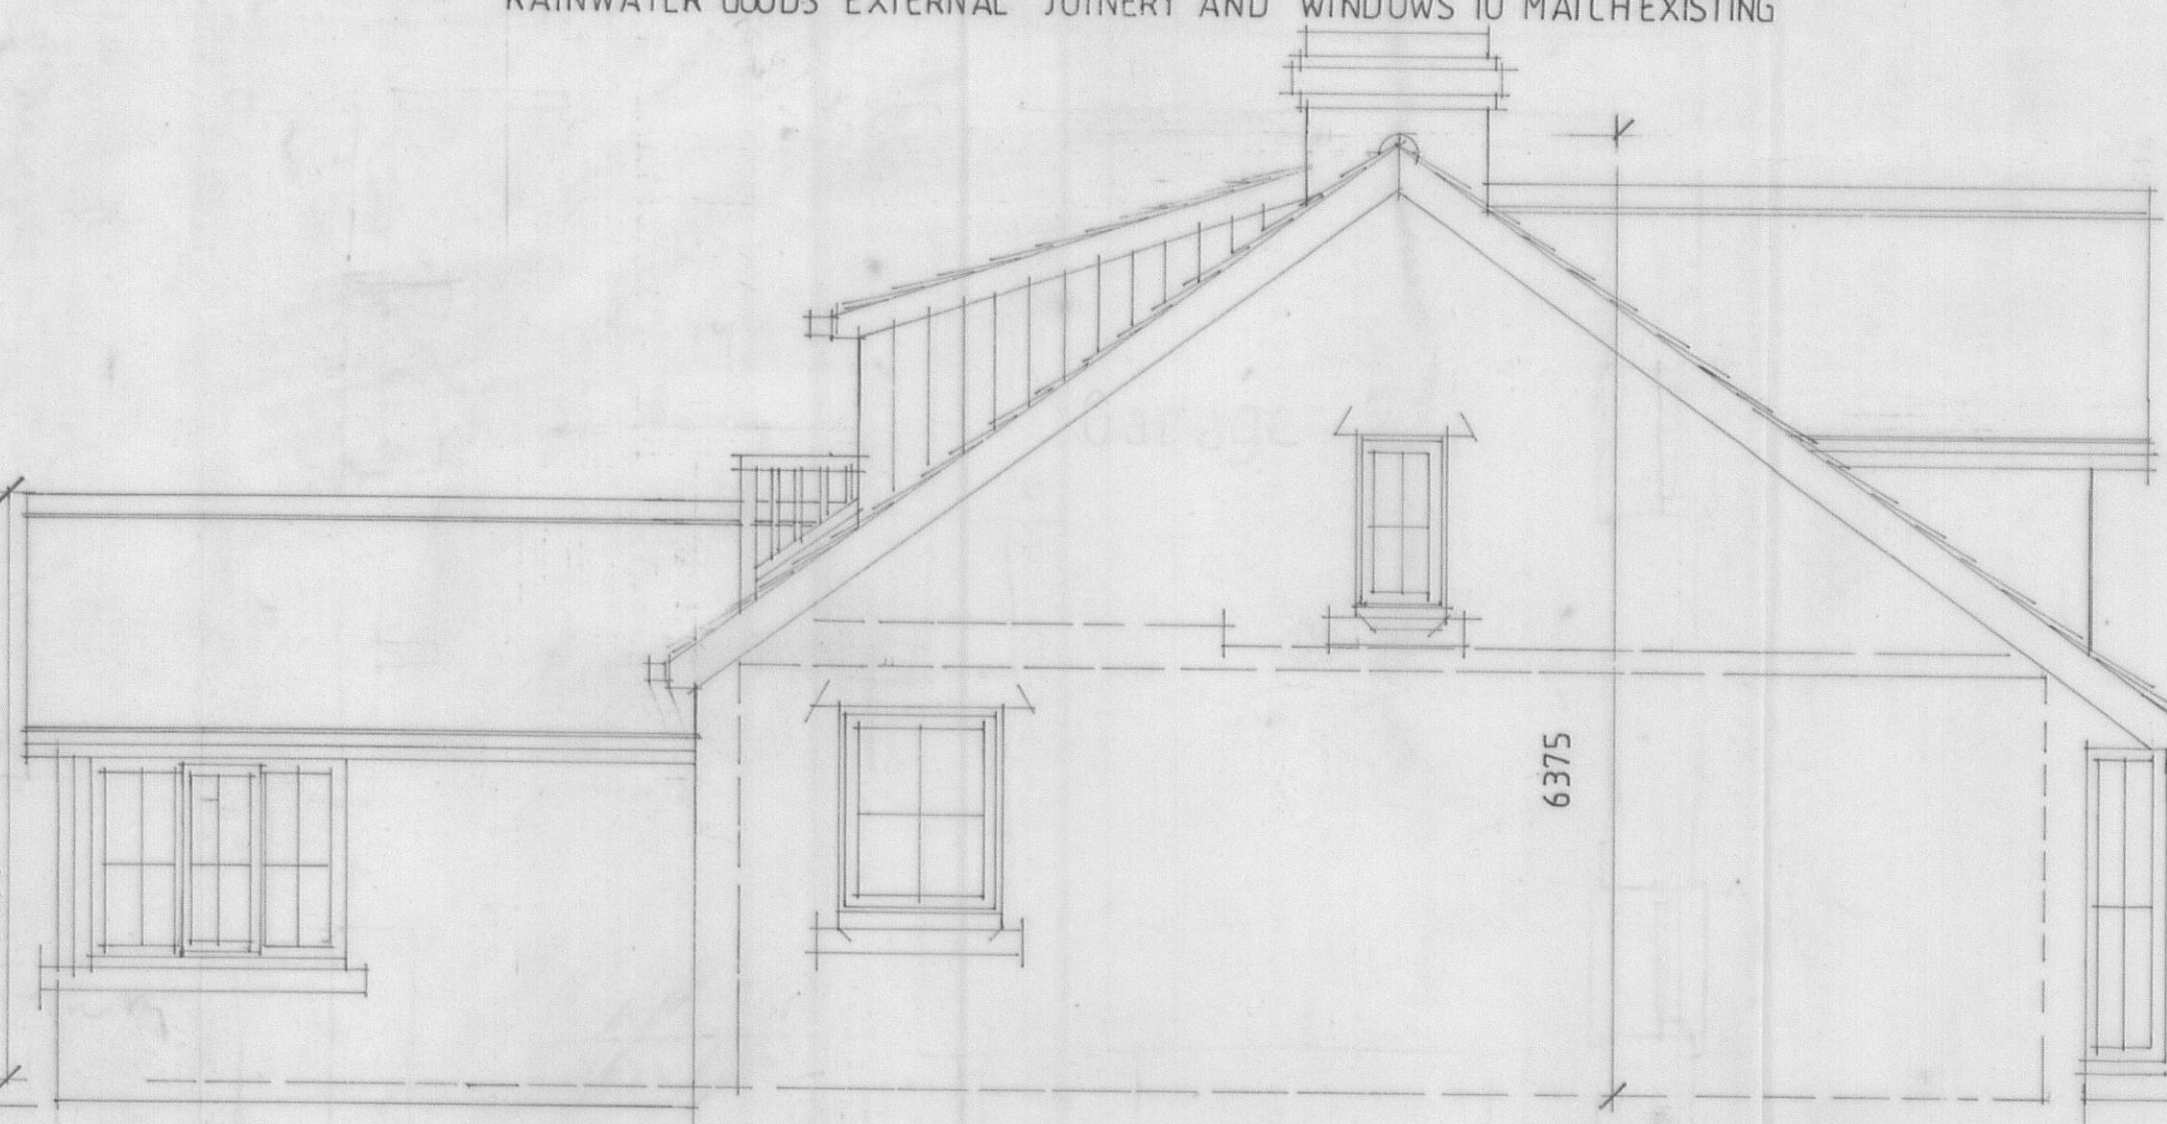

west elevation approved