




north elevation existing




east elevation existing




south elevation existing

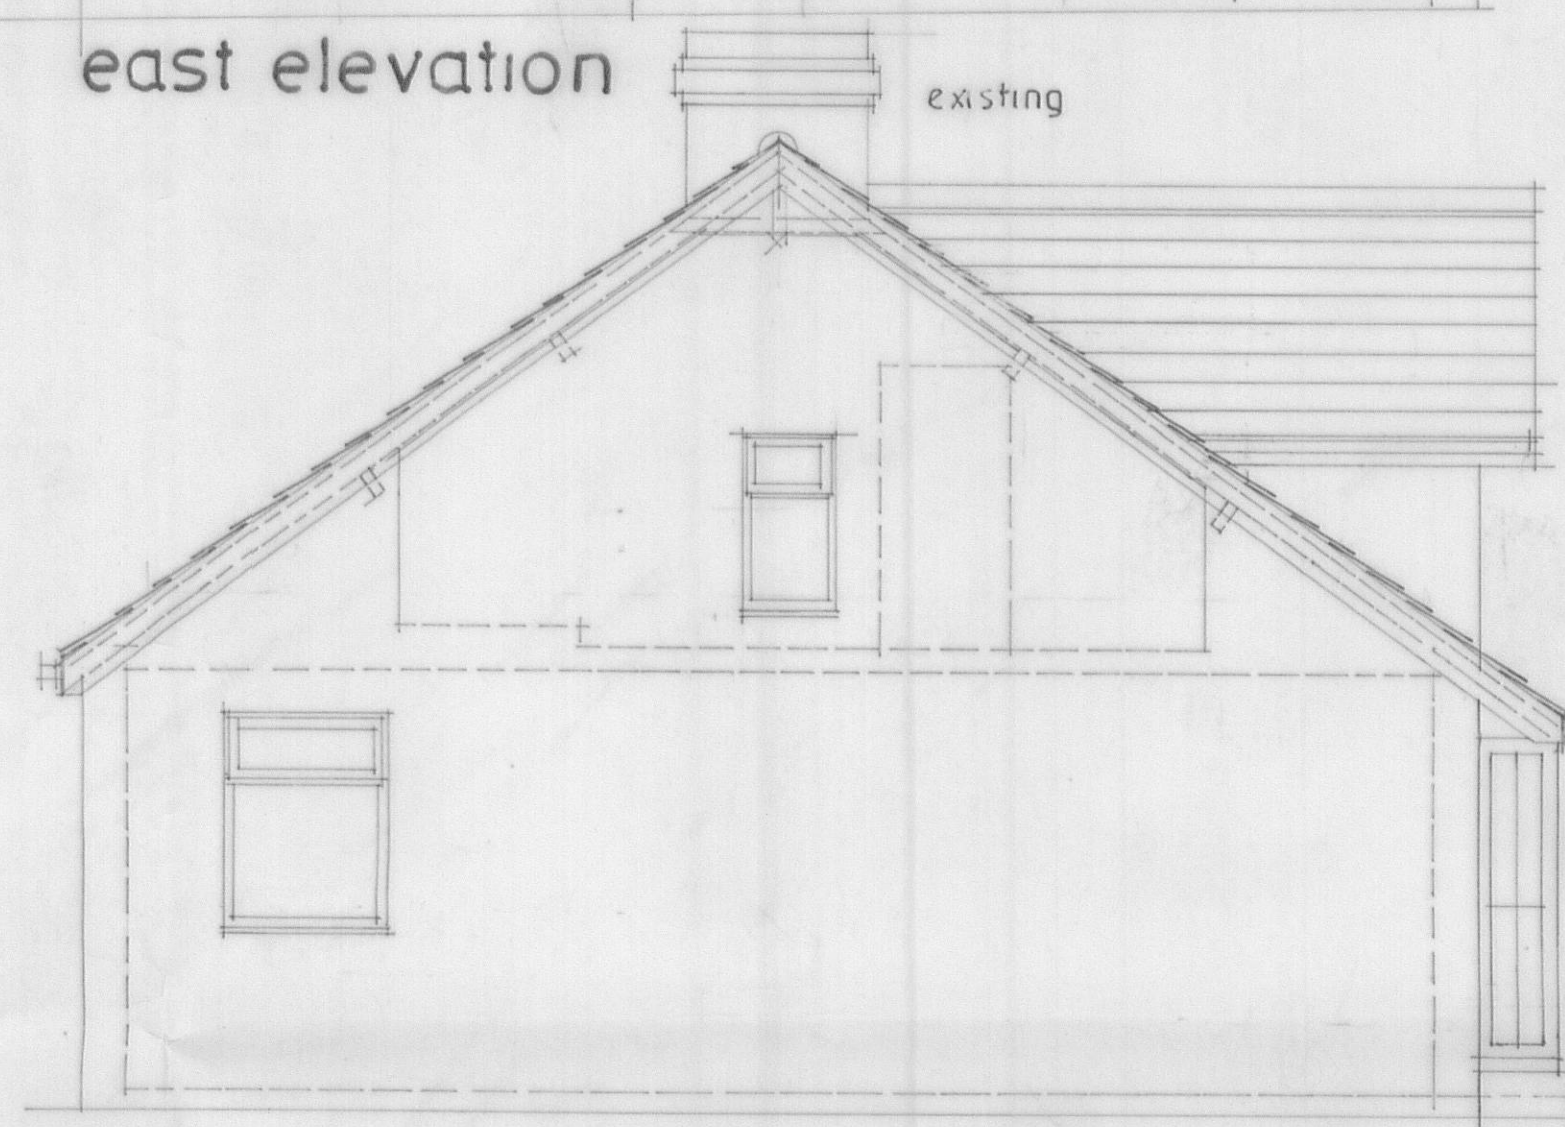

west elevation existing

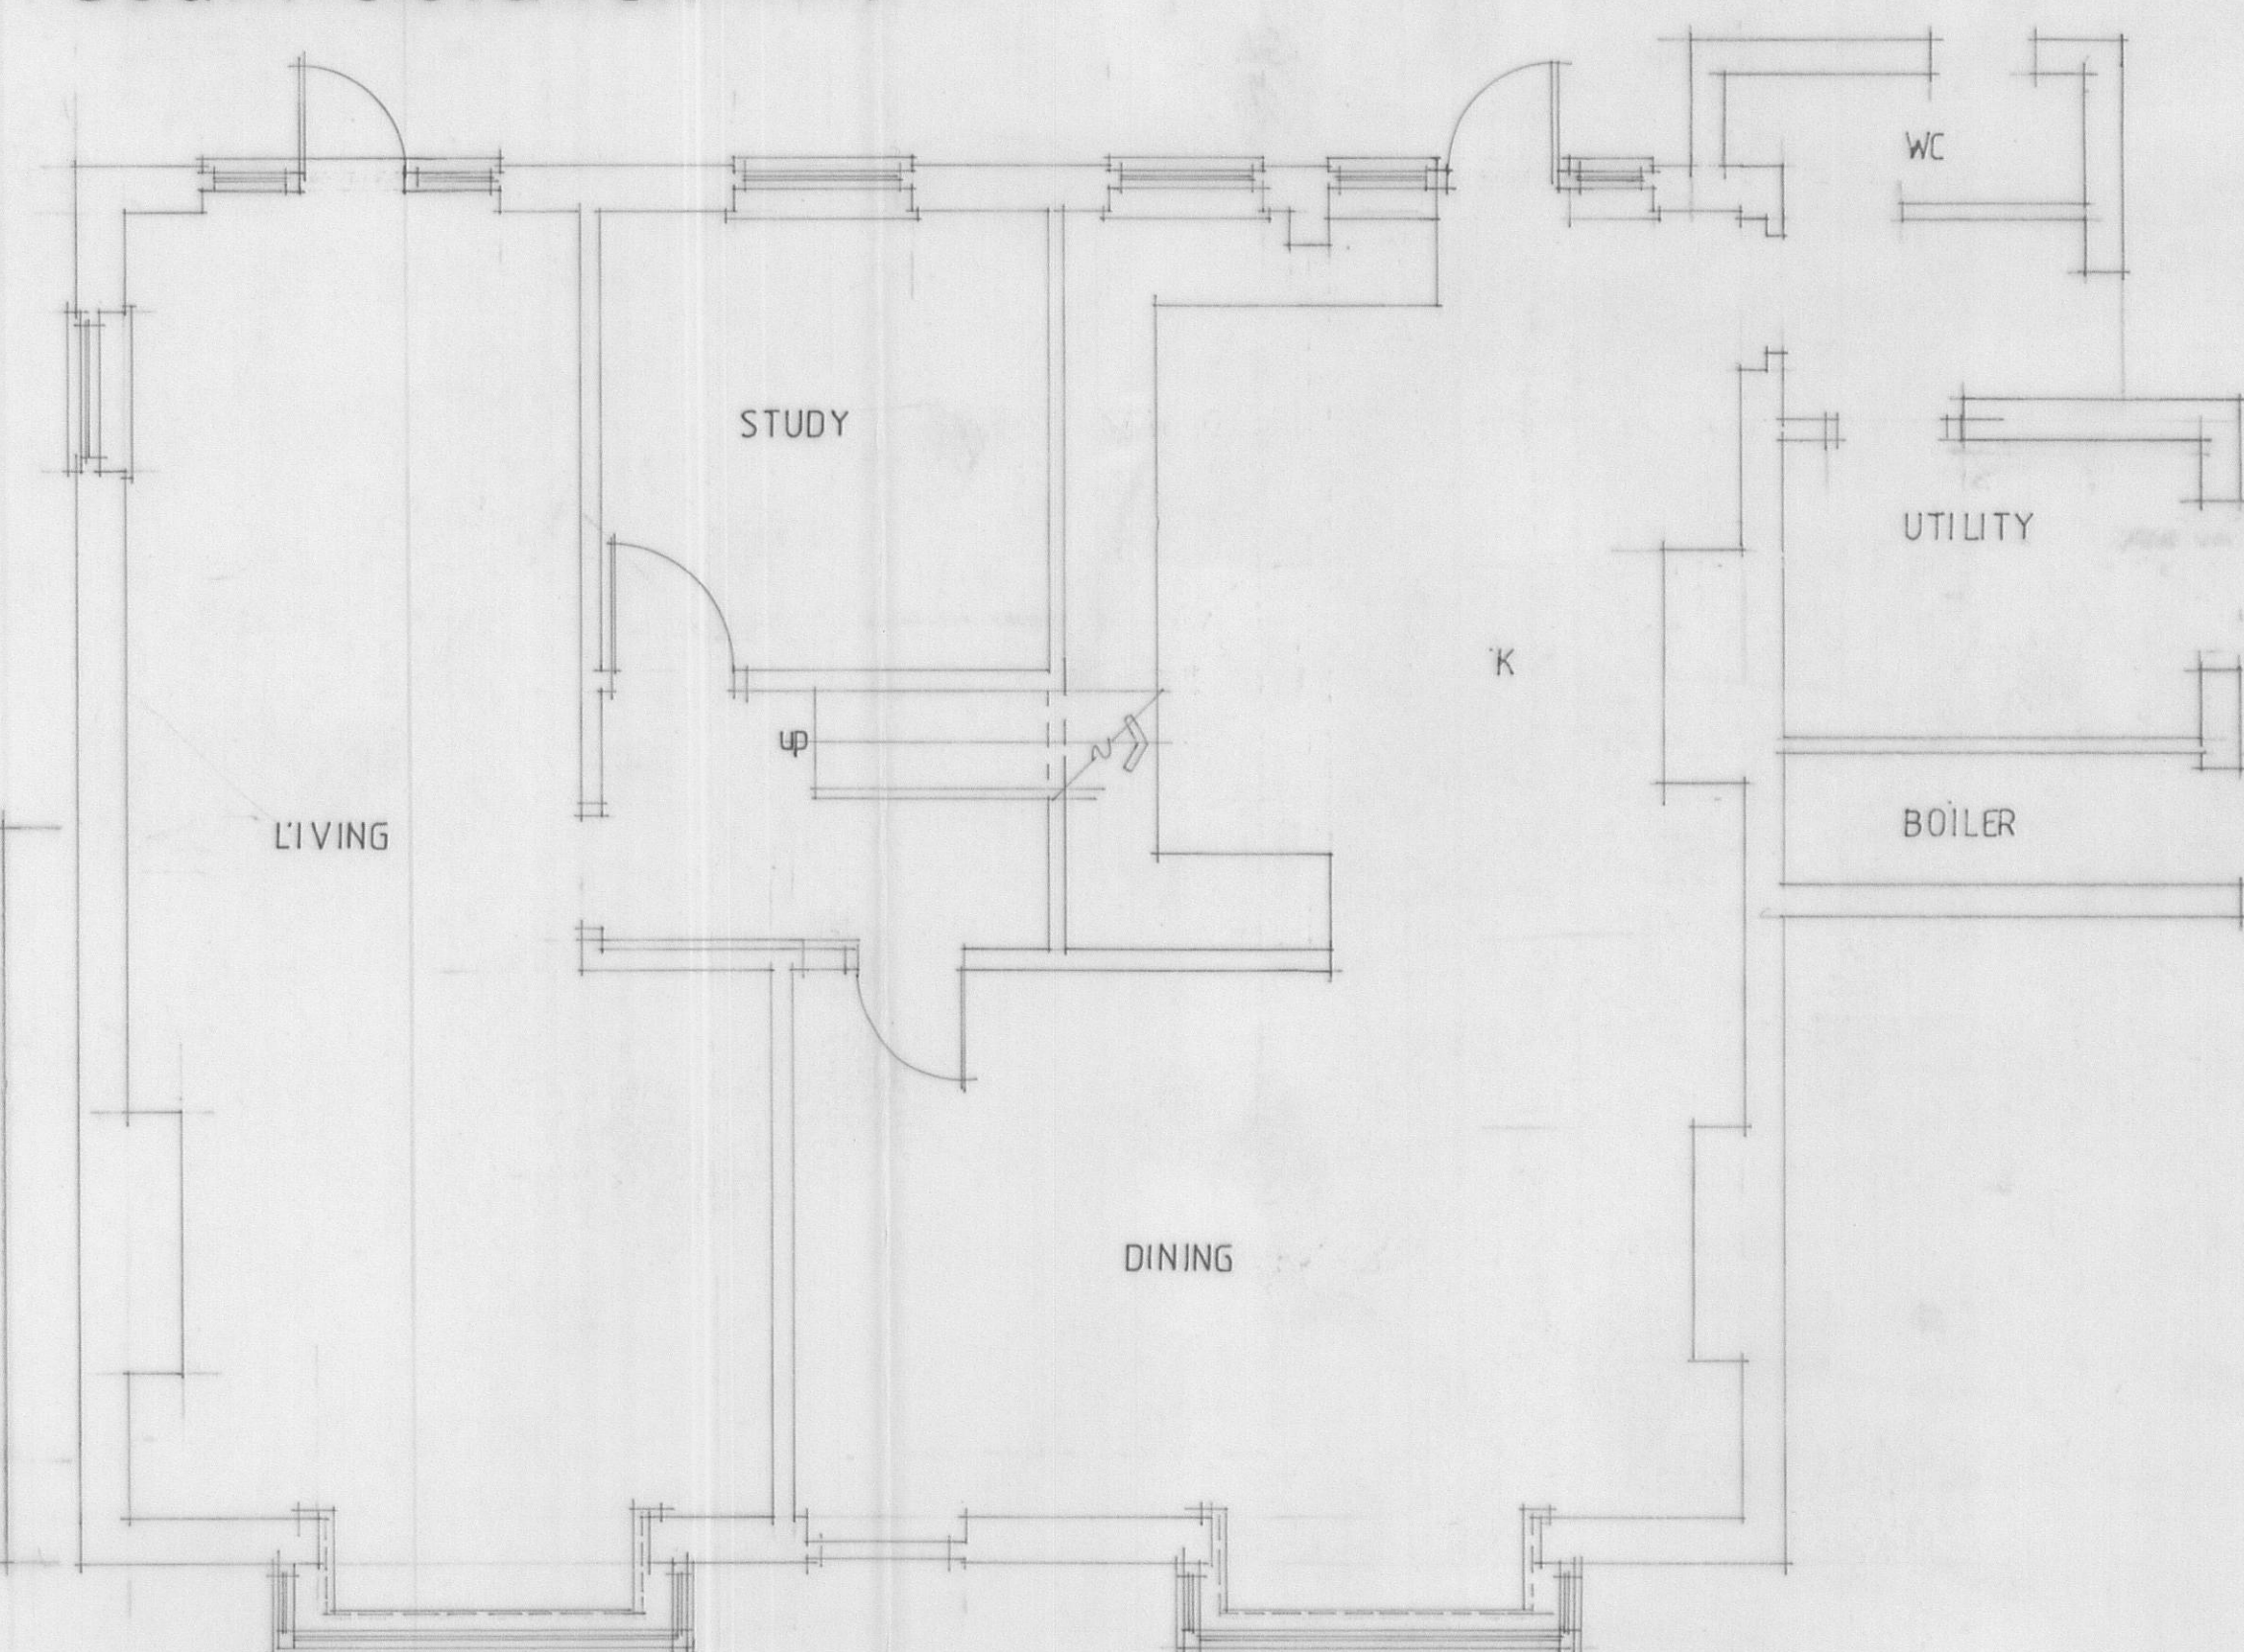

ground floor existing

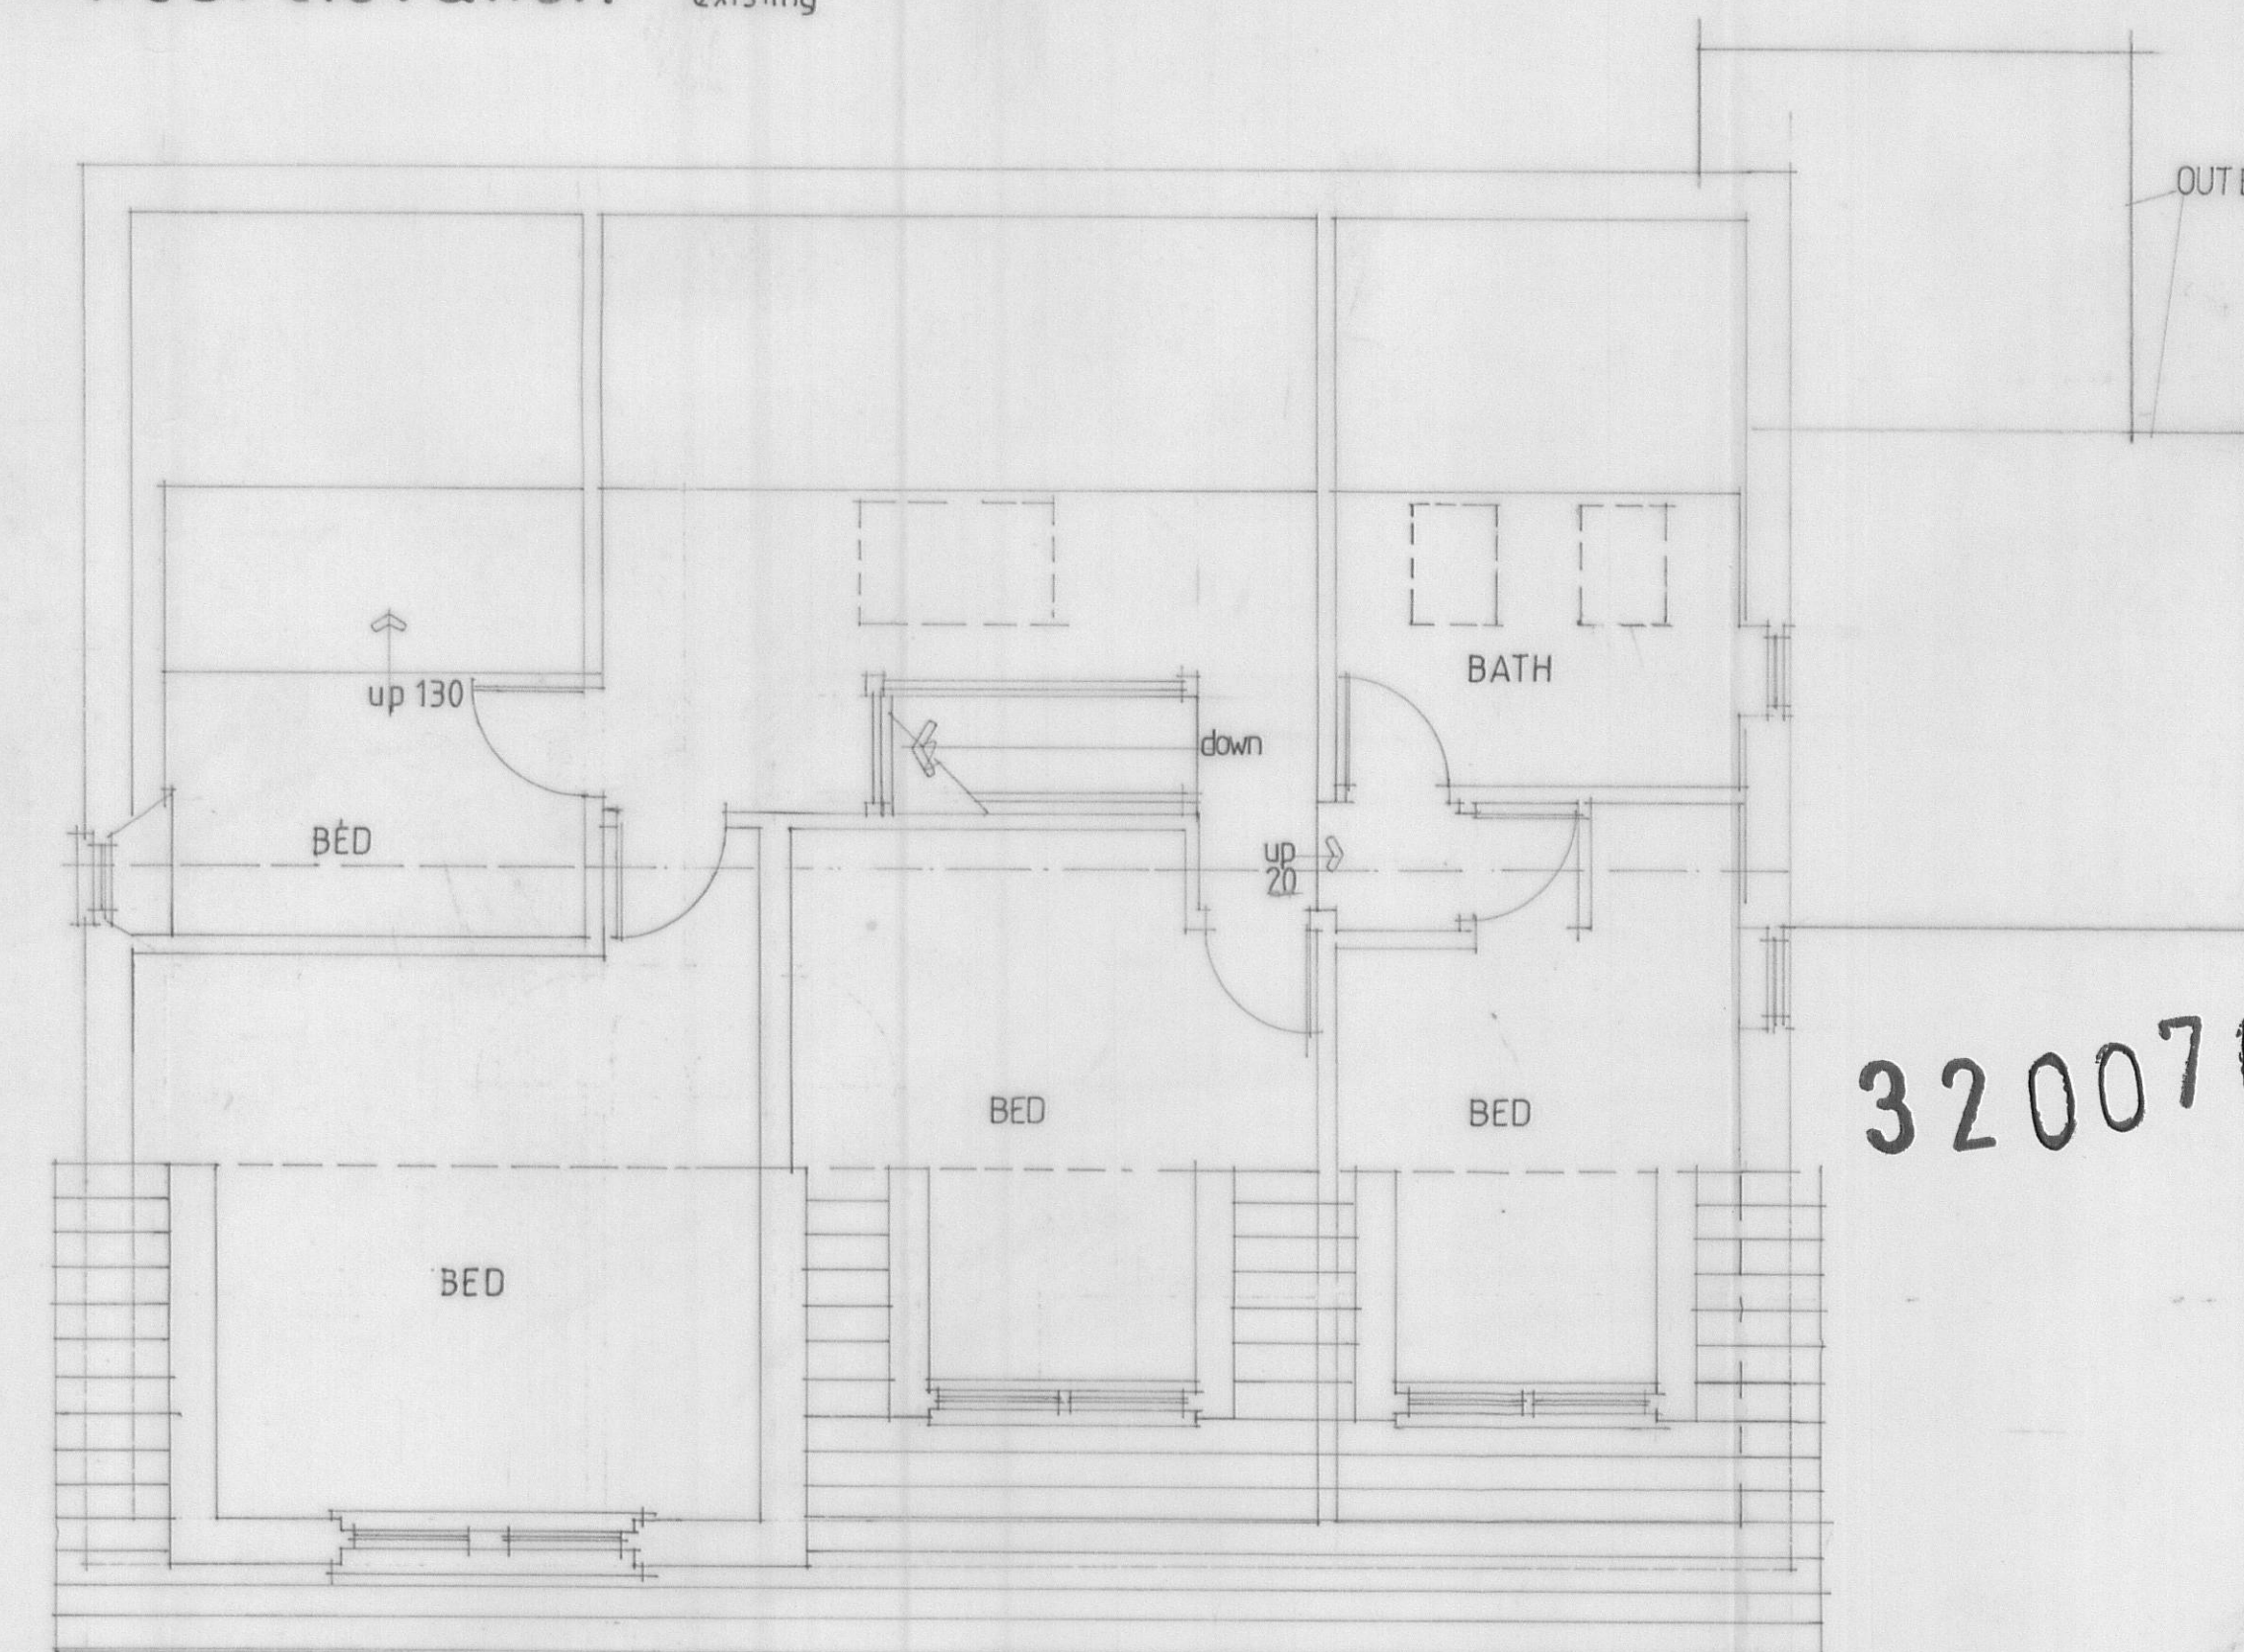

first floor existing

Notes

Copyright in all documents and drawings prepared by the Architect and any work executed from these documents and drawing shall, unless otherwise agreed, remain the property of the Architect.

Do not scale off this drawing.

All dimensions to be checked on site and any discrepancies to be referred to the Architect before proceeding.

All levels to be checked on site.

All discrepancies between information shown on the drawing and information in the Specification to be referred to the Architect prior to proceeding.

All omissions to be referred to the Architect prior to proceeding.

All component sizes and references to be checked prior to ordering of materials.

Positions of existing drainage runs to be confirmed prior to proceeding and drains checked as necessary.

All relevant boundary positions to be checked prior to proceeding.

Planning permission is beyond the Architect's control and no guarantee that it will be granted can be given.

Amendments:

Client
MR AND MRS M CUDDY

Job Title
DEMOLITIONS SIDE EXTENSION DORMERS
INTERNAL ALTERATIONS
AT
LONGFIELD LODGE
CLITHEROE ROAD
KNOWLE GREEN

Drawing Title
PLANS ELEVATIONS
as existing

Michael Jackson CHARTERED ARCHITECTS
UNIT A,
ASTRA BUSINESS CENTRE,
ROMAN WAY,
PRESTON PR2 5AP. TEL: 01772 701777 / 702777
LANCASHIRE FAX: 01772 702777

Scale 1:50 Date sep 07 Drawn MMJ 1503/1

Drg. No. 1662 / 1 Rev.

320070963P

OUT BUILDINGS TO BE DEMOLISHED

GARAGE TO BE
DEMOLISHED