




west elevation proposed

east elevation proposed

west elevation proposed

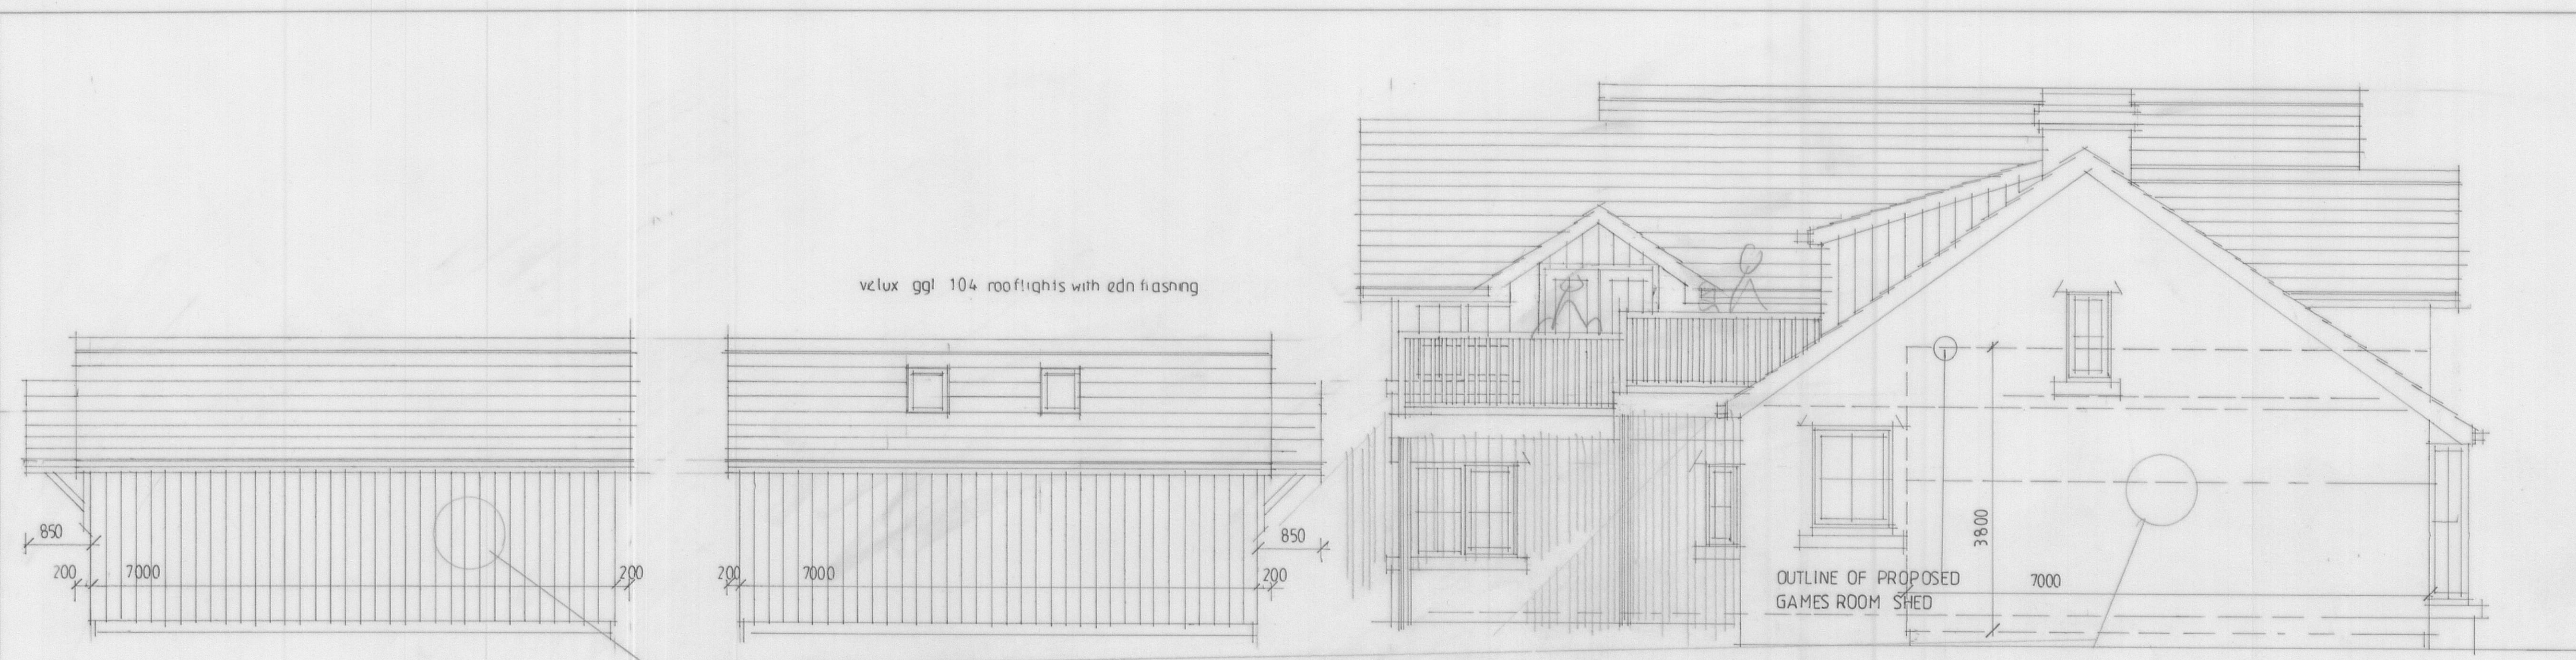

north elevation proposed



east elevation proposed



south elevation proposed

Notes

Copyright in all documents and drawings prepared by the Architect and any work executed from these documents and drawings shall, unless otherwise agreed, remain the property of the Architect.

Do not Scale off this drawing.

All dimensions to be checked on site and any discrepancies to be referred to the Architect before proceeding.

All levels to be checked on site.

All discrepancies between information shown on the drawing and information in the specification to be referred to the Architect prior to proceeding.

All omissions to be referred to the Architect prior to proceeding.

All component sizes and references to be checked prior to ordering of materials.

Positions of existing drainage runs to be confirmed prior to proceeding and drains checked as necessary.

All relevant boundary positions to be checked prior to proceeding.

Planning permission is beyond the Architect's control and no guarantee that it will be granted can be given.

Amendments

SLATES RENDER EXTERNAL JOINERY RAINWATER GOODS VERTICAL BOARDING
ALL TO MATCH EXISTING

150 DIAM CAST IRON OR GALV STEEL CIRCULAR COLUMNS COLOUR TO BE DETERMINED

320070963P

Client
mr and mrs m cuddy

Job Title
proposed two storey side extension and rear balcony rear first floor dormers detached shed for games room longfield lodge clitheroe road knowle green

Drawn Title
Elevations
as proposed

Michael Jackson
Holly Cottage
223 Preston Road
Grimsargh
Preston
Lancs
PR2 5JR
Tel: 01772 701777

Scale
1:50
Date
sept 07
Drawn
mmj

Dwg. No.
1662/3
Rev.