


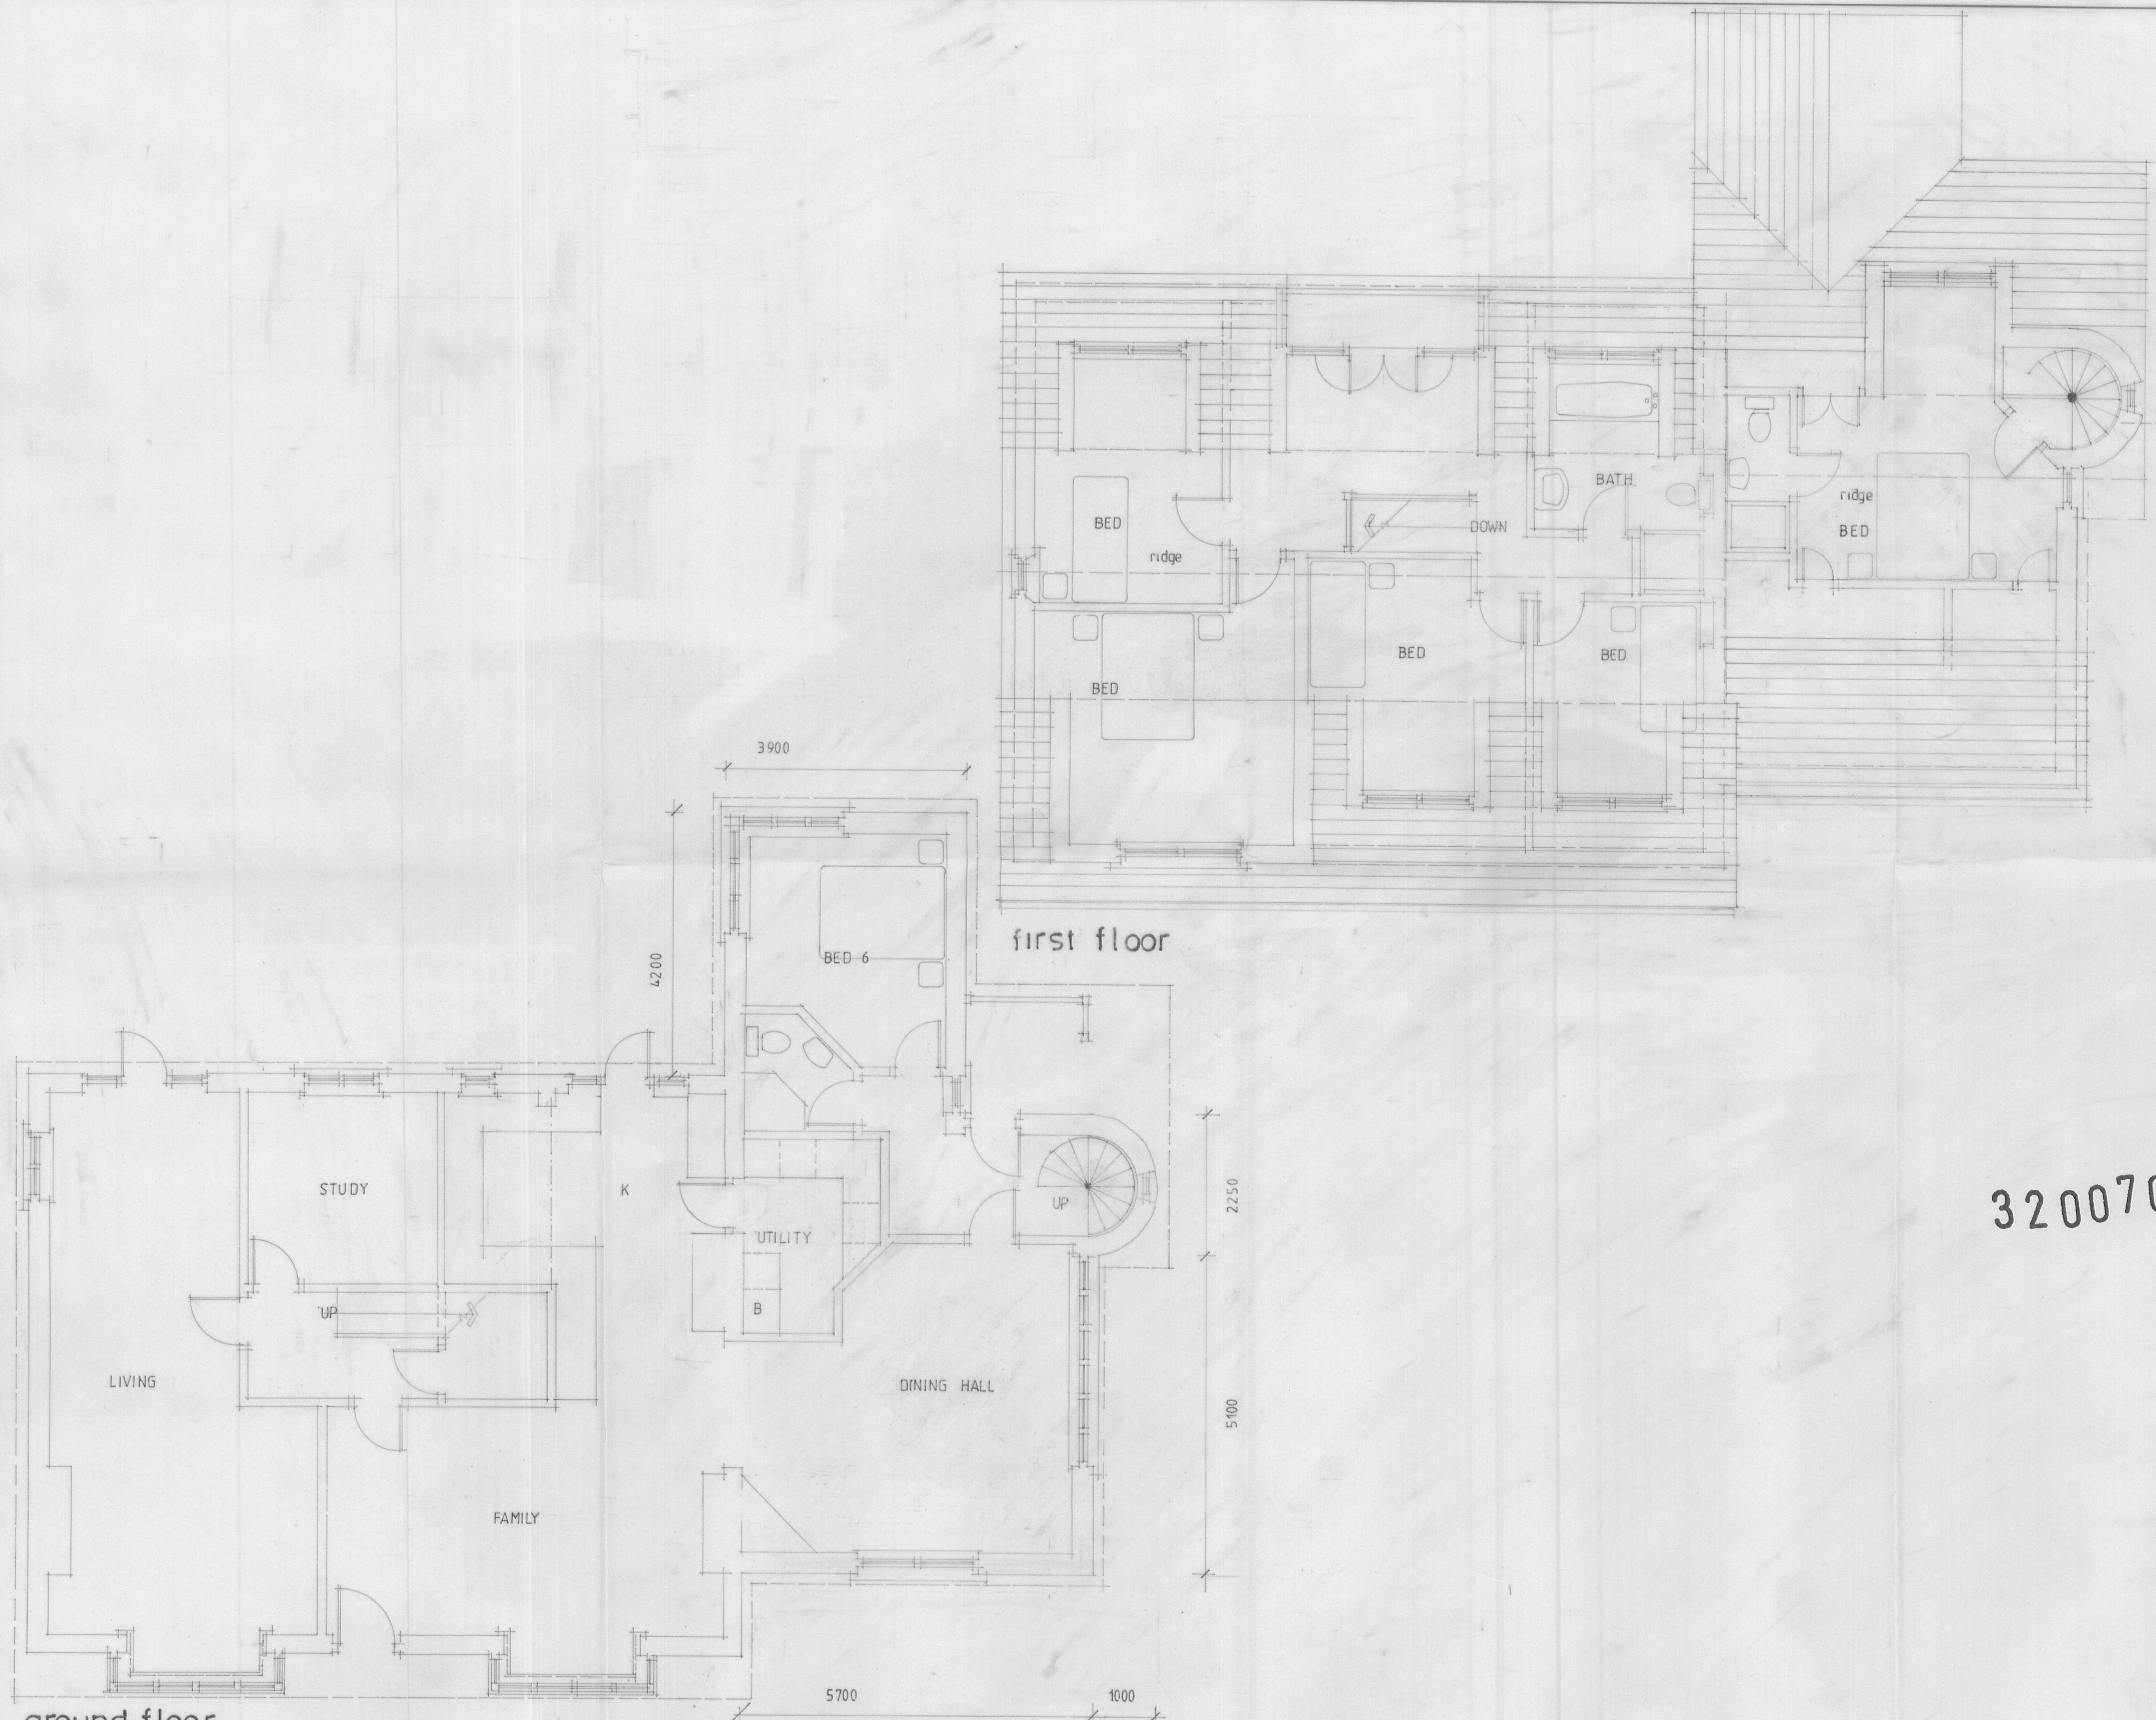

Notes

Copyright in all documents and drawings prepared by the architect and any work executed from these documents and drawings shall, unless otherwise agreed, remain the property of the architect.

Do not scale off this drawing.

All dimensions to be checked on site and any discrepancies to be referred to the architect before proceeding.

All levels to be checked on site.

All discrepancies between information shown on the drawing and information in the Specification to be referred to the Architect prior to proceeding.

All omissions to be referred to the Architect prior to proceeding.

All component sizes and references to be checked prior to ordering of materials.

Positions of existing drainage runs to be confirmed prior to proceeding and drains checked as necessary.

All relevant boundary positions to be checked prior to proceeding.

Amendments

320070963P

Client
MR AND MRS M CUDDY

Job Title
DEMOLITION EAST ELEVATION OUTBUILDING
REMOVAL OF DORMER PROPOSED EXTENSION
AND DORMERS INTERNAL ALTERATIONS AT
LONGFIELD LODGE CLITHEROE ROAD
KNOWLE GREEN

Drawing Title
PLANS
as approved

M. Jackson CHARTERED ARCHITECTS
PRESTON.

Scale 1:50	Date NOV 03	Drawn mmj
---------------	----------------	--------------

Drq.No. 1503/6	Rev. A
-------------------	-----------