


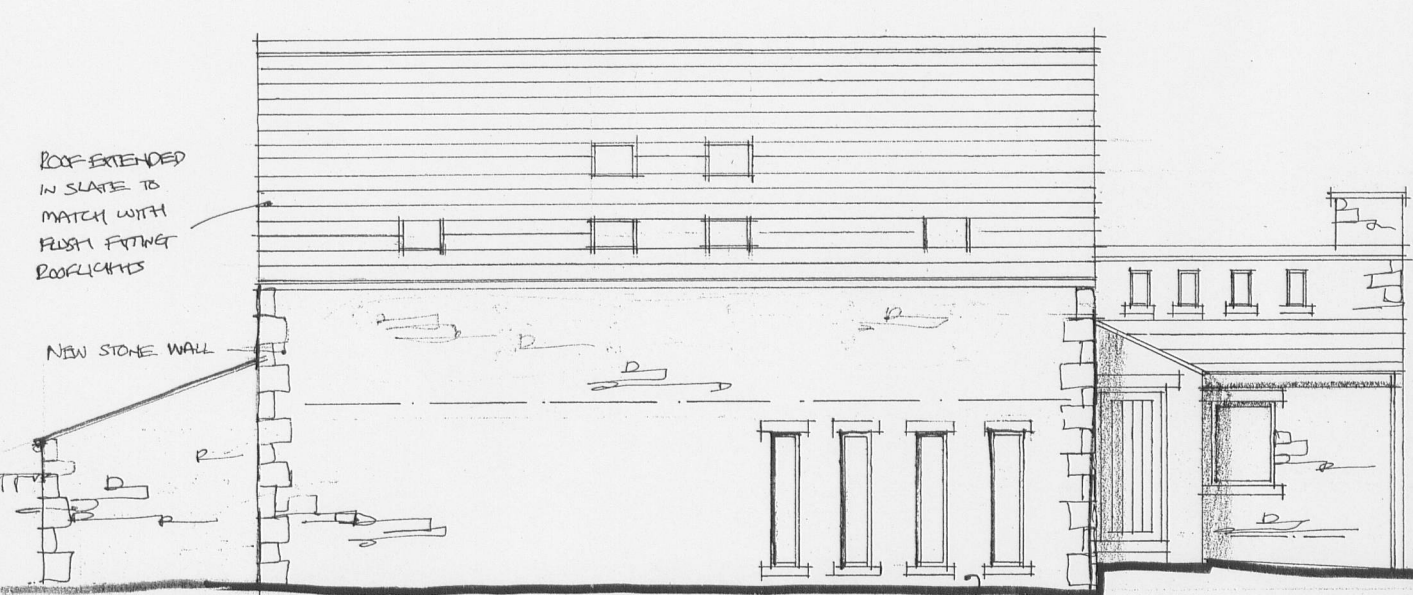


NORTH EAST ELEVATION


REBUILD EXTERNAL WALLS OF COTTAGE IF FOUNDATIONS WALLS NOT SATISFACTORY, OFF NEW FOUNDATIONS.



NORTH WEST ELEVATION


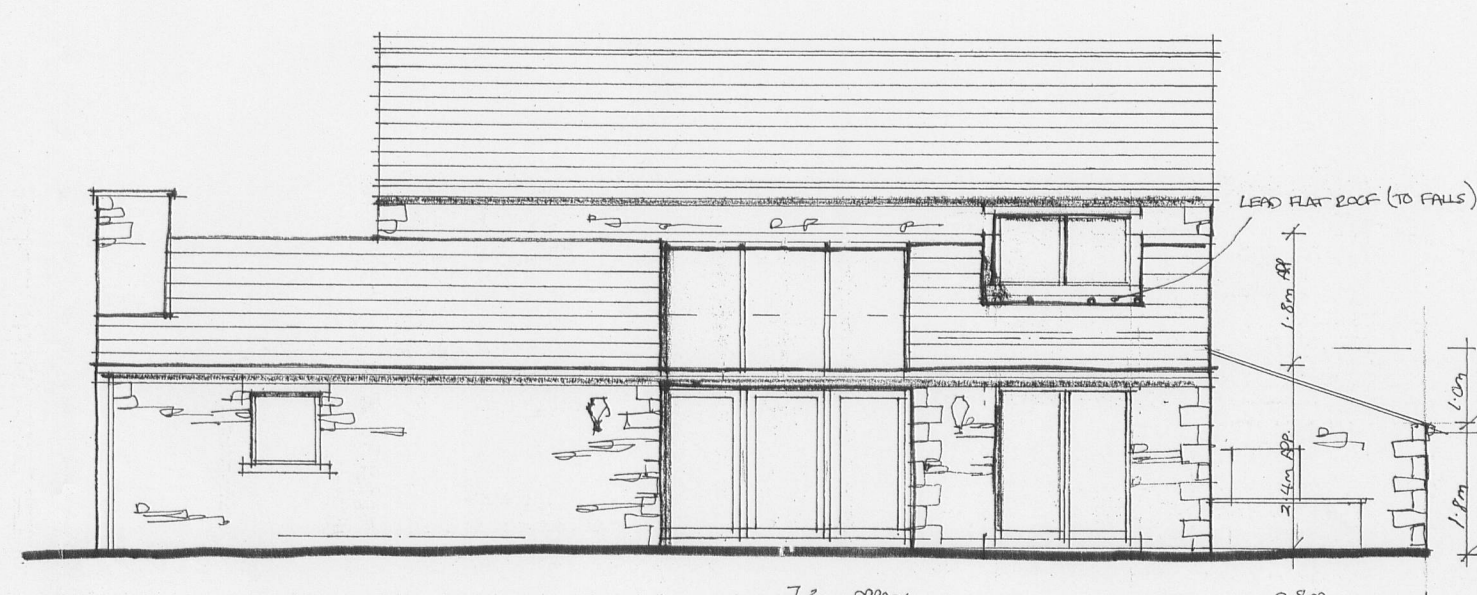


SOUTH WEST ELEVATION

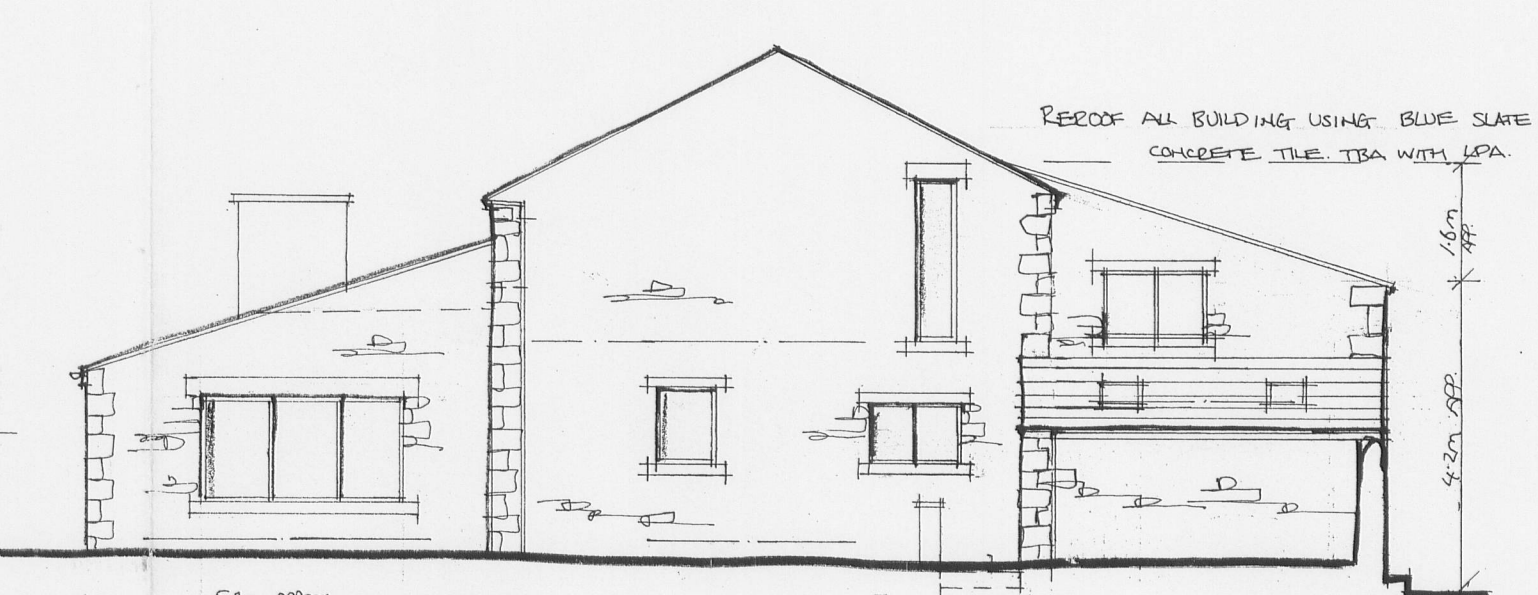


SOUTH EAST ELEVATION


REDOOF ALL BUILDING USING BLUE SLATE OR CONCRETE TILE TBA WITH LPA

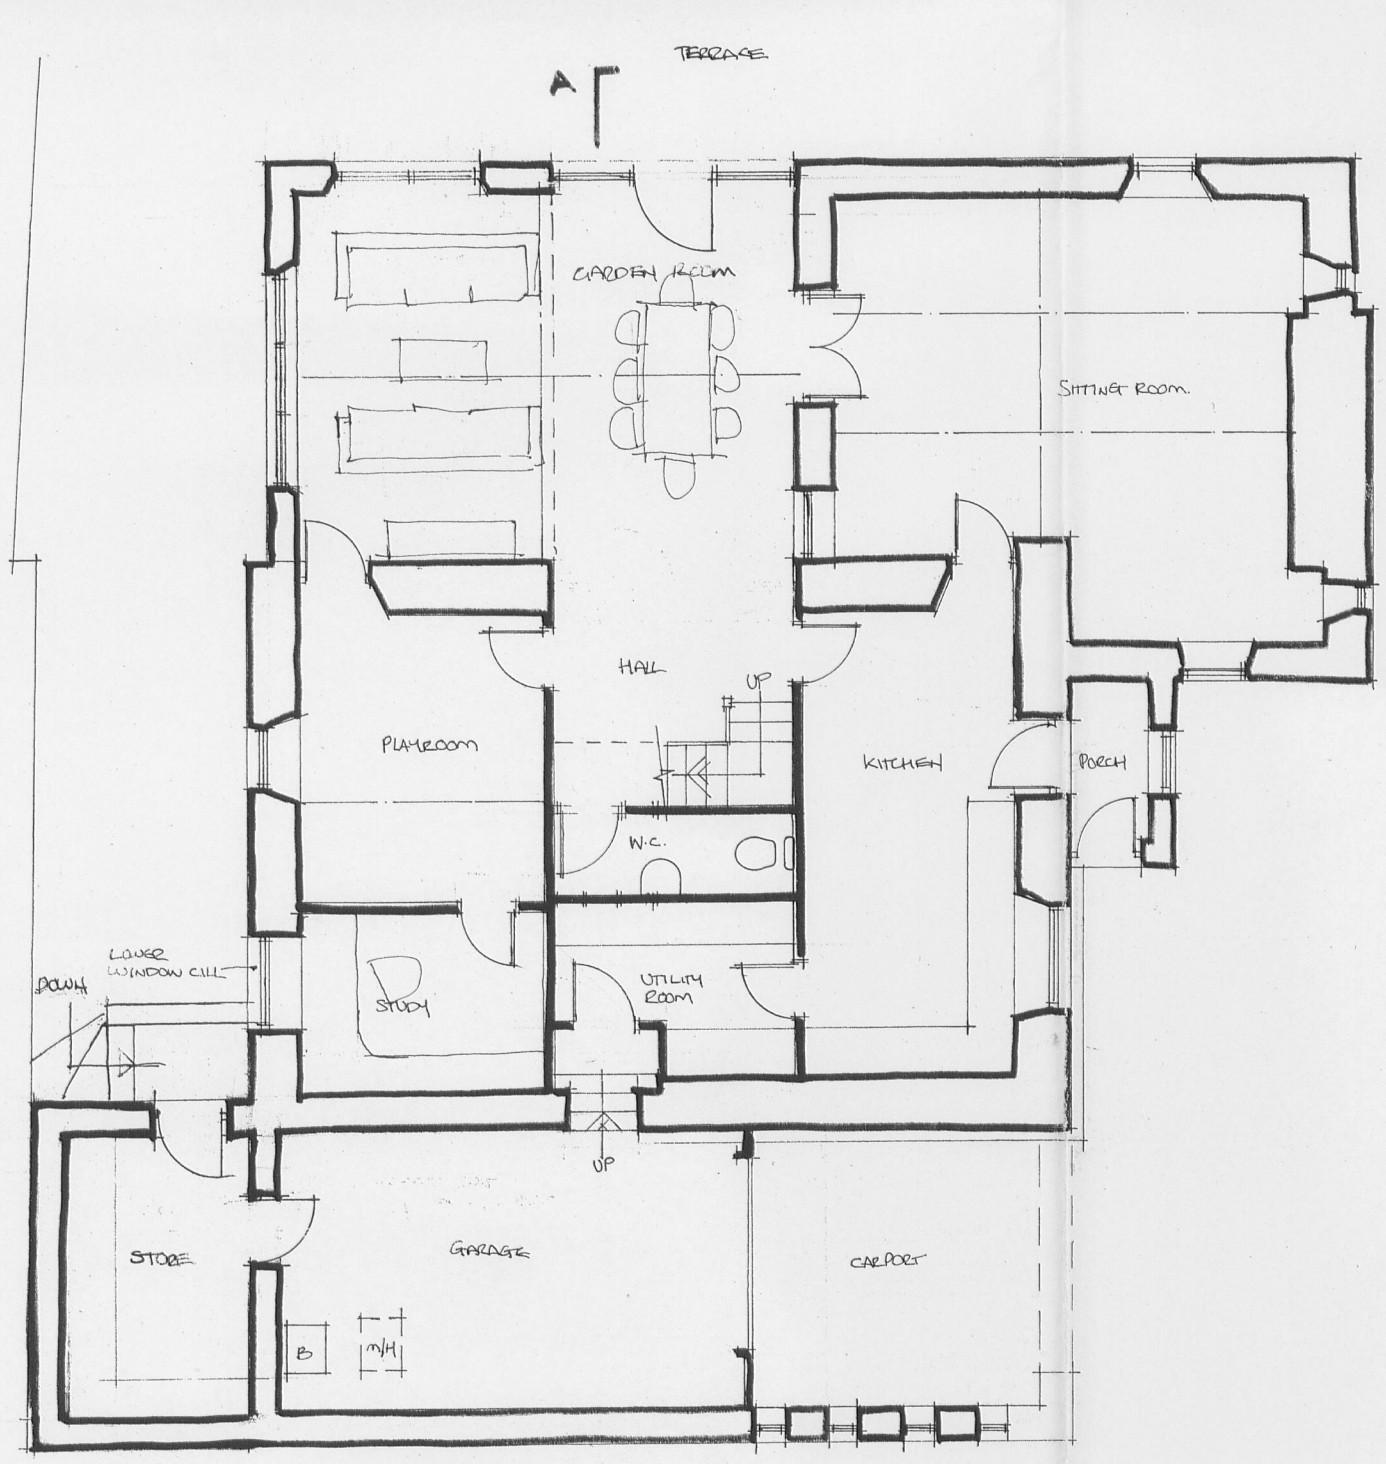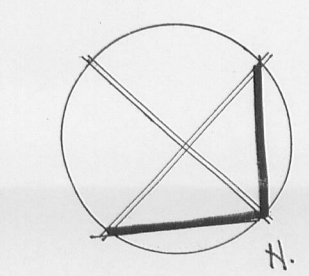

GROUND FLOOR PLAN

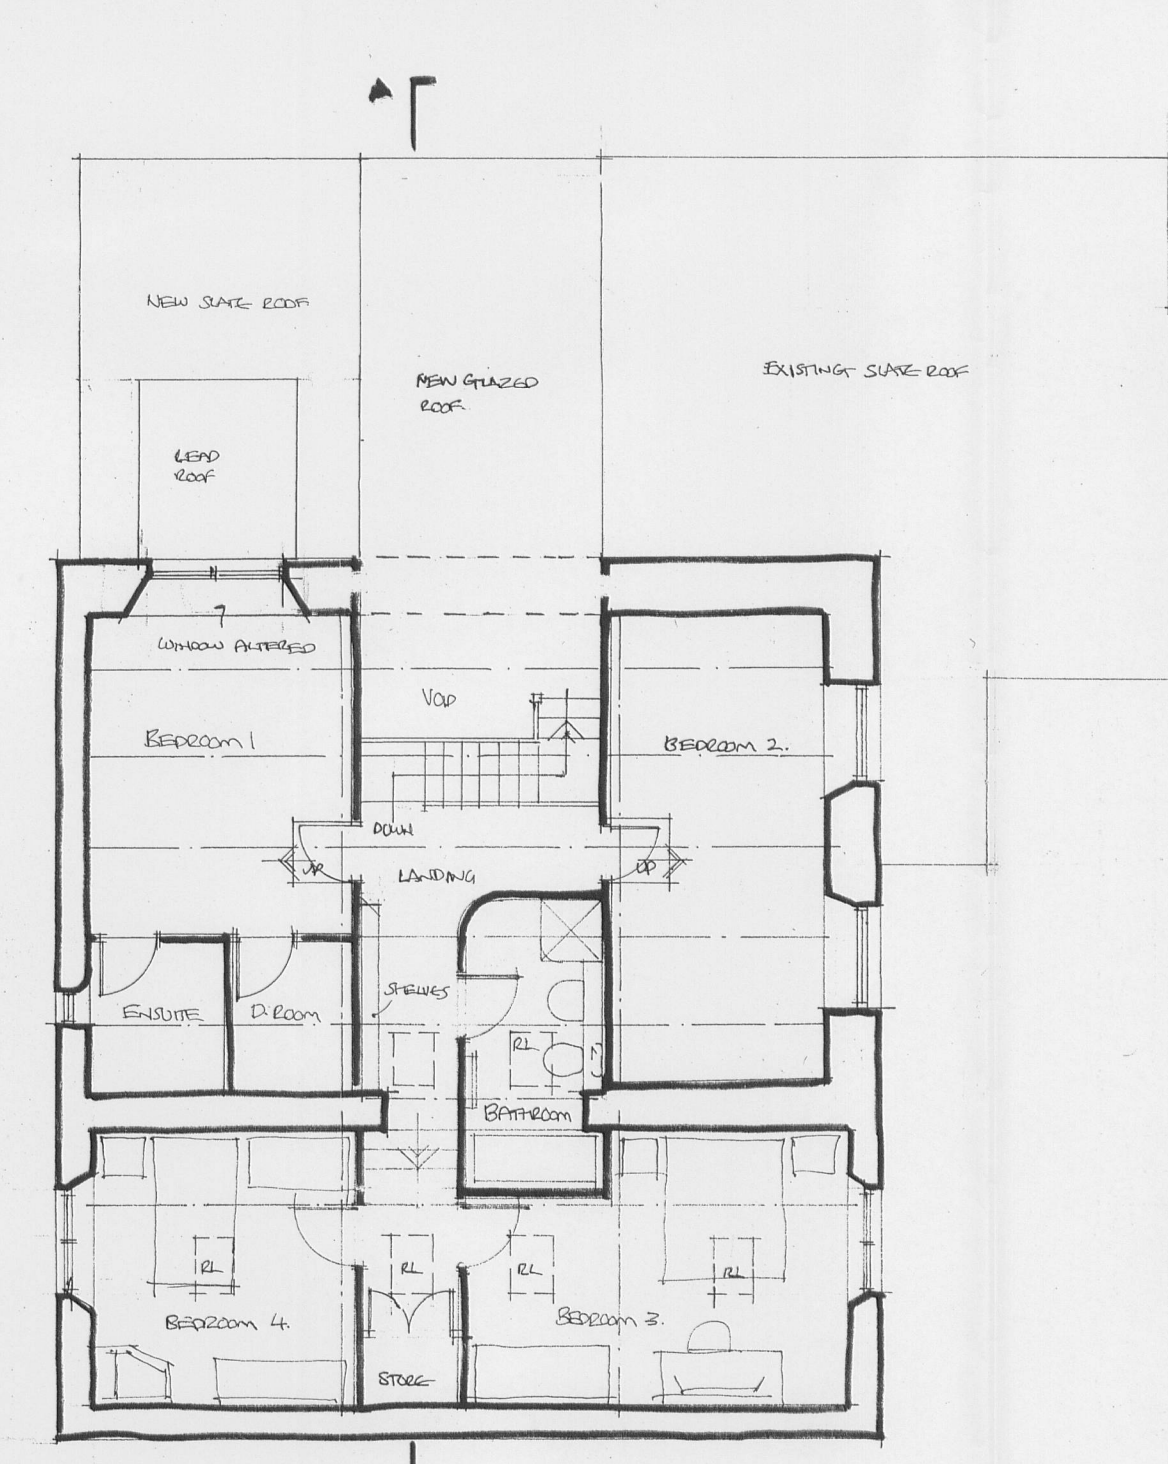

FIRST FLOOR PLAN

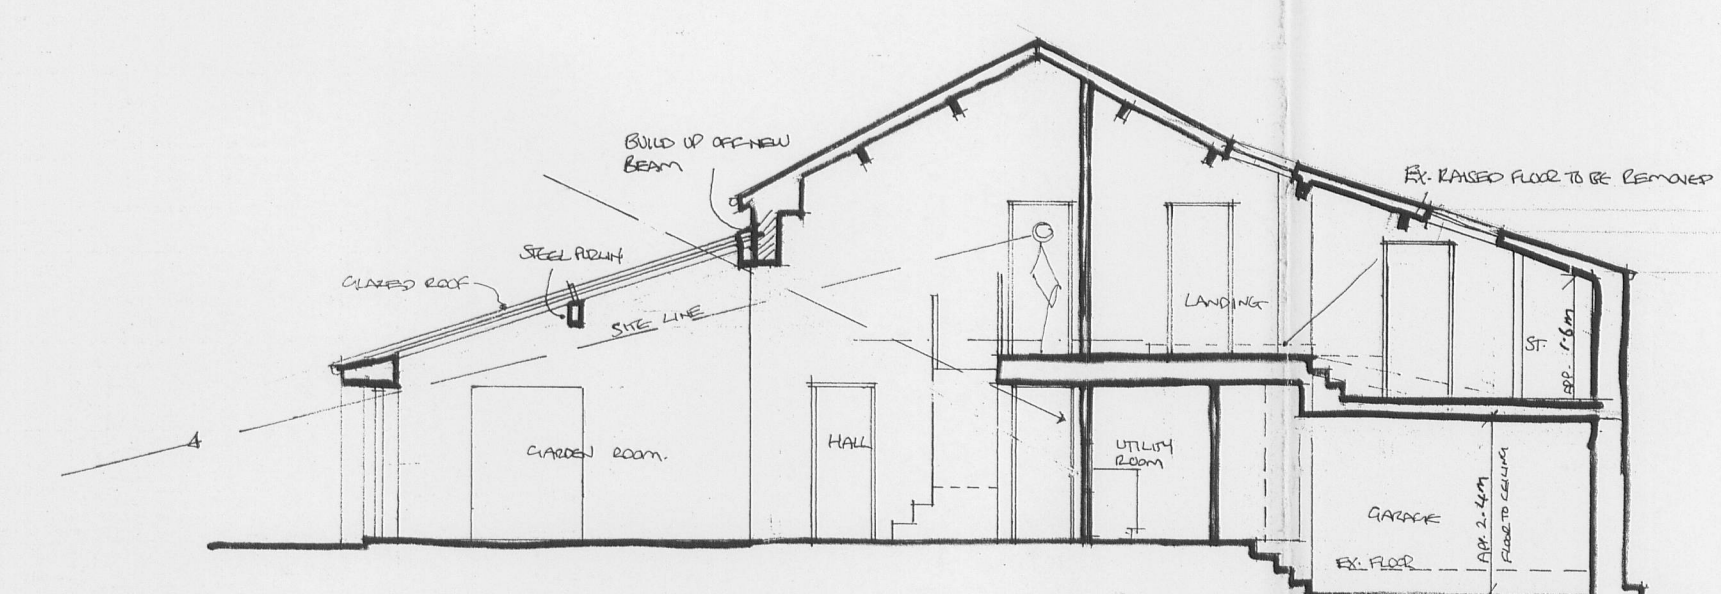

SECTION THRO' AA

REBUILD EXTERNAL WALLS OF COTTAGE IF FOUNDATIONS WALLS NOT SATISFACTORY, OFF NEW FOUNDATIONS.

320070968P

REV A. STORE LEANTO ADDED. ROOF LIFTED OVER NEW BEDROOMS. WINDOW/DOORS ALTERED IN THE GARDEN ROOM. ALL AS DISCUSSED WITH CLIENT 22/8/07 JGM.
REV A. Window Slits Removed From North East Elevation 10/10/07 JB

Client
MR AND MRS DAVIES
Job Title
PROPOSED ALTERATIONS TO THE BARN DUDLEY HILL READ

Drawing Title
PROPOSED PLANS, SECTION & ELEVATIONS

Scale
1:100
Date
JUNE '07
Drawn
SGH

Sunderland Peacock & Associates Ltd.
Chartered Architects
Stanley House, Lowergate,
Clitheroe, Lancashire BB7 1AD.
Tel: 01200 423178 Fax: 01200 427328
E-mail: enquiries@spanda.co.uk

3685 - 02.B