





front elevation.

9398

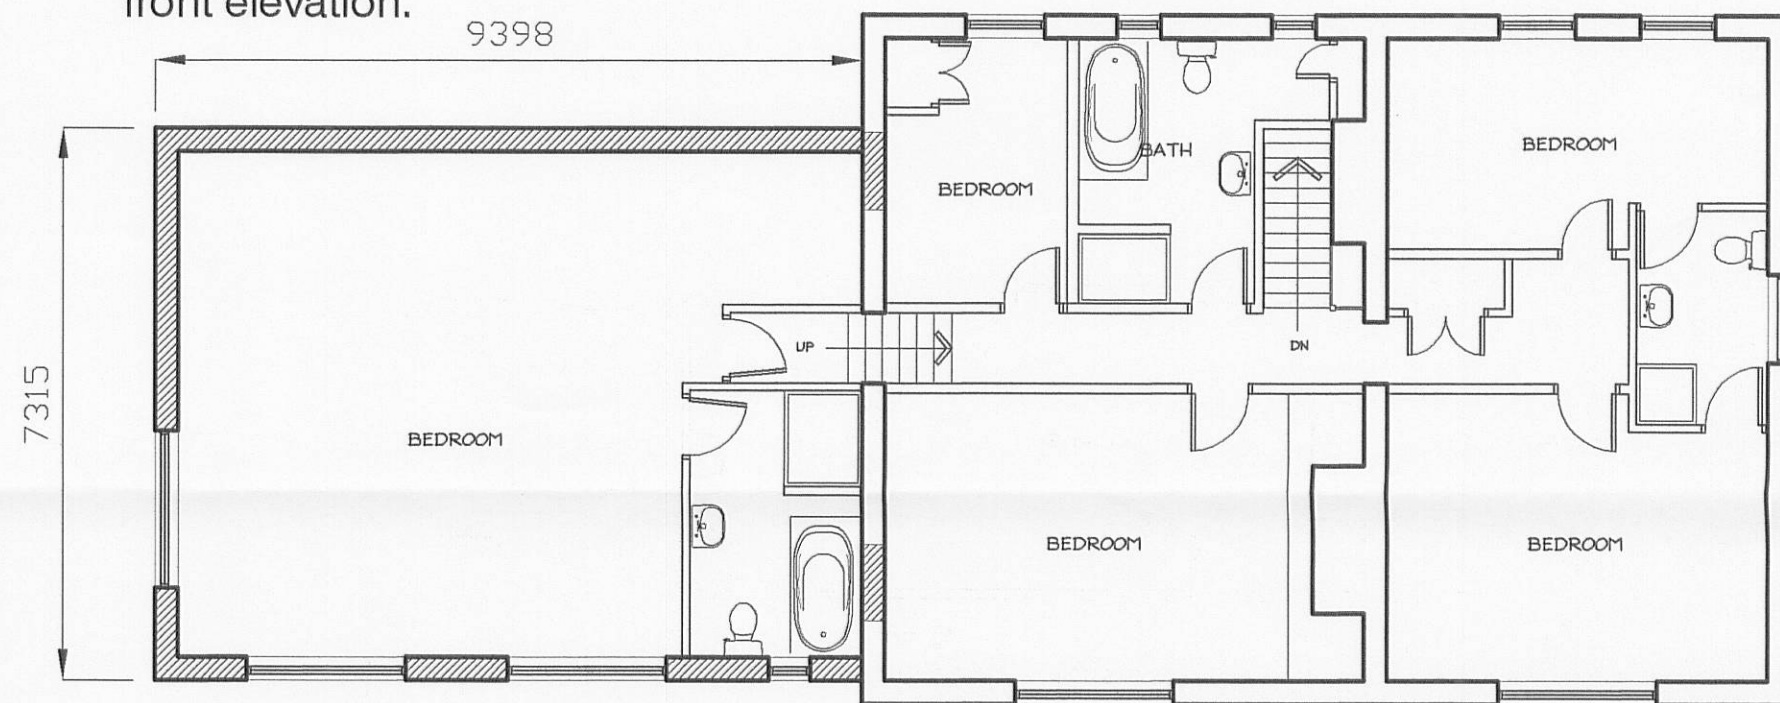

first floor plan.

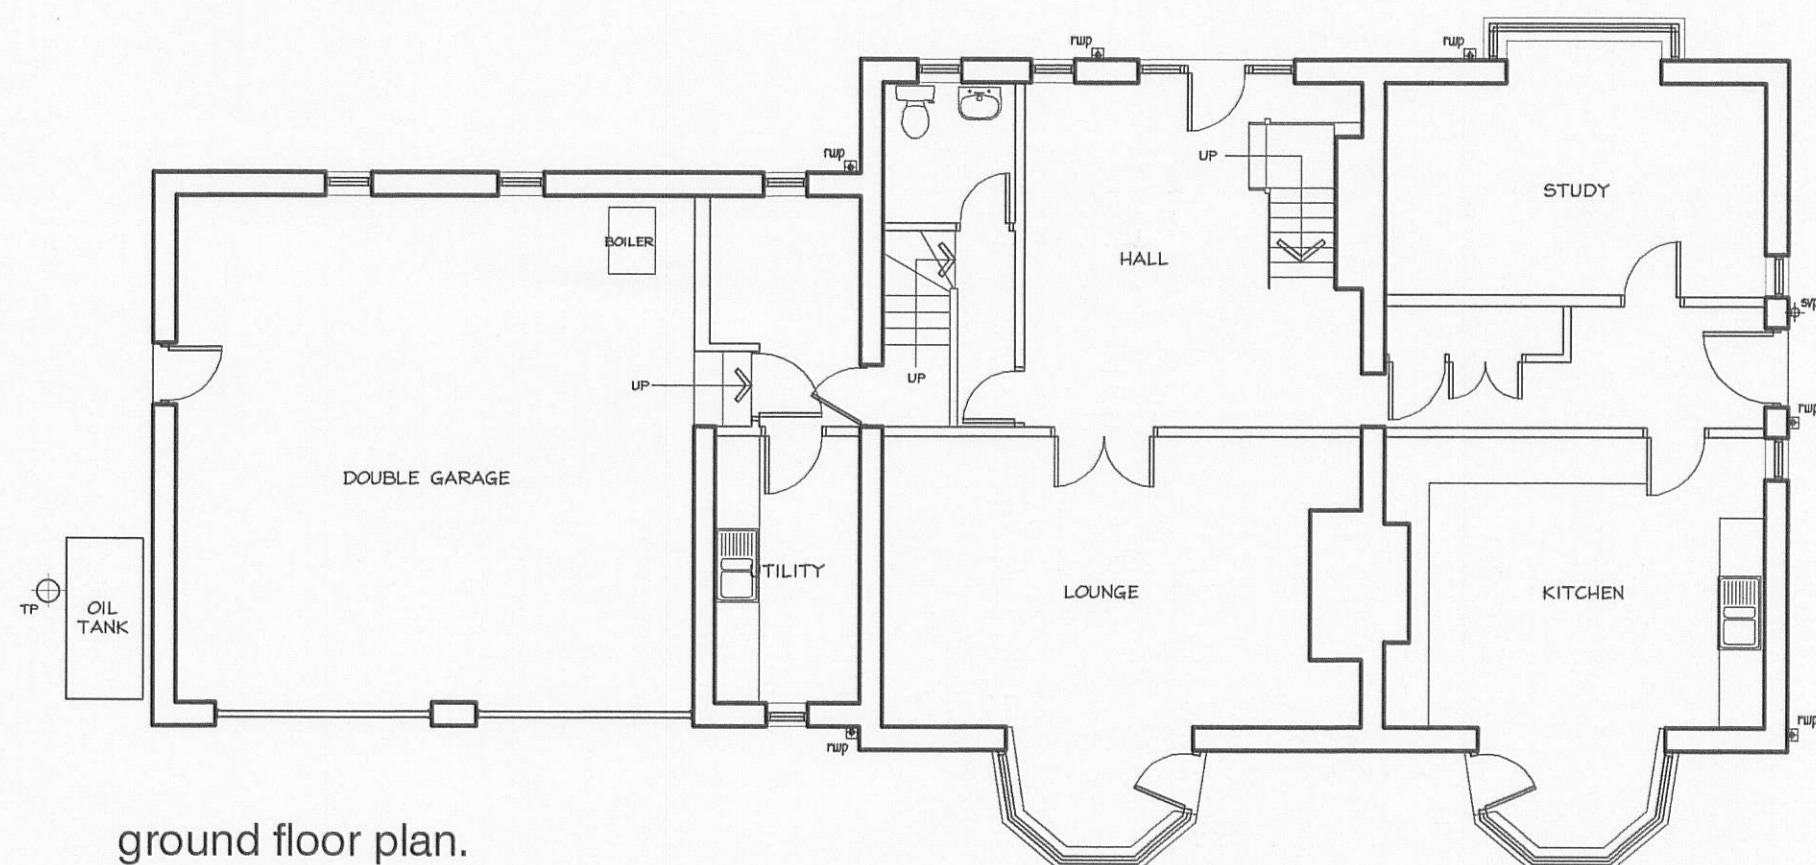

ground floor plan.



rear elevation.



side elevation.



side elevation.

320070974P

Revised A ADDED DIMENSIONS 30/10/07

Project: PROPOSED FIRST FLOOR EXTENSION AT, WOODLANDS, STOPPER LANE, RIMINGTON

Drawing: planning scheme.

Client: MR. D. FARRIMOND

adm design

33 Alma Avenue, Foulridge, Colne, Lancashire, BB8 7NS
Tel: 01282 868877 Email: andrew@admdesign.freemove.co.uk

Scale(s) 1:100 Date 19/9/07

Drawing no. AD1/07/75/02 Rev. A