


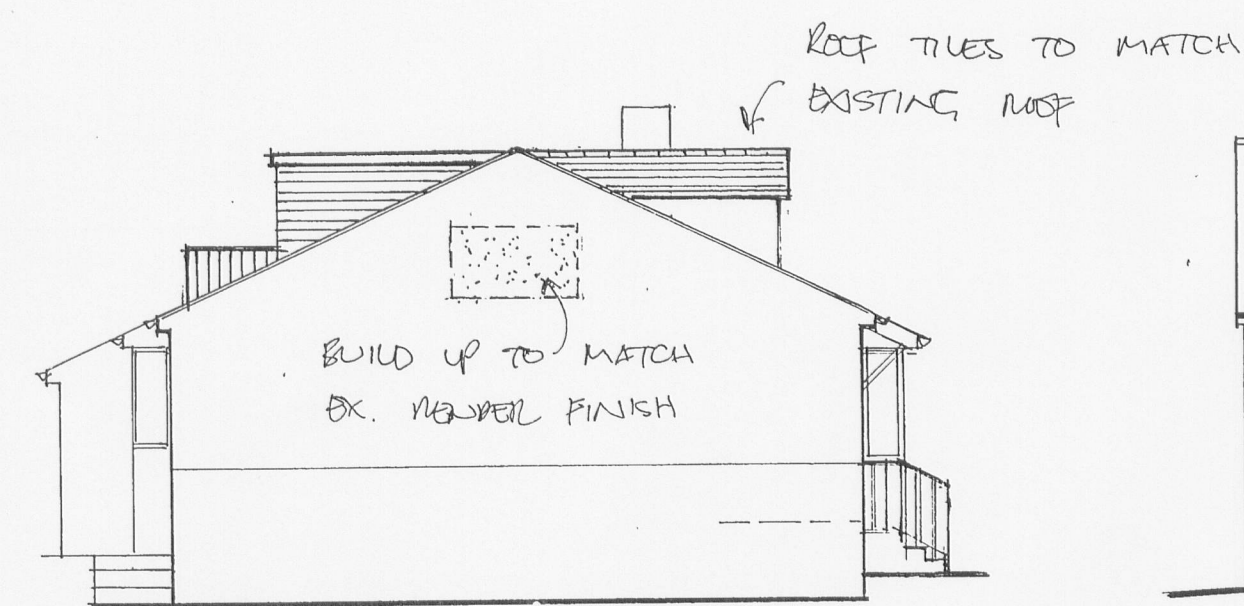

side elevation




front elevation




side elevation



rear elevation

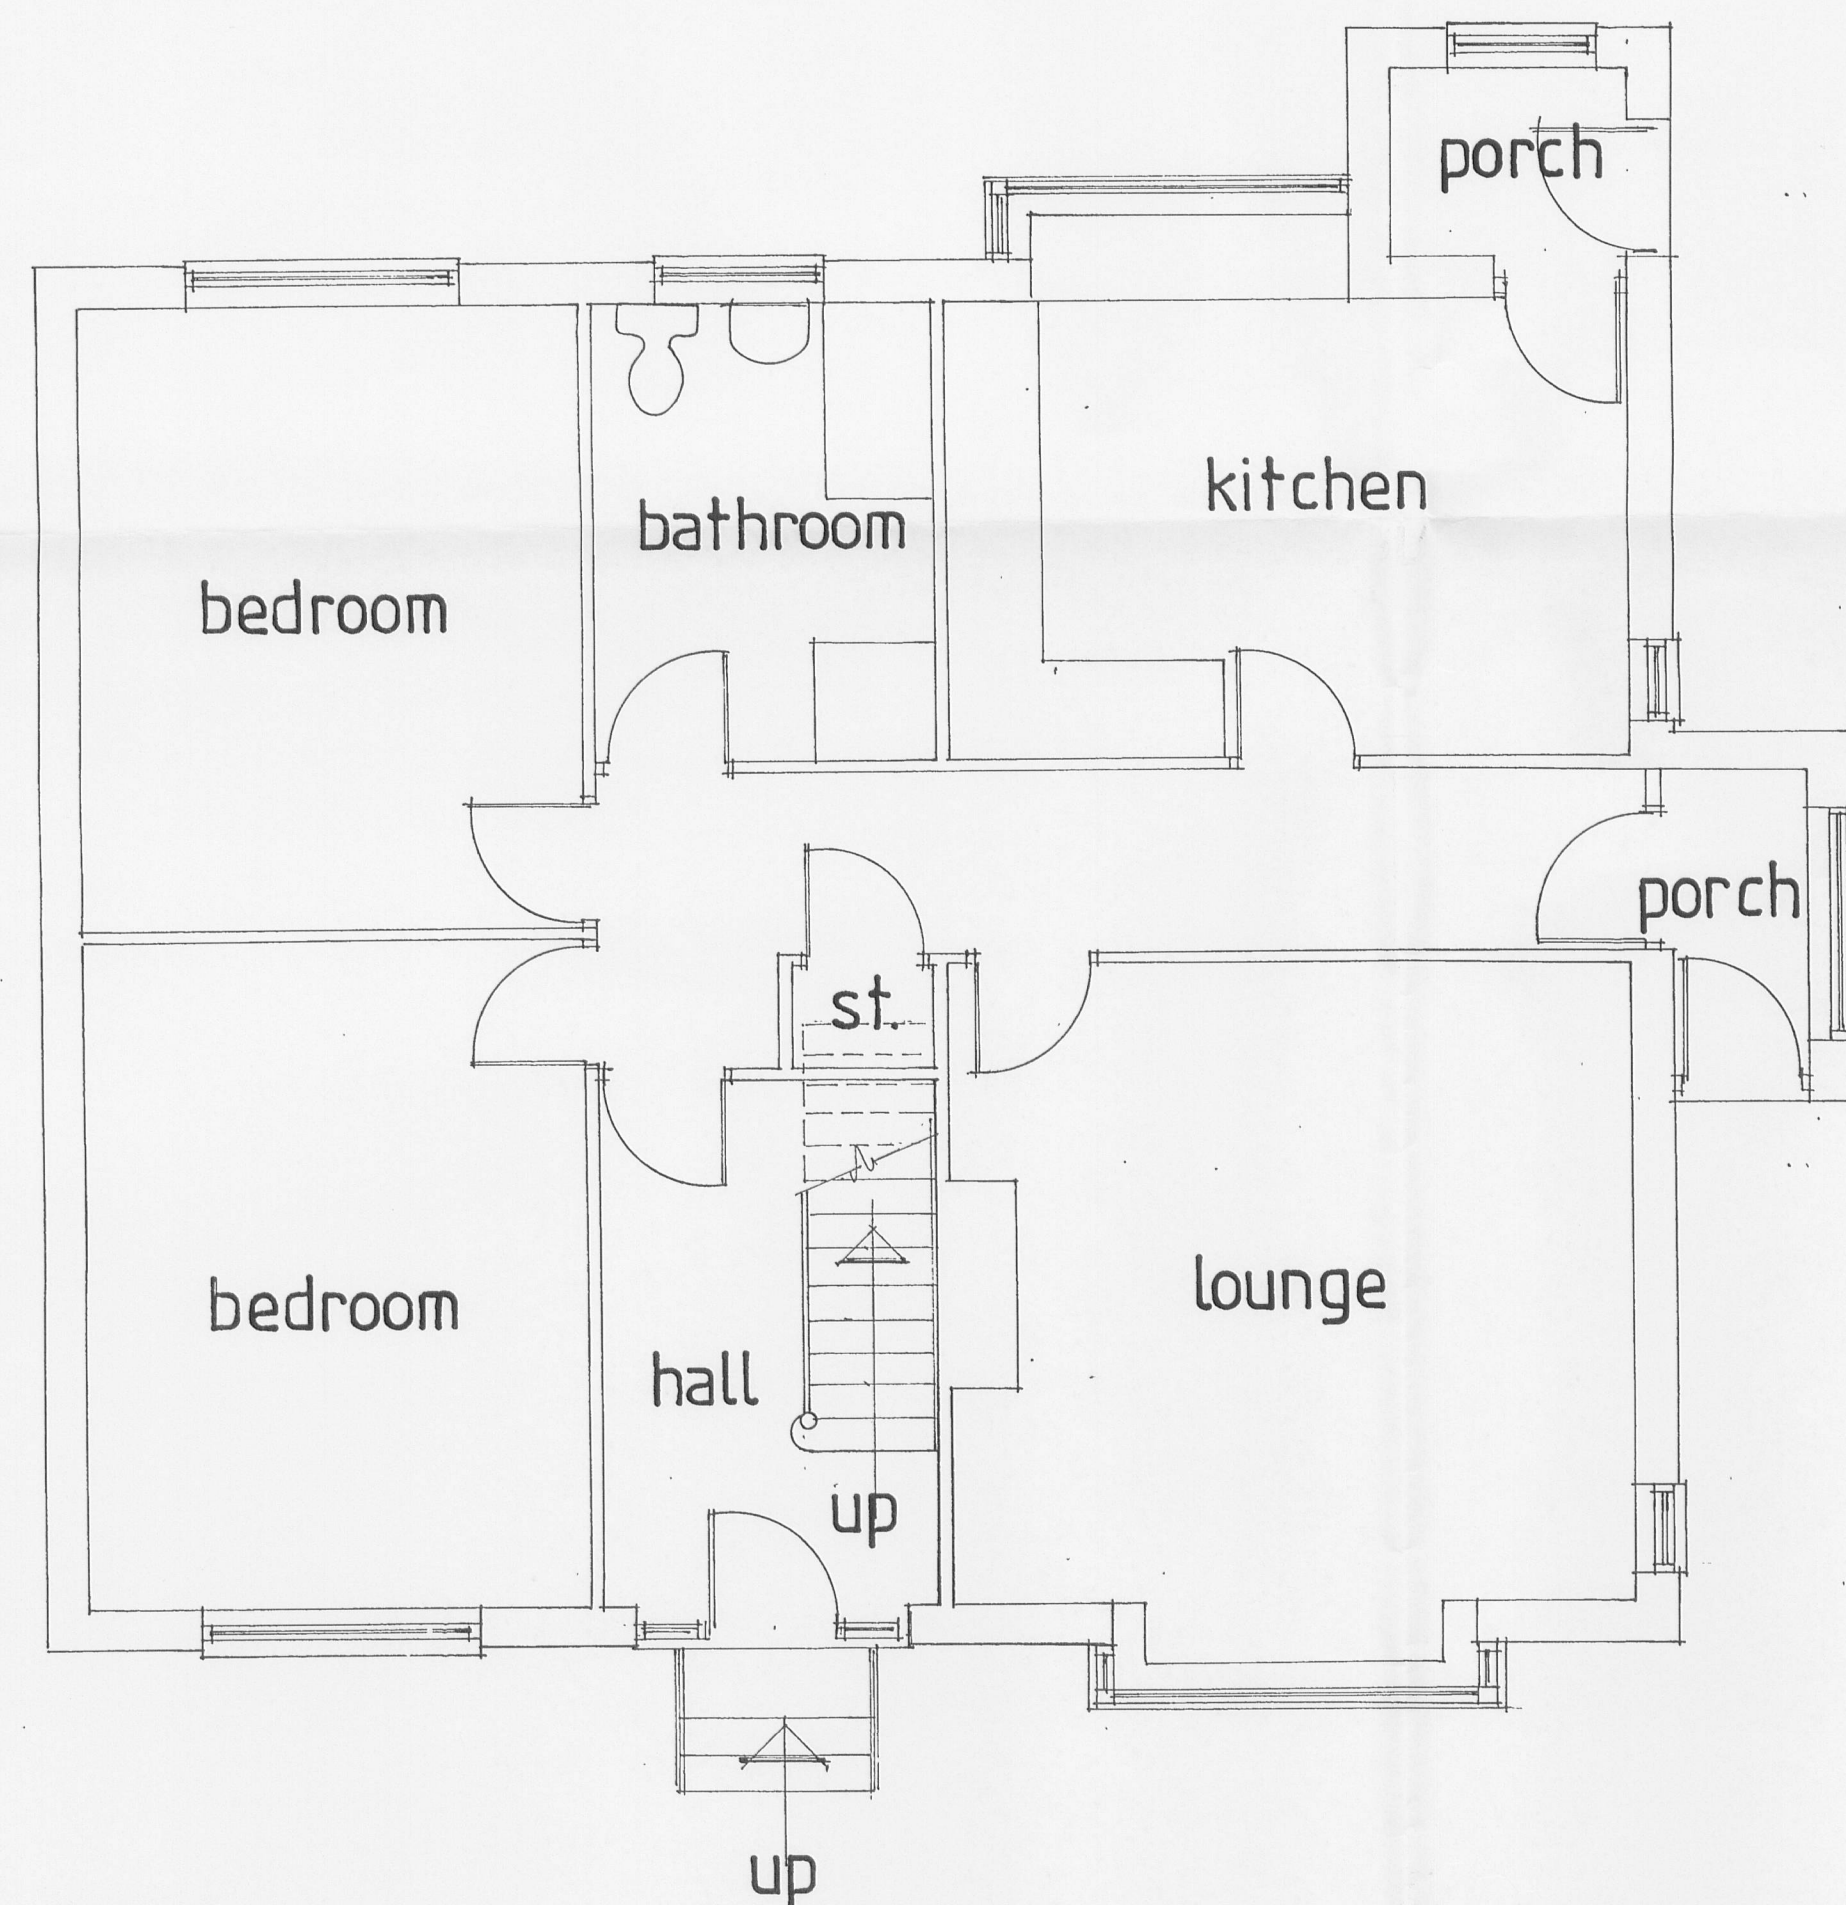

GROUND FLOOR PLAN

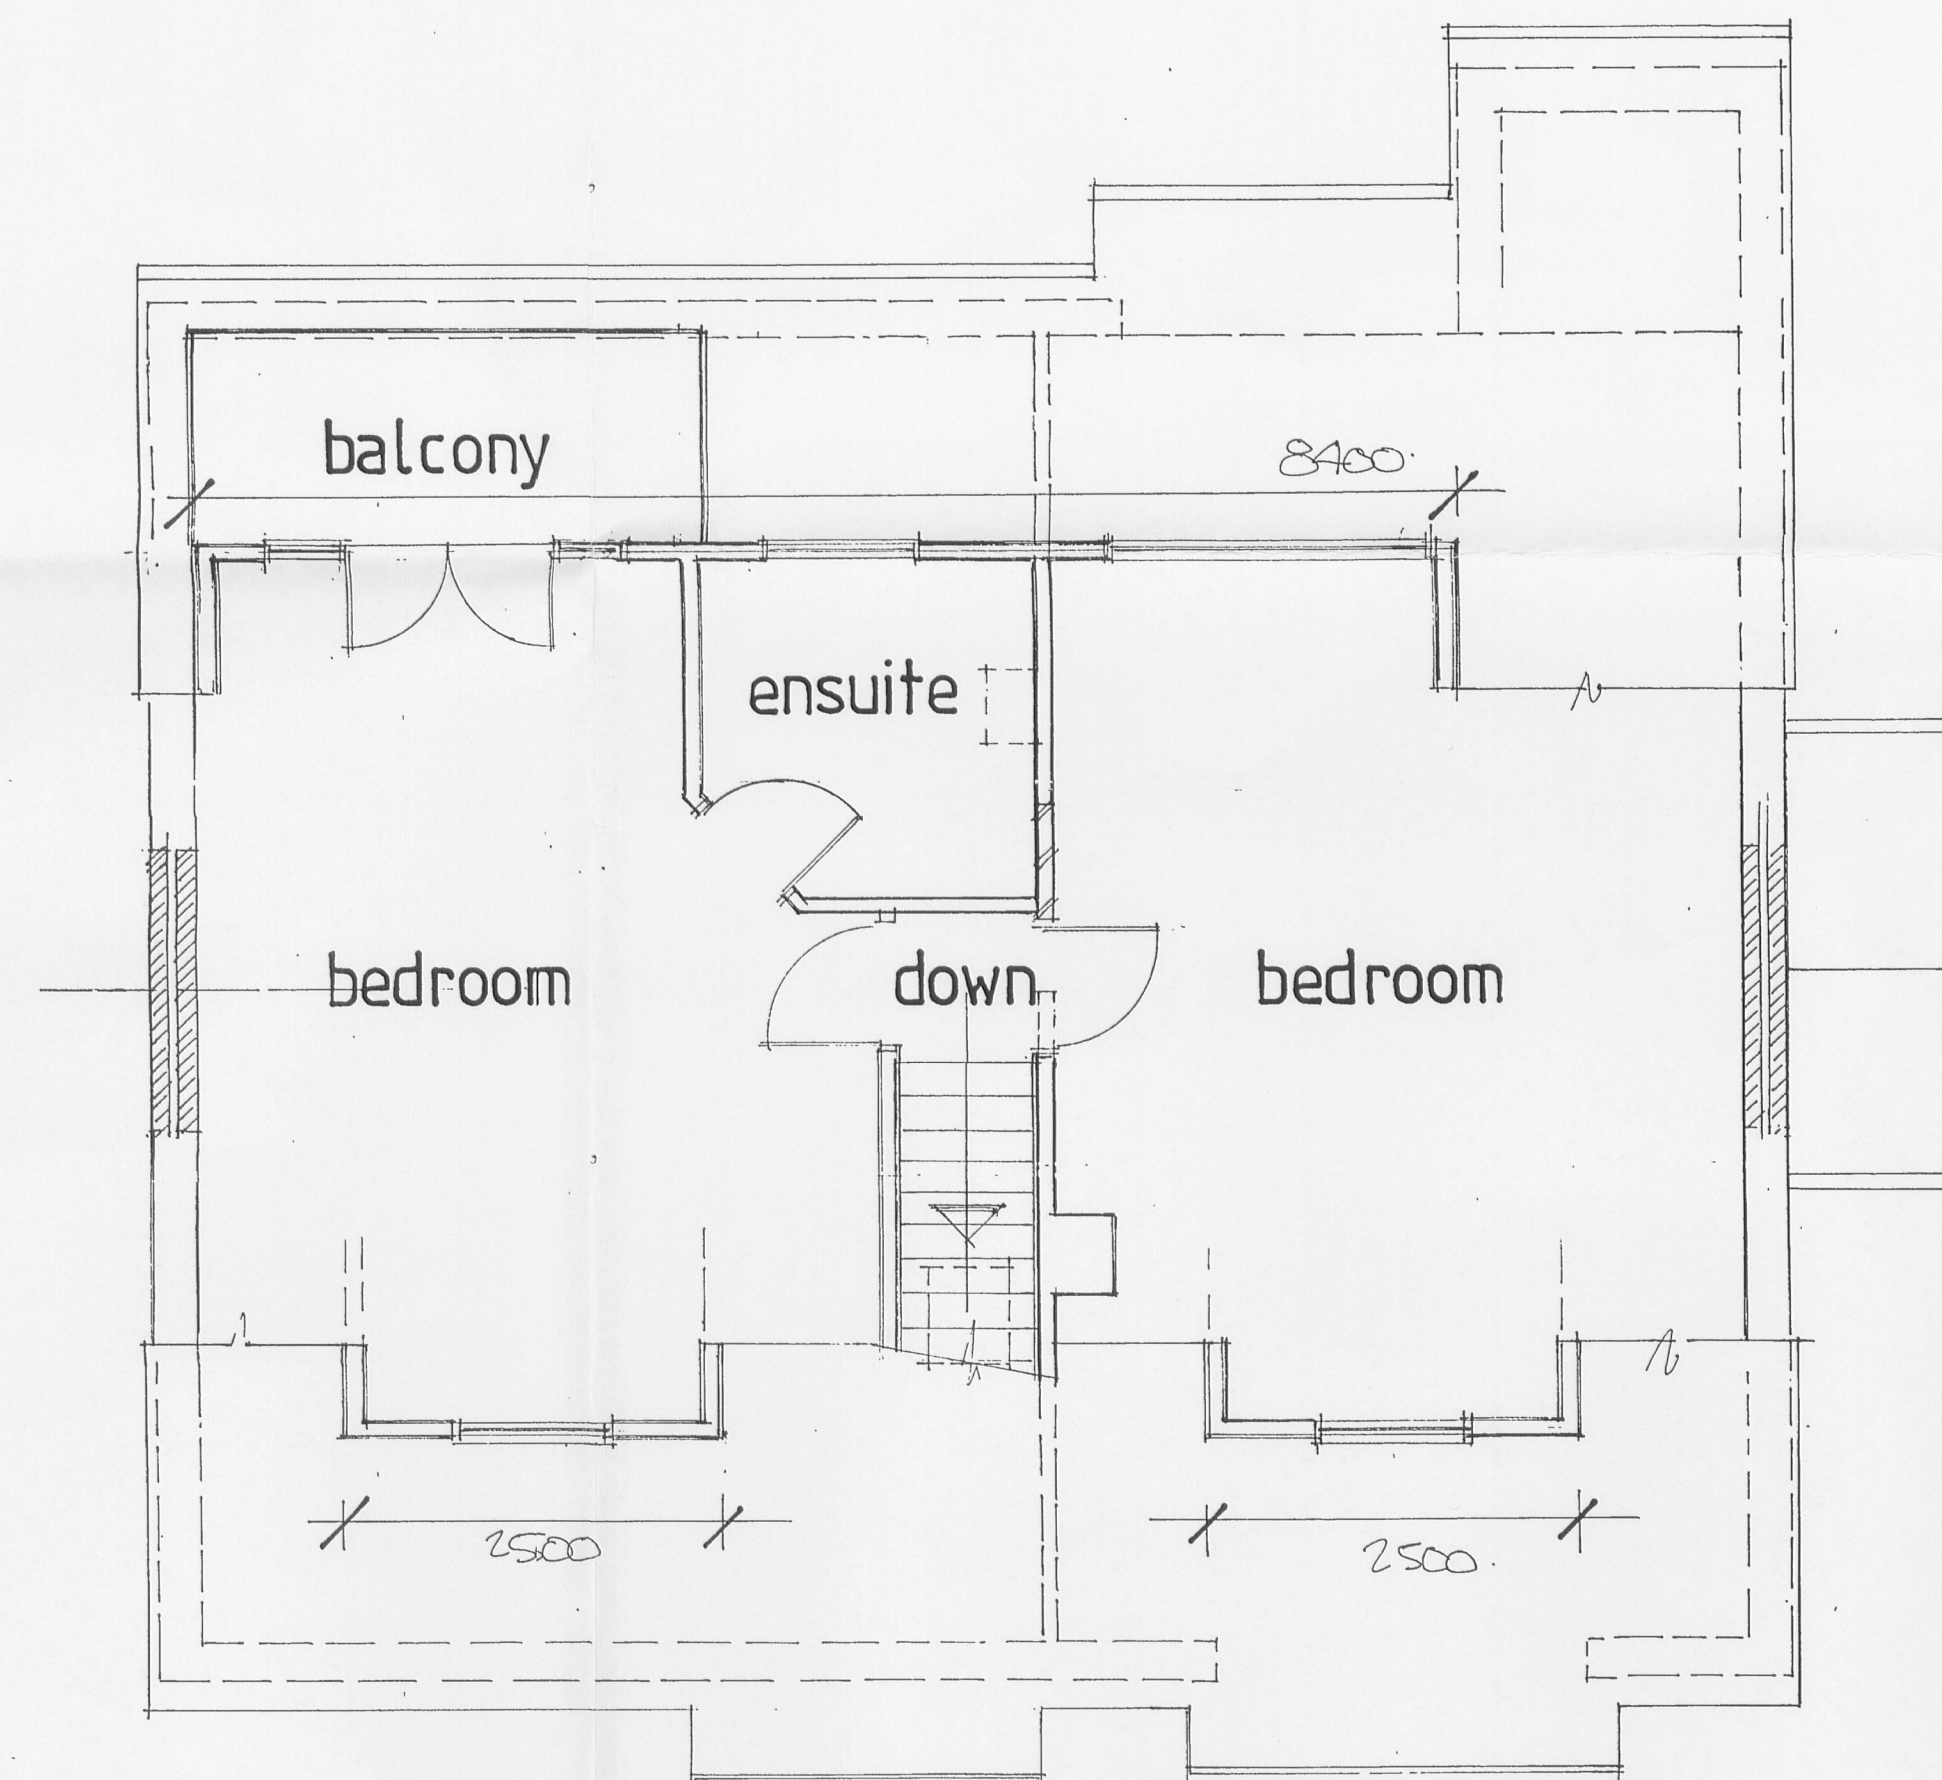

FIRST FLOOR PLAN

320070977P

DRAWN BY - PETER J. HOLGATE.