




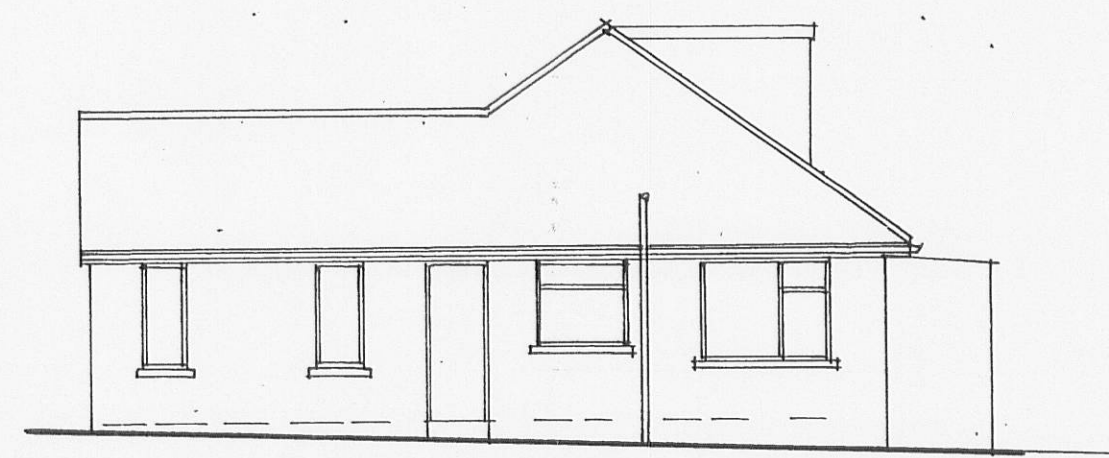


existing side

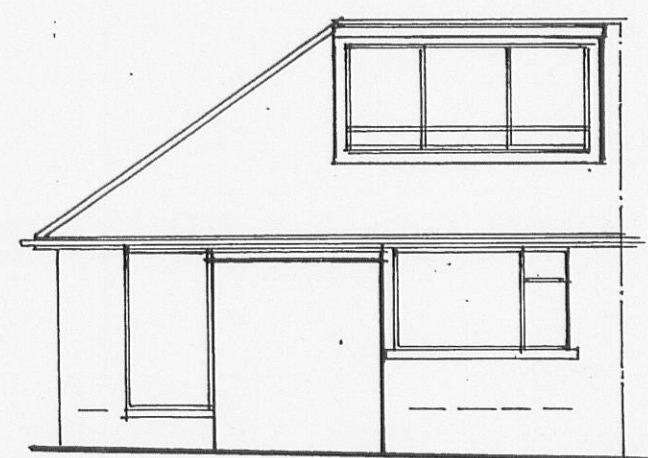


existing rear

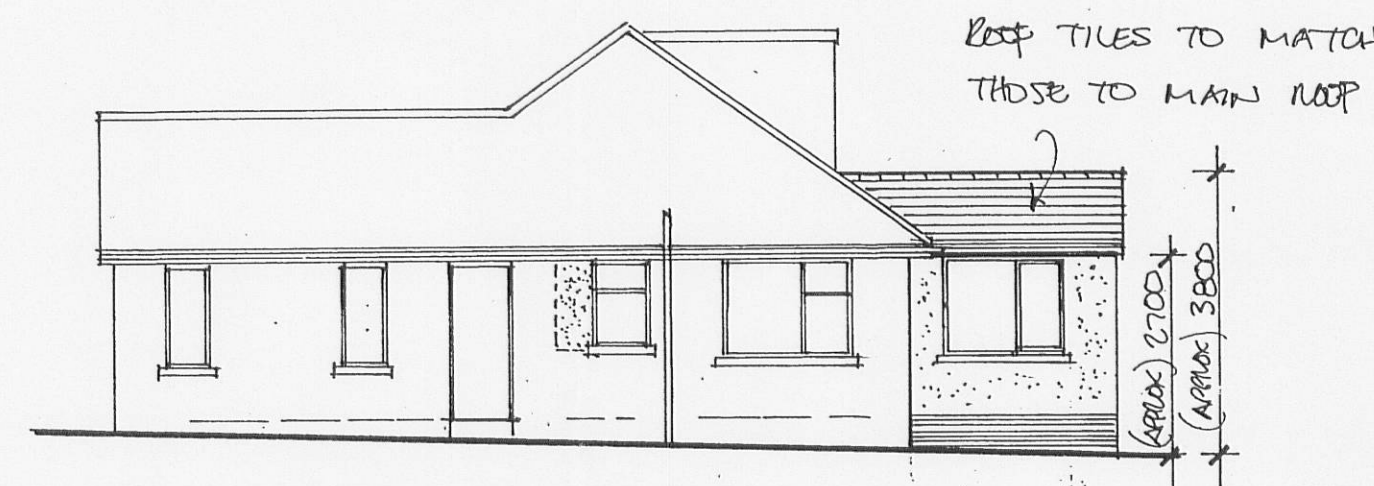


proposed side

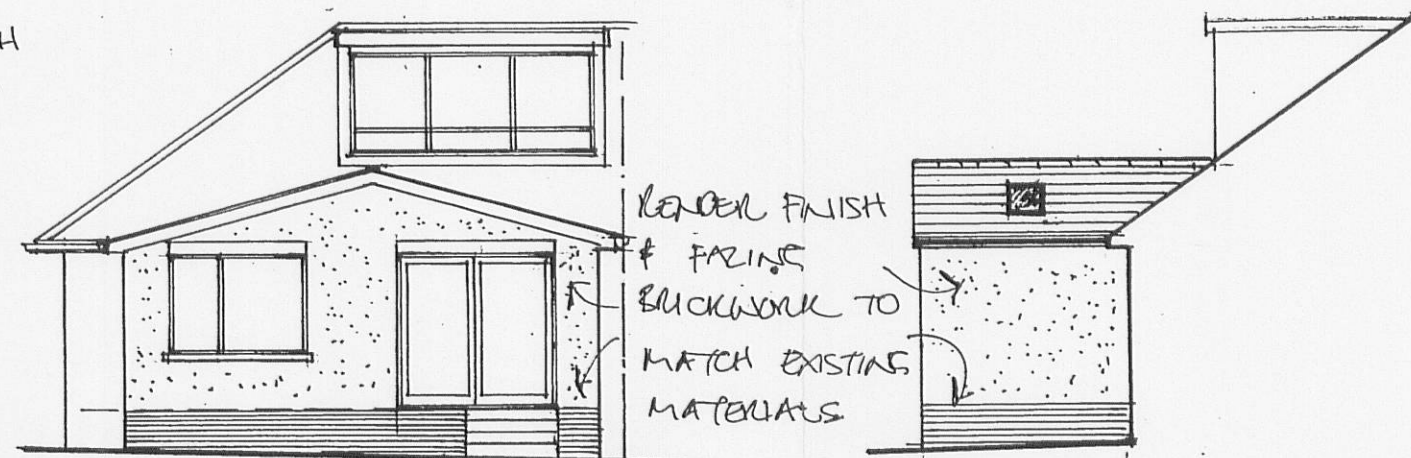


proposed rear

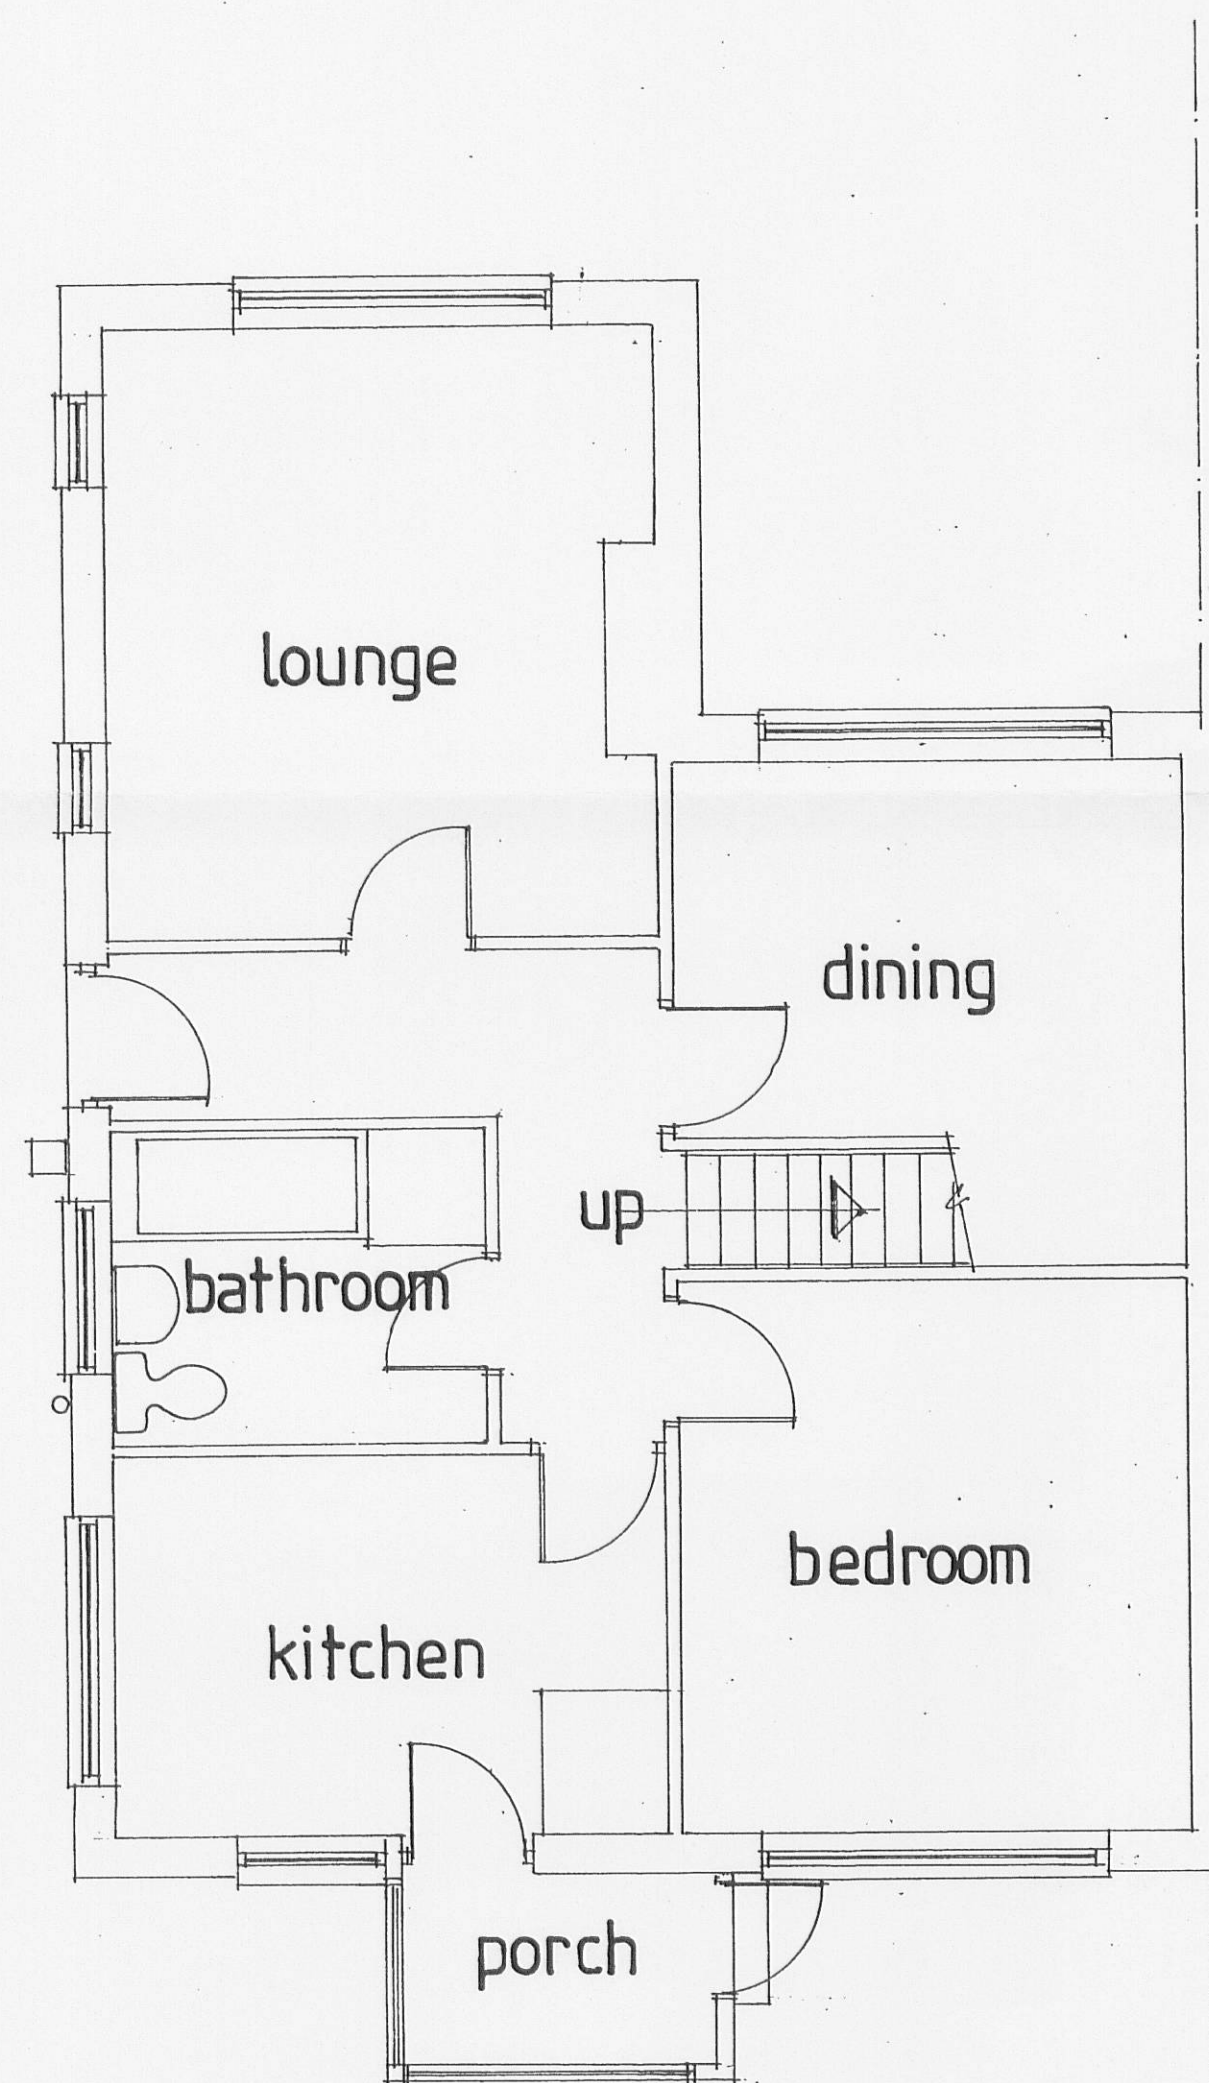

garden

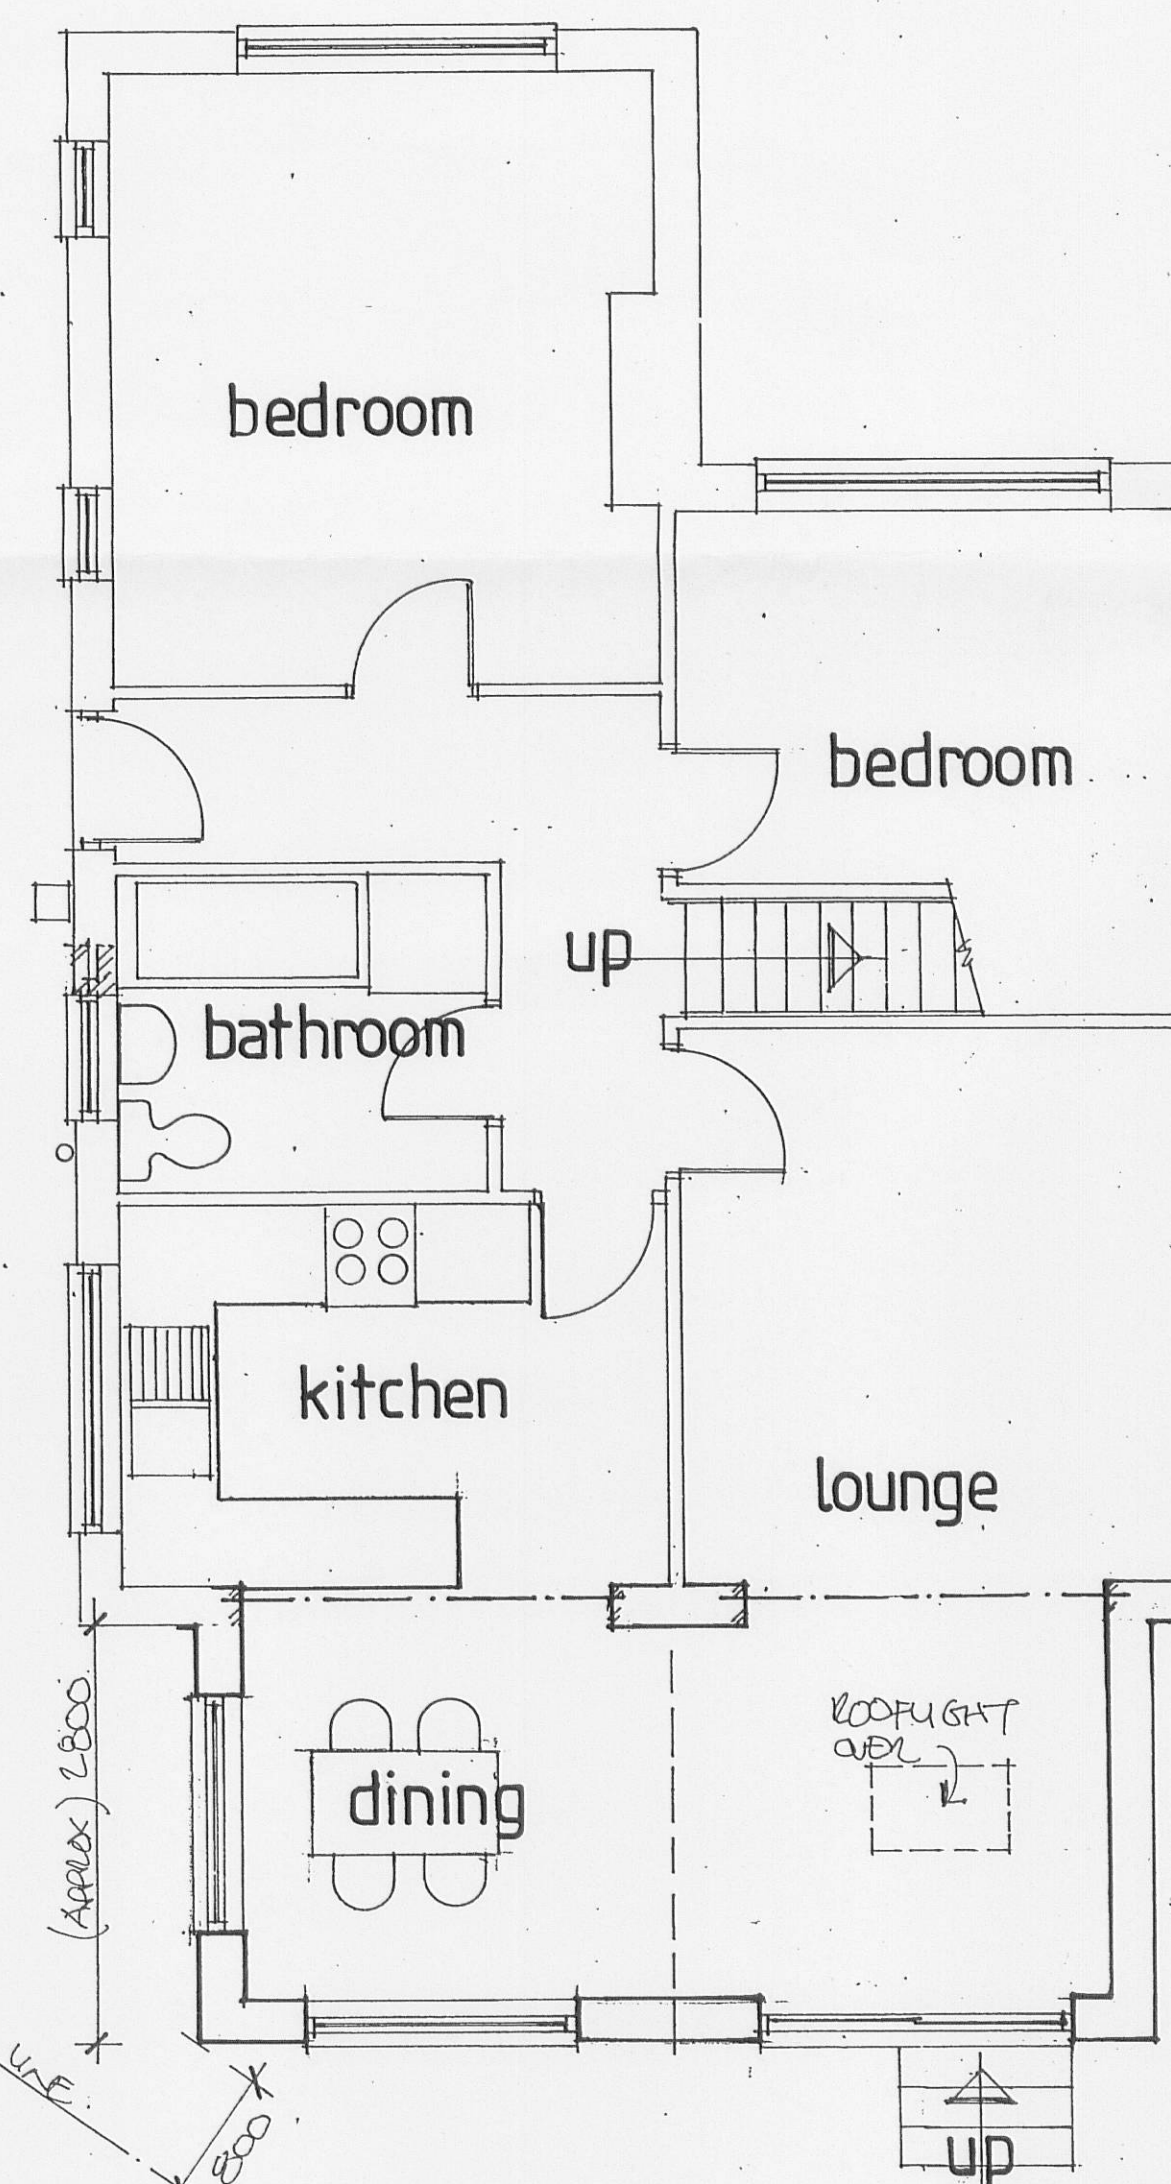

PROPOSED GROUND FLOOR PLAN

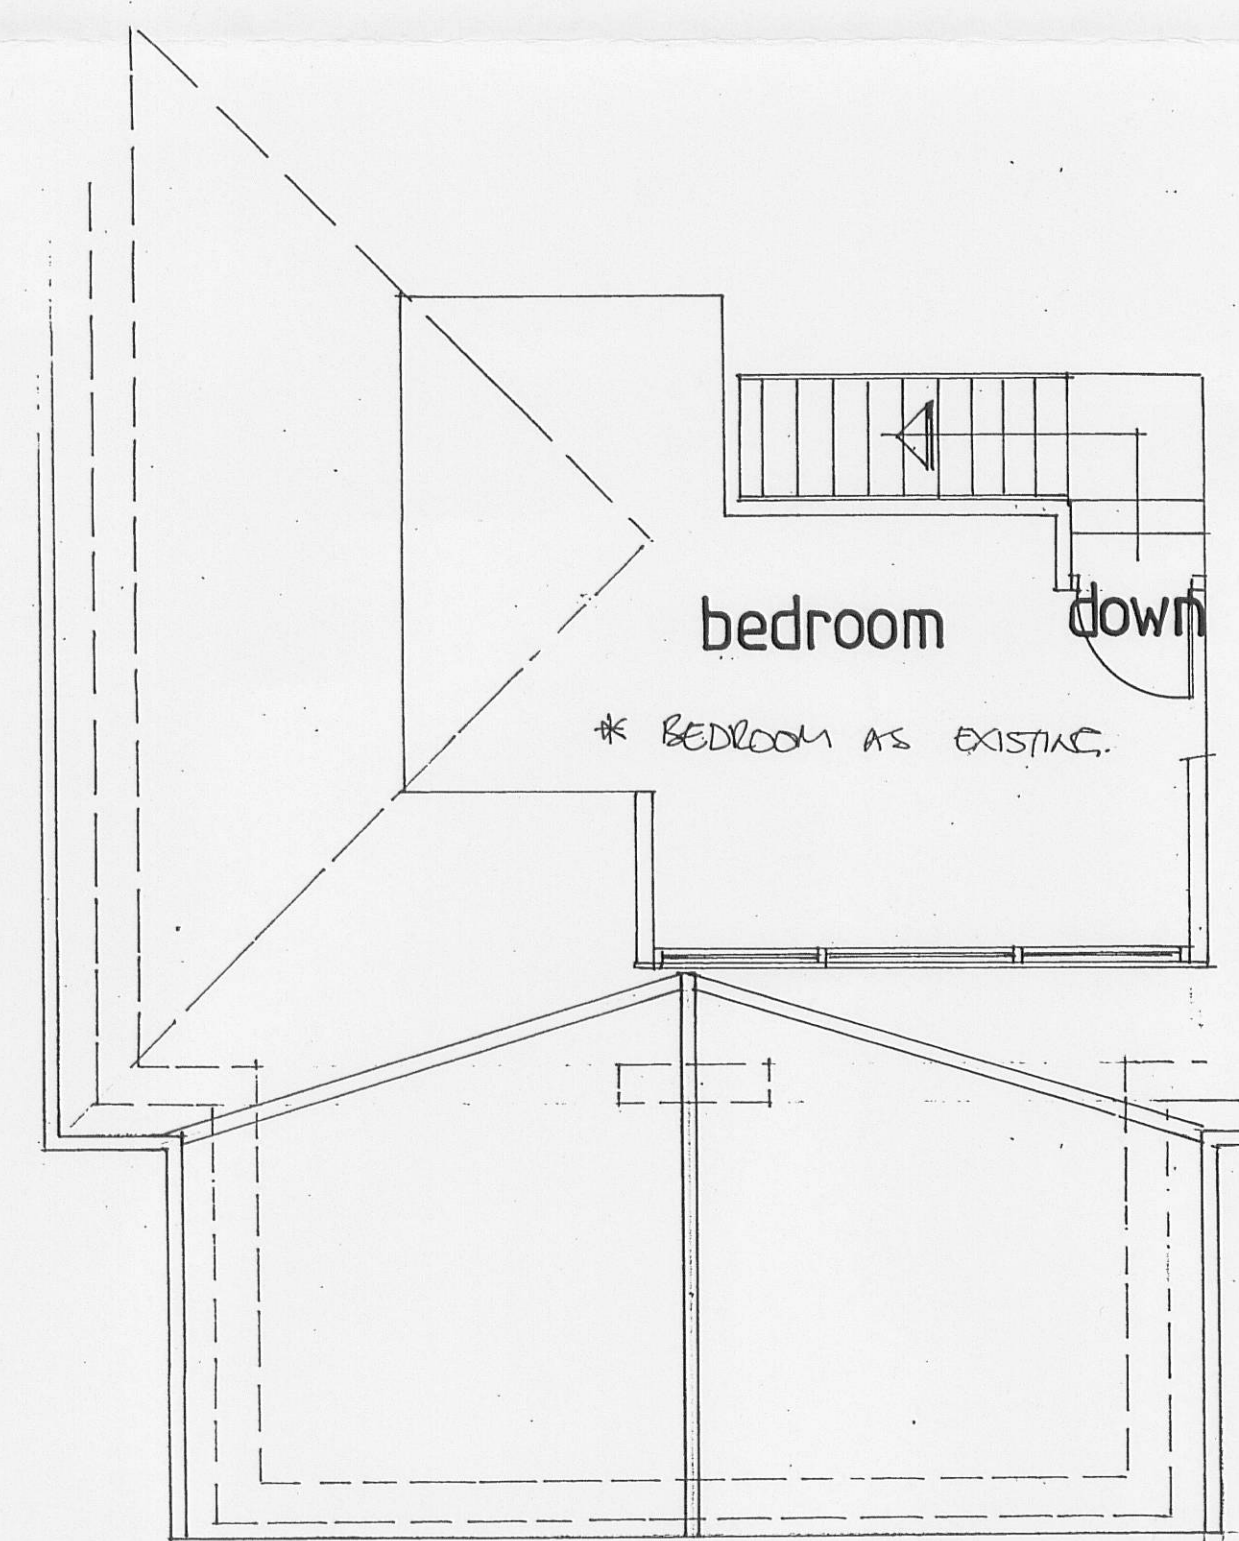

PROPOSED FIRST FLOOR PLAN

320071002P

DRAWN BY ~ PETER J. HOLGATE.

EXISTING GROUND FLOOR PLAN