


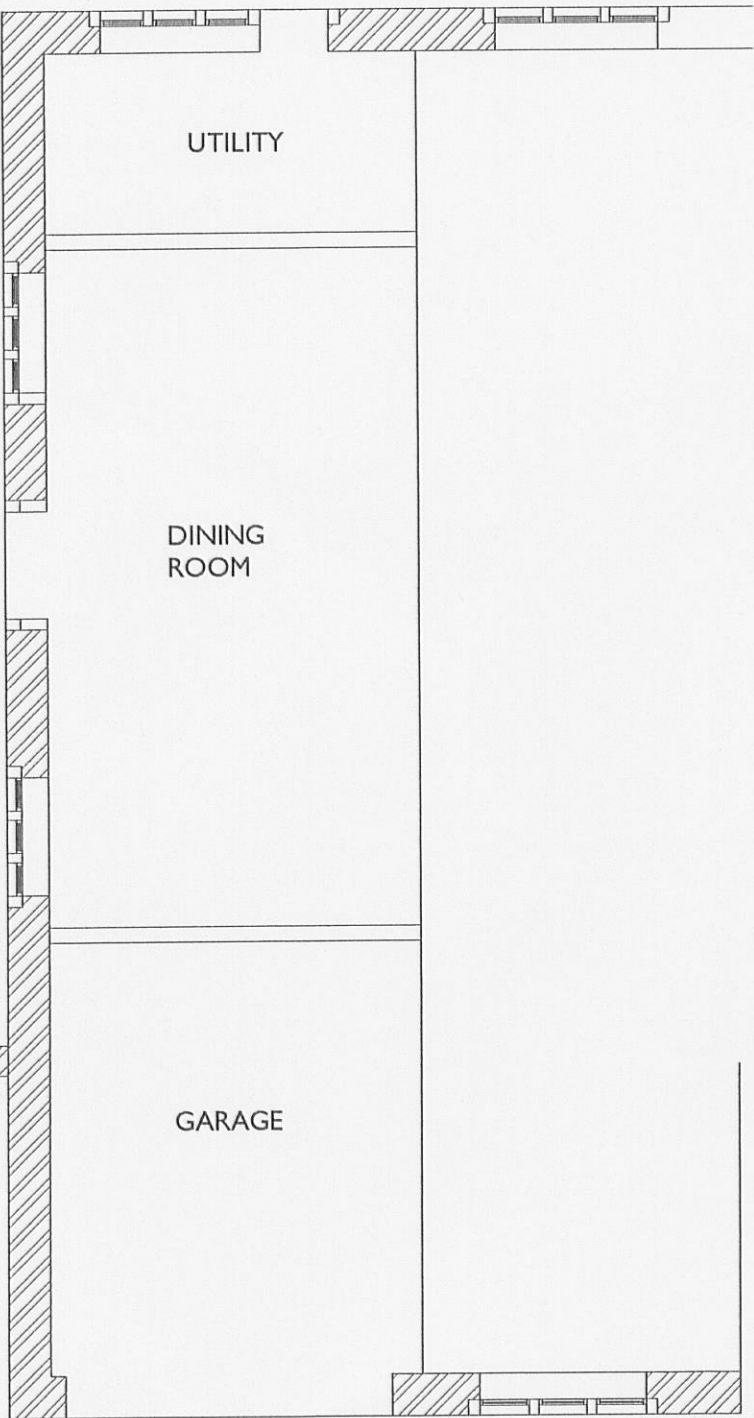

EXISTING PLAN



EXISTING SOUTH ELEVATION



EXISTING WEST ELEVATION



EXISTING NORTH ELEVATION

FINISHES

WALLS	Natural stonework to eill level (600
ROOF	Slate to match existing roof
WINDOWS/DOORS	Oak frames
RAINWATER GOODS	To match existing




EXISTING SOUTH ELEVATION



EXISTING WEST ELEVATION



EXISTING NORTH ELEVATION

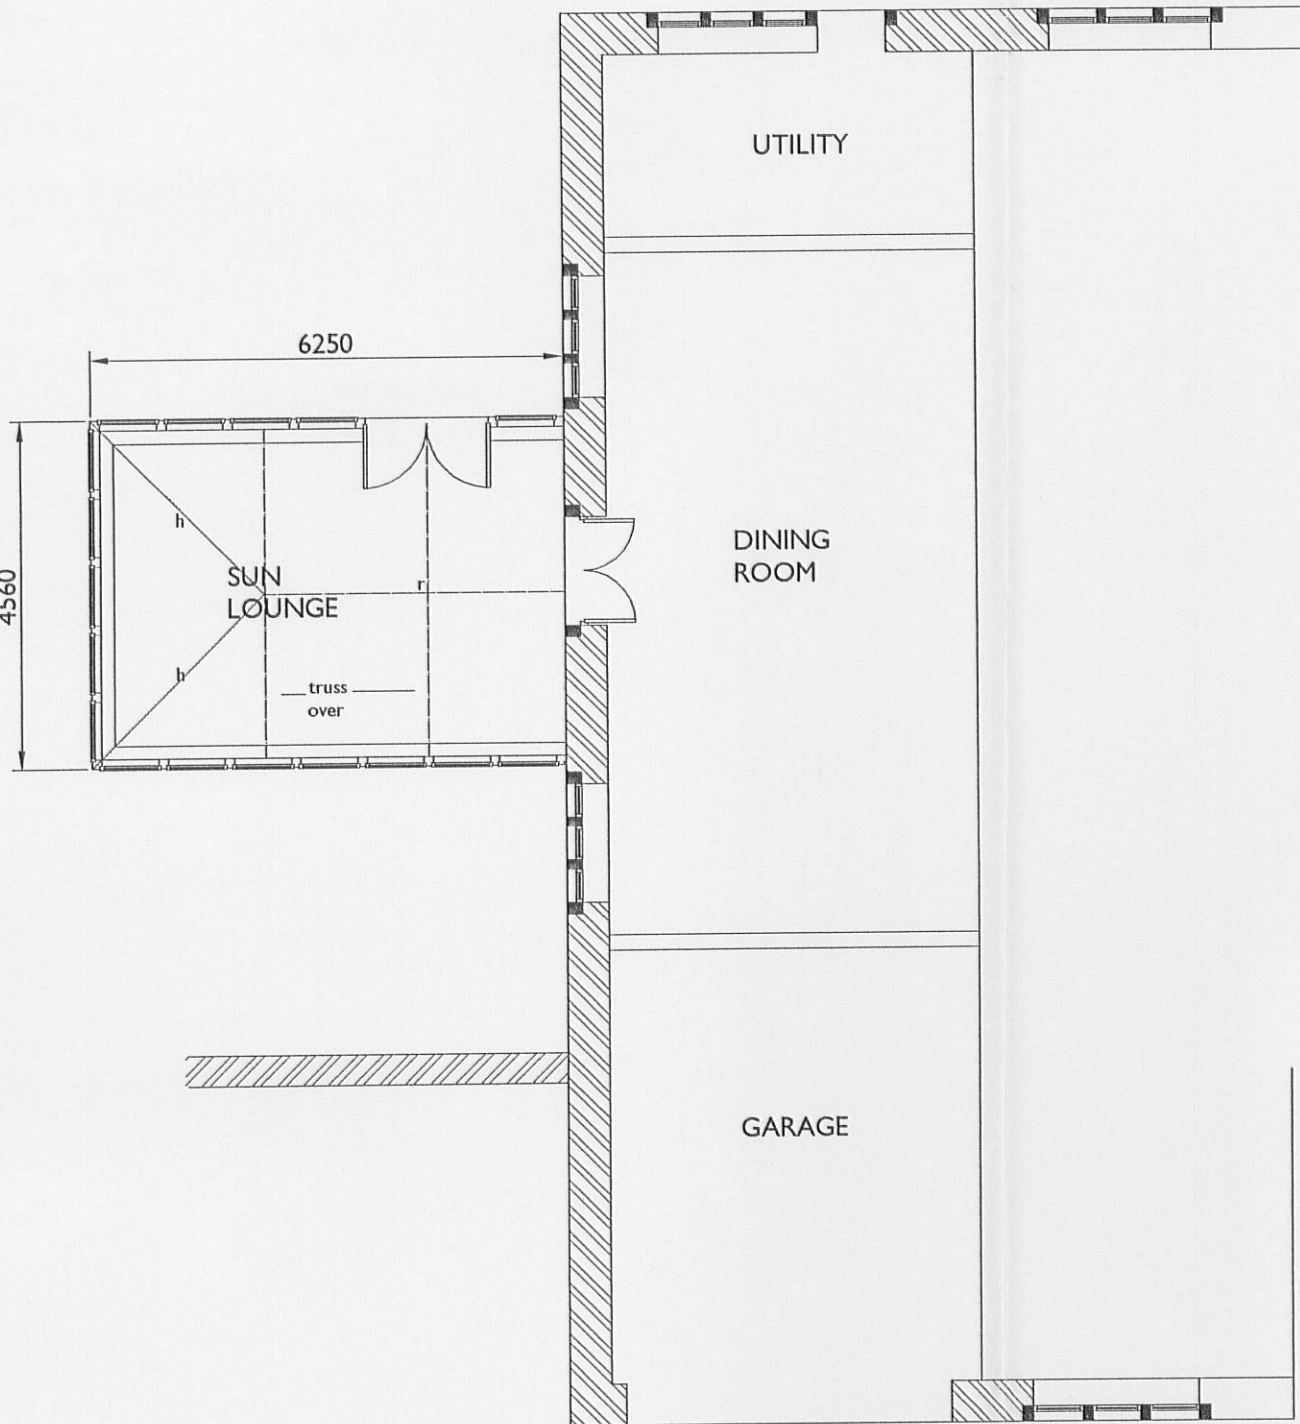

PROPOSED PLAN

320071

A General amendments

revision

project
PROPOSED SUN LOUNGE
BROWSHOLME HEIGHTS
EASINGTON ROAD
COW ARK

client
MR & MRS M HENAGHAN

drawing title
SCHEME DRAWING
EXISTING & PROPOSED

date
OCT 2007

scale
1: 100